




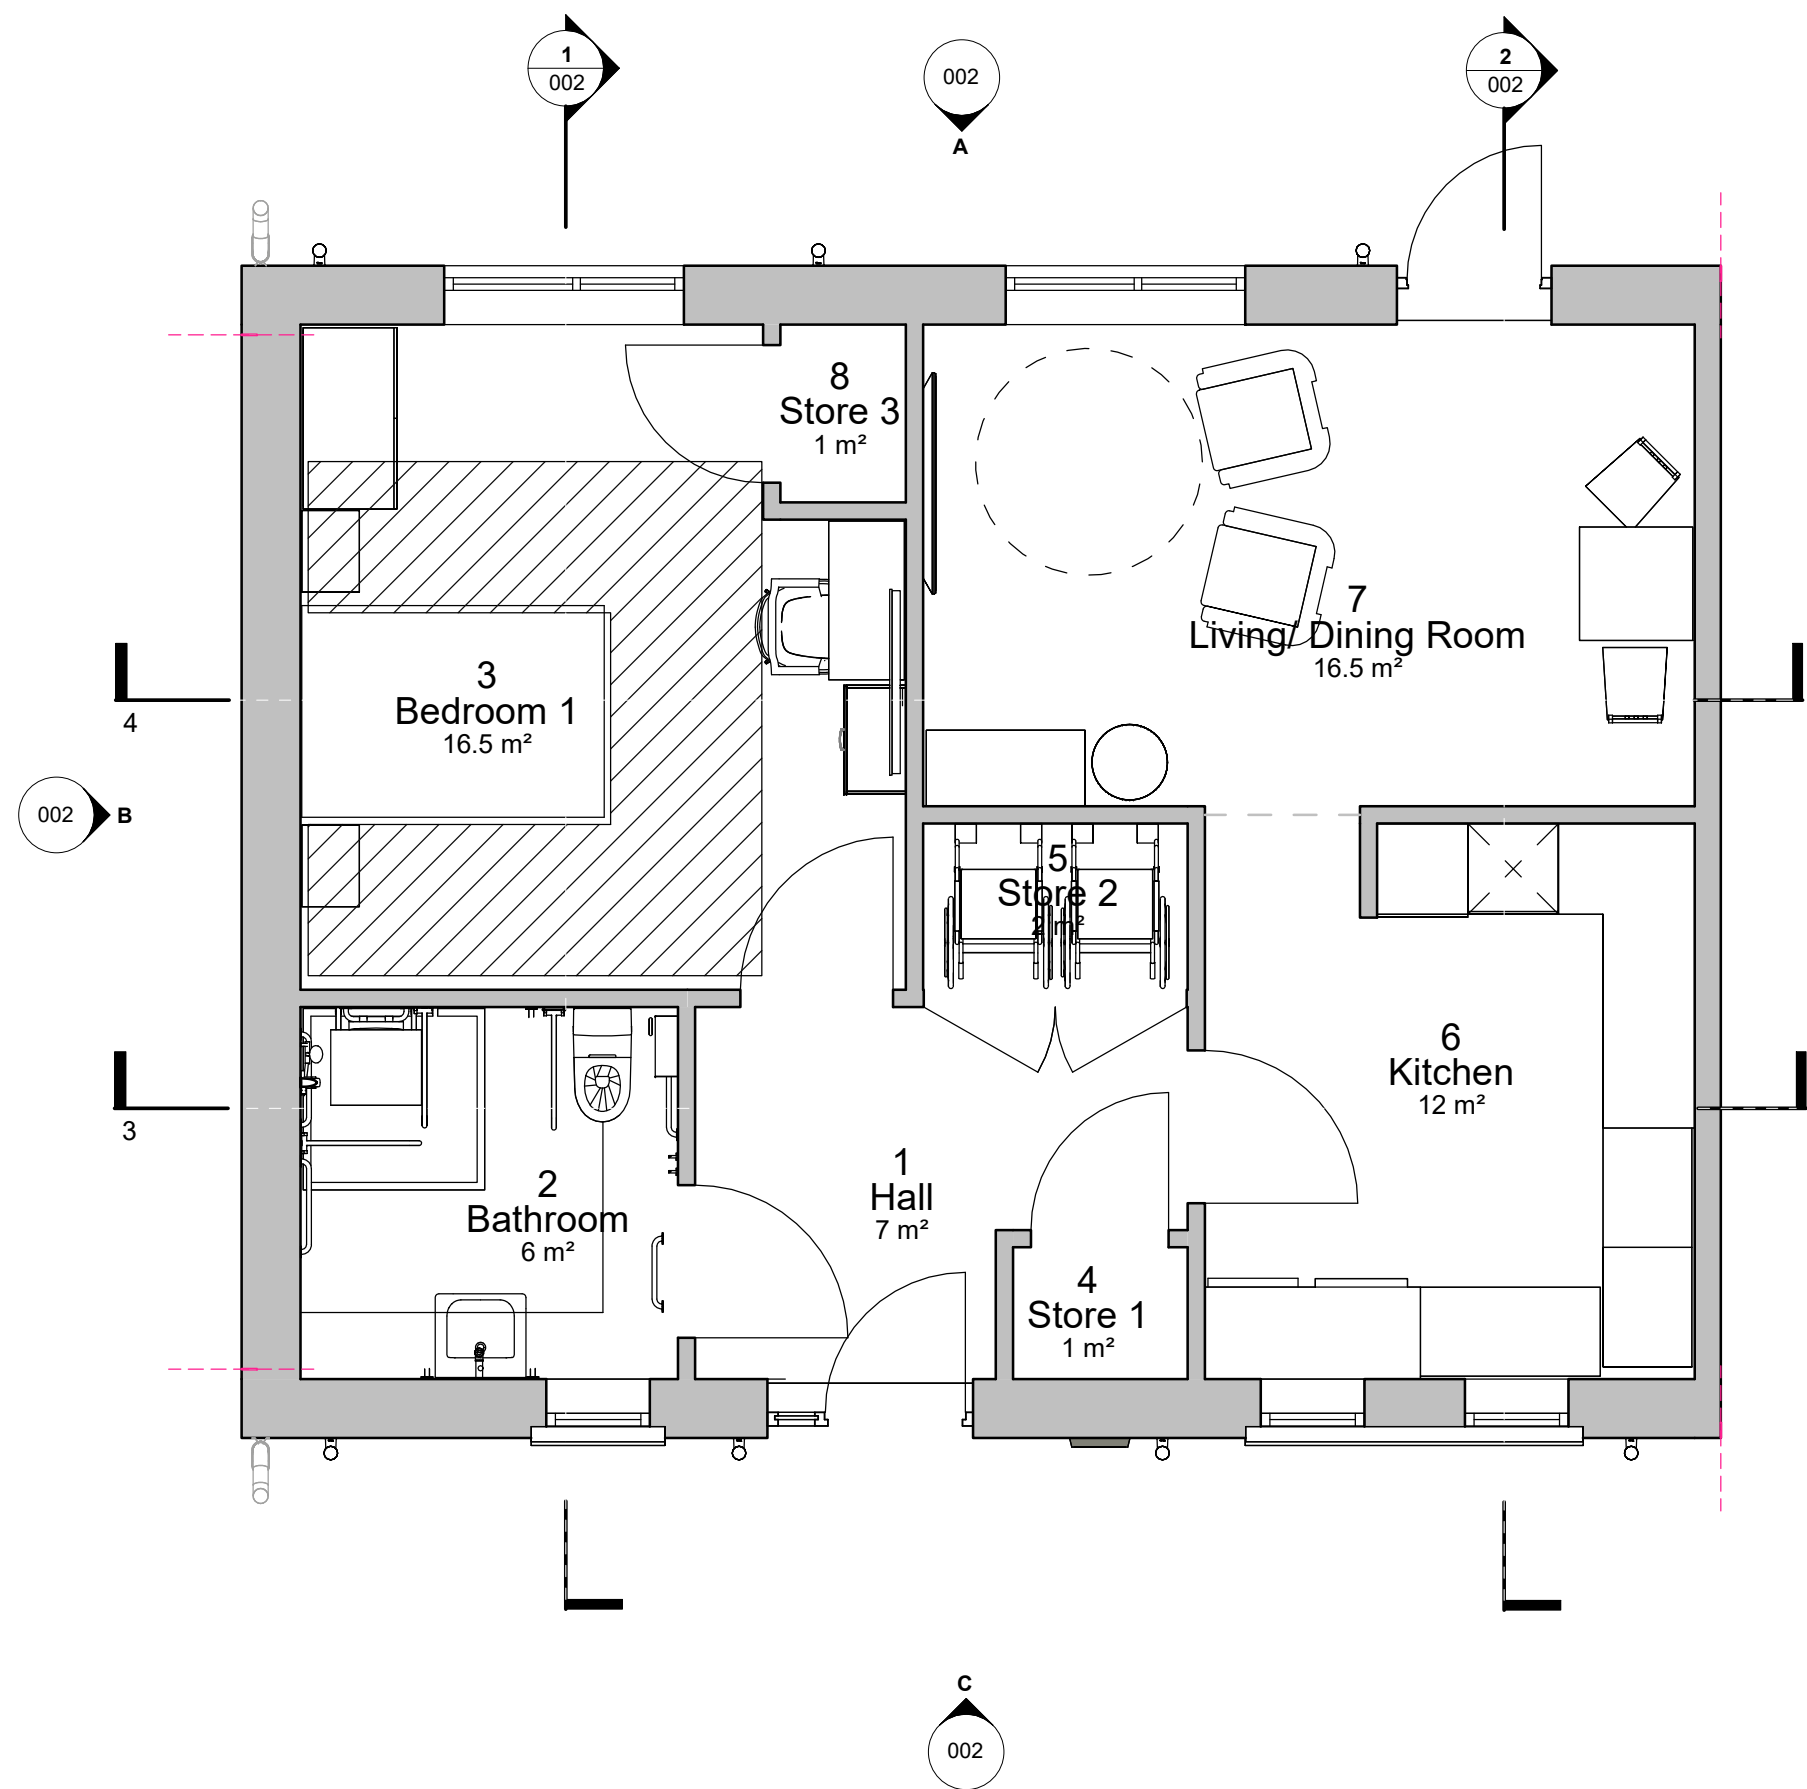


Ground Floor Plan
1 : 50

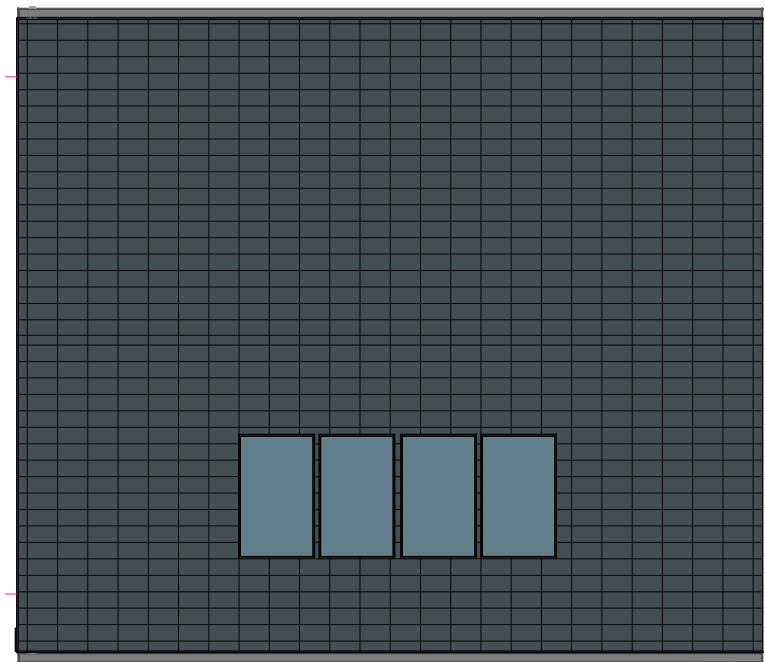

Roof Plan.
1 : 100

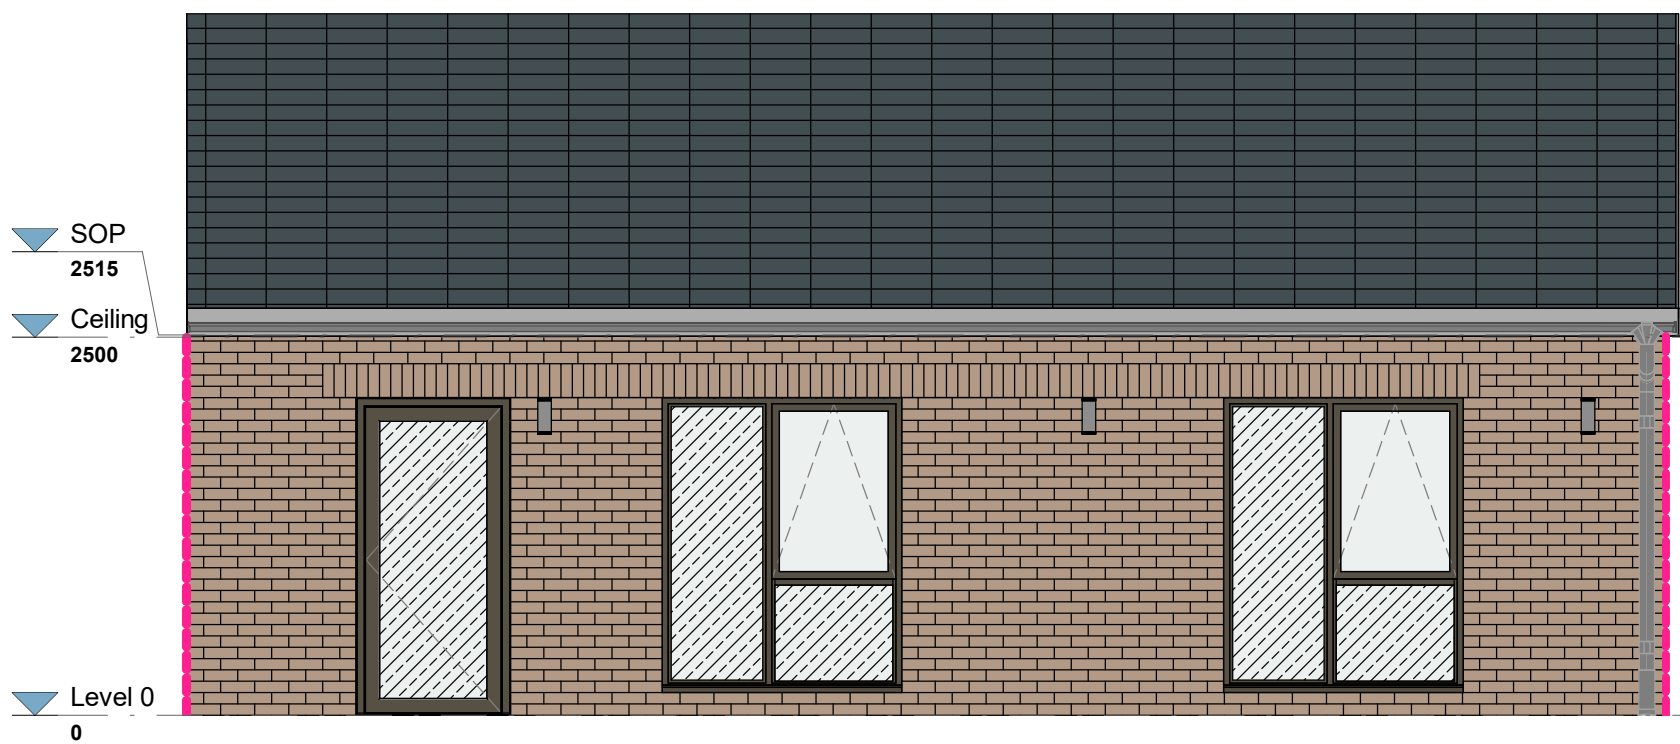


Elevation A
1 : 50

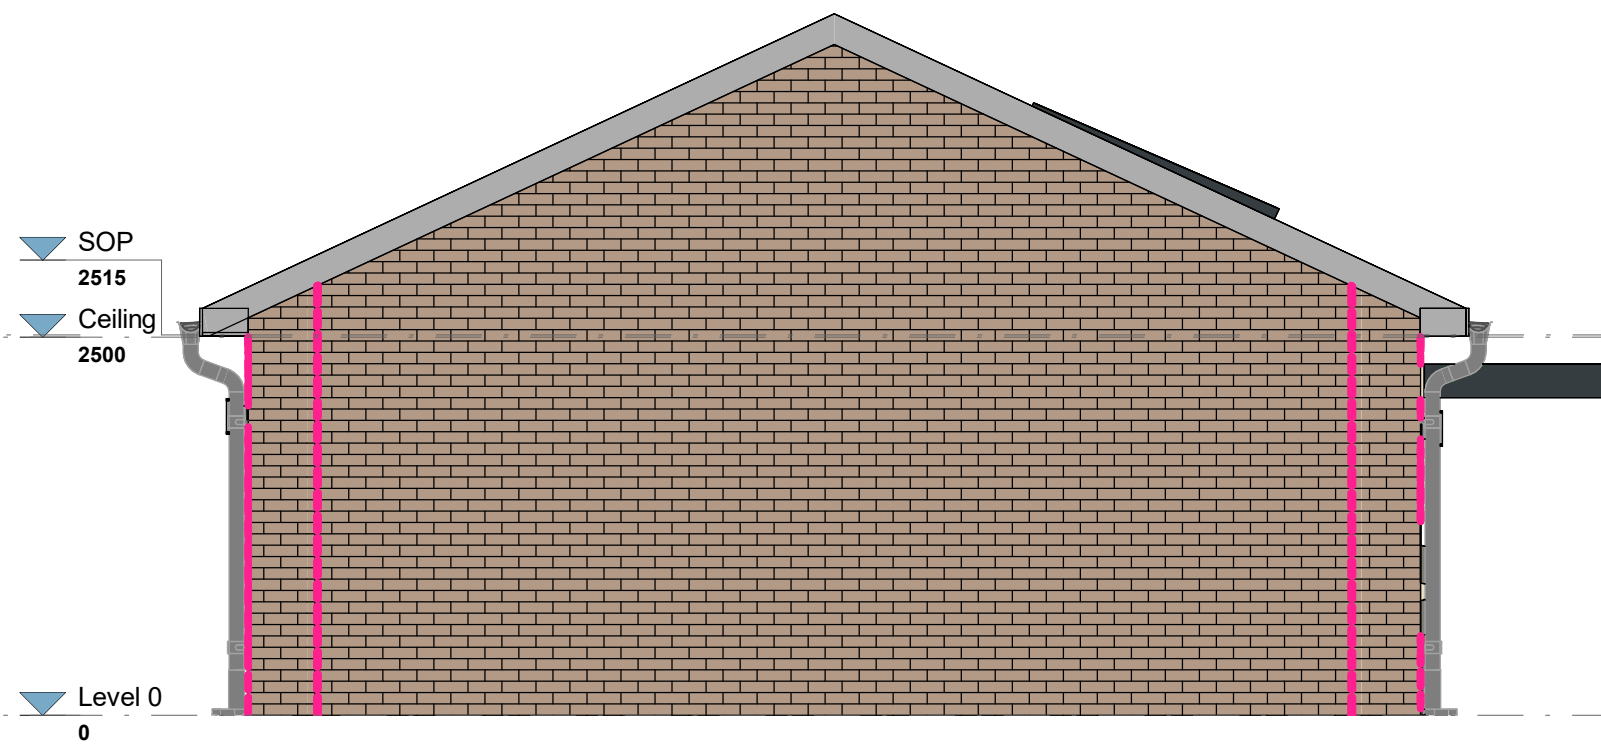


Elevation B
1 : 50



Elevation C
1 : 50

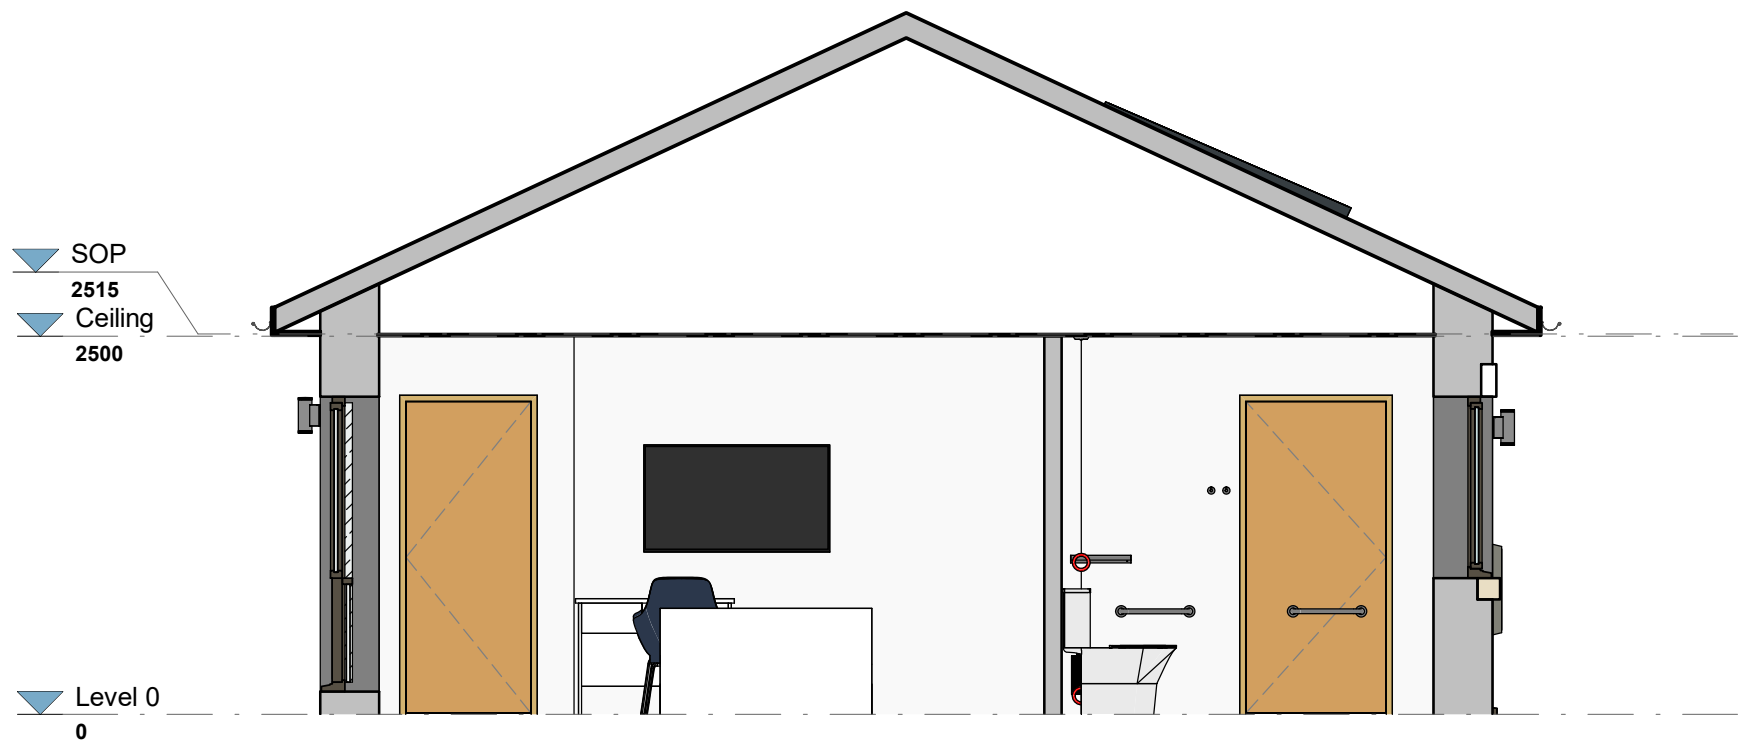

Section 1
1 : 50

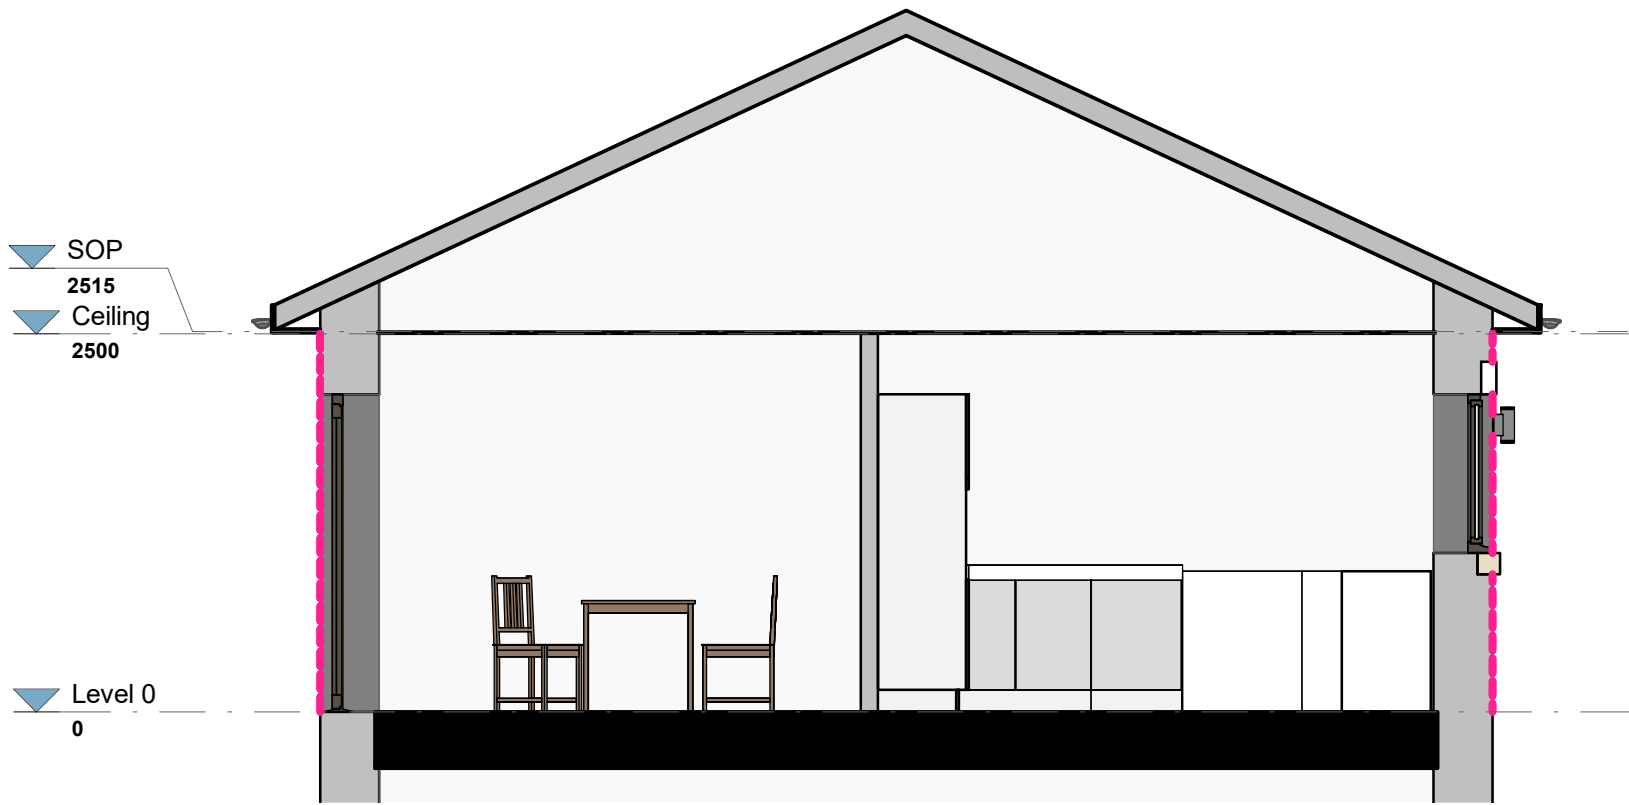

Section 2
1 : 50



Section 3
1 : 50



Section 4
1 : 50

© TRIANGLE ARCHITECTS LIMITED
THIS DRAWING IS THE SUBJECT OF COPYRIGHT WHICH VESTS IN TRIANGLE ARCHITECTS LIMITED. IT IS AN INFRINGEMENT OF COPYRIGHT TO REPRODUCE THIS DRAWING, BY WHATEVER MEANS, INCLUDING ELECTRONIC, WITHOUT THE EXPRESS WRITTEN CONSENT OF TRIANGLE ARCHITECTS LIMITED WHICH RESERVES ALL ITS RIGHTS.
TRIANGLE ARCHITECTS LIMITED ASSUMES ITS RIGHTS TO BE IDENTIFIED AS THE AUTHOR OF THIS DESIGN.
DRAWING NOT TO BE SCALED. FIGURE DIMENSIONS TO BE WORKED TO IN ALL CASES.
THE CONTRACTOR IS RESPONSIBLE FOR CHECKING DIMENSIONS, TOLERANCES & REFERENCES.
ANY DISCREPANCY TO BE VERIFIED WITH THE ARCHITECT BEFORE PROCEEDING WITH THE WORKS.
REPORT ERRORS & OMISSIONS TO ARCHITECT.
WHERE AN ITEM IS COVERED BY DRAWINGS OF DIFFERENT SCALE, THE LARGER SCALE DRAWING TO BE WORKED TO. DO NOT SCALE FROM THE DRAWING. FIGURED DIMENSIONS TO BE WORKED TO IN ALL CASES.
CHECK ALL DIMENSIONS ON SITE.
DRAWING TO BE READ IN CONJUNCTION WITH THE HEALTH & SAFETY PLAN, AND ALL RELEVANT RISK ASSESSMENTS AND THE FOLLOWING DRAWINGS.

Accommodation Schedule	
	Area
Bungalow A - 1B2P	63.5 m ²

Material Key	
	Buff Brick - Village Harvest Buff
	Buff Brick Soldier Course - Village Harvest Buff
	Artstone Buff - Portland
	Grey Soffits & Fascias
	Metal Rainwater Goods
	Blue Brick - Staffordshire Blue Smooth
	Grey Roof Tiles - Marley Modern Smooth Grey
	Photovoltaics
	Windows & Doors Colour: Brown Grey

Material Samples	
	Buff Brick & Soldier Course - Village Harvest Buff
	Blue Brick - Staffordshire Blue Smooth
	Grey Roof Tiles - Marley Modern Smooth Grey

P02	09.02.24	HR	External Material details added
P01	24.02.23	HR	First Issue.

Rev	Date	By	Remarks
-----	------	----	---------

Client:		Southway Housing Trust					
Project Name:		Southway Infill - Rainford Avenue					
Drawing Name:		Proposed Bungalow A - 1B2P					
Drawing Purpose:		PLANNING					
Project Number:	22-043		Drawing Number:	002		Revision	P02
	Project	Origin		Vol/Sys	Level		
RAI - TRI - ZZ - 00 - DR - A - 002							
Status	Scale @ A1	Drawn	Checked	Date			
S0	As indicated	HR	.	FEB 23			