

Ext roof tiles, battens and felt and facias/rainwater goods stripped off and replaced with:-

New Marley Edgemere roof tiles colour smooth grey on new untearable breathable felt and tsw battens.



NOTE - Insulation to render/brick slip system to be 90mm thk, cavities to masonry cavity walls to be fully filled with A2 s1 d0 rated blown rockwool insulation.


Proposed West Elevation

Scale @ 1 : 100

Ext roof tiles, battens and felt and facias/rainwater goods stripped off and replaced with:-

New Marley Edgemere roof tiles colour smooth grey on new untearable breathable felt and tsw battens.

New Marley inline vent tiles connected to SVPs

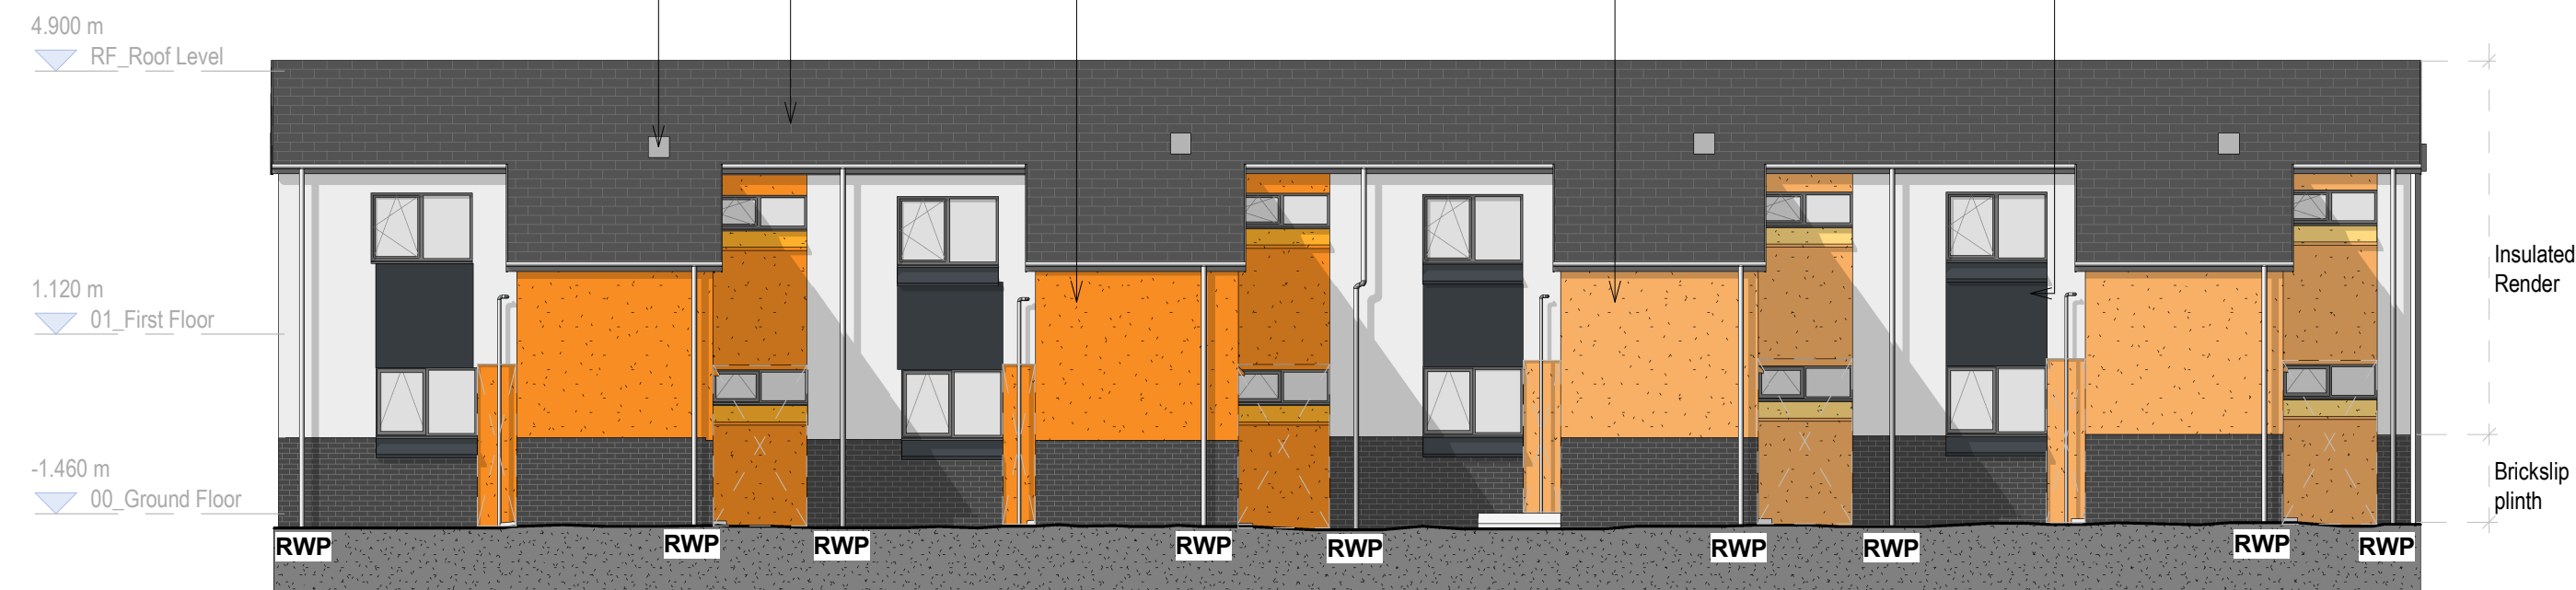


Proposed East Elevation

Scale @ 1 : 100

New inline vent tiles to be installed in roof to receive ducting for now first floor kitchen and bathroom fans.

New 0.5mm thk galv steel sleeves to kitchen and bathroom fans to be installed where passing through the render system with new ppc aluminium grilles, colour to match surrounding render

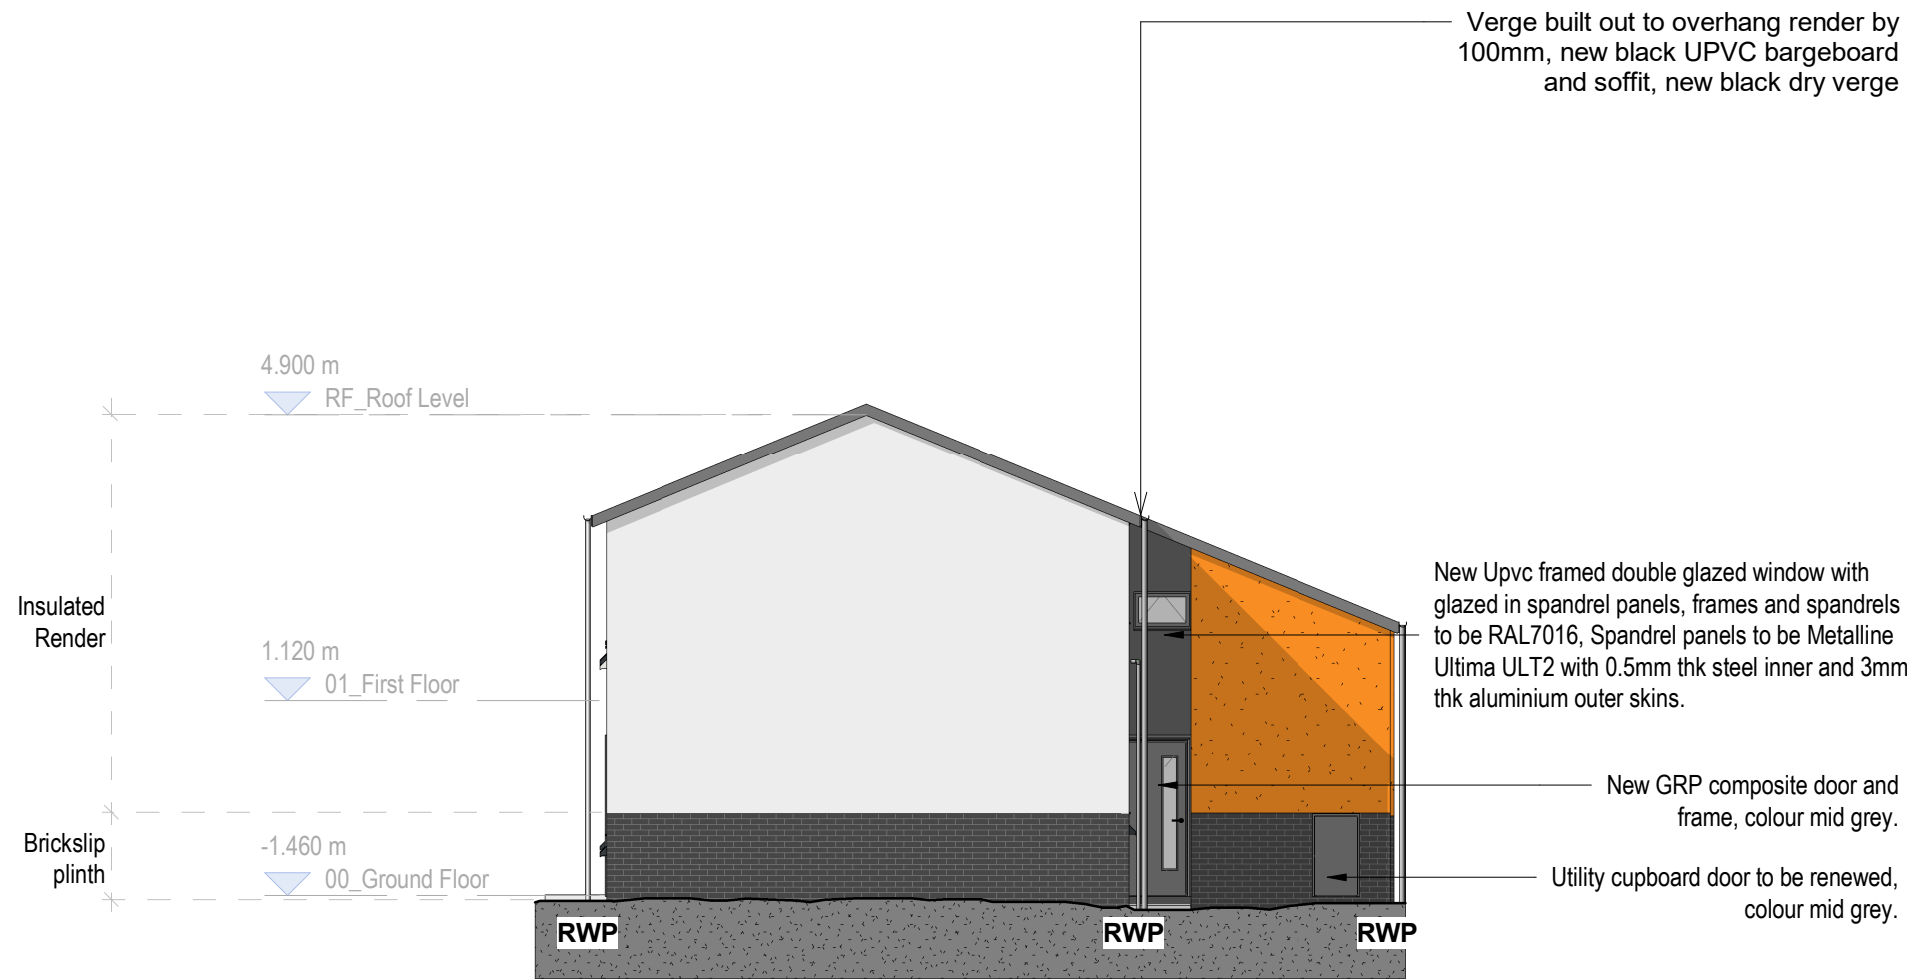


Proposed South Elevation

Scale @ 1 : 100

New Upvc framed double glazed window with glazed in spandrel panels, frames and spandrels to be RAL7016, Spandrel panels to be Metalline Ultima ULT2 with 0.5mm thk steel inner and 3mm thk aluminium outer skins.

New GRP composite door and frame, colour mid grey.

Utility cupboard door to be renewed, colour mid grey.

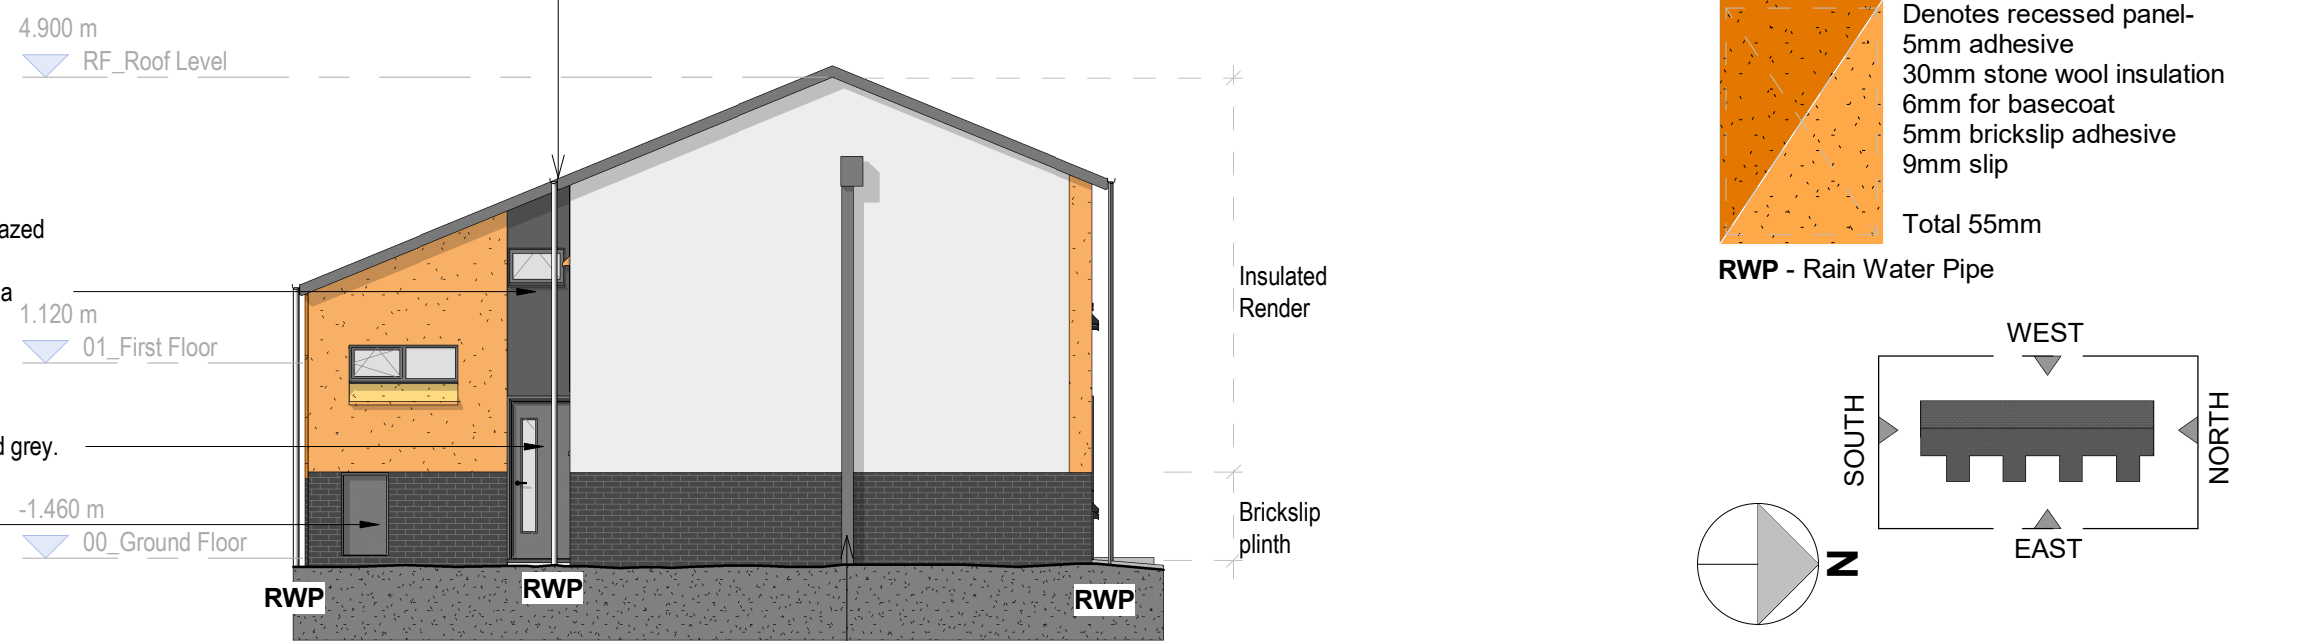

Proposed North Elevation

Scale @ 1 : 100

M&E consultant to confirm sheathing to cables

Scale Bars		TO BE USED ONLY AS GUIDANCE	
1:100	mm	0 1000 2000 3000 4000 5000	
1:200	mm	0 500 1000 1500 2000 2500 3000 3500 4000 4500 5000	
1:500	M	0 5 10 15 20 25 30 35 40 45 50 55 60 65 70 75 80 85 90 95 100	
1:1250	M	0 10 20 30 40 50 60 70 80 90 100	

NOTES

- All dimensions and levels are to be checked on site.
- Any discrepancies are to be reported to the architect before any work commences
- This drawing shall not be scaled to ascertain any dimensions. Work to figured dimensions only.
- This drawing shall not be reproduced without express written permission from AEW.
- Title overlay drawings and ownership boundaries are produced using all reasonable endeavors. AEW cannot be responsible for the accuracy or scale discrepancy of base plans supplied to them.
- All works are to be undertaken in accordance with Building Regulations and the latest British Standards.
- All proprietary materials and products are to be used strictly in accordance with the manufacturers recommendations

This drawing contains the following model files: -

12732-AEW-XX-XX-M3-A-1002

CDM 2015

Client notified of duties: **TBC**

Principal Designer: **TBC**

Unless noted below, all known hazards have been highlighted on the drawing.

SPECIFICATION / SCOPE OF WORK NOTES

-Existing brickwork to be repaired as per structural engineers recommendations.

-New insulated render to be: Class A2 rated Wetherby stone wool render system installed in accordance with manufacturer details and specifications (with target value of 0.22). Grey render to be RAL 7016-Anthracite Grey, Off white render to be RAL 9003.

'Signal white' colours and arrangement TBC (shown indicatively).

-New brick slips to be: Class A2 rated Wetherby stone brick slip system installed in accordance with manufacturer details and specifications (with target value of 0.22).

-Existing windows and doors to be stripped out and removed from site.

-New double glazed Upvc framed windows to be installed.

-Include for new aluminium anti perch cills, colour to match surrounding render, outer frame colour - RAL7016 anthracite, innercolour to be white.

-New composite GRP doors to be mid grey.


Ext roof tiles, battens and felt and facias/rainwater goods stripped off and replaced with:-

-New Marley Edgemere roof tiles colour smooth grey on new untearable breathable felt and tsw battens.

Include for 400mm thk Rockwool Roll to roof voids and extending the eaves overhang to extend 200mm beyond render line and new Upvc facias, soffits and rainwater goods, colour black.

Denotes recessed panel-
5mm adhesive
30mm stone wool insulation
6mm for basecoat
5mm brickslip adhesive
9mm slip
Total 55mm

RWP - Rain Water Pipe

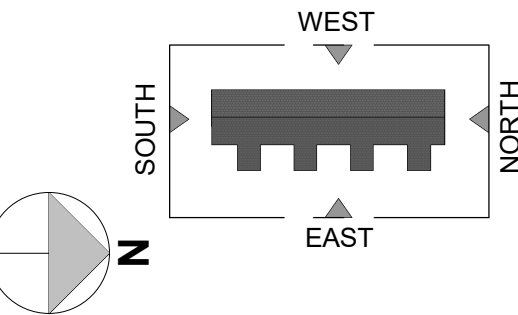

P02	14/12/23	Issued For Planning	BA	DJ
P01	27/10/23	Initial Issue for Stage 3 information	BA	DAL

Rev	Date	Description	Drawn by	Checked By
-----	------	-------------	----------	------------

Status Purpose of Issue
S2 For Information

drawing stage **RIBA Stage 4**

client

The Casey Group Ltd

project

**Newton Heath, Croydon Drive,
Underhill Walk**

drawing title

Underhill Walk - Proposed Elevations

date 27/10/23 drawn BA
scale @ A1 As indicated checked DAL

Rev P02

12732-AEW-B6-XX-DR-A-0703

12732-AEW-B6-XX-DR-A-0703

aew architects
0161 214 4370
www.aearchitects.com

aew