


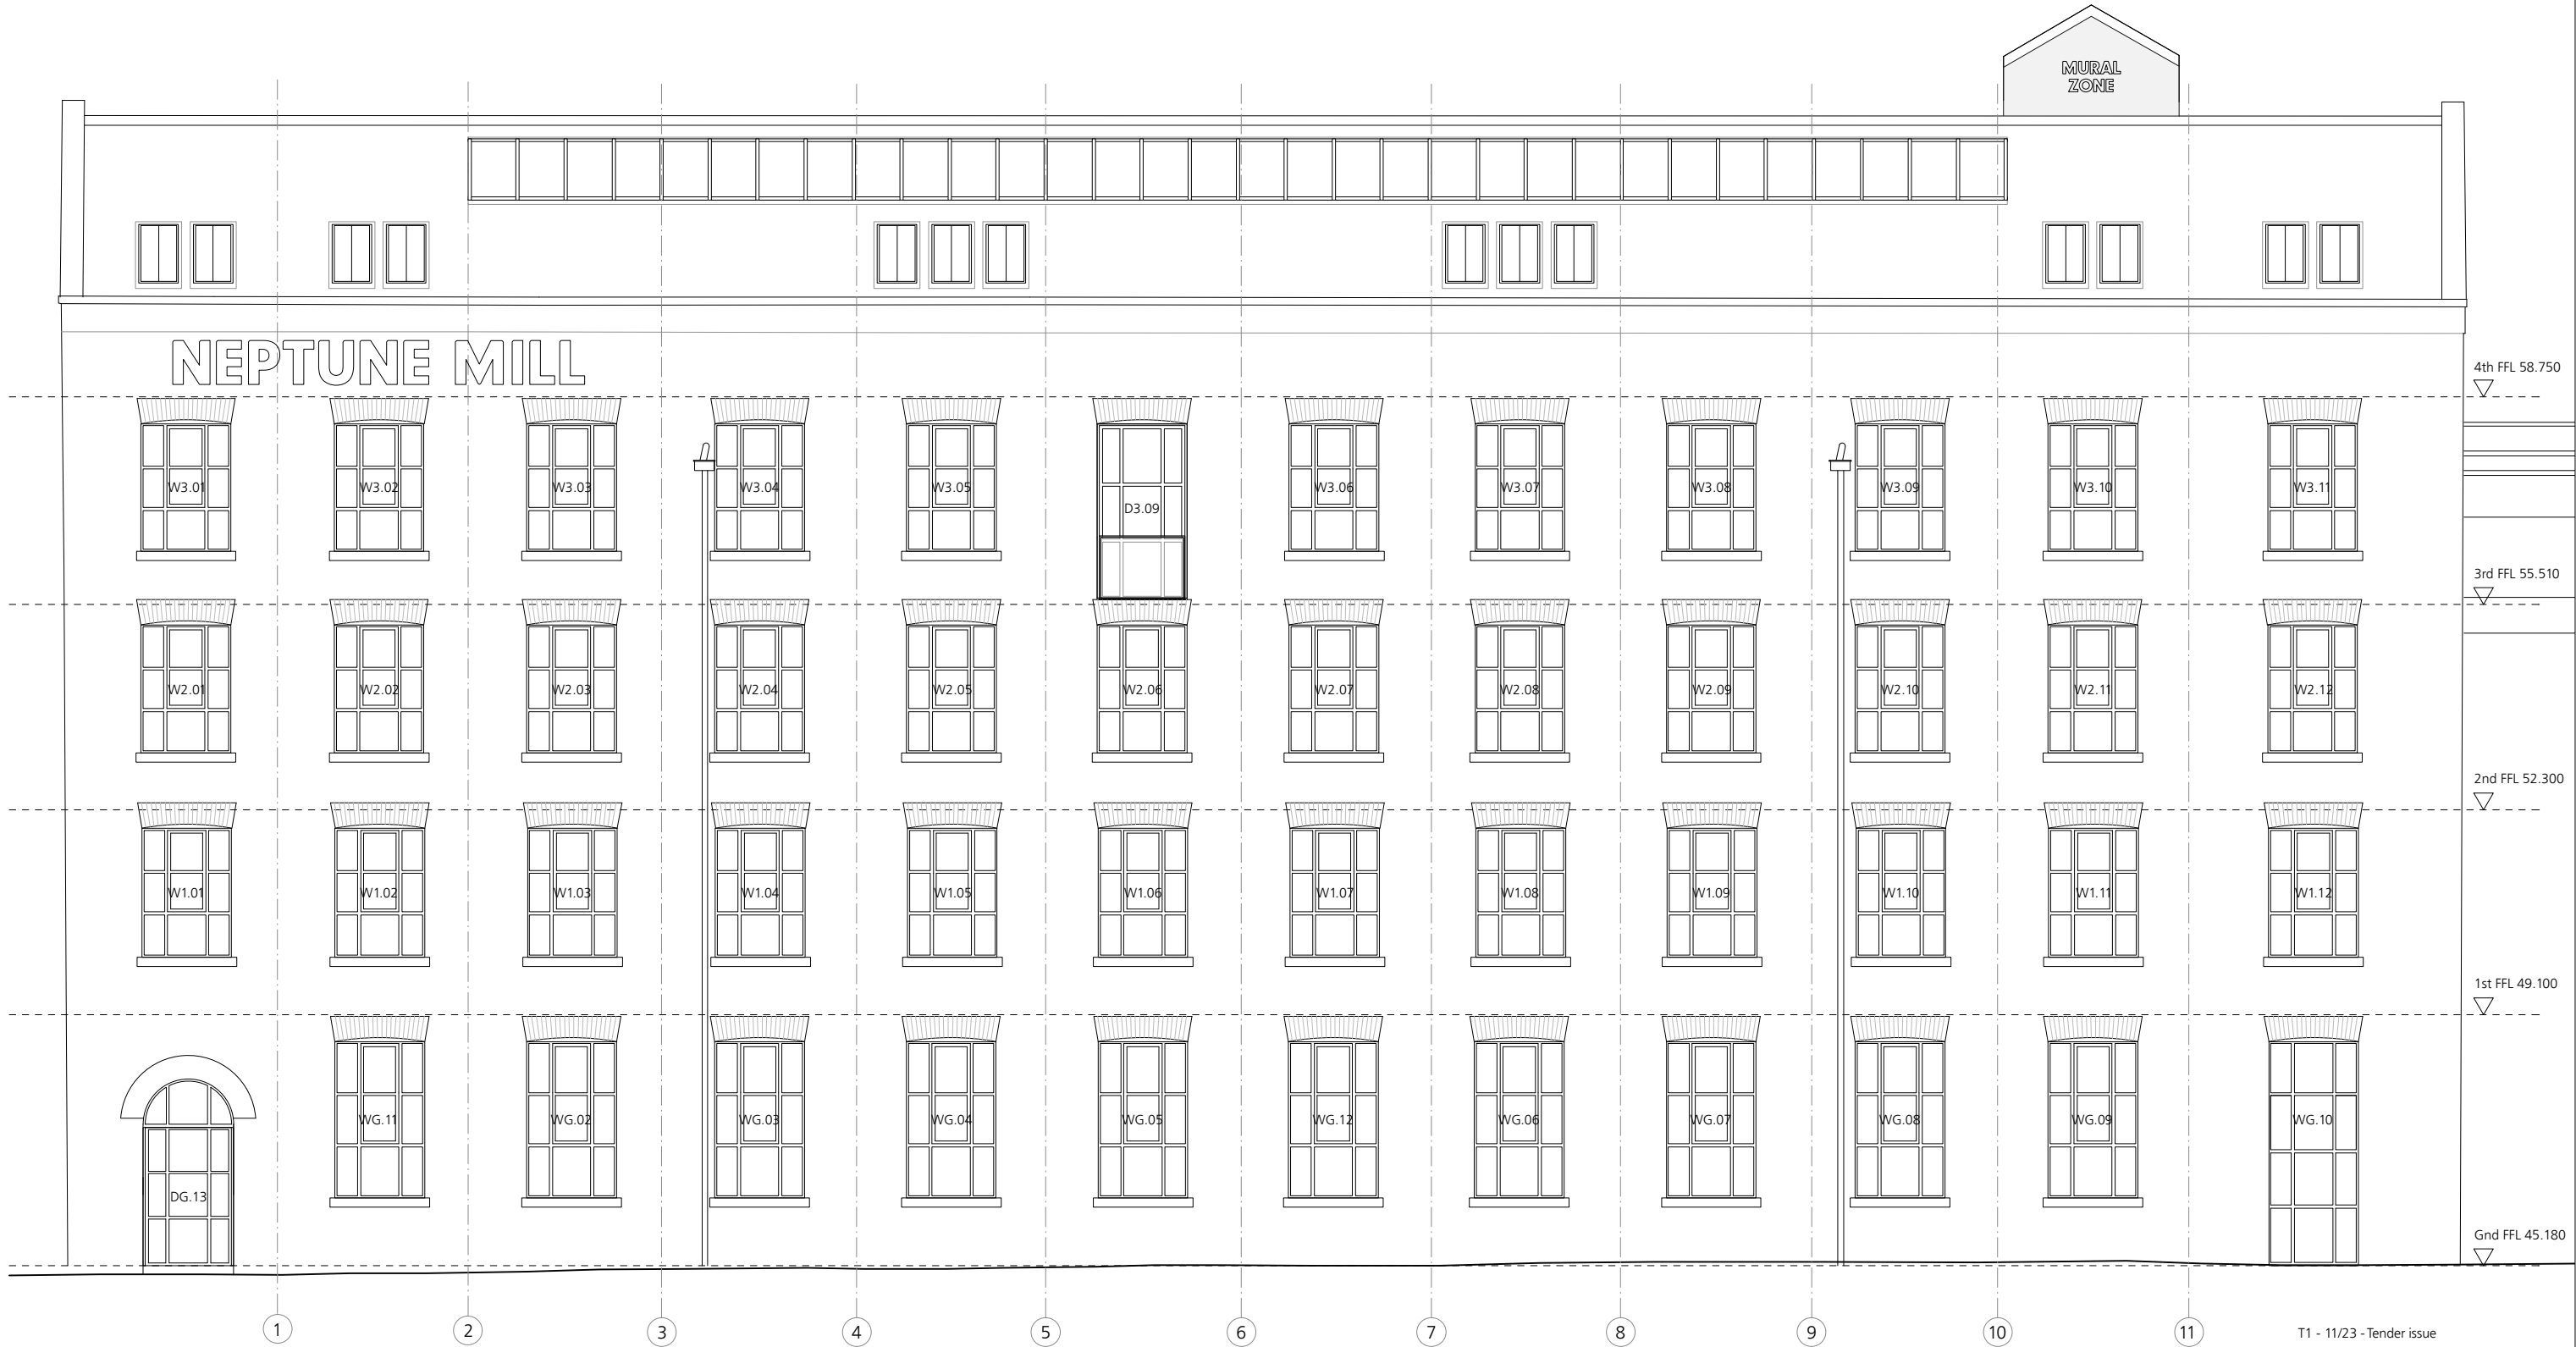

T1 - 11/23 - Tender issue
P5 - 11/23 - Openings to DG.13, WG.11 & WG.12 amended, signage added, c/c glazing bars to strip rooflight amended, GLs added
P4 - 08/23 - Mural zone added to lift overrun
P3 - 07/23 - Signage zones omitted

0 1 2 3 4 5
Metres

FOR WORKS TO EXTERNAL WALLS
REFER TO DRGS 353 CD 2101 - 2108

FOR WORKS TO INTERNAL WALLS
REFER TO DRGS 353 CD 2201 - 2205

FOR WORKS TO FLOORS & STAIRS
REFER TO DRGS 353 CD 2301 - 2305

FOR WORKS TO ROOF
REFER TO DRGS 353 CD 2701

FOR WINDOW & DOORS INFORMATION
REFER TO DRGS 353 CD 3001 - 3005

FOR WORKS TO CEILINGS
REFER TO DRGS 353 CD 3501 - 3505

Jonathan Davidson Architects

Architecture & Industrial Design

47 Hilton Street
MANCHESTER
M1 2EF
t: 0161 711 0835
e: inbox@j davidsonarchitects.com
w: www.j davidsonarchitects.com

Client Capital & Centric

Project **Neptune Mill**
Chapelton St, Manchester

Scale 1:100 @ A3

Date Jan 2023

Document **General Arrangement**
Proposed South Elevation

Status For information

Doc Ref

353	CD	1008	T1
-----	----	------	----