


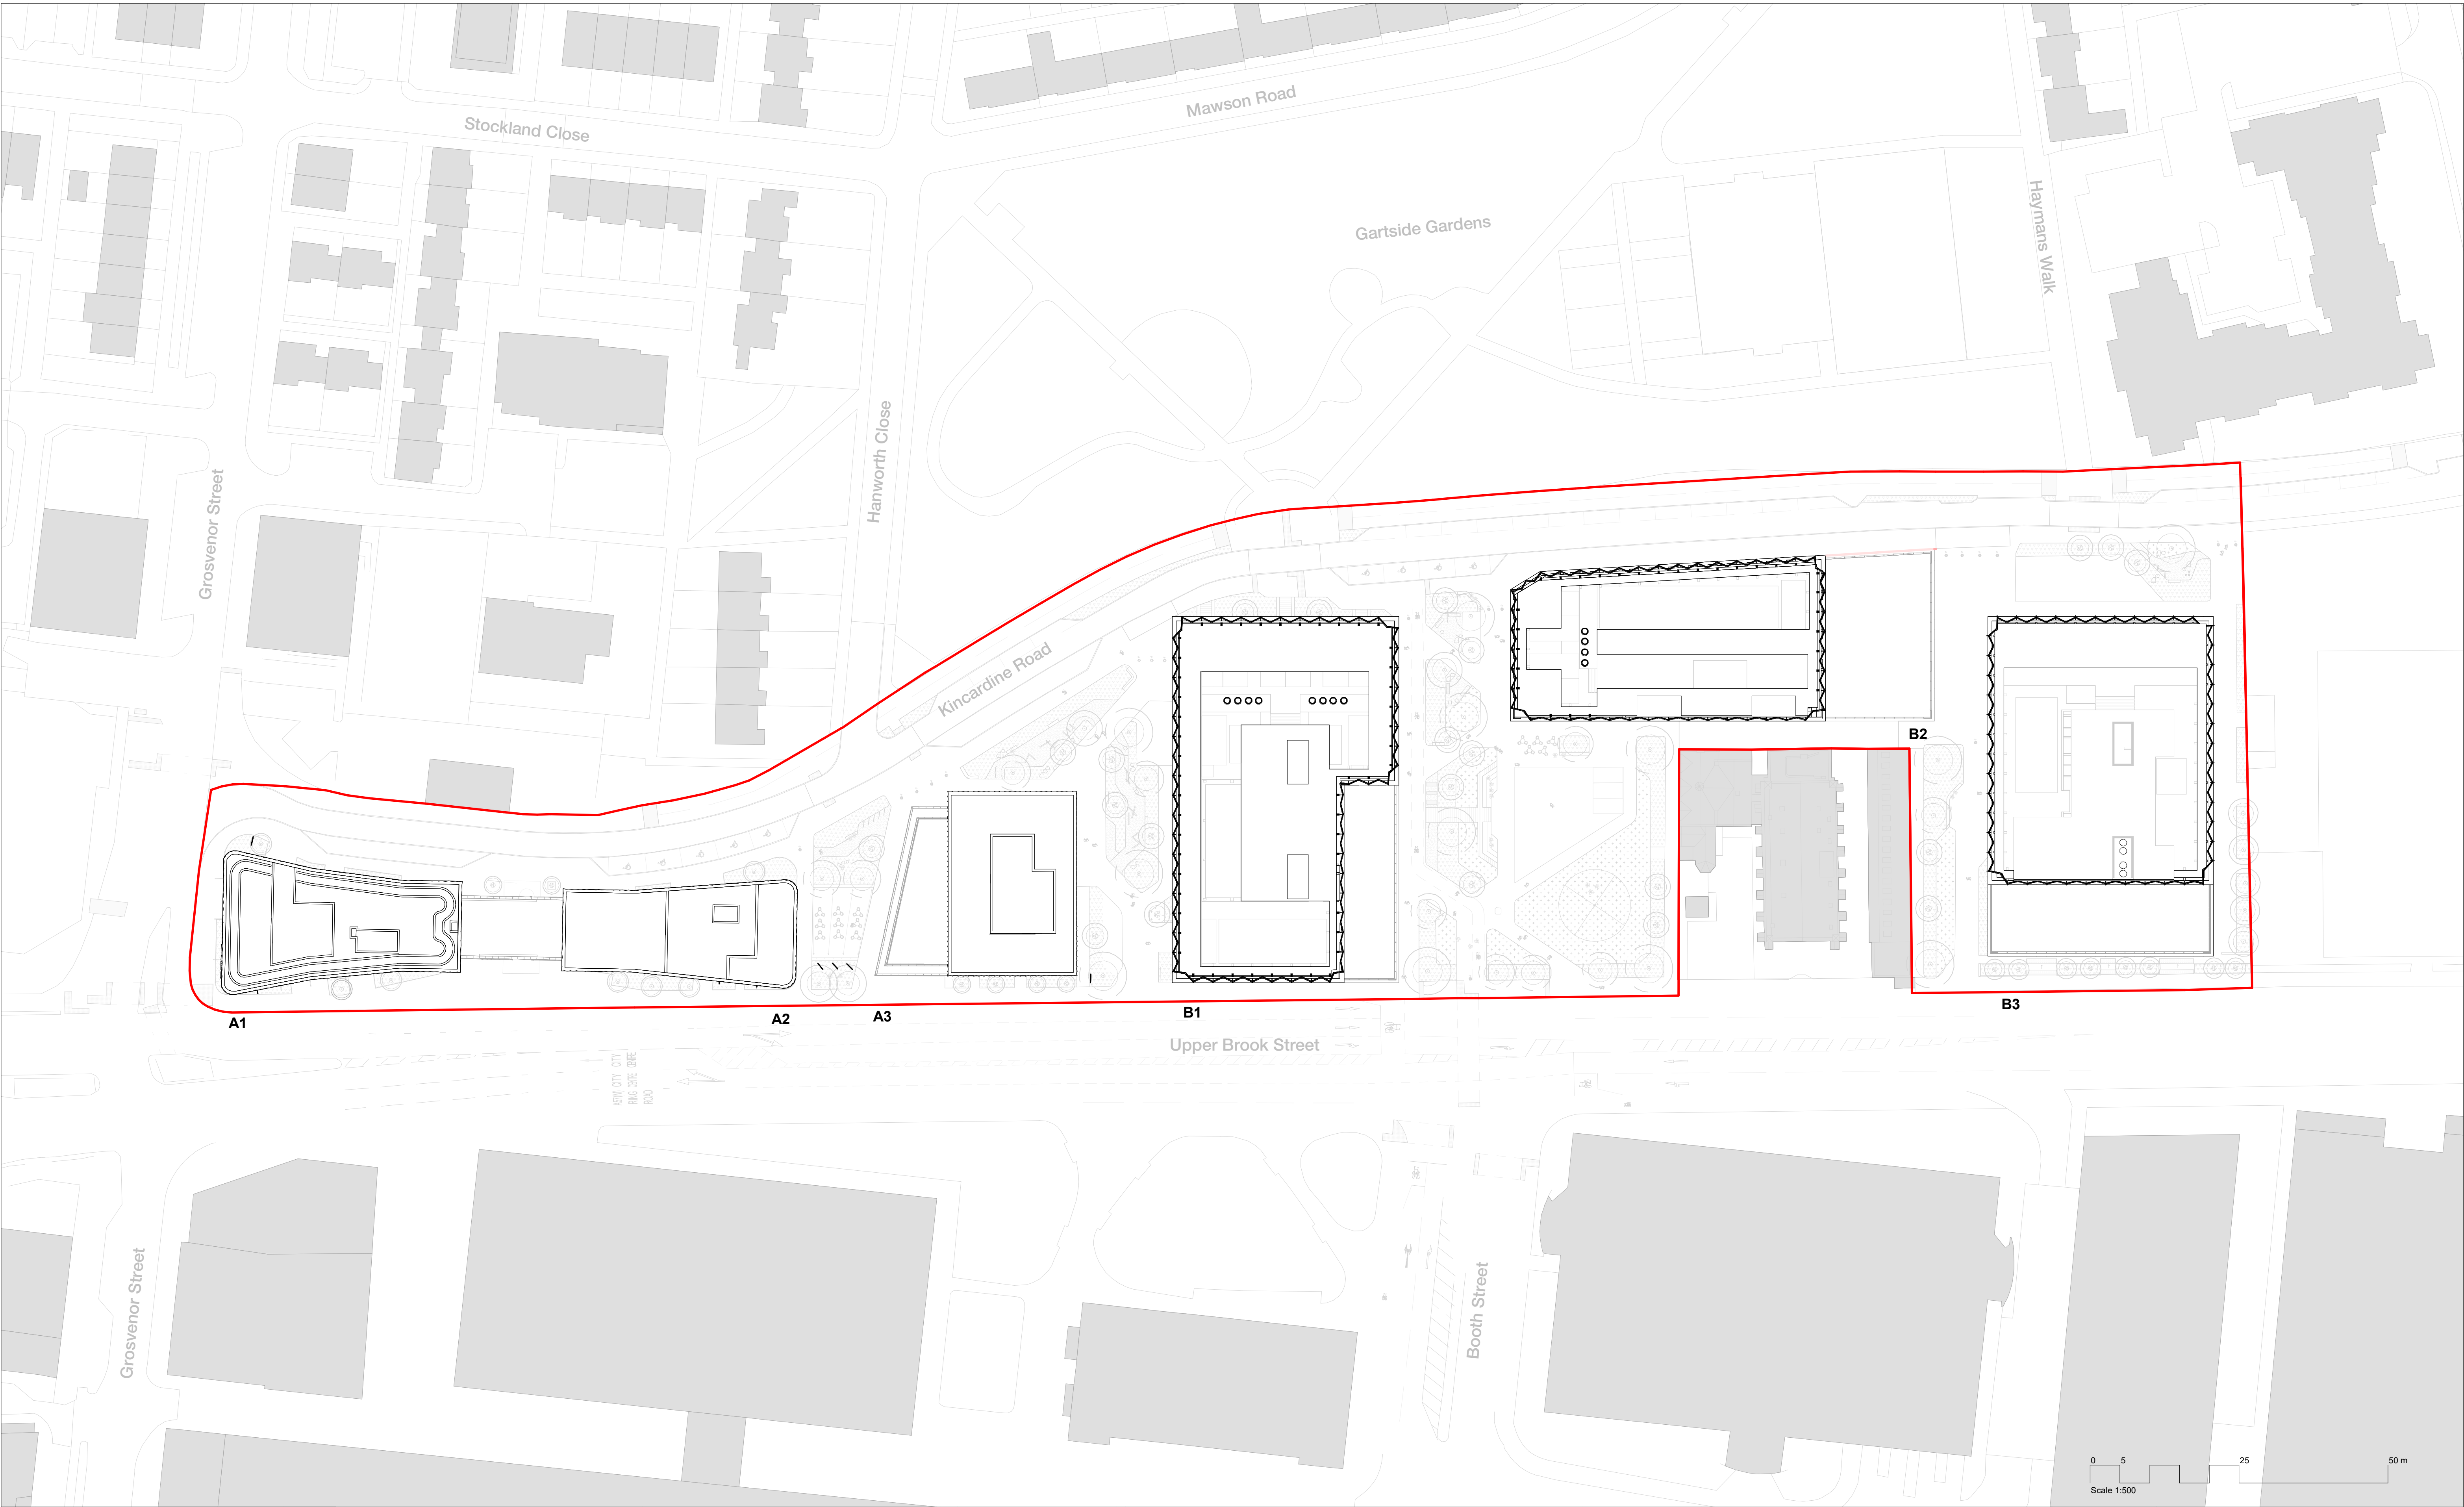

| Rev | Description                | Date     |
|-----|----------------------------|----------|
| P1  | Issued for Planning        | 23.06.23 |
| P2  | Revised Issue for Planning | 01.11.23 |

Copyright Hawkins\Brown Architects  
No implied licence exists. This drawing should not be used to calculate areas for the purposes of valuation. Do not scale this drawing. All dimensions to be checked on the site by the contractor and such dimensions to be their responsibility. All work must comply with relevant British Standards and Building Regulations requirements. Drawing errors and omissions to be reported to the architect. To be read in conjunction with Architect's specification and other consultant information.

Key

Application Boundary



|                           |            |                  |                                              |                                          |                                           |
|---------------------------|------------|------------------|----------------------------------------------|------------------------------------------|-------------------------------------------|
| Scale @ A1                | Date       | Job Number       | Project                                      | 26-28 Hilton Street<br>Manchester M1 2EH | mail@hawkinsbrown.com<br>hawkinsbrown.com |
| 1 : 500                   | June 2023  | 220077           | Upper Brook Street<br>Manchester<br>M1 2EH   | <div>Hawkins\Brown</div>                 |                                           |
| Drawn By                  | Checked By | Status           |                                              |                                          |                                           |
| JD                        | LB         | S2               |                                              |                                          |                                           |
| Drawing No.               | Rev        | Purpose of Issue | Drawing                                      |                                          |                                           |
| UBS-HBA-SW-RF-DR-A-081102 | P2         | For Planning     | Proposed Illustrative Masterplan - Roof Plan |                                          |                                           |