



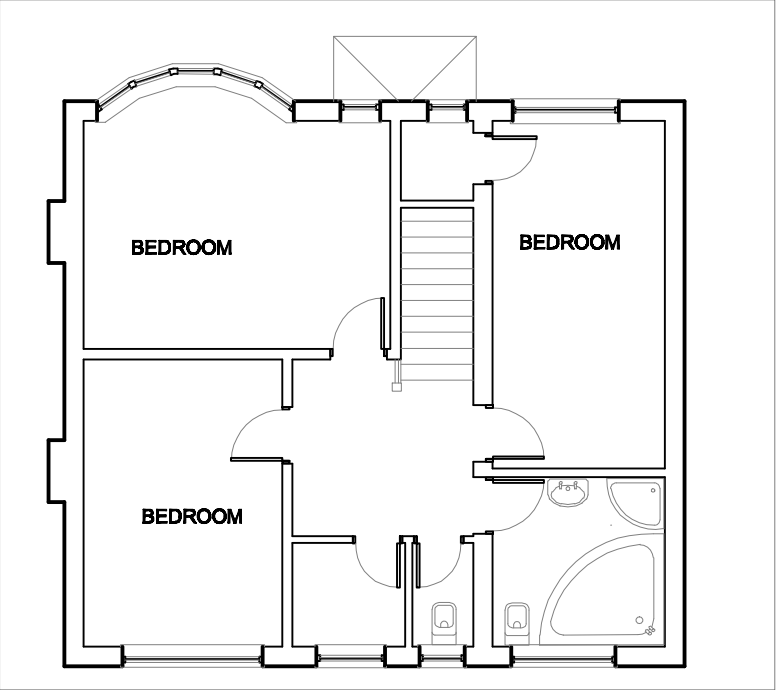


FIRST FLOOR PLAN AS EXISTING

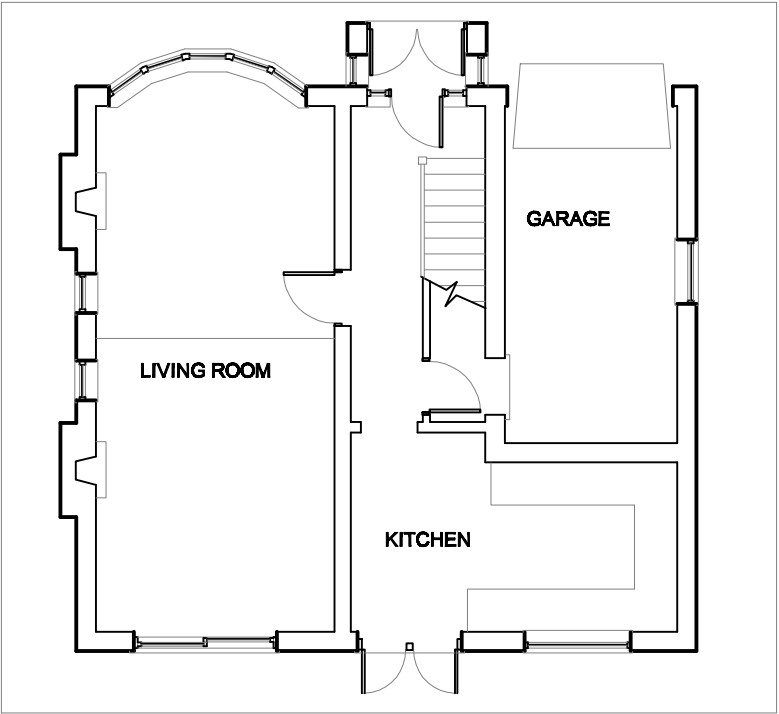

GROUND FLOOR PLAN AS EXISTING




SOUTH ELEVATION [to Patchcroft Road]

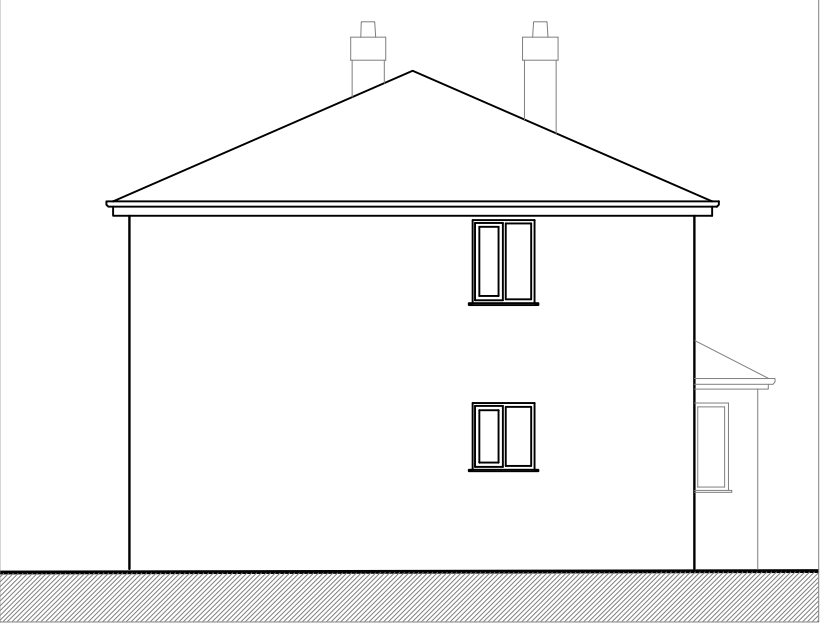


WEST ELEVATION



NORTH ELEVATION

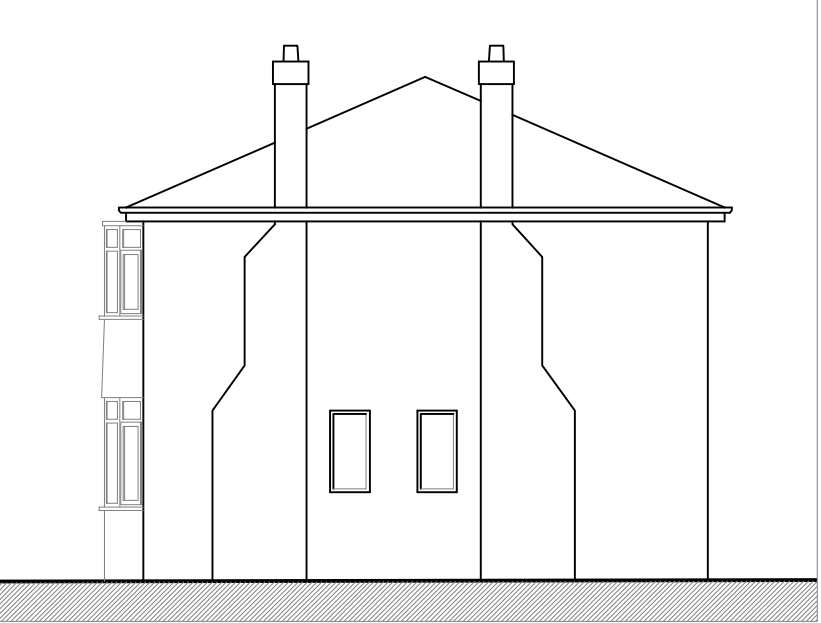

EAST ELEVATION

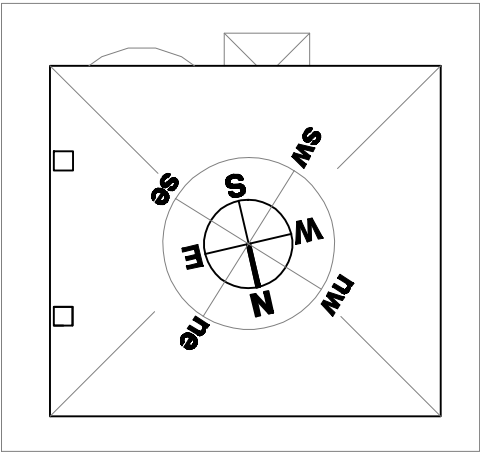

KEY ROOF PLAN [n.t.s.]

PROJECT NAME :					THE CESTRIA PARTNERSHIP, CHARTERED ARCHITECTS 5 SPATH LANE, HANDFORTH, WILMSLOW, CHESHIRE, SK9 3QN. T / F: 01625 529594 E: cestriarch@gmail.com
No.31 PATCHCROFT ROAD, WYTHENSHAW					
DRAWING TITLE :					
PROPERTY AS EXISTING					
DRAWING NUMBER :					
YEAR	JOB	TASK	DWG	REV	CLIENT : Mr. L. Silanskas DRAWN BY : T.R. CHECKED BY :
A23	11	P	01		
DRAWING ORIGIN :					
YEAR	JOB	TASK	DWG	REV	
DATE : 1st September 2023					PLEASE NOTE The contractor must verify all dimensions on site before commencing any work or preparing manufacturing drawings, any discrepancies are to be verified with the Architect. Do not scale off the drawing. Use figured dimensions only.
SCALE 1:100 @ A3					
COPYRIGHT ©					
The copyright of this drawing belongs to The Cestria Partnership, Architects and cannot be reproduced in any way whatsoever without the Architects approval.					