


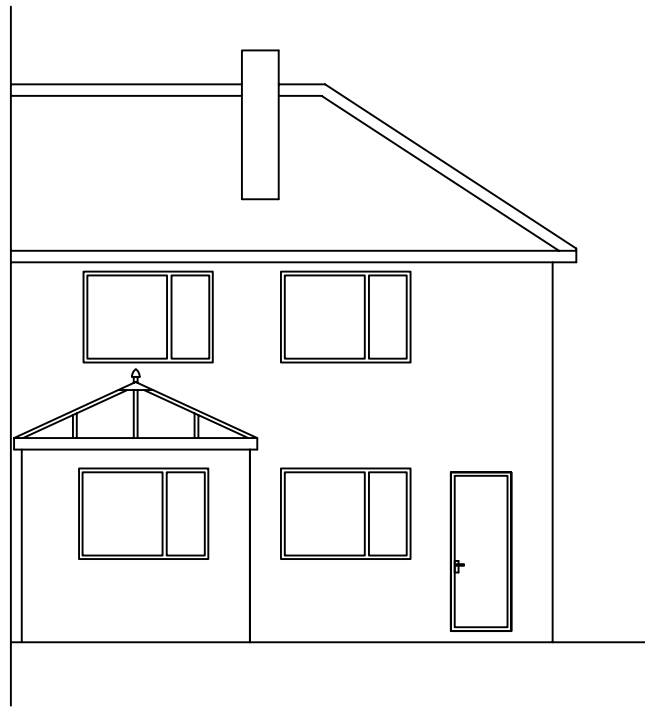


EXISTING FRONT ELEVATION



EXISTING REAR ELEVATION



EXISTING SIDE ELEVATION

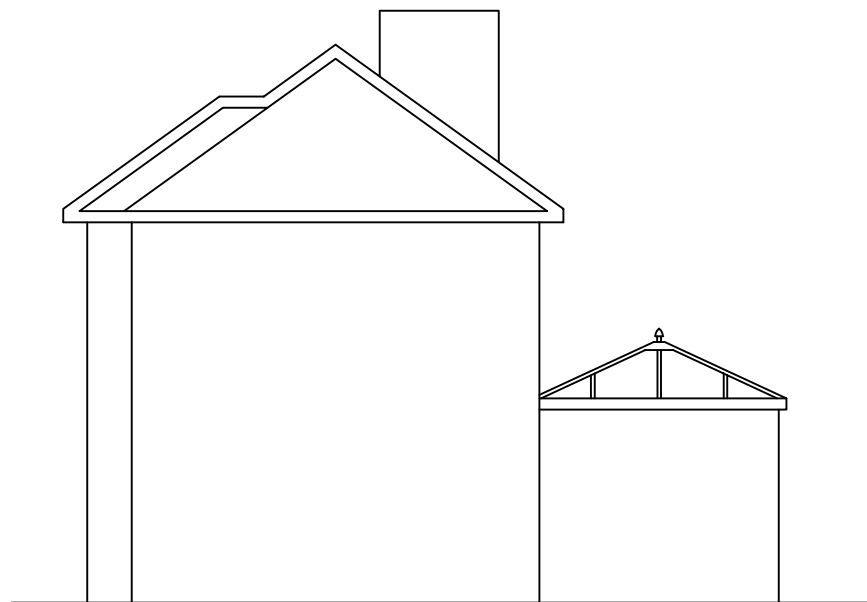

EXISTING SIDE ELEVATION - NO. 59

TITLE					
EXISTING ELEVATIONS					
PROJECT					
PROPOSED DOUBLE STOREY REAR EXTENSION					
AT					
57 BROOKFIELD GARDEN					
MANCHESTER					
PLOT SCALE 1=1	SCALE 1:100	DRN F.A.	DATE 03/20	DRAWING No. 03	REV A