



DEMOLISHED	<div></div> <div></div> <div></div>
PROPOSED	<div></div> <div></div> <div></div>

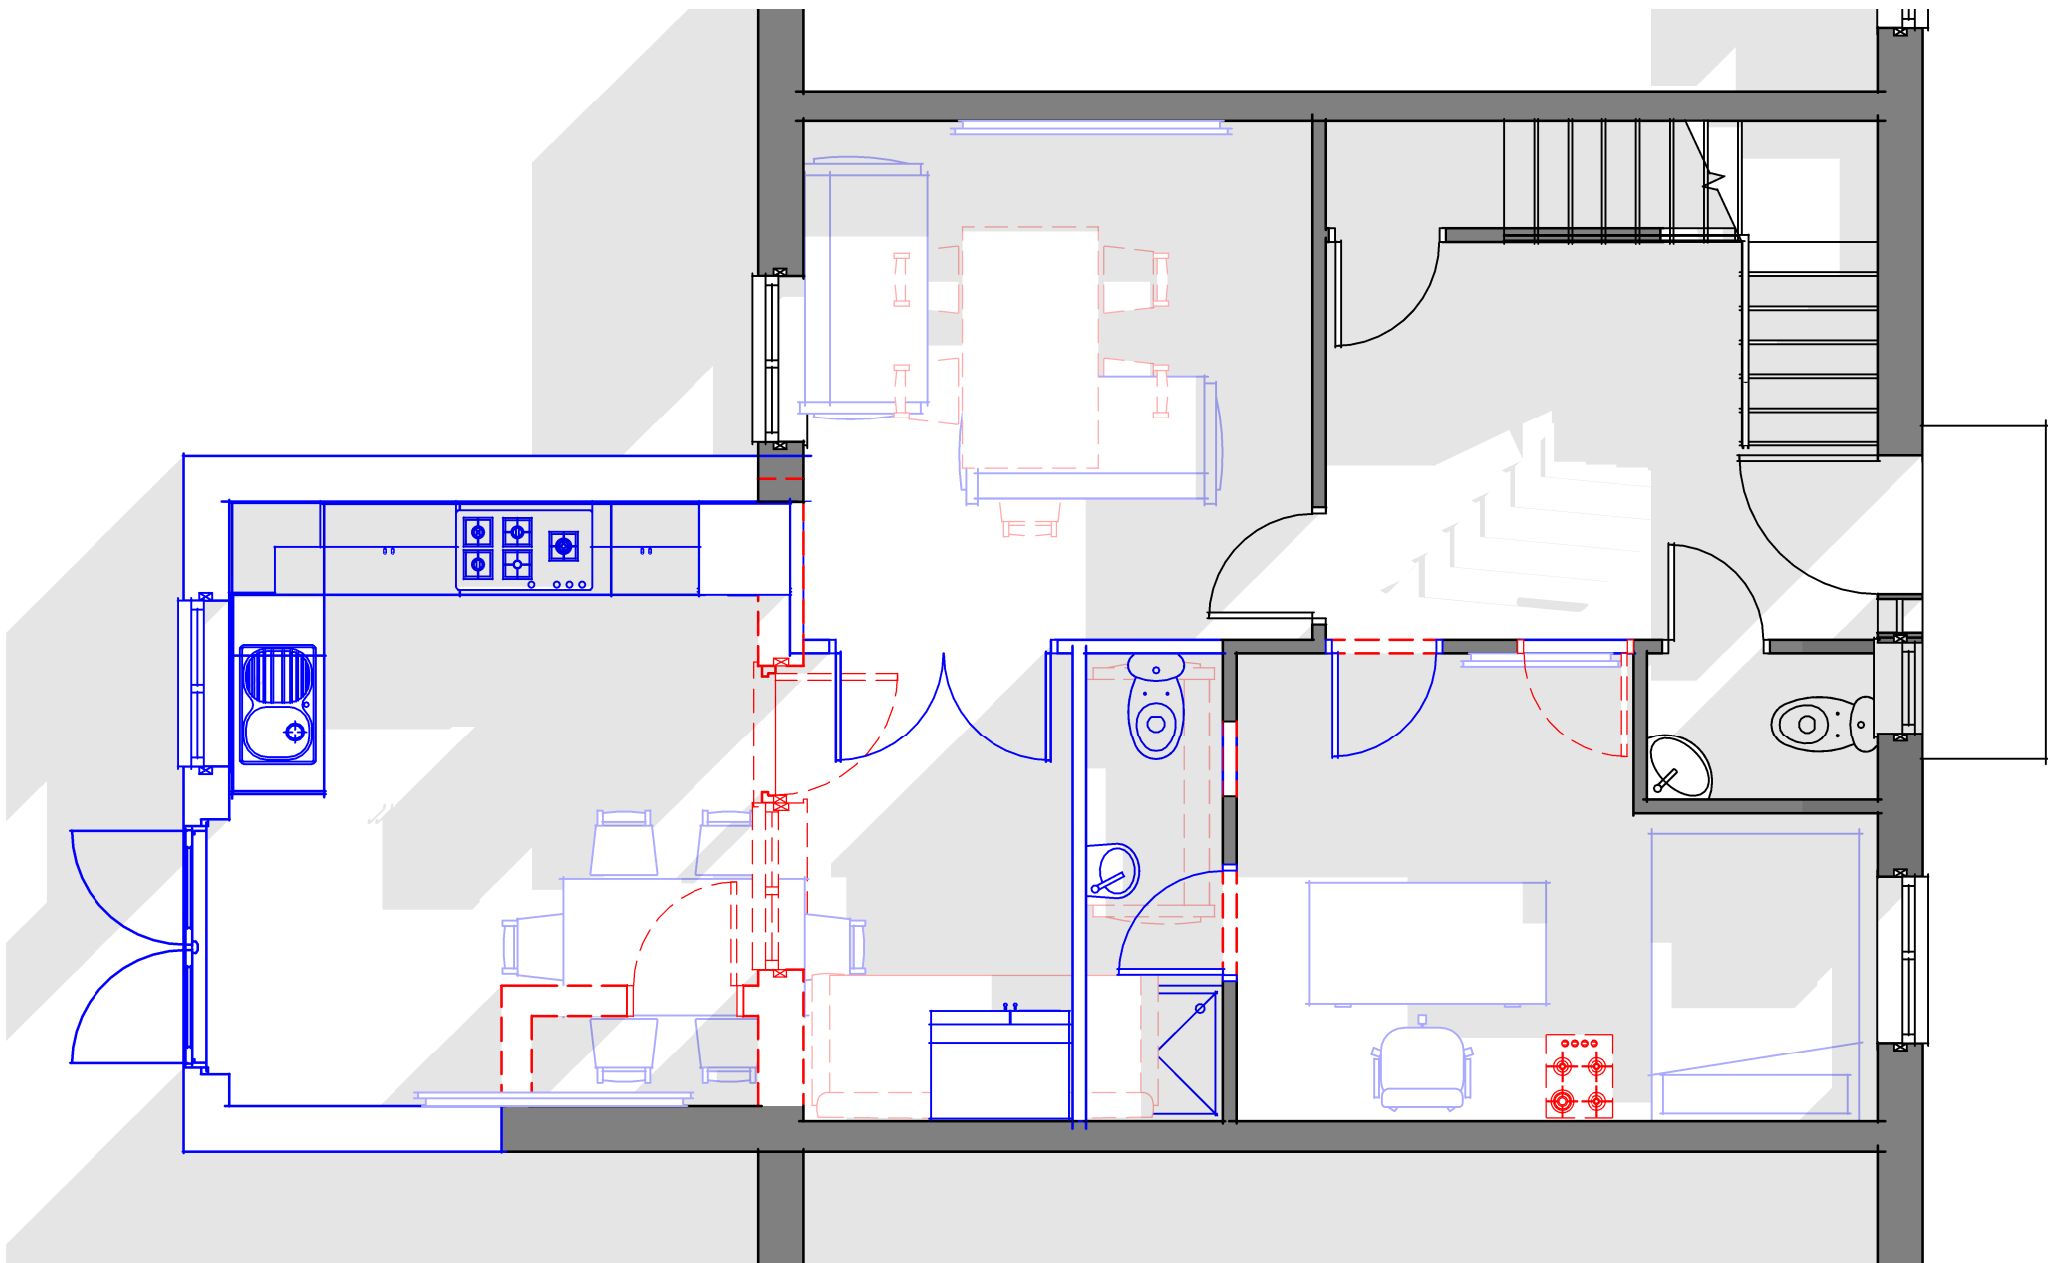

Ground Floor - Existing and Proposed

1 : 50

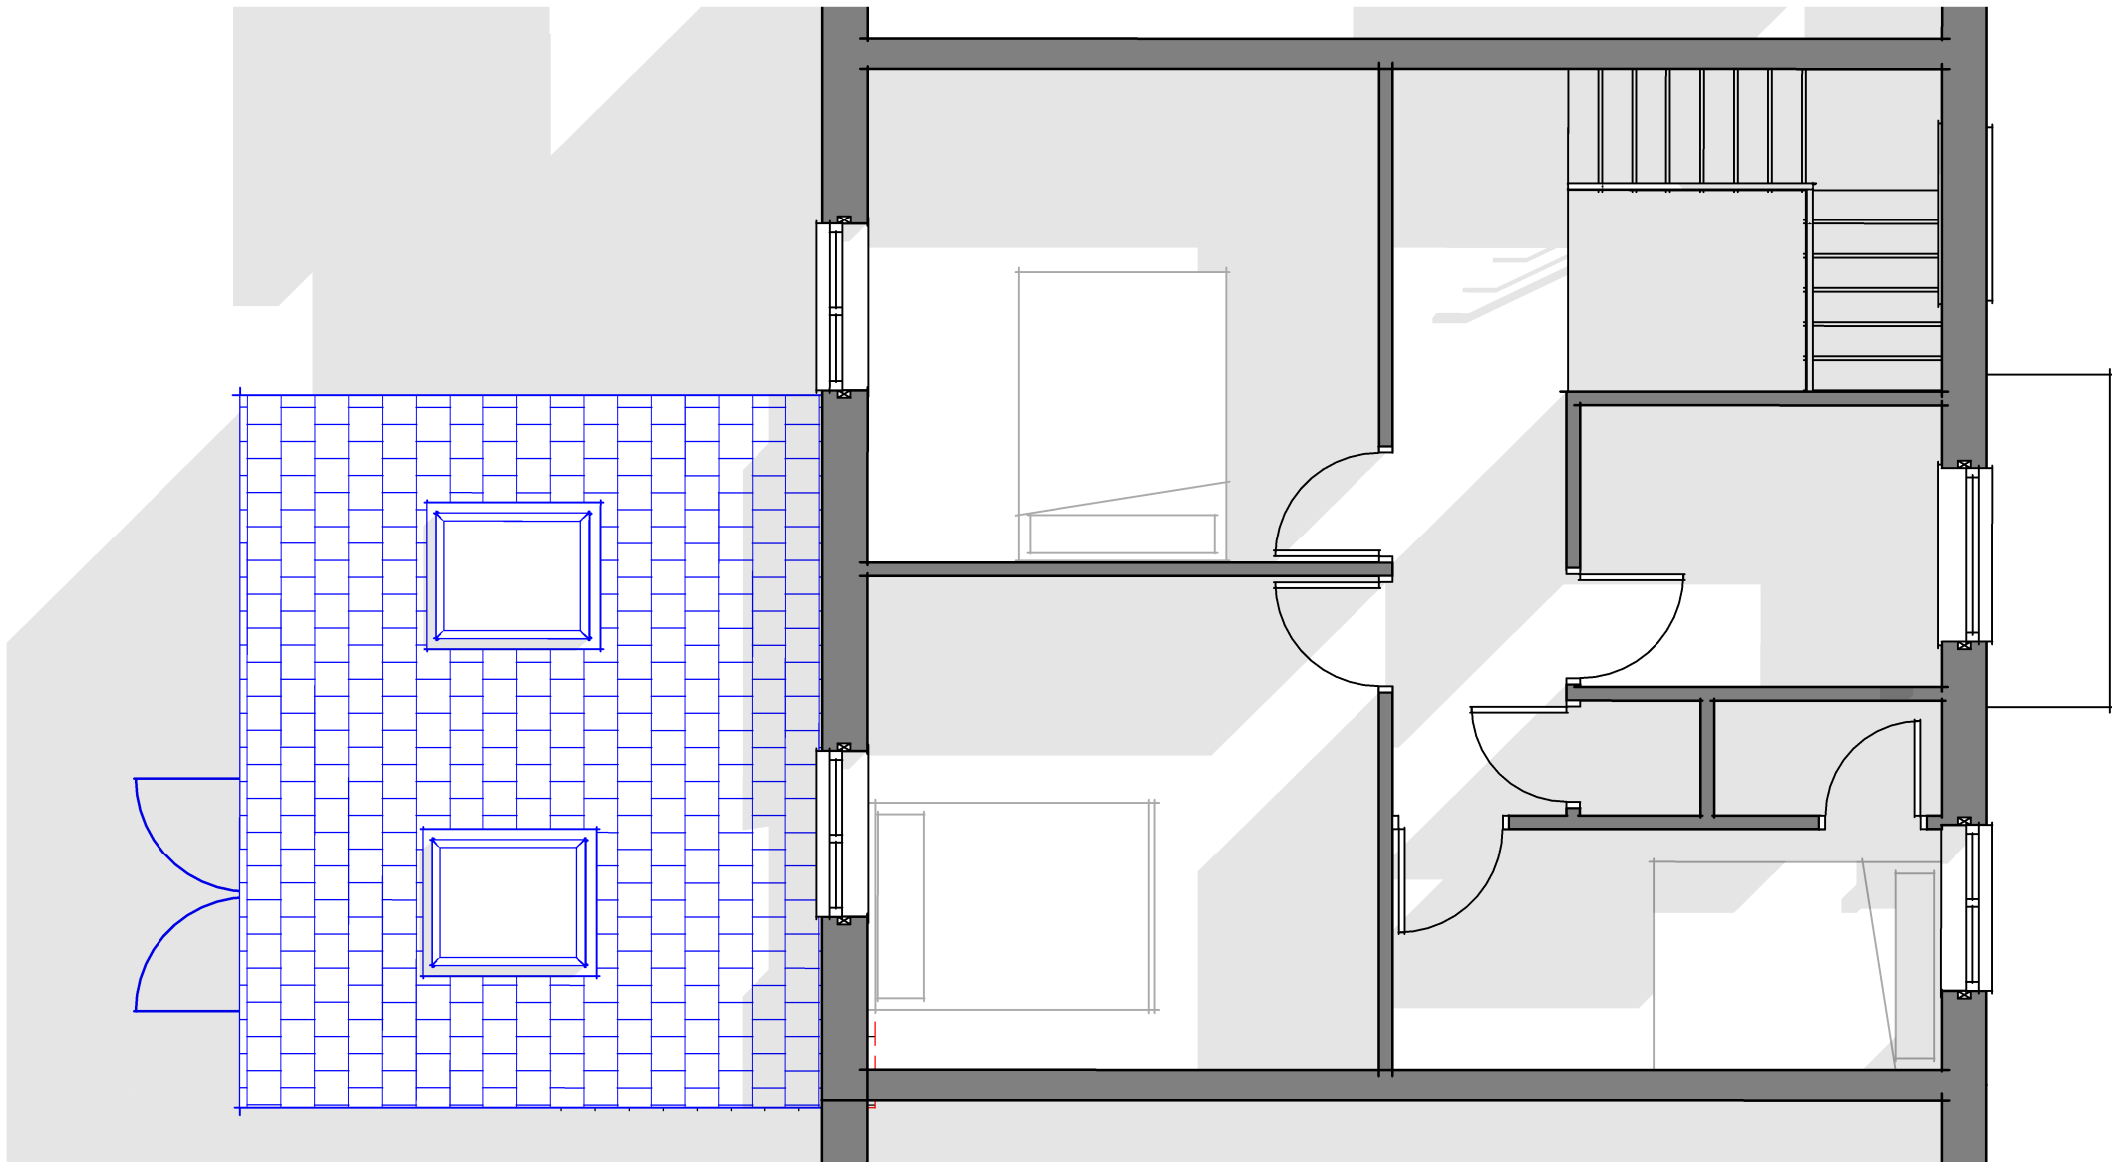

First Floor Plan - Existing and Proposed

1 : 50



HAYTKINS
DESIGNS

HAYTKINS DESIGNS
Stonehouse drive
Salford
M7 2XY
T - 07435262232
atiloluwa@gmail.com



No.	Description	Date

Mr Johnson Akinlolu	
5 Chaytor Avenue, Moston M40 5NQ	
Detailed Floor Plans	
Project number	EXT241-001
Date	05.02.23
Drawing Number	EXT241-P02
Scale	As indicated