

DO NOT SCALE FROM THIS DRAWING.
ALL DIMENSIONS TO BE CHECKED ON SITE.
(DRAWINGS MAYBE SCALED FOR LOCAL AUTHORITY & PLANNING PURPOSE ONLY)
COPYRIGHT PROTECTED.

0 0.5 1.0 2.0 3.0 4.0 5.0m

Scale 1:100

FOR PLANNING
DO NOT USE FOR CONSTRUCTION

CONSULTANT REFERENCES IN DRAWING:

STRUCTURAL - REF/REVISION

GENERAL NOTES:

3.00	29/07/22	ISSUED FOR INFORMATION	SO	ARB
REV	DATE	DESCRIPTION	DRAWN	CHECKED

A X I

ADDRESS : 41 SOUTH KING STREET, MANCHESTER, M2 6QE
TELEPHONE : +44 (0)161 879 7357
EMAIL : www.axi.studio
COMPANY No : 11847325

CLIENT

bruntwood

PROJECT


ST JAMES' BUILDING
61-95 OXFORD ROAD,
MANCHESTER M1 6EG

DRAWING REFERENCE

GROUND FLOOR PLAN
AS EXISTING

JOB REFERENCE	DRAWING SCALE	DATE	DRAWN	CHECKED
20 - 097	1:000@A1	28.05.22	ARB	FWF

DRAWING REFERENCE	STAGE	REV
AX1 - 000	3	00

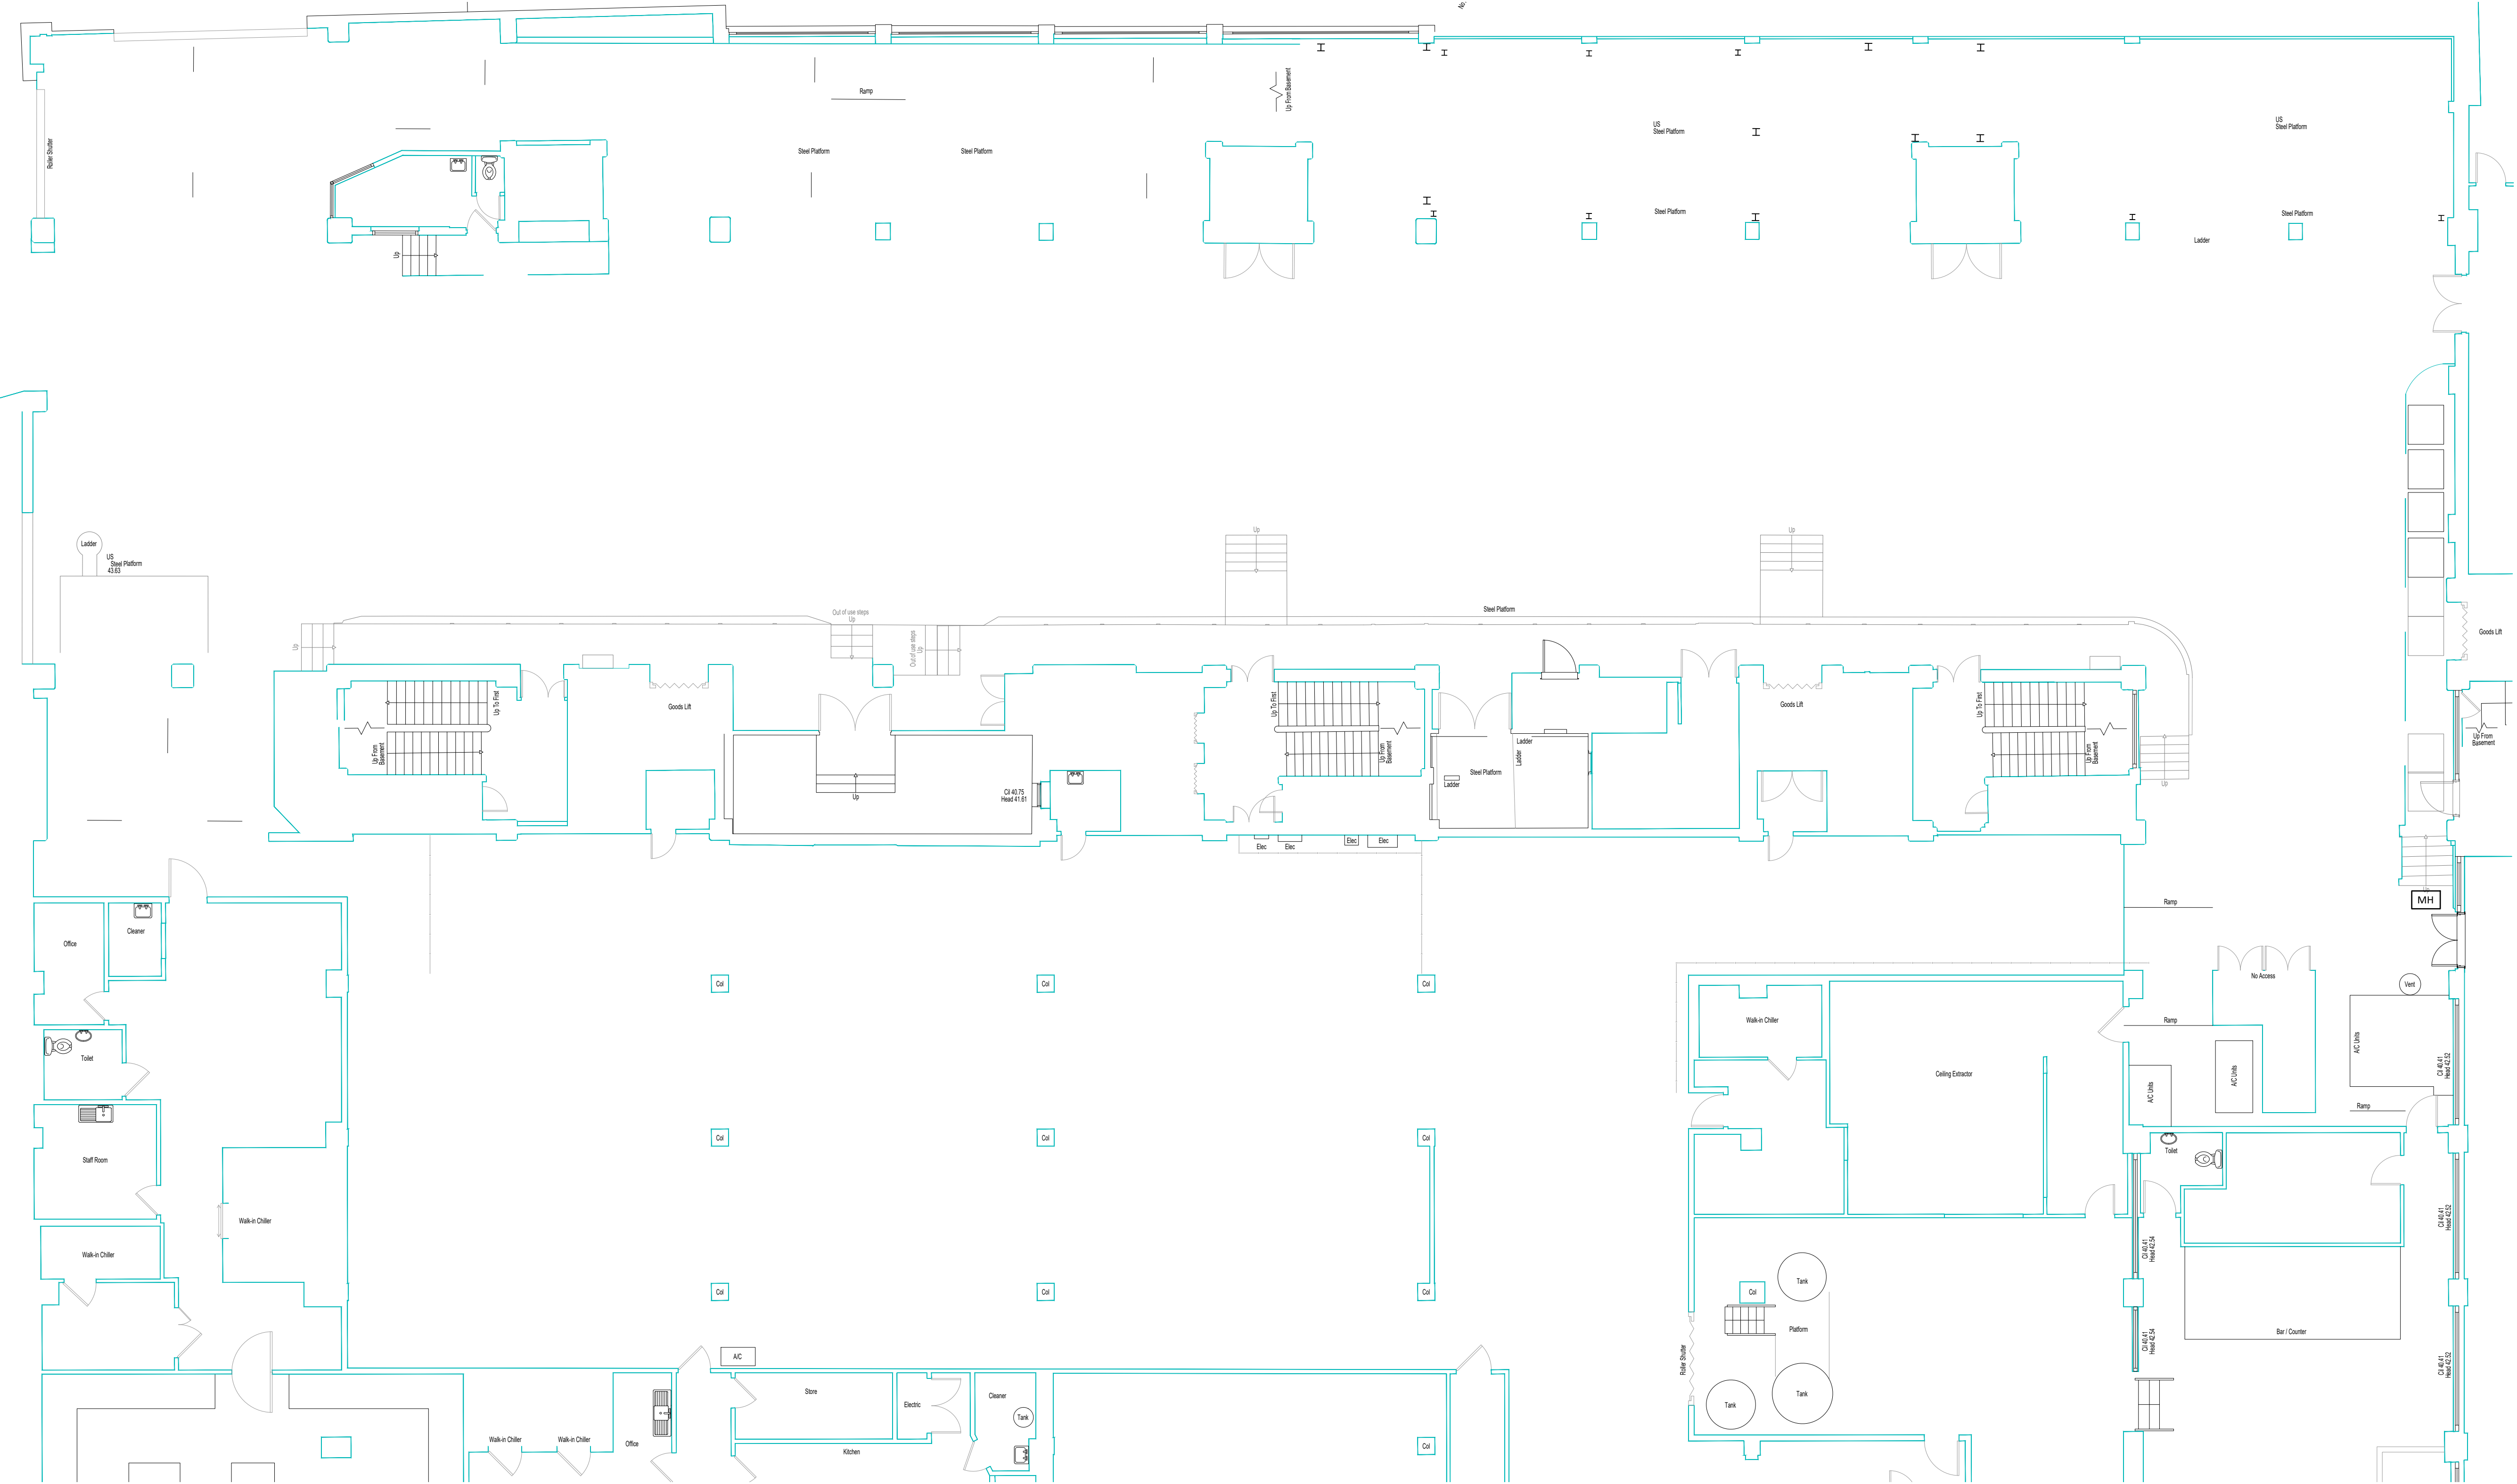

01 GROUND FLOOR AS EXISTING
000 SCALE - 1:000 @ A1 PLAN