




 

West Elevation

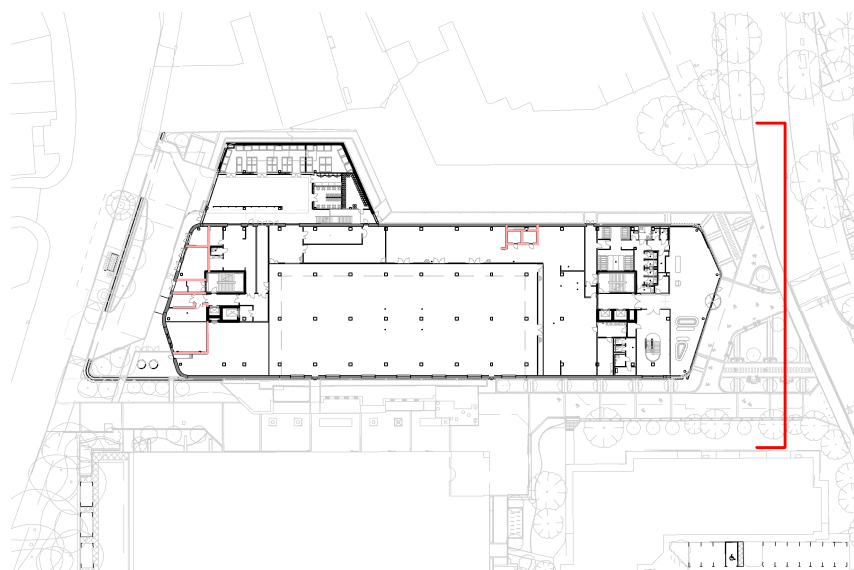

East Elevation

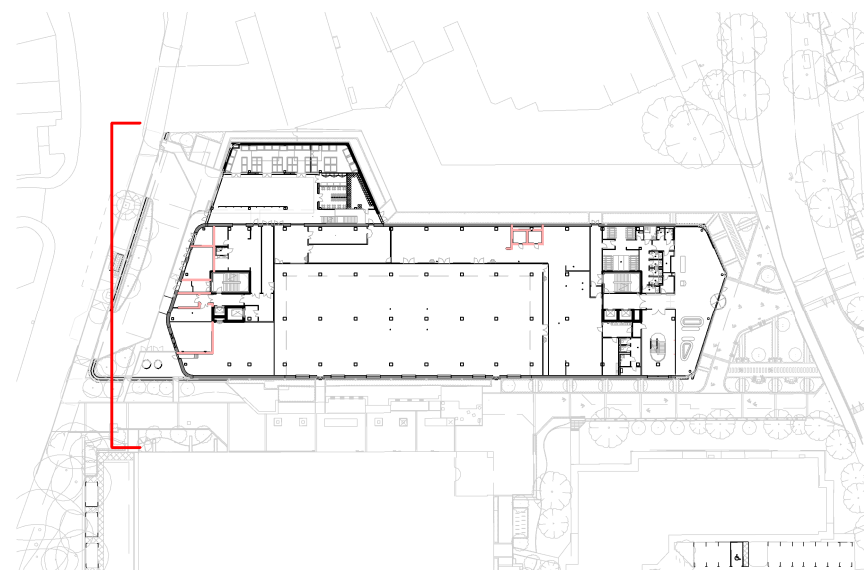

VISUAL SCALE 1:250 @ A1

BUILDING DESIGN PARTNERSHIP SHALL HAVE NO RESPONSIBILITY FOR ANY USE MADE OF THIS DOCUMENT OTHER THAN FOR THAT WHICH IT WAS PREPARED AND ISSUED. ALL DIMENSIONS SHOULD BE CHECKED ON SITE. DO NOT SCALE FROM THIS DRAWING ANY DRAWING ERRORS OR DIVERGENCIES SHOULD BE BROUGHT TO THE ATTENTION OF BUILDING DESIGN PARTNERSHIP AT THE ADDRESS SHOWN BELOW. DRAWINGS SHALL BE READ IN CONJUNCTION WITH THE FOLLOWING BEFORE WORK COMMENCES: - THE CDM DESIGN ISSUES REGISTER - THE BDP RISK SERIES OF DRAWINGS - THE PROJECT CDM RISK REGISTER	NOTES Subject to design development, survey, consultant input & statutory approval.					<table><tr><td>P09</td><td>General design updates</td><td>KK</td><td>PE</td><td>10.03.23</td></tr><tr><td>P08</td><td>General design updates</td><td>KK</td><td>PE</td><td>24.02.23</td></tr><tr><td>P07</td><td>General design updates</td><td>KK</td><td>GW</td><td>30.01.23</td></tr><tr><td>P06</td><td>General design updates</td><td>KK</td><td>GW</td><td>09.12.22</td></tr><tr><td>P05</td><td>General design updates</td><td>KK</td><td>GW</td><td>25.11.22</td></tr><tr><td>P04</td><td>General design updates</td><td>KK</td><td>GW</td><td>17.10.22</td></tr><tr><td>P03</td><td>General design updates</td><td>KK</td><td>GW</td><td>26.08.22</td></tr><tr><td>P02</td><td>General design updates</td><td>AM</td><td>GW</td><td>29.07.22</td></tr><tr><td>P01</td><td>First Issue</td><td>KK</td><td>GW</td><td>18.07.22</td></tr></table>					P09	General design updates	KK	PE	10.03.23	P08	General design updates	KK	PE	24.02.23	P07	General design updates	KK	GW	30.01.23	P06	General design updates	KK	GW	09.12.22	P05	General design updates	KK	GW	25.11.22	P04	General design updates	KK	GW	17.10.22	P03	General design updates	KK	GW	26.08.22	P02	General design updates	AM	GW	29.07.22	P01	First Issue	KK	GW	18.07.22	CLIENT MANCHESTER SCIENCE PARTNERSHIPS 11 Ducie Street PO Box 85 Piccadilly Basin Manchester M60 3JA United Kingdom T +44 [0]161 828 2200 www.bdp.com		PROJECT TITLE MSP Greenheys (Private & Confidential)	
	P09	General design updates	KK	PE	10.03.23	
	P08	General design updates	KK	PE	24.02.23	
	P07	General design updates	KK	GW	30.01.23	
	P06	General design updates	KK	GW	09.12.22	
	P05	General design updates	KK	GW	25.11.22	
	P04	General design updates	KK	GW	17.10.22	
	P03	General design updates	KK	GW	26.08.22	
	P02	General design updates	AM	GW	29.07.22	
	P01	First Issue	KK	GW	18.07.22	
<table><tr><td>P13</td><td>NMA Issue - Curtain walling to Science Hub realigned. Doors omitted. Louvre replaced with ribbon window. Green wall type revised.</td><td>AA</td><td>PE</td><td>14.08.23</td></tr><tr><td>P12</td><td>Curtain walling to Science Hub realigned. Green wall type revised.</td><td>AA</td><td>PE</td><td>28.07.23</td></tr><tr><td>P11</td><td>General design updates</td><td>KK</td><td>GW</td><td>06.04.23</td></tr><tr><td>P10</td><td>General design updates</td><td>KK</td><td>GW</td><td>29.03.23</td></tr></table>					P13	NMA Issue - Curtain walling to Science Hub realigned. Doors omitted. Louvre replaced with ribbon window. Green wall type revised.	AA	PE	14.08.23	P12	Curtain walling to Science Hub realigned. Green wall type revised.	AA	PE	28.07.23	P11	General design updates	KK	GW	06.04.23	P10	General design updates	KK	GW	29.03.23	DRAWING TITLE P3001624					SCALE @ A1																													
P13	NMA Issue - Curtain walling to Science Hub realigned. Doors omitted. Louvre replaced with ribbon window. Green wall type revised.	AA	PE	14.08.23	
P12	Curtain walling to Science Hub realigned. Green wall type revised.	AA	PE	28.07.23	
P11	General design updates	KK	GW	06.04.23	
P10	General design updates	KK	GW	29.03.23	
					General arrangement - West Elevation & East Elevation					DATE FIRST ISSUED Feb 22	
DRAWING NO. GRE-BDP-ZZ-XX-DR-A-20-102					REVISION P13	