



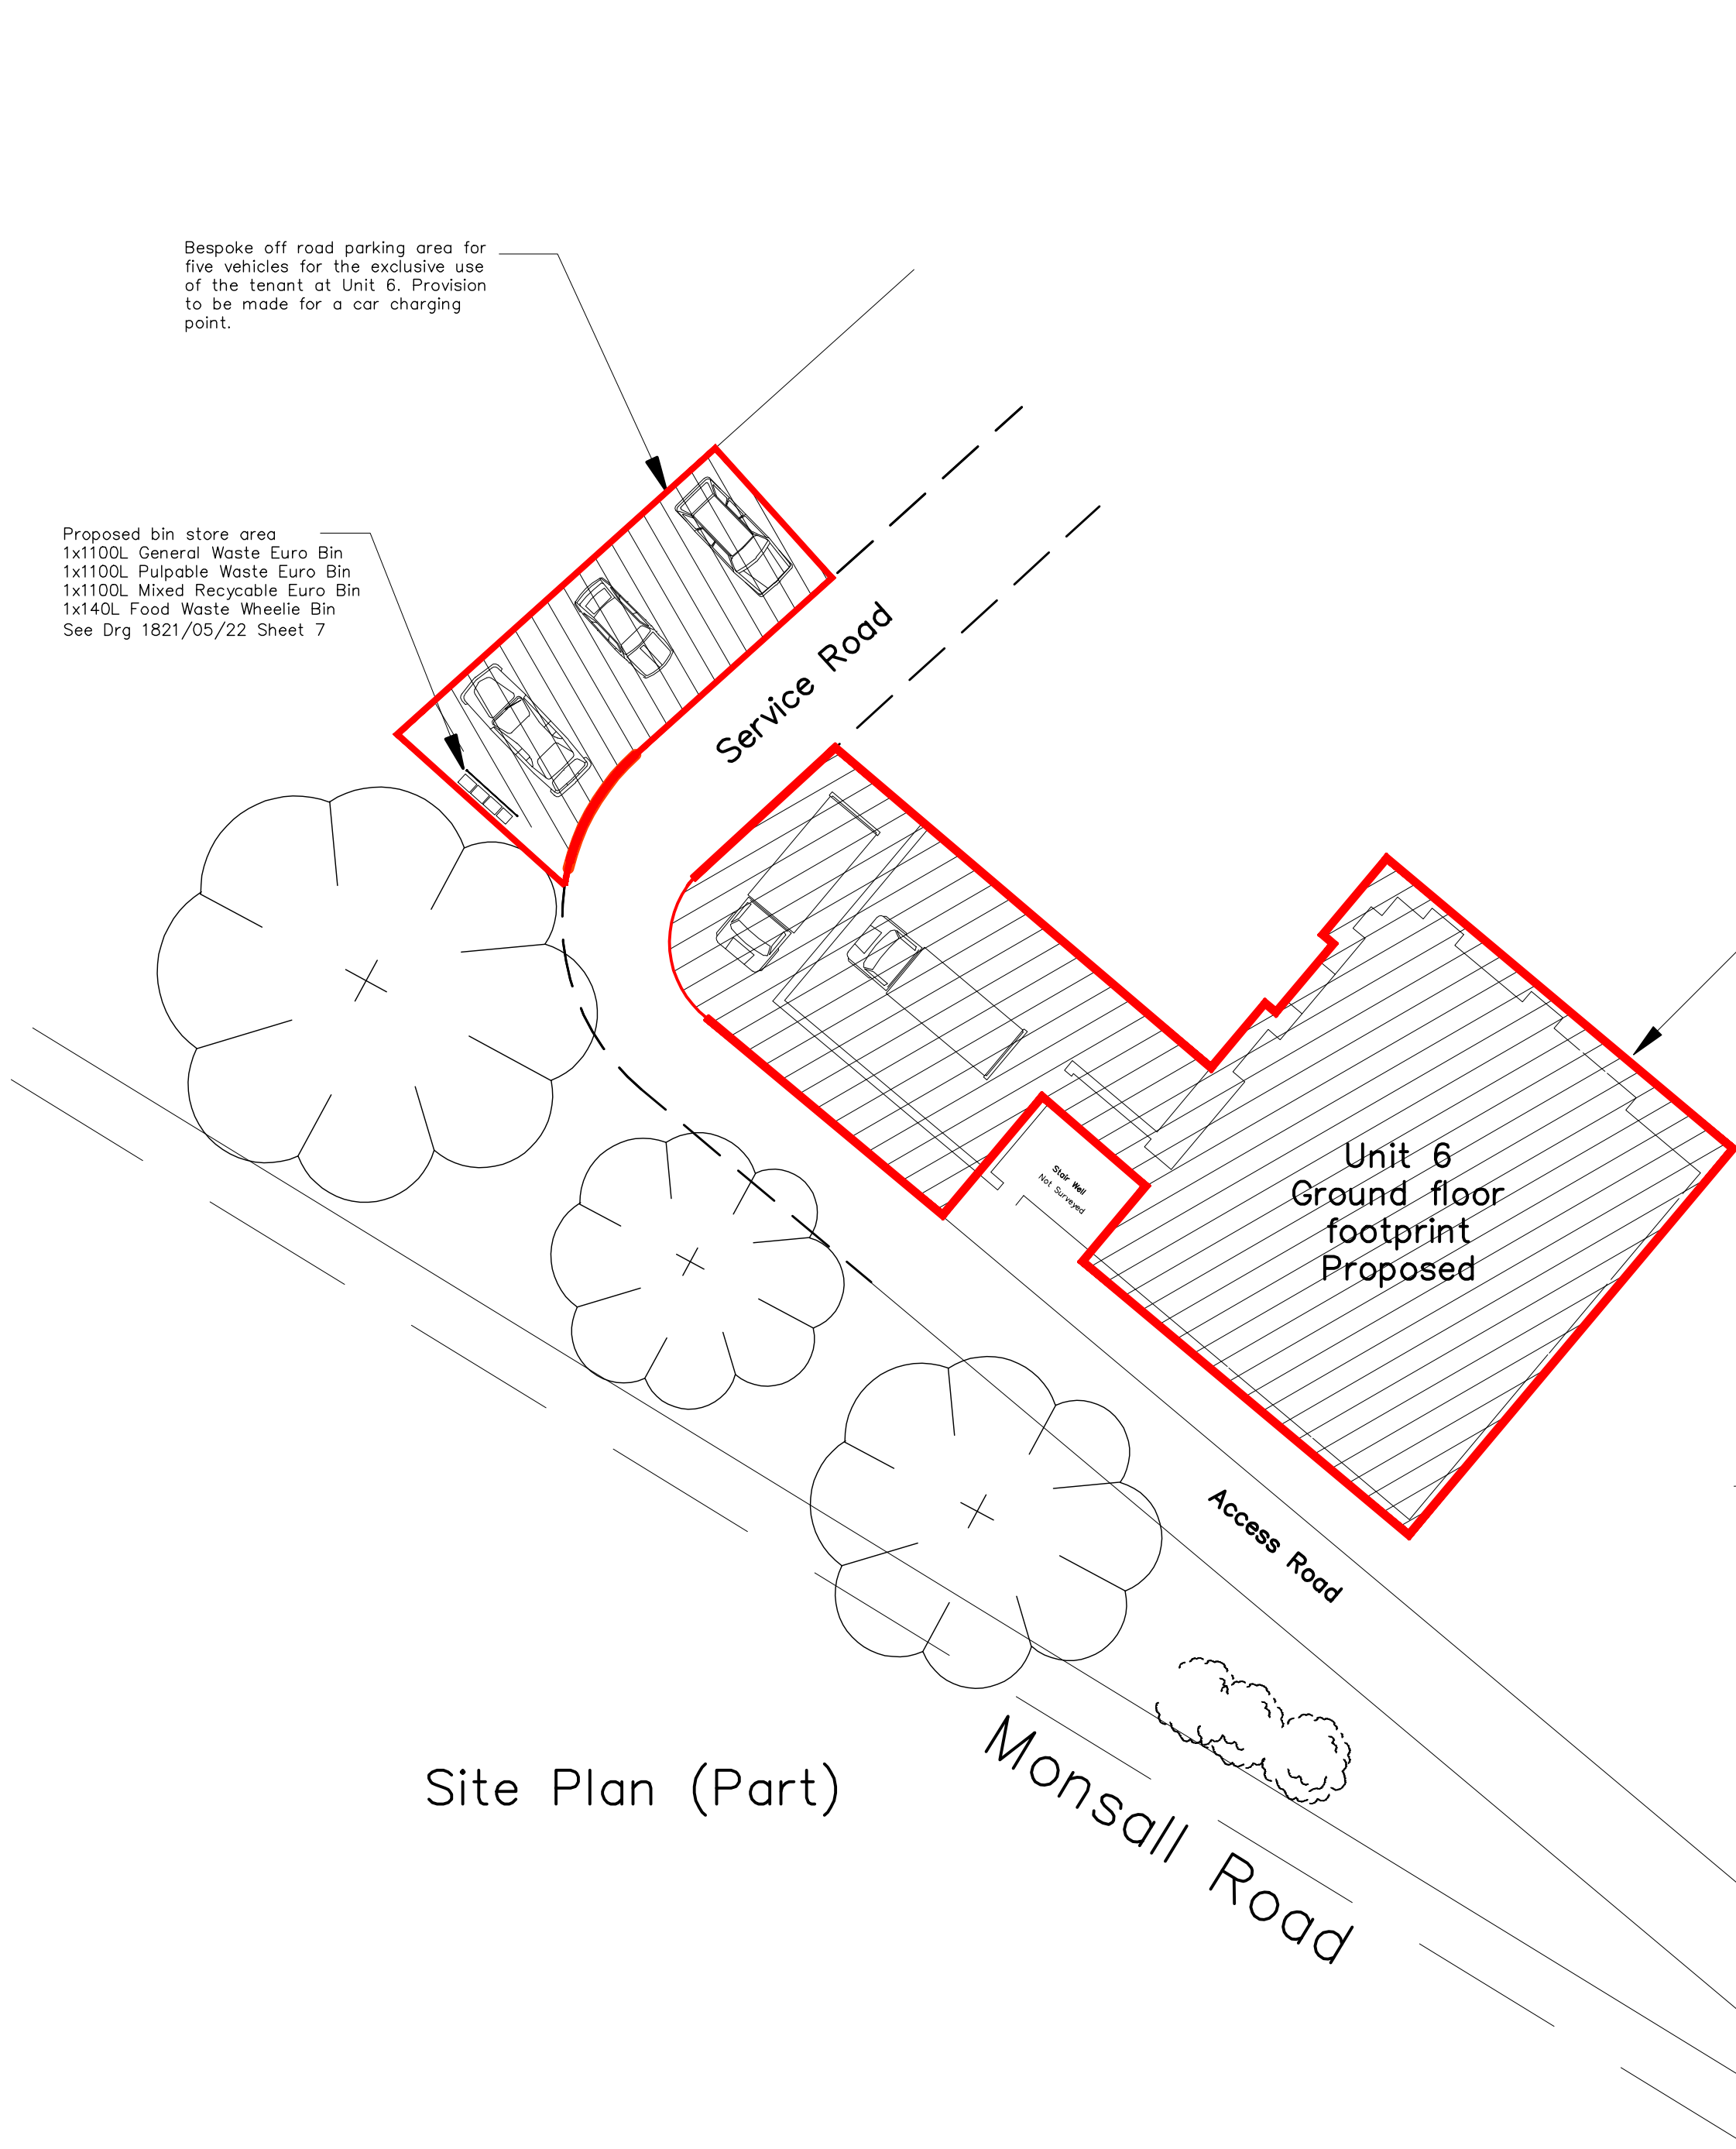

Site Plan (Part)

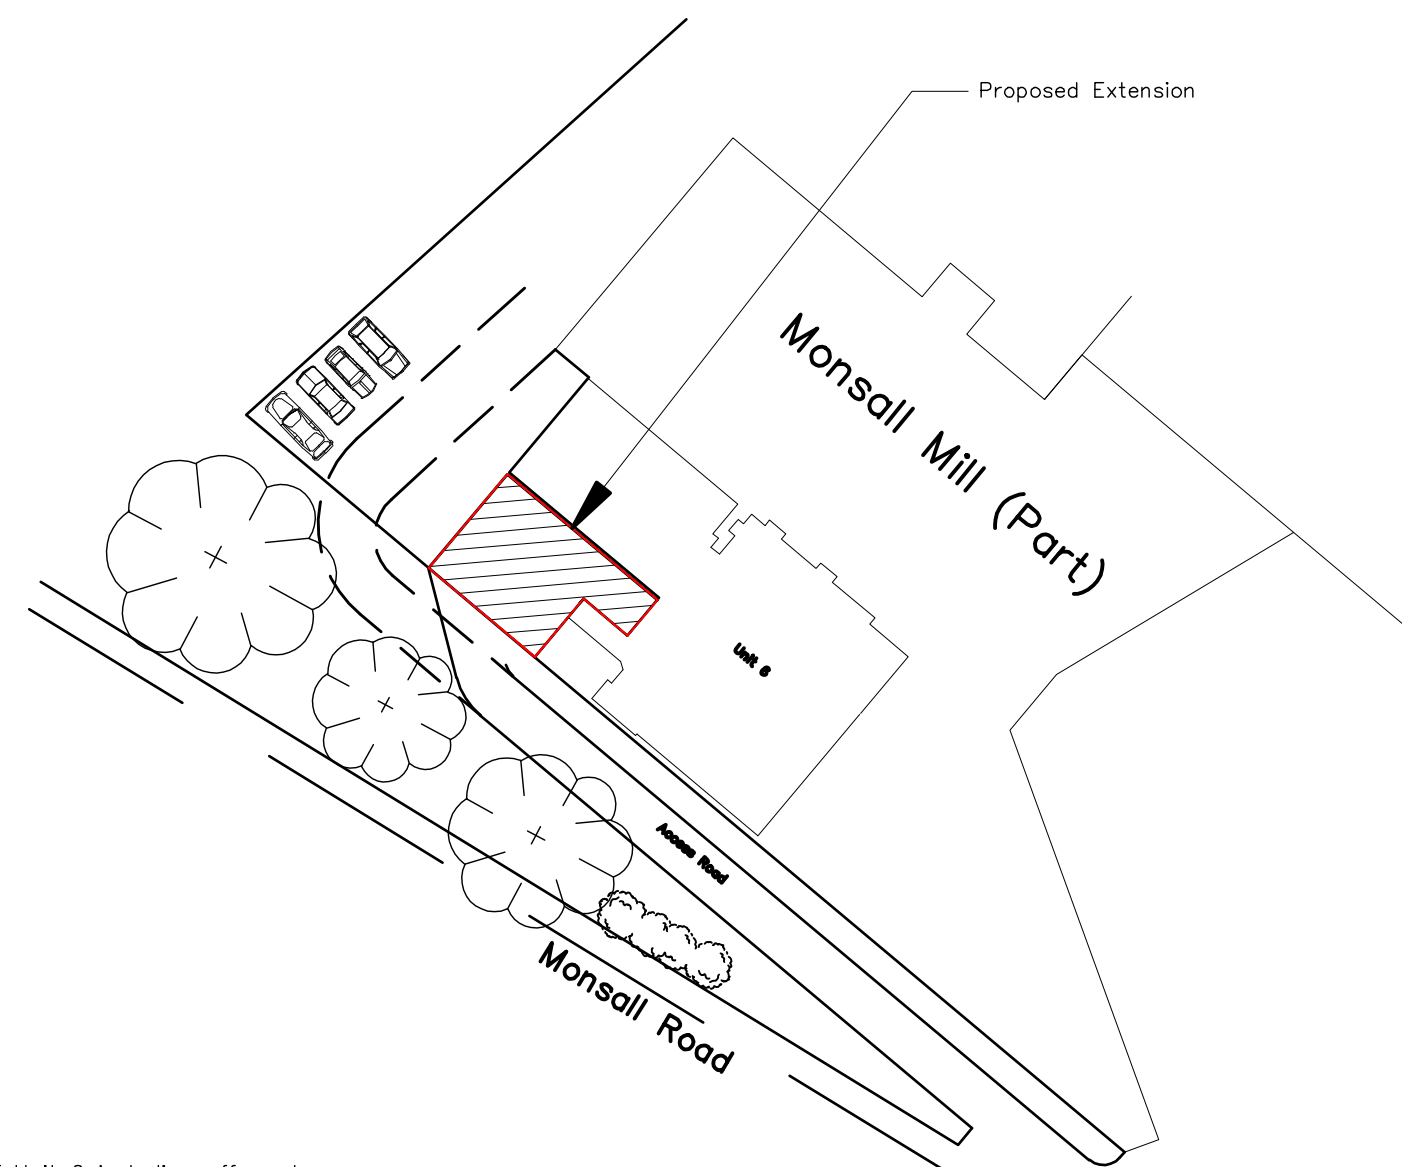

Site Plan (Part)

Rev C
Updated to include the bin
storage area.
29th January 2024

Rev B
Reference made to the provision
of a car charging point
13th December 2023

Proposed Development Unit 6A		
MONSALL MILL MONSALL ROAD MANCHESTER M40 8NQ		
Prepared by:- A & S INMAN (Designs) Ltd. 24 GRANGETHORPE ROAD URMSTON MANCHESTER M41 9HT		
Phone / Fax 0161 747 7433		
Drg. No. 1821 / 05 / 22 Sht. 8		C

Scale 1:200 @ A2
Scale 1:500 @ A2

