


This drawing is subject to copyright law and remains the property of Silk Architecture unless otherwise agreed.
Silk Architecture accepts no responsibility for any unauthorised amendments to the drawing and does not permit unauthorised copying of the drawing.


All work is to be carried out in accordance with British Standards, Codes of Practice, and statutory requirements. All works based on these drawings must conform with current building regulations and LA approvals.

This drawing is to be read in conjunction with all relevant Silk Architecture drawings and documents and other specialists' and subcontractors' drawings and information.

All dimensions to be checked on site. Figured dimensions to be read in preference to scaled from drawings.
All discrepancies to be immediately notified to the Architect.

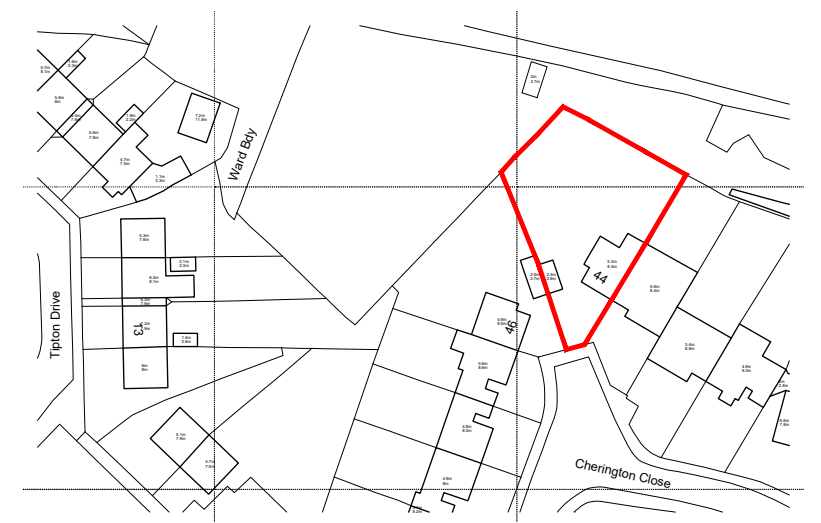


LOCATION PLAN 1:1250

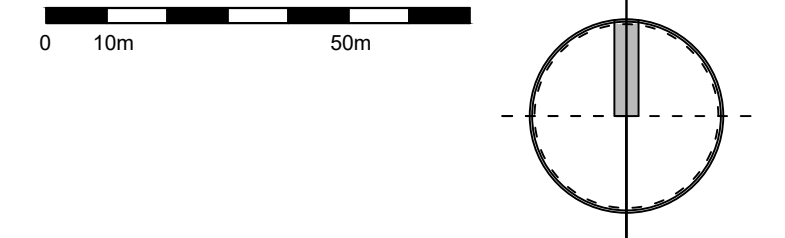


NORTH ELEVATION
1:100




WEST ELEVATION
1:100

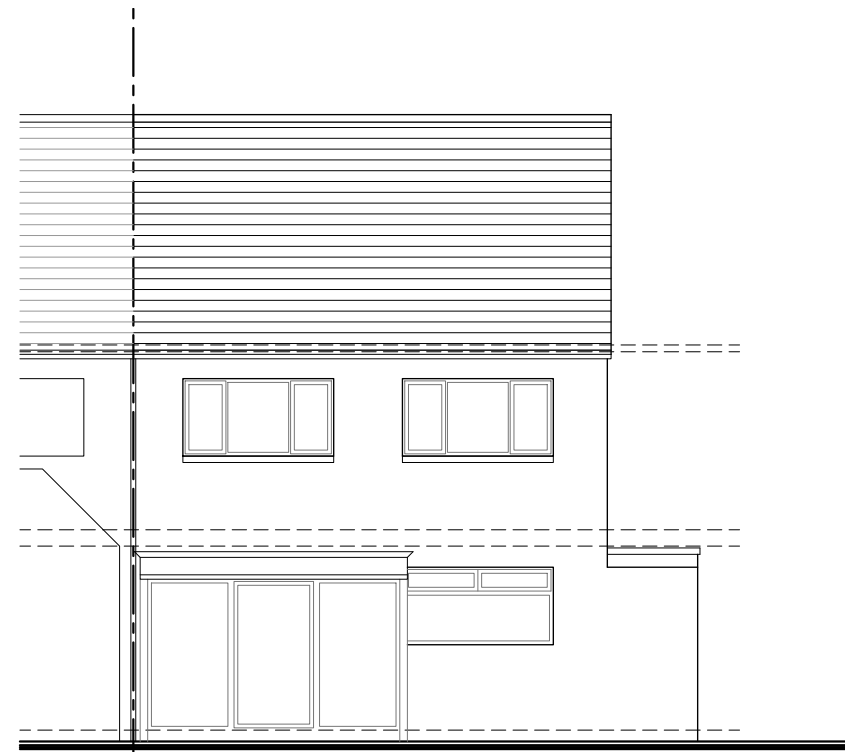


SOUTH ELEVATION
1:100

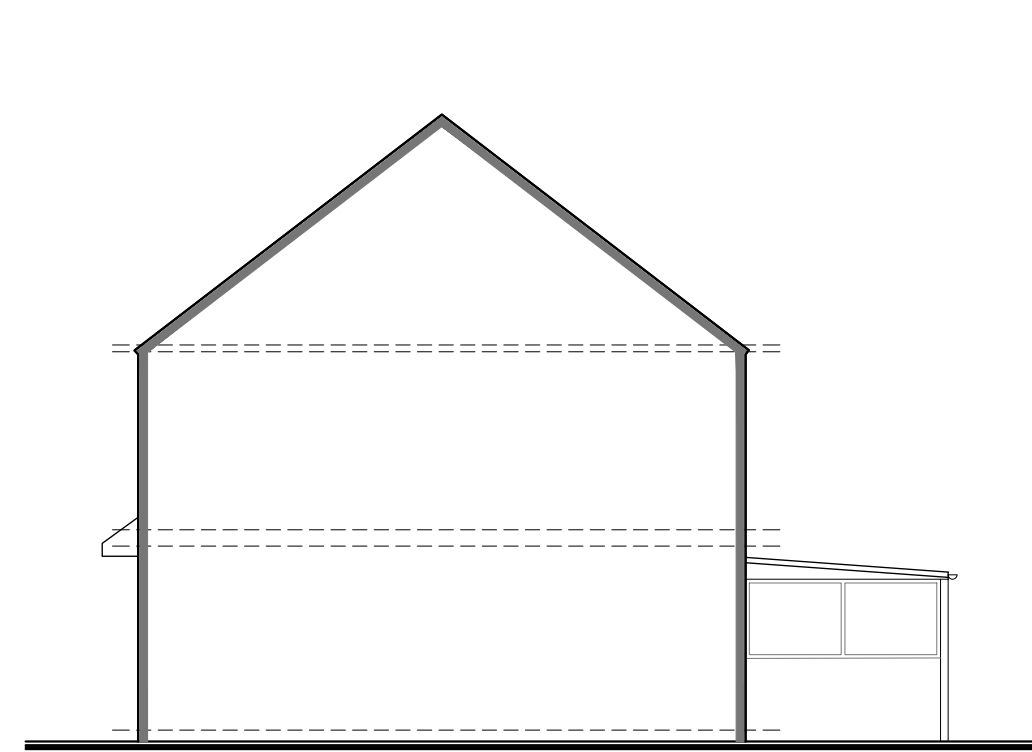


EAST SECTION/ELEVATION
1:100

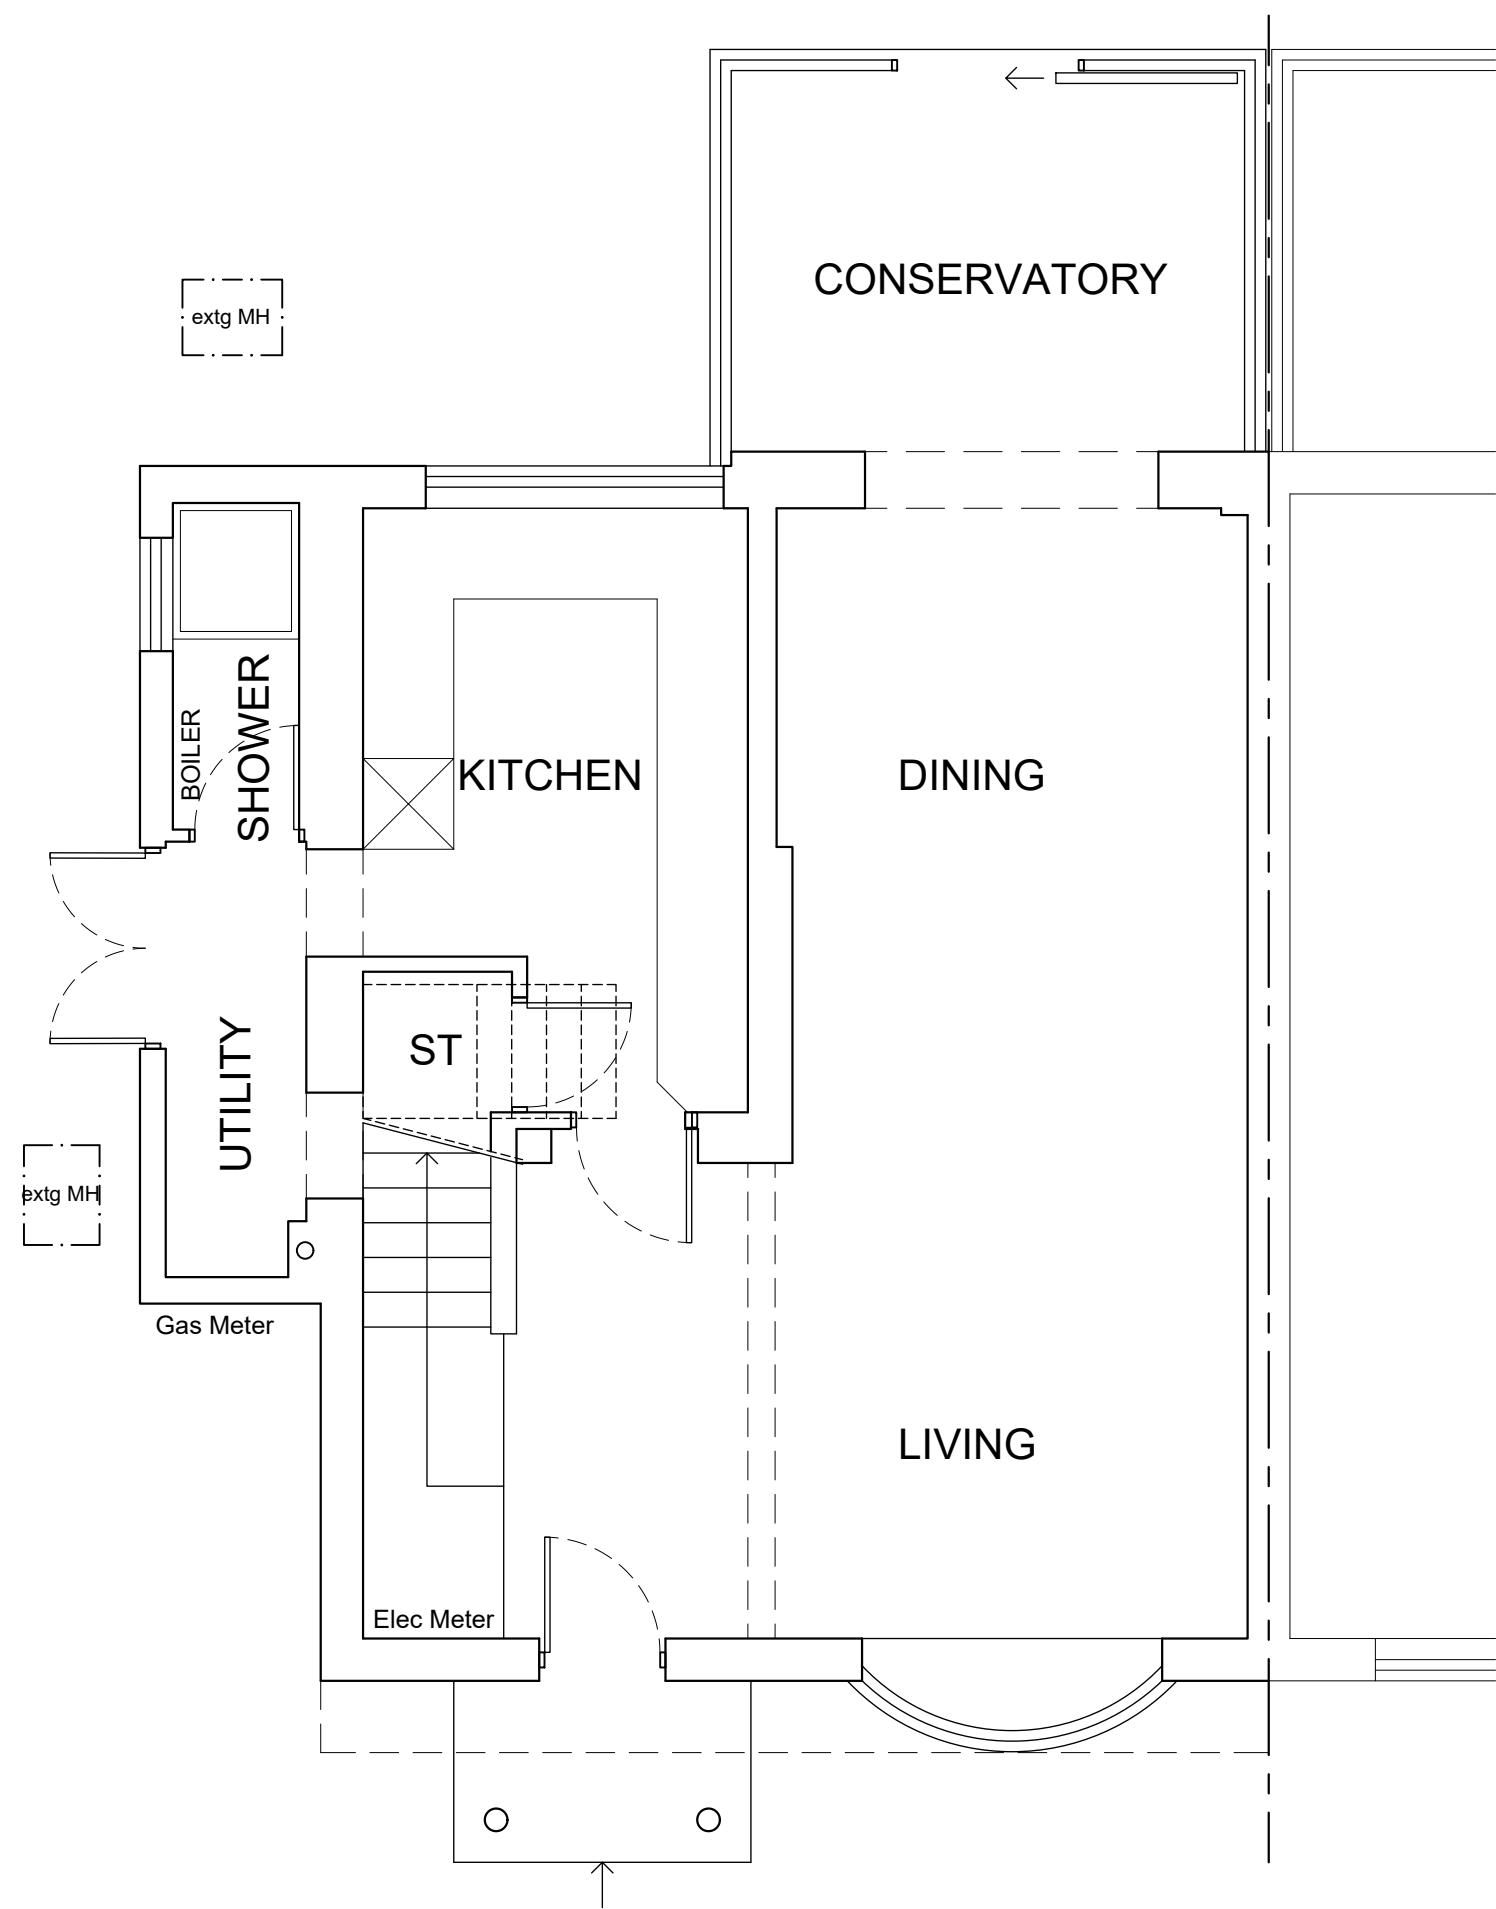


GROUND FLOOR
1:50

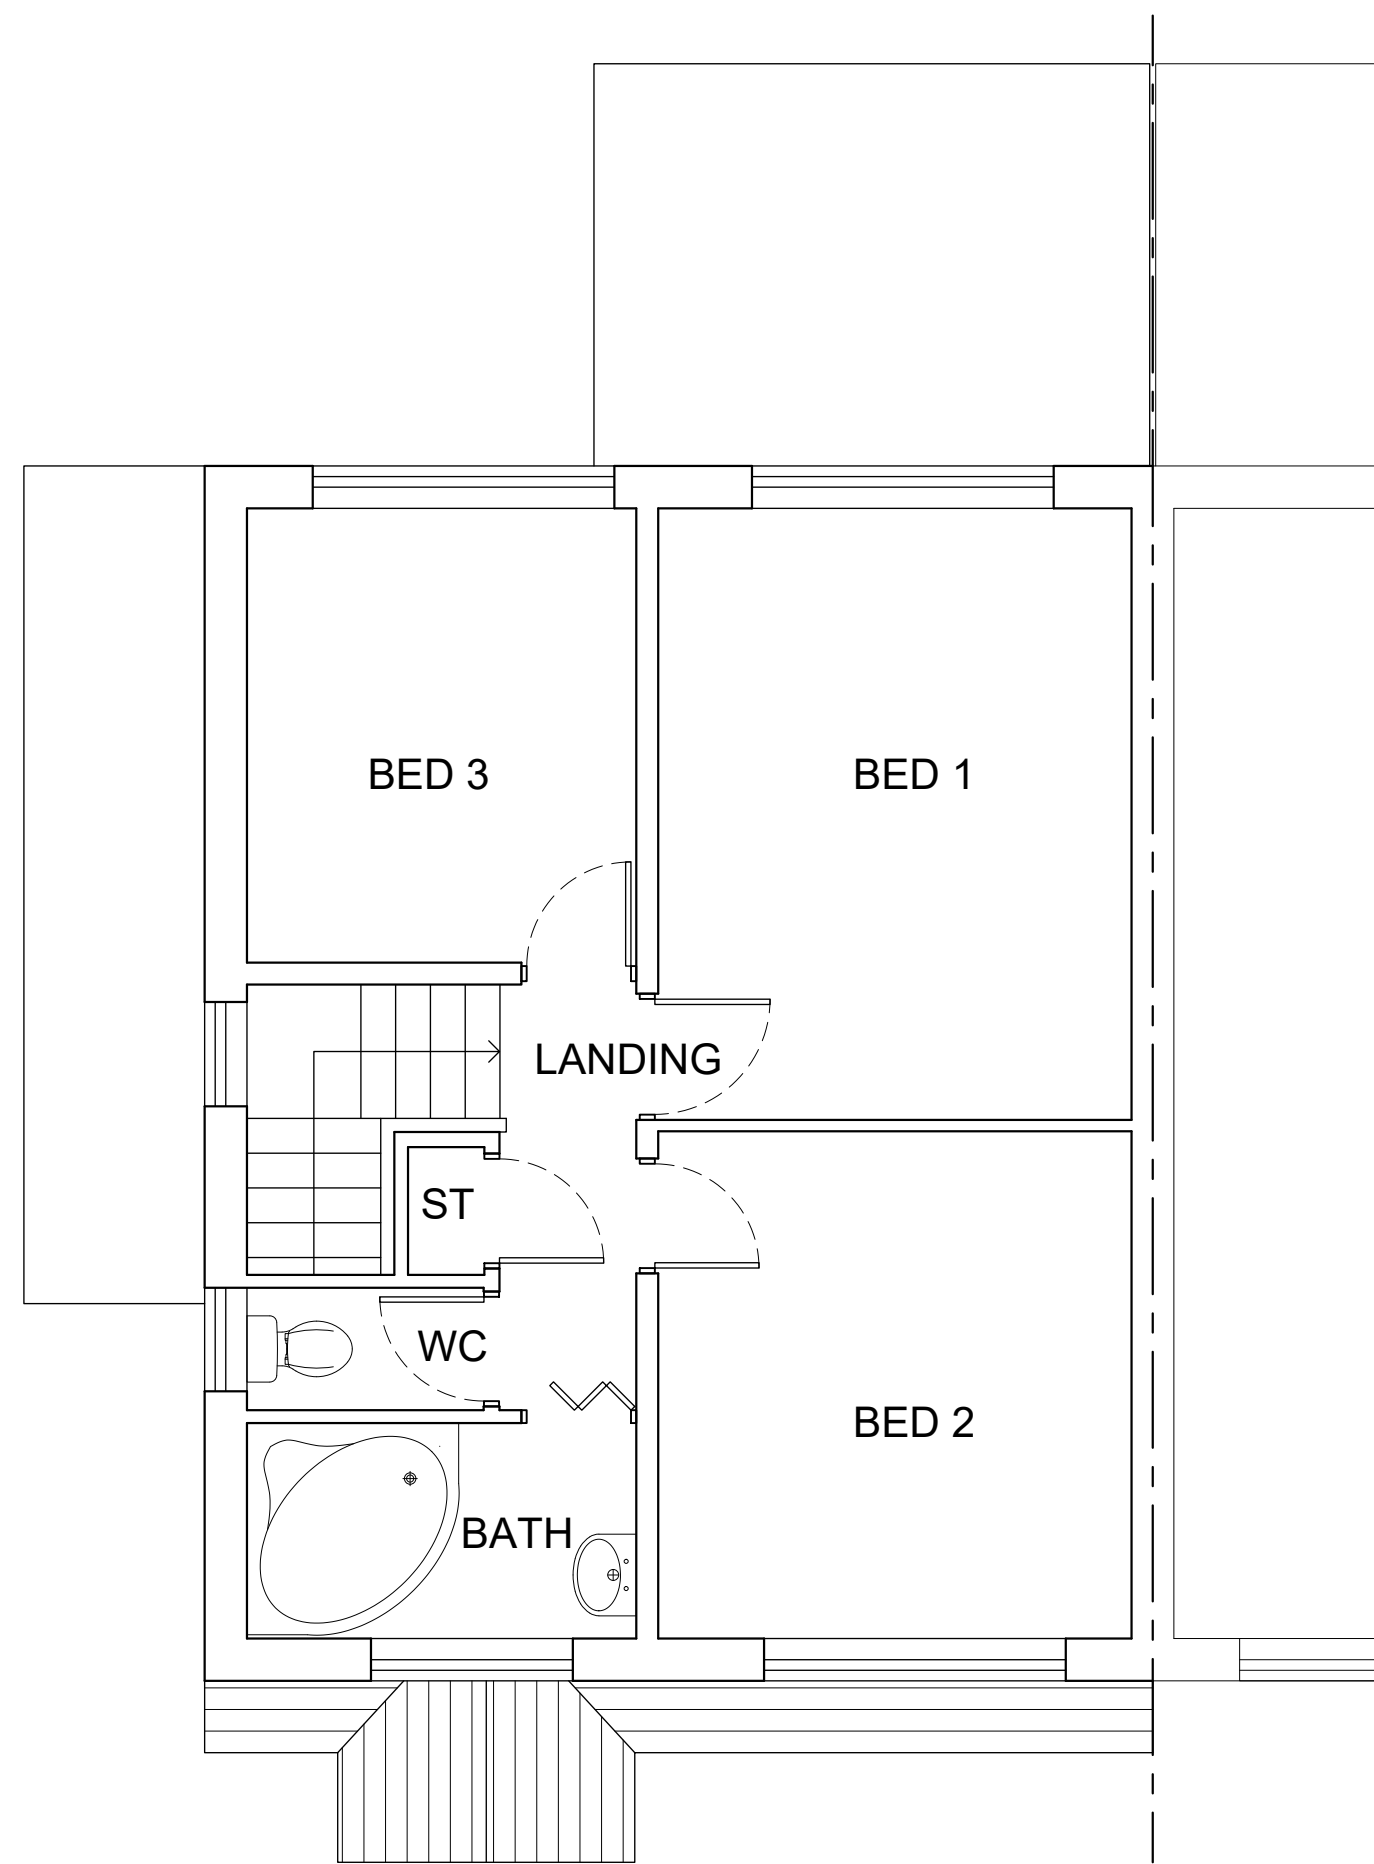

FIRST FLOOR
1:50

 

LOFT
1:50

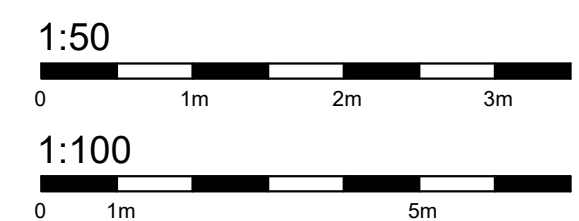

Rev	Date	Notes	Init.
Revisions			

Issue
EXISTING

Architect	RIBA 
sil k architecture	Chartered Architect
a: 674 Knutsford Road, Warrington	arb Architects Registration Board
t: 01925 344 004	
m: 07957 467 311	
e: info@silkarchitecture.co.uk	
w: www.silkarchitecture.co.uk	

Client
Ms Kwan

Site Address
44 Cherington Close Northern Moor, Wythenshawe M23 0FE

Drawing title
EXISTING PLANS & ELEVATIONS

Scale	Date	Drawn
1:50, 1:100 @ A1	NOV 23	SP
Job no.	Dwg no.	Revision
11523	001	.

This drawing is protected by the copyright of Silk Architecture