


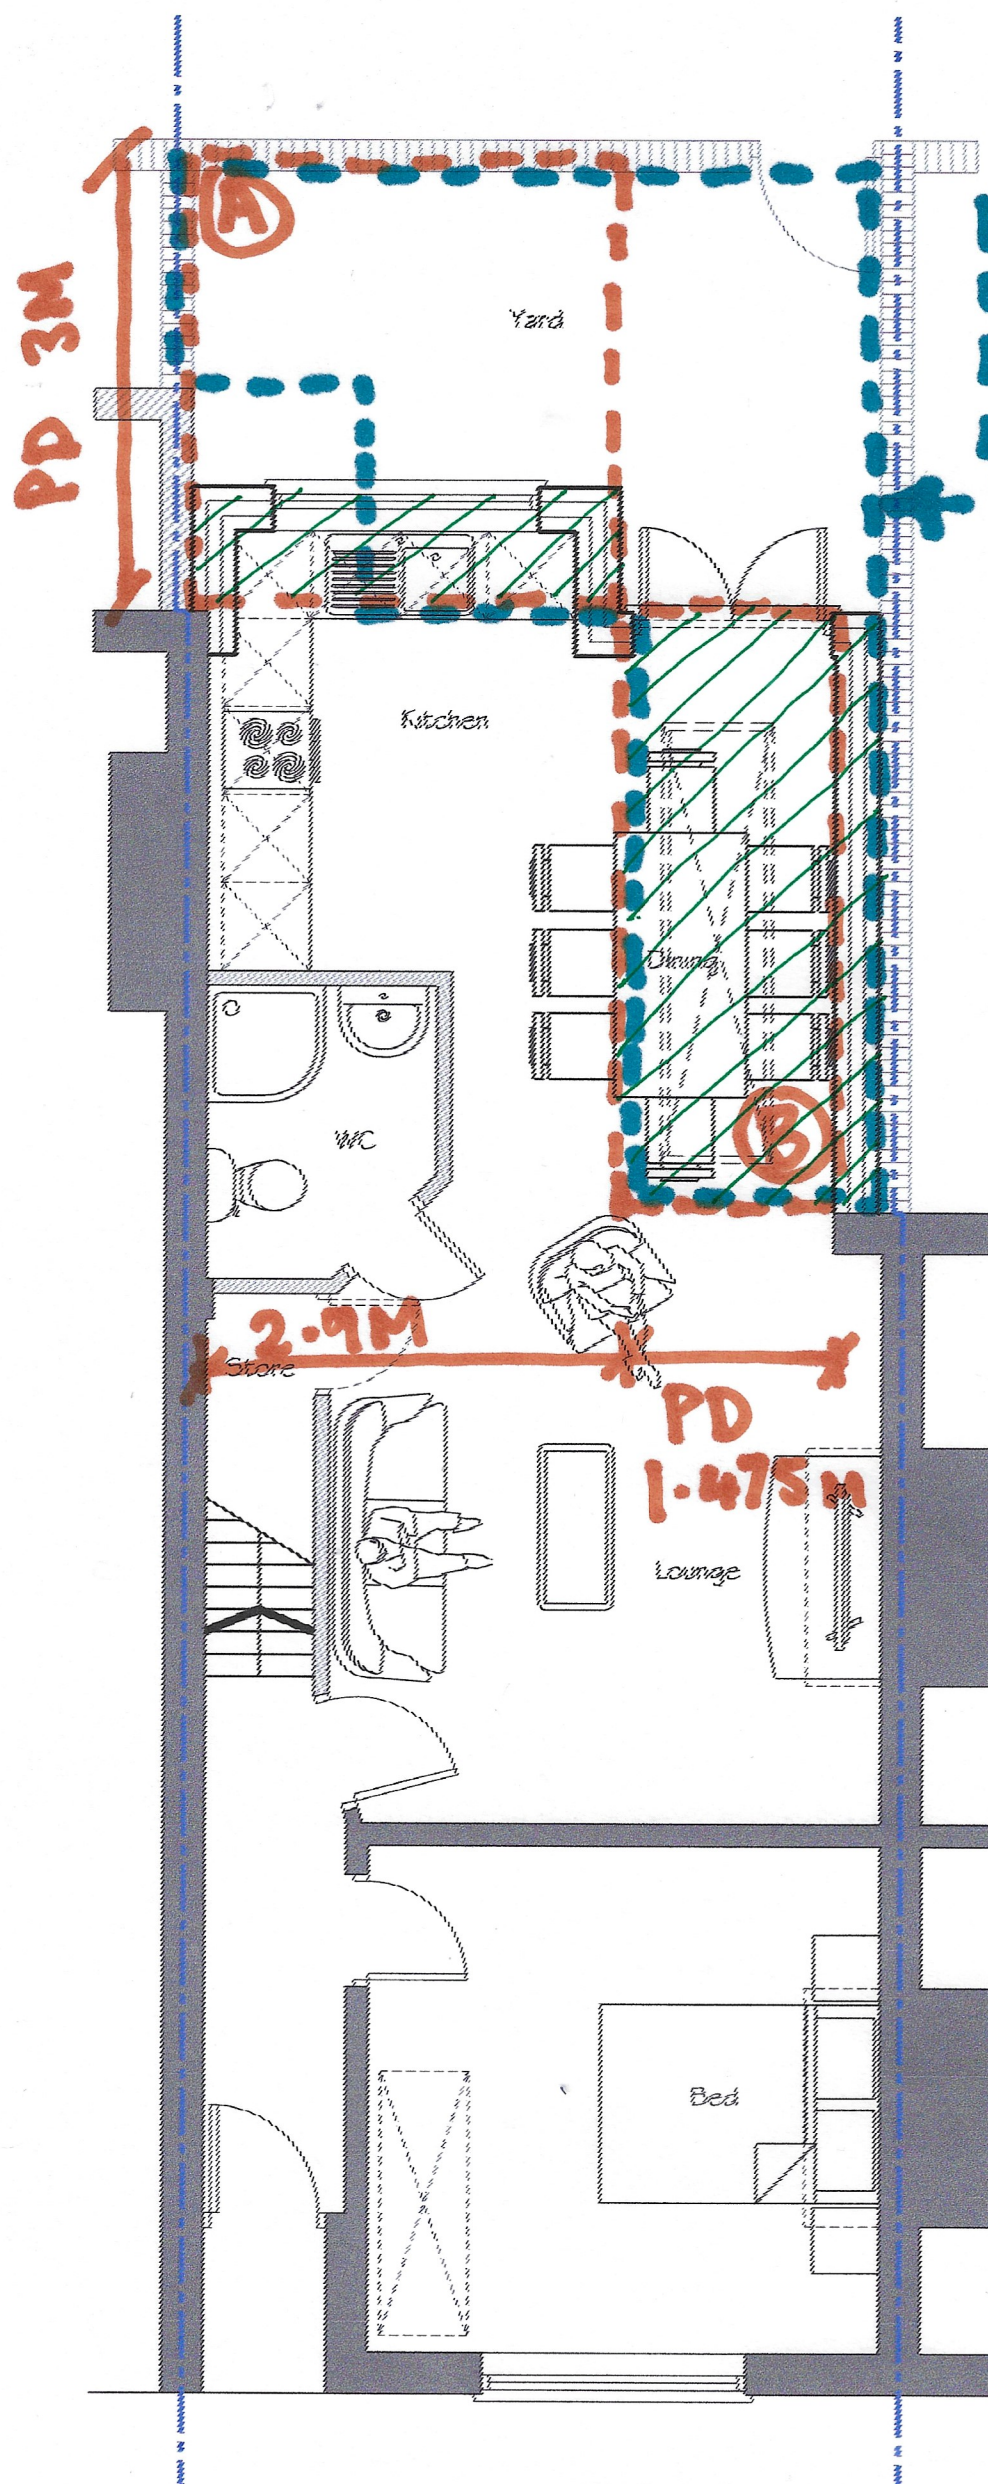

7.84
5.15
7.11
20.10m²
EXISTING YARD AREA

7.11
2.36
9.47m²
PROPOSED AREA OF EXTENSION
∴ LESS THAN 50% OF EXTERNAL SPACE.

Rev.	Revised extension reduced in size	24.2.2	05.12.20
Revision	Description	Unit	Date

PLANNING

 <p>Architects & Planners</p> <p>67A Park Lane, London W1K 1PD Tel: 01220 400 010 Fax: 01220 400 010 Email: info@pzk.co.uk</p>		Project:	
		11, Dardanelle Avenue, near sundy	
		Woking, extension	
		Client:	
Drawing Title:		PROJECT	
Drawing No:		GROUND FLOOR PLAN	
Drawn By:	Checked:	Scale:	Date:
24.2.2	L. H. H. H.	1:500@A3	20.12.2023