

HAYTKINS DESIGNS

Stonehouse drive
Salford
M7 2XY

T - 07435262232
atiloluwa@gmail.com

1 0 1 2 3 4 5
SCALE
1: 100 m

No.	Description	Date
P01	First Issue	24.06.23
P02	Construction Issue	26.08.23

Mr Johnson Akinlolu

5 Chaytor Avenue, Moston
M40 5NQ


**Existing & Proposed
Elevations**

Project number EXT241-001


Date 24.06.23

Drawing Number
EXT241-P04


Scale 1 : 50

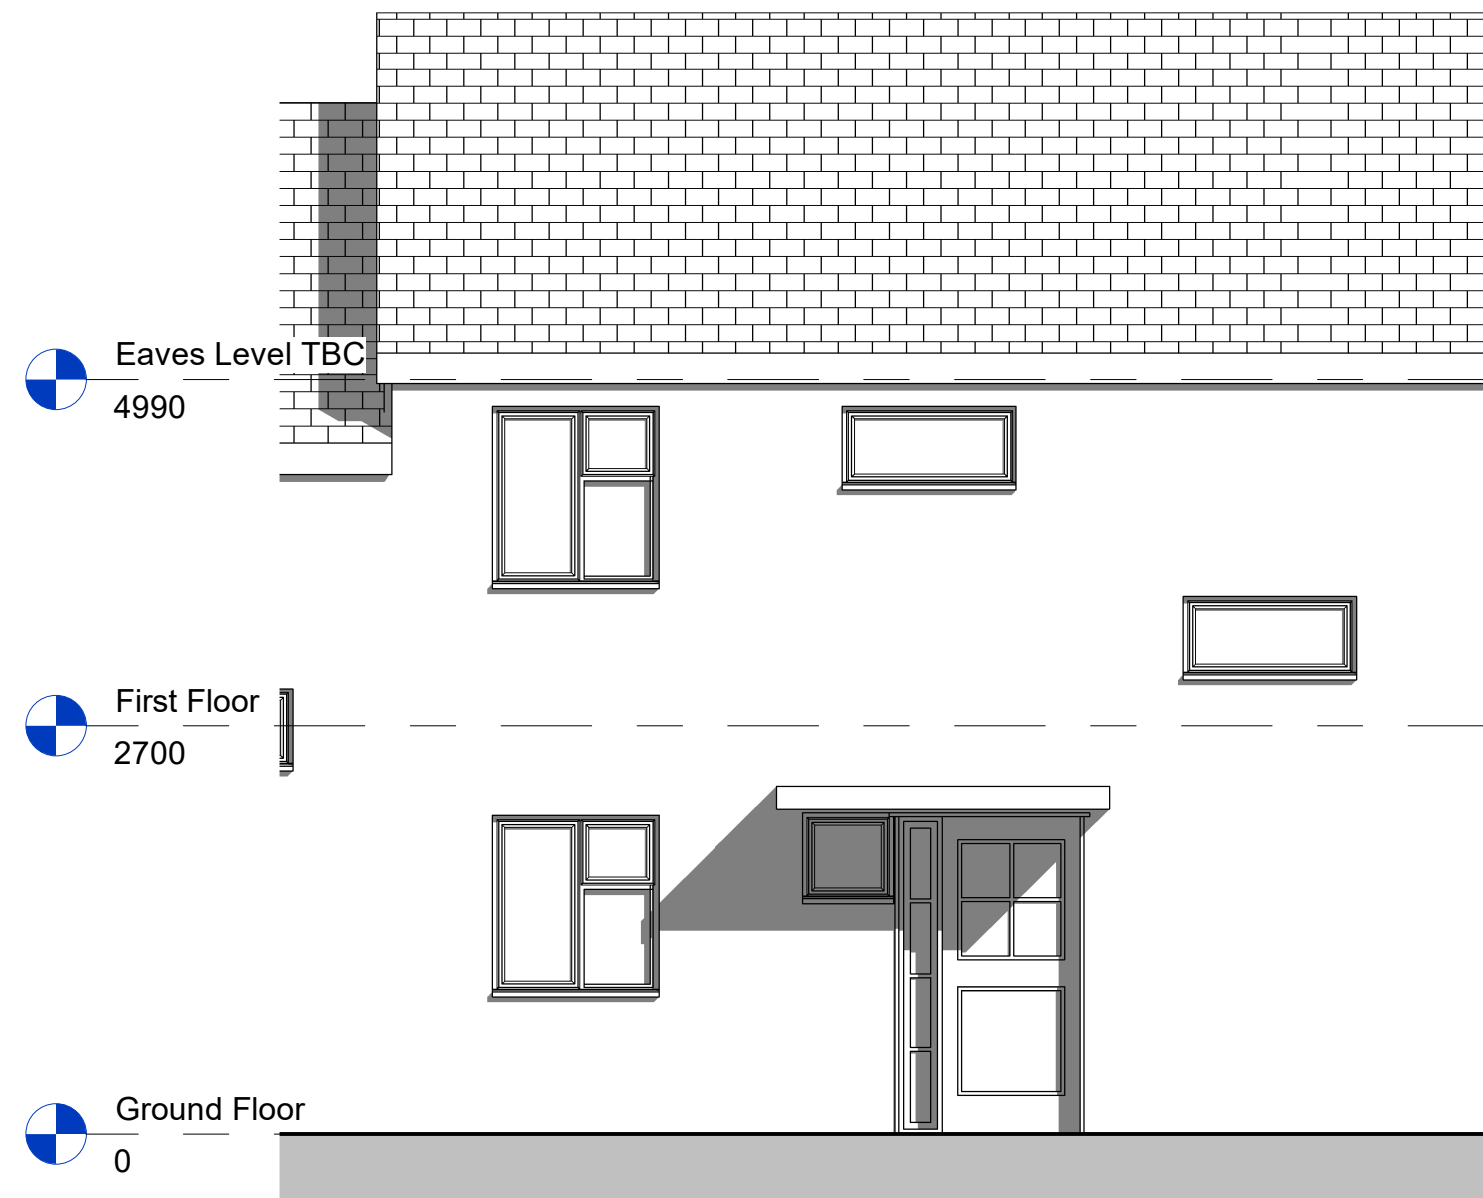

Existing Front Elevation
1 : 50

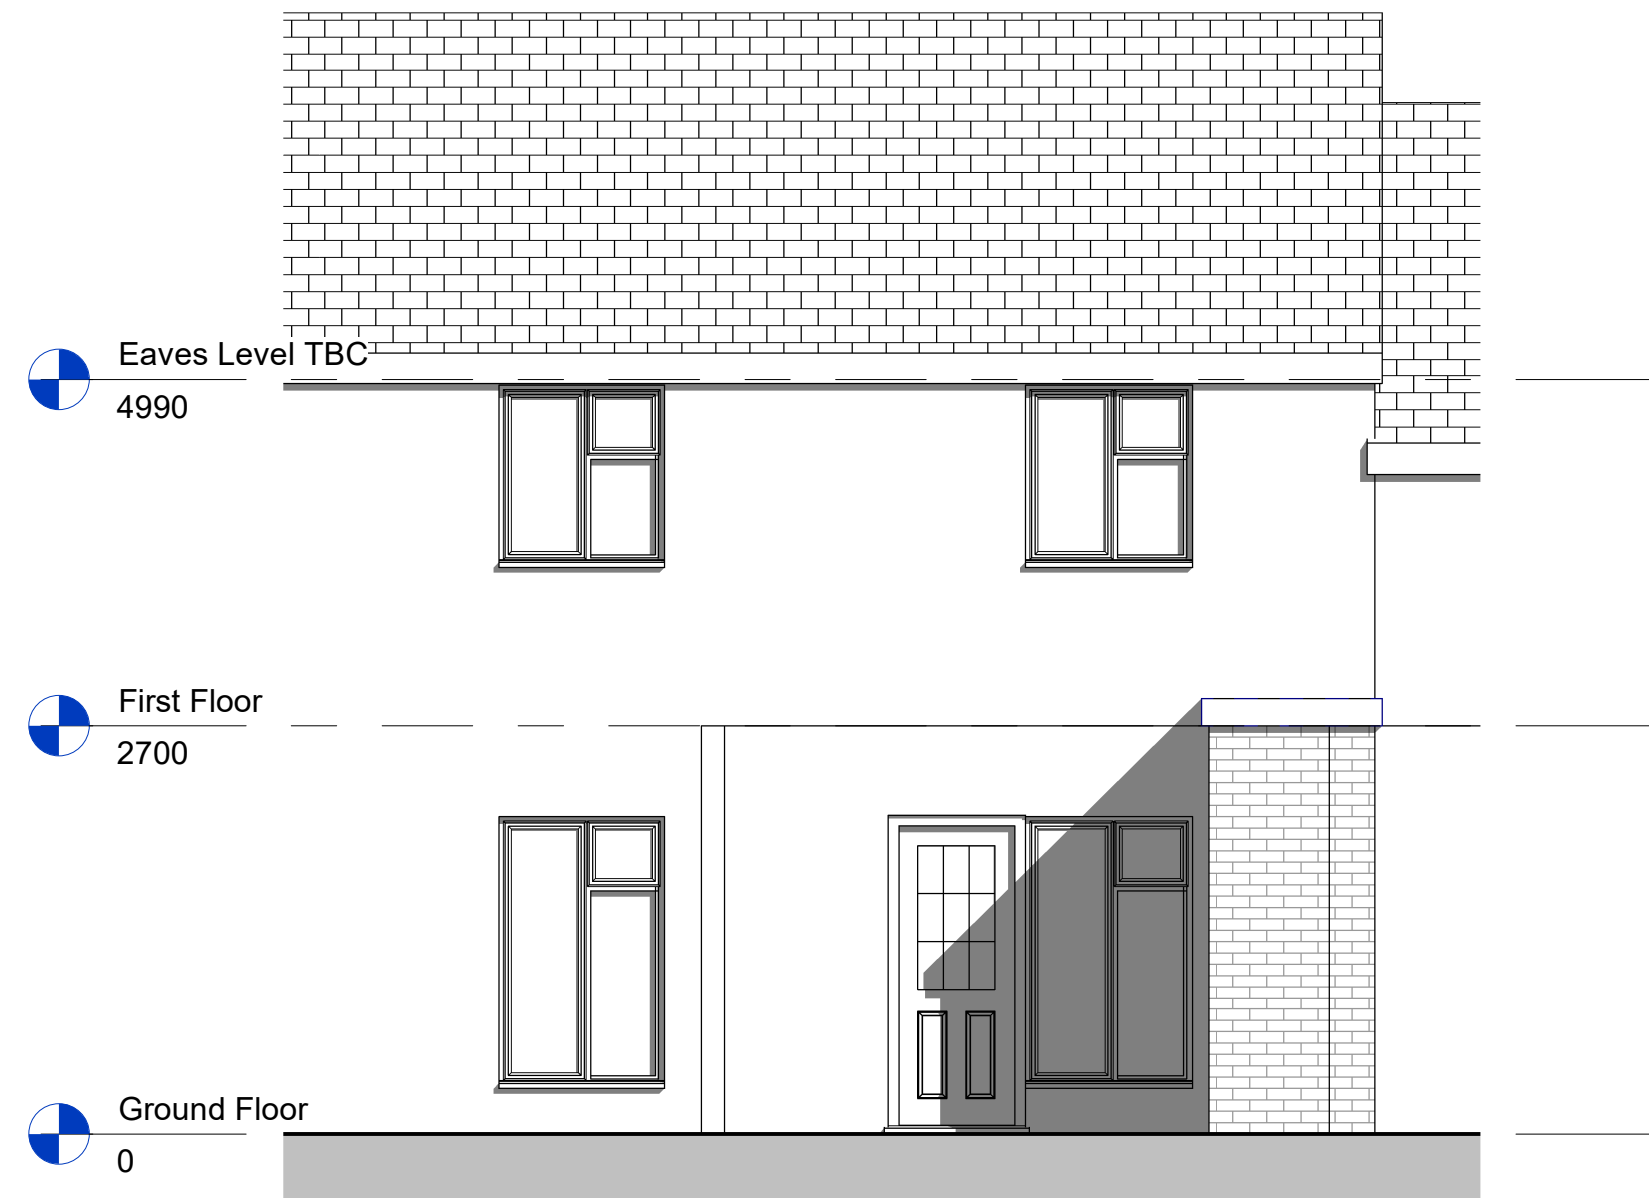

Existing Rear Elevation
1 : 50

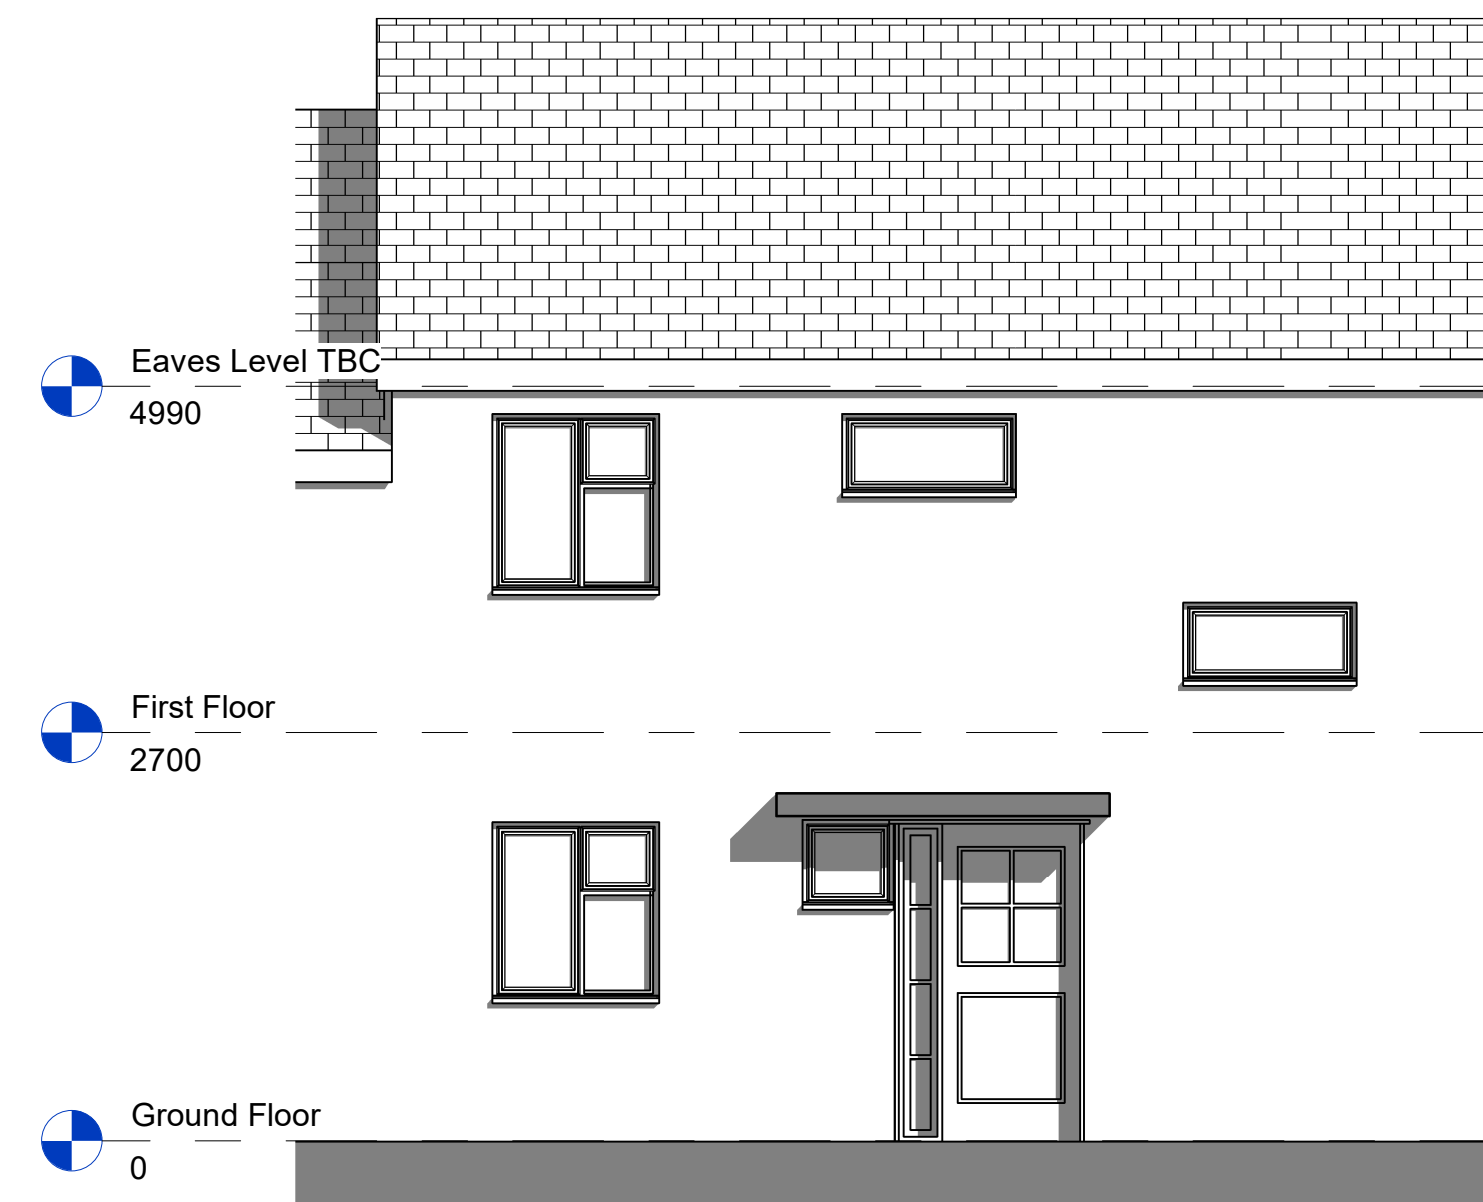

Proposed East Elevation
1 : 50



Proposed West Elevation
1 : 50