

| Scale Bars |    | TO BE USED ONLY AS GUIDANCE |      |      |      |
|------------|----|-----------------------------|------|------|------|
| 1:100      | mm | 0                           | 1000 | 2000 | 3000 |
| 1:200      | mm | 0                           | 500  | 1000 | 1500 |
| 1:500      | M  | 0                           | 5    | 10   | 15   |
| 1:1250     | M  | 0                           | 10   | 20   | 30   |

#### NOTES

- All dimensions and levels are to be checked on site.
- Any discrepancies are to be reported to the architect before any work commences.
- This drawing shall not be scaled to ascertain any dimensions. Work to figured dimensions only.
- This drawing shall not be reproduced without express written permission from AEW.
- Title overlay drawings and ownership boundaries are produced using all reasonable endeavors. AEW cannot be responsible for the accuracy or scale discrepancy of base plans supplied to them.
- All works are to be undertaken in accordance with Building Regulations and the latest British Standards.
- All proprietary materials and products are to be used strictly in accordance with the manufacturers recommendations.

This drawing contains the following model files: -



12732-AEW-XX-XX-M3-A-0005

#### CDM 2015

Client notified of duties: **TBC**

Principal Designer: **TBC**

Unless noted below, all known hazards have been highlighted on the drawing.

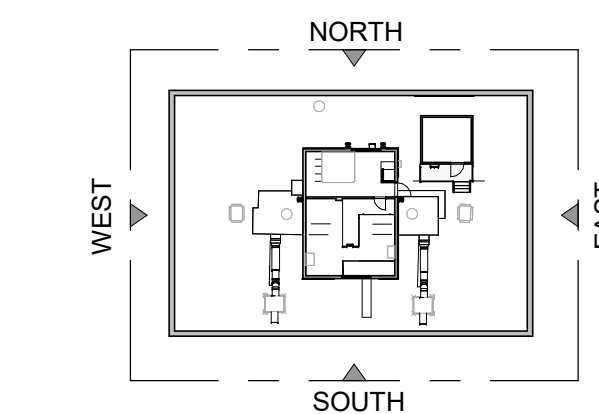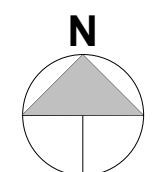

- Existing Wall
- Flat Entrance
- Party Wall

#### Note:

Access was not possible for some flats and therefore the internal layout is assumed to be the same as the other tower blocks.

|     |          |                                          |          |            |
|-----|----------|------------------------------------------|----------|------------|
| P03 | 14/12/23 | Issued for Planning                      | SF       | DJ         |
| P02 | 27/10/23 | Revised Drawings for Stage 3 information | MH       | DAL        |
| P01 | 09/10/23 | Initial Issue                            | BA       | DJ         |
| Rev | Date     | Description                              | Drawn by | Checked By |

Status: S2 Purpose of Issue: For Information

drawing stage: **Stage 3**

client:

The Casey Group Ltd


project:

Newton Heath, Croydon Drive  
Shackleton Court

drawing title:

Shackleton Court - Existing\_12-RF\_GA  
Plans

date: 09/10/23 drawn: BA  
scale @ A1 As indicated checked: DJ

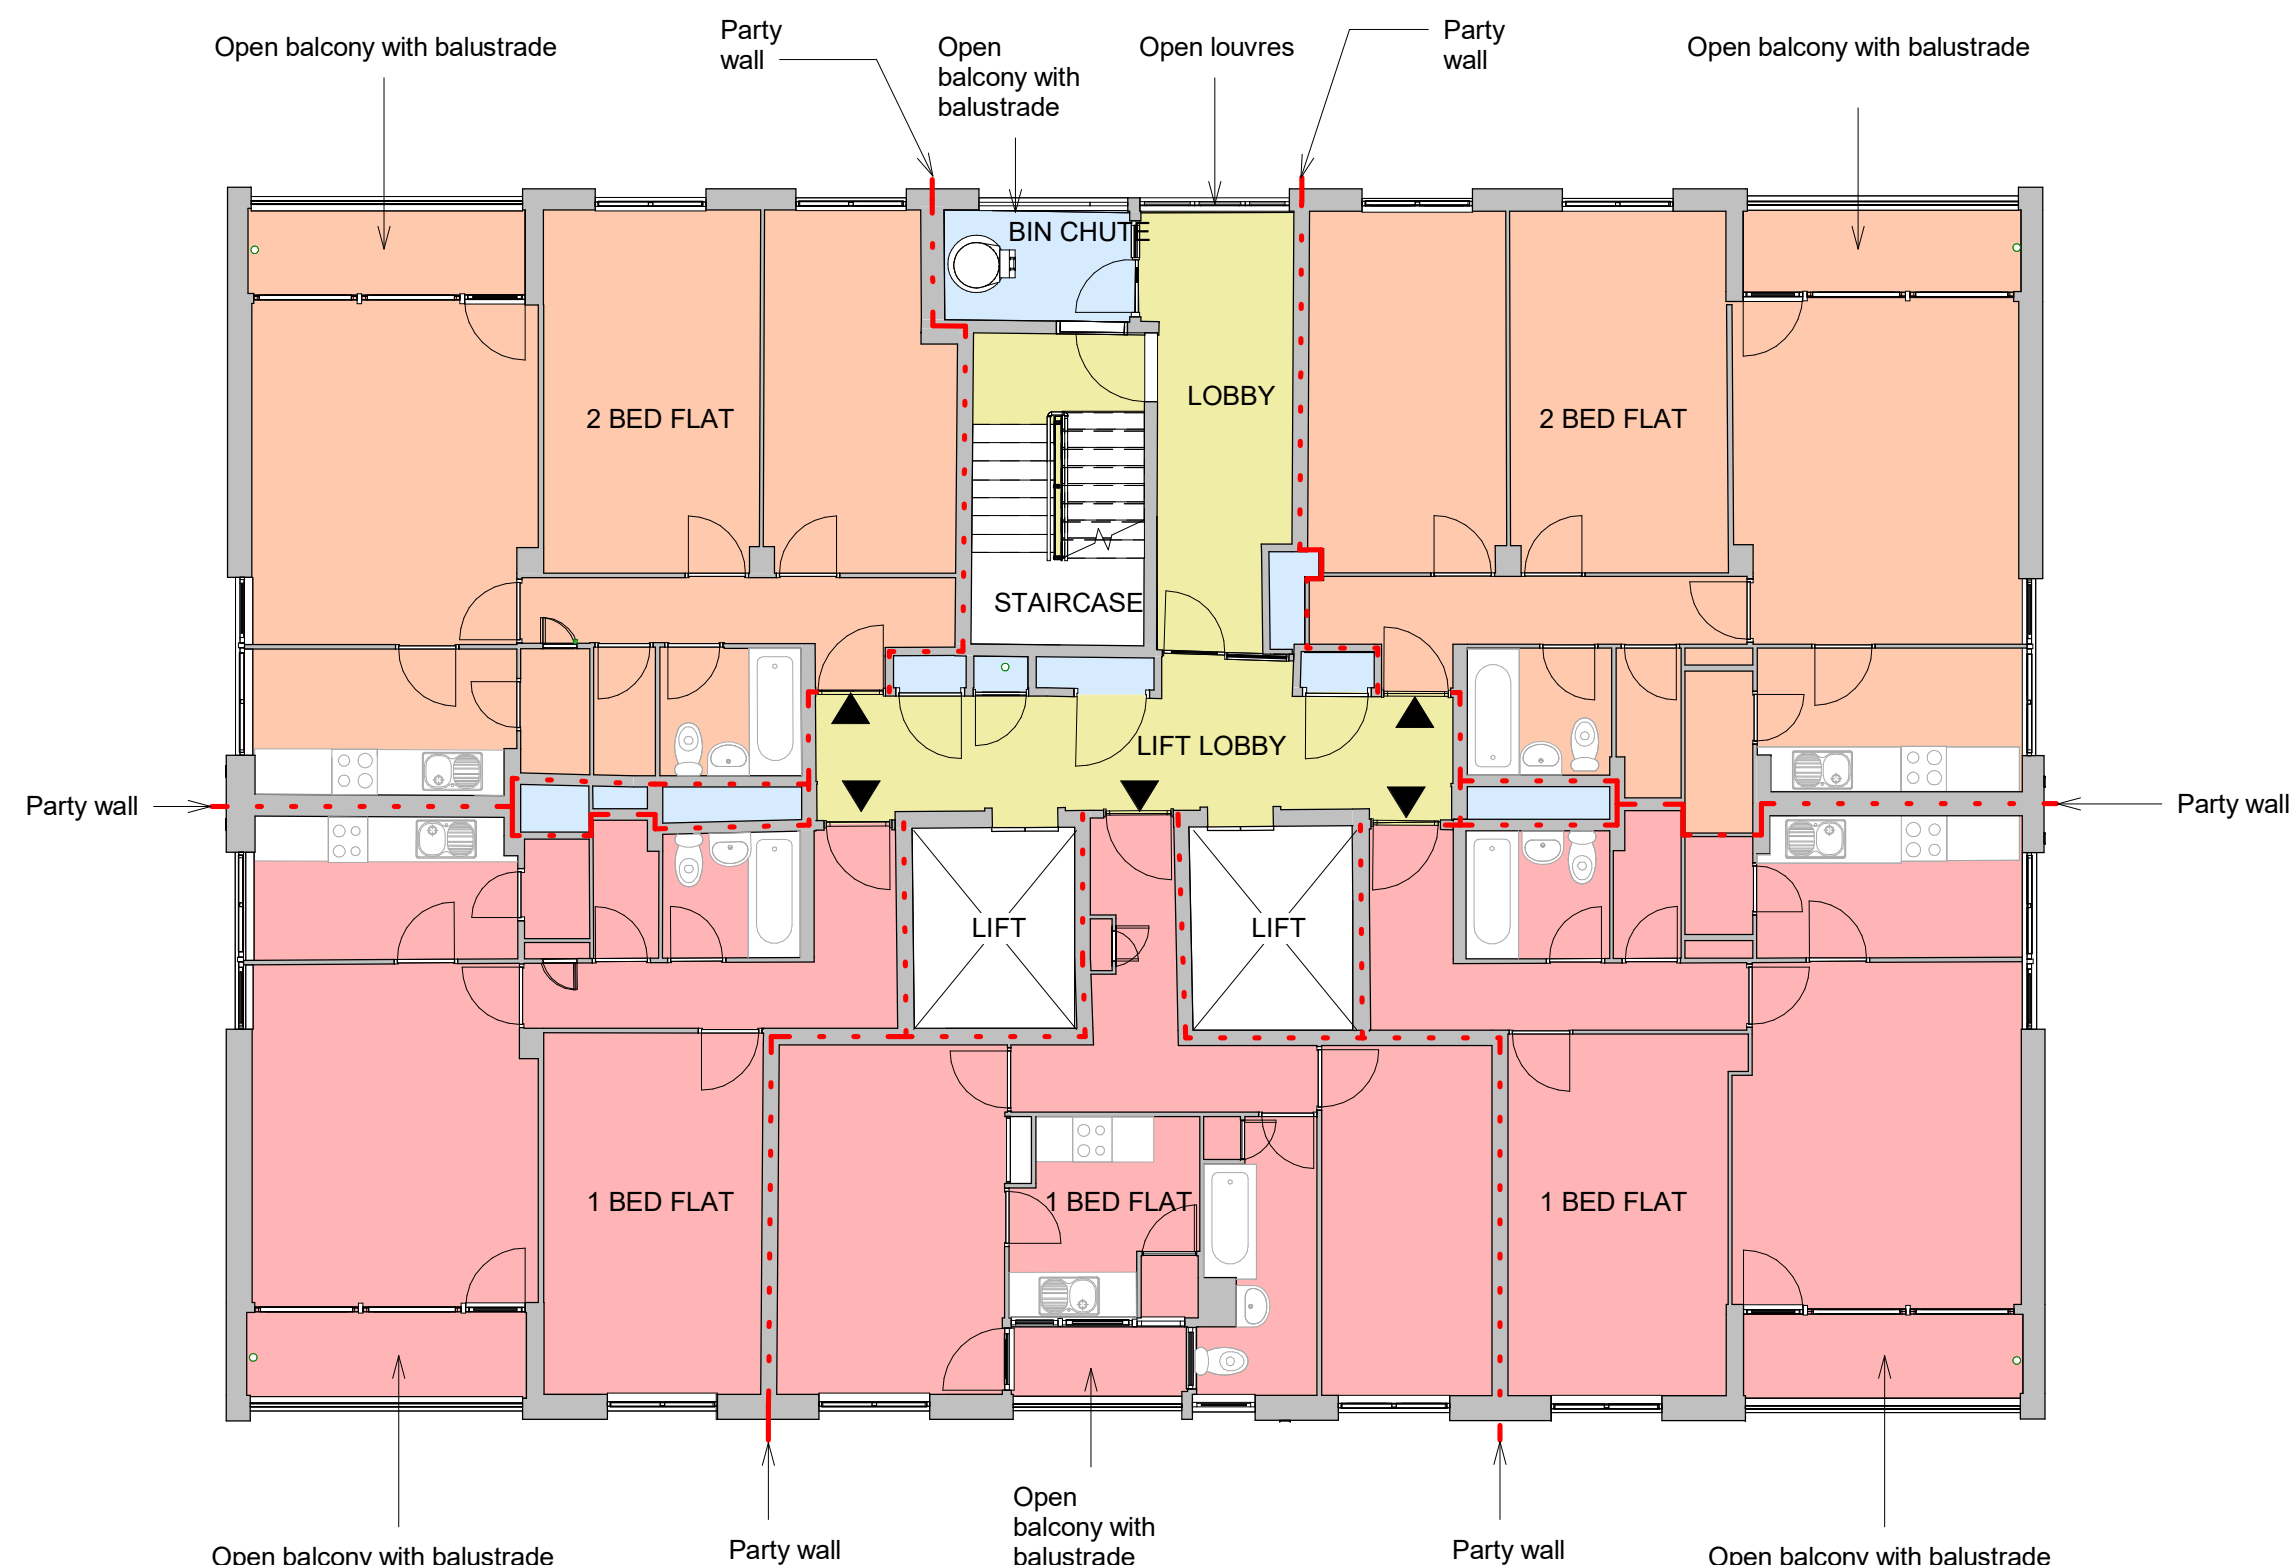


#### Existing 12th Floor Plan

Scale @ 1 : 100

#### LEGEND

- 1 BED FLAT
- 2 BED FLAT
- CIRCULATION
- SERVICES/OFFICE

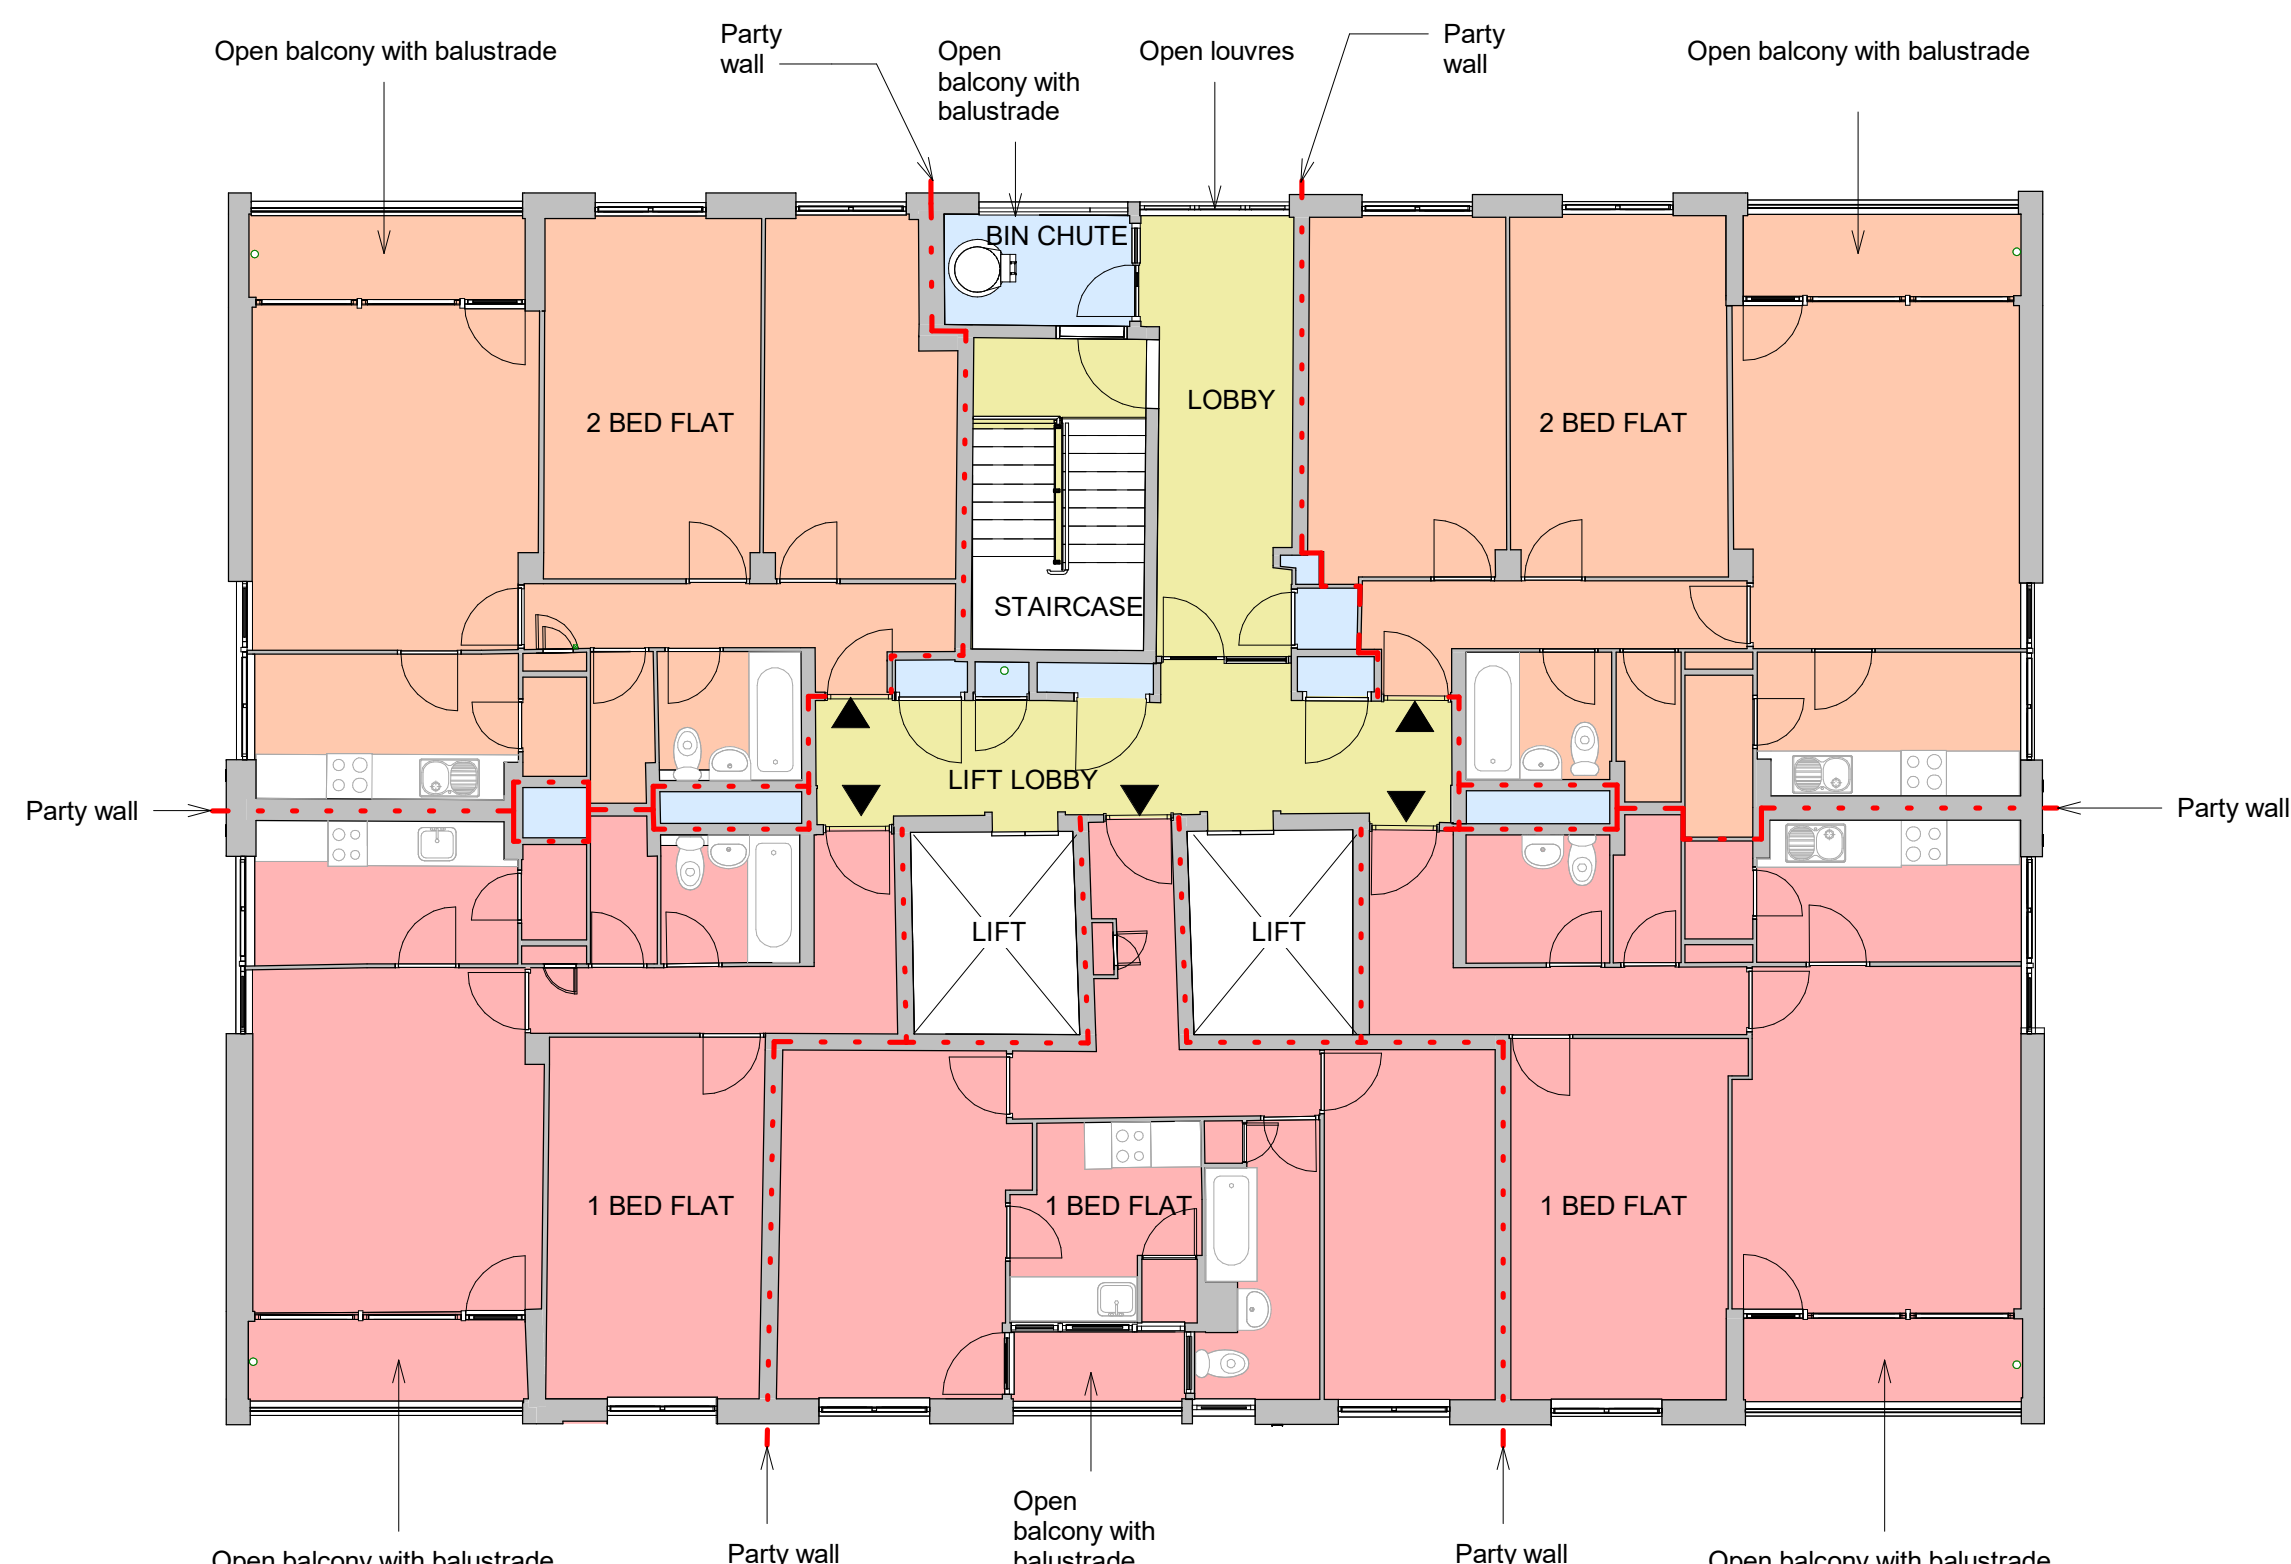


#### Existing 14th Floor Plan

Scale @ 1 : 100

#### LEGEND

- 1 BED FLAT
- 2 BED FLAT
- CIRCULATION
- SERVICES/OFFICE

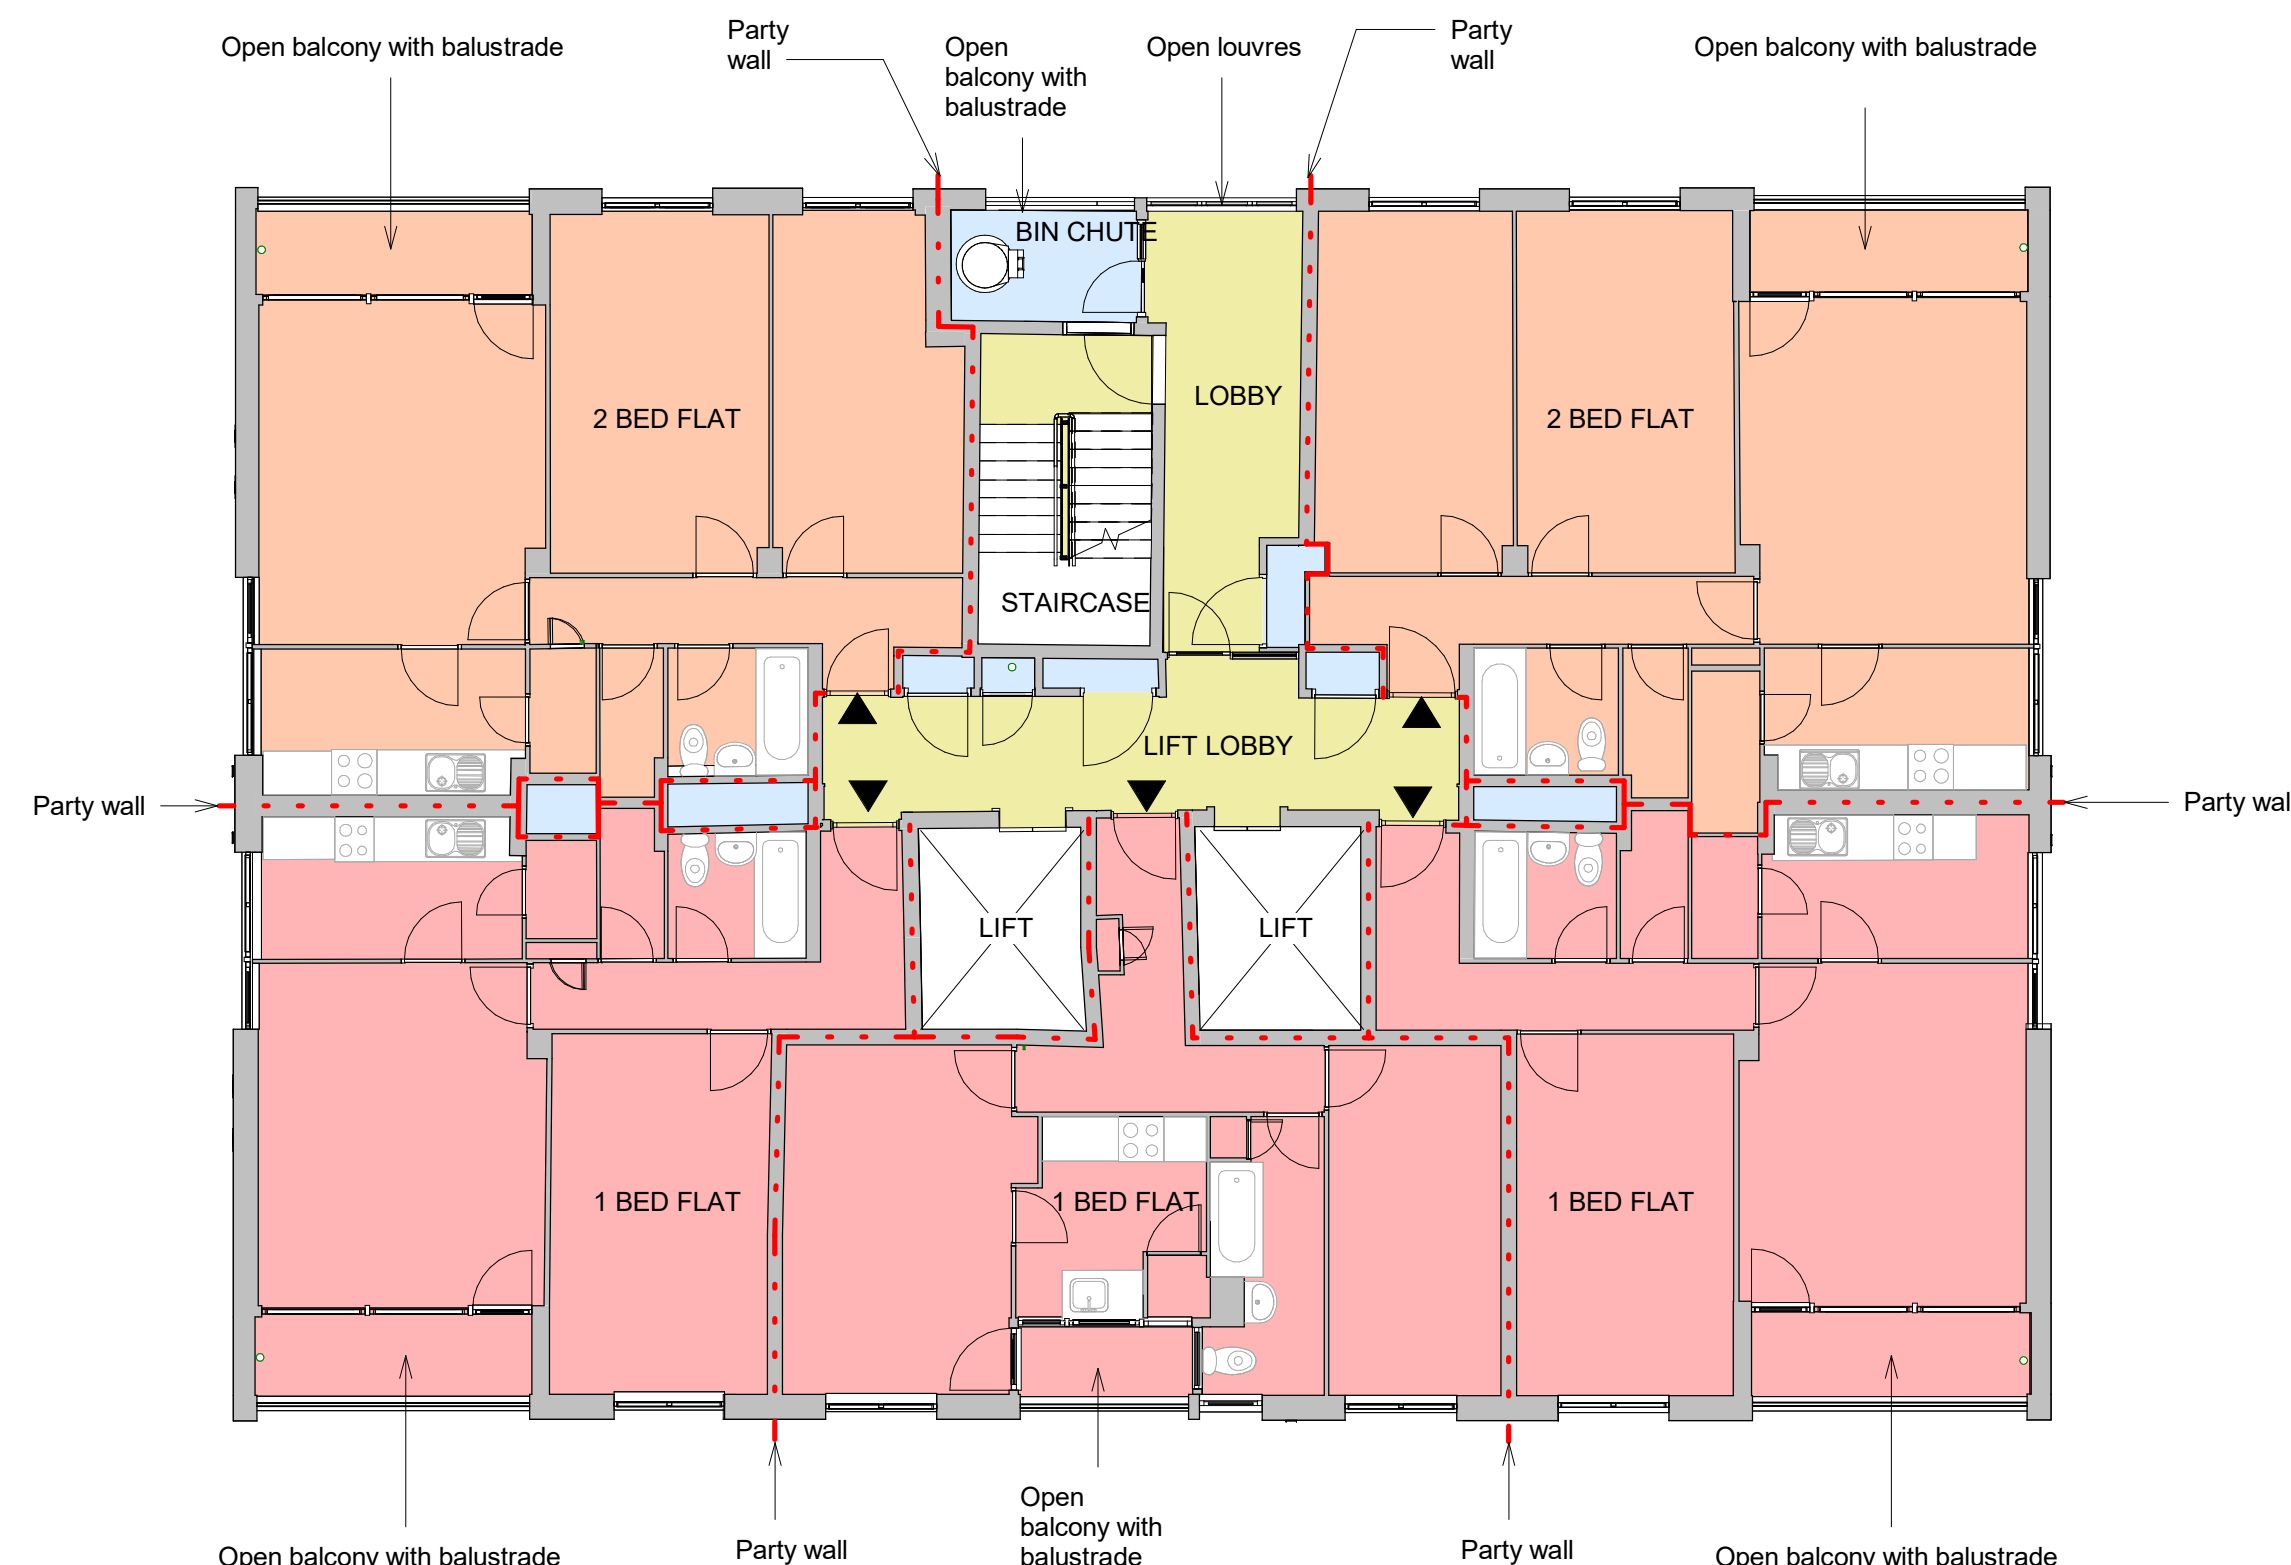


#### Existing 13th Floor Plan

Scale @ 1 : 100

#### LEGEND

- 1 BED FLAT
- 2 BED FLAT
- CIRCULATION
- SERVICES/OFFICE

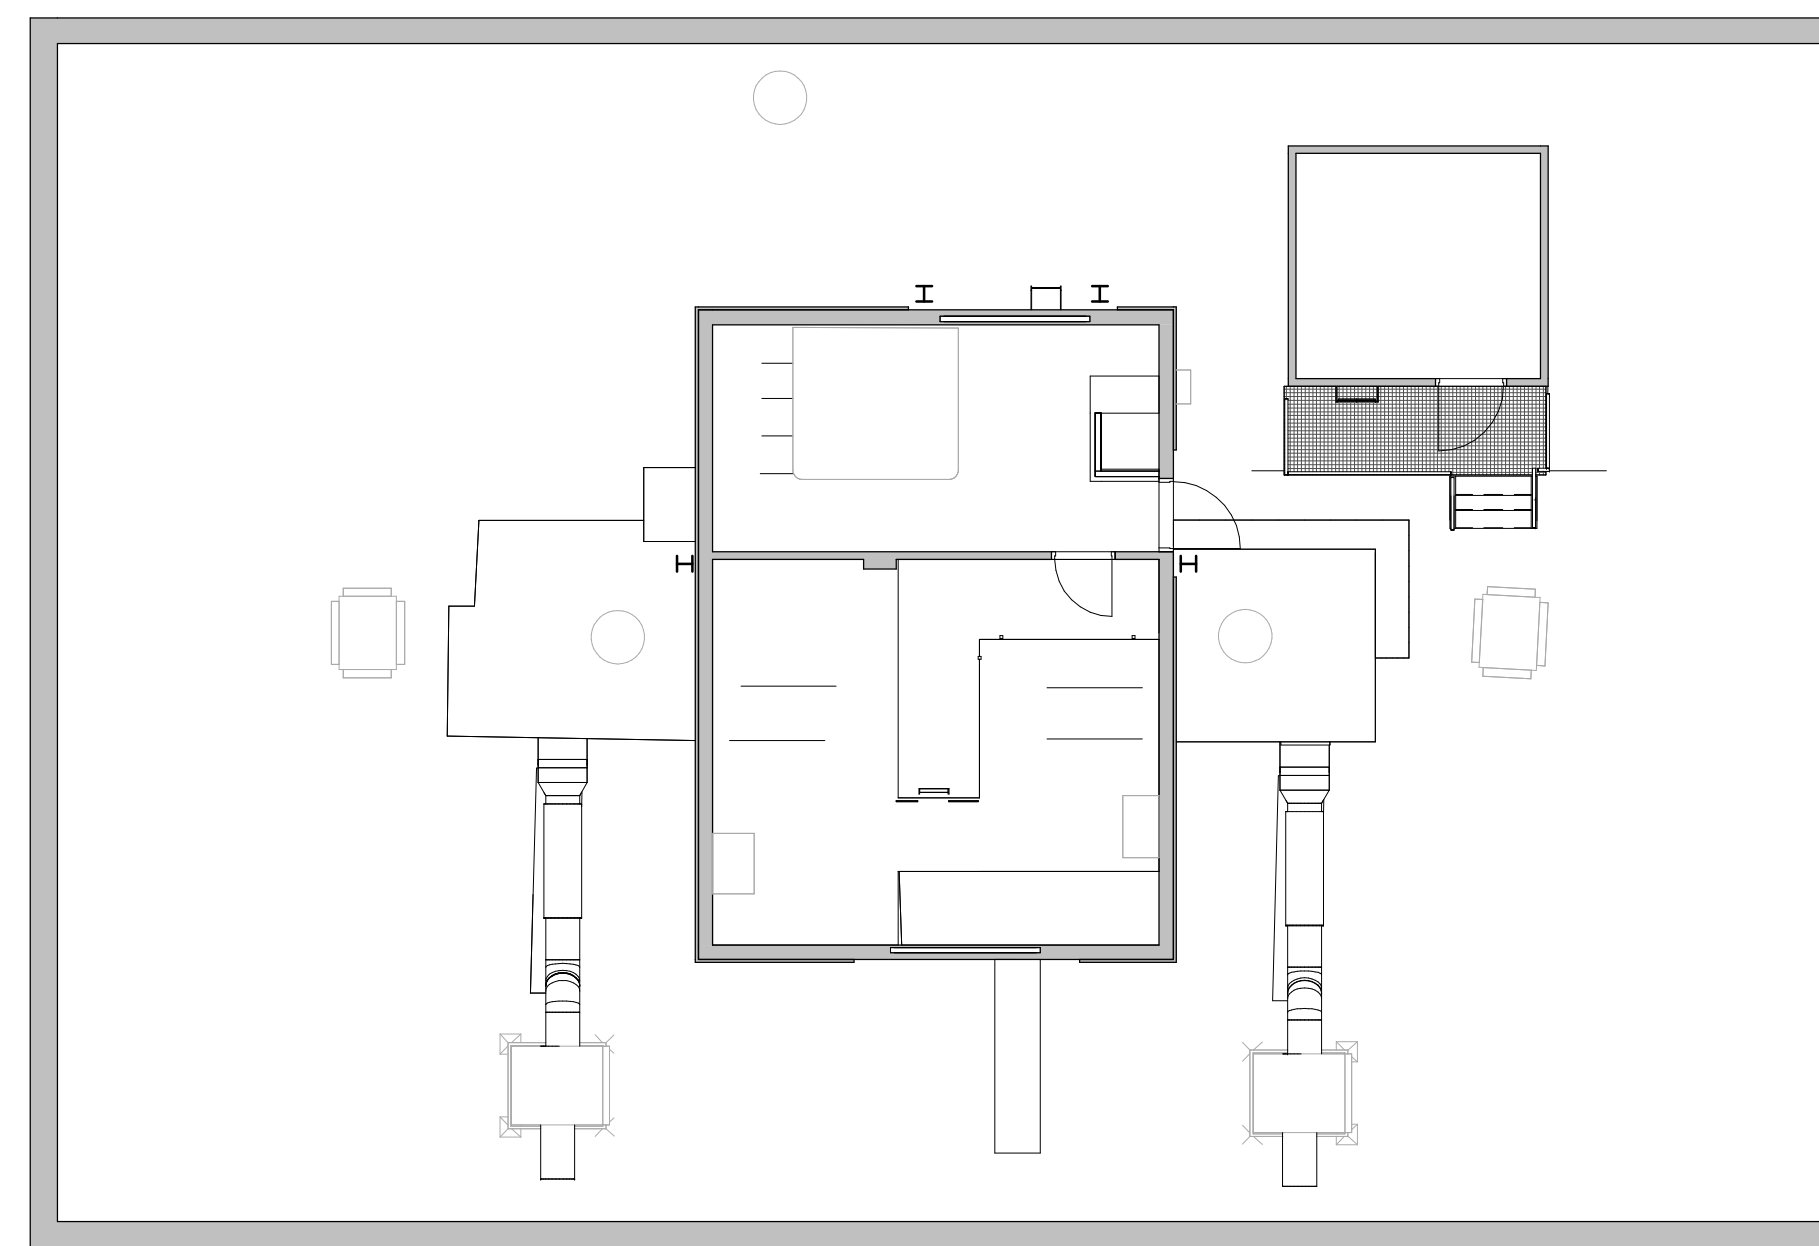

#### Existing Roof Plan

Scale @ 1 : 100

Rev  
P03

12732-AEW-B3-ZZ-DR-A-0603

Drawn No

project

client

date

scale @ A1

As indicated

checked

BA

DJ

www.aewarchitects.com

0161 214 4370

aew architects

AEW