




EXISTING FRONT ELEVATION

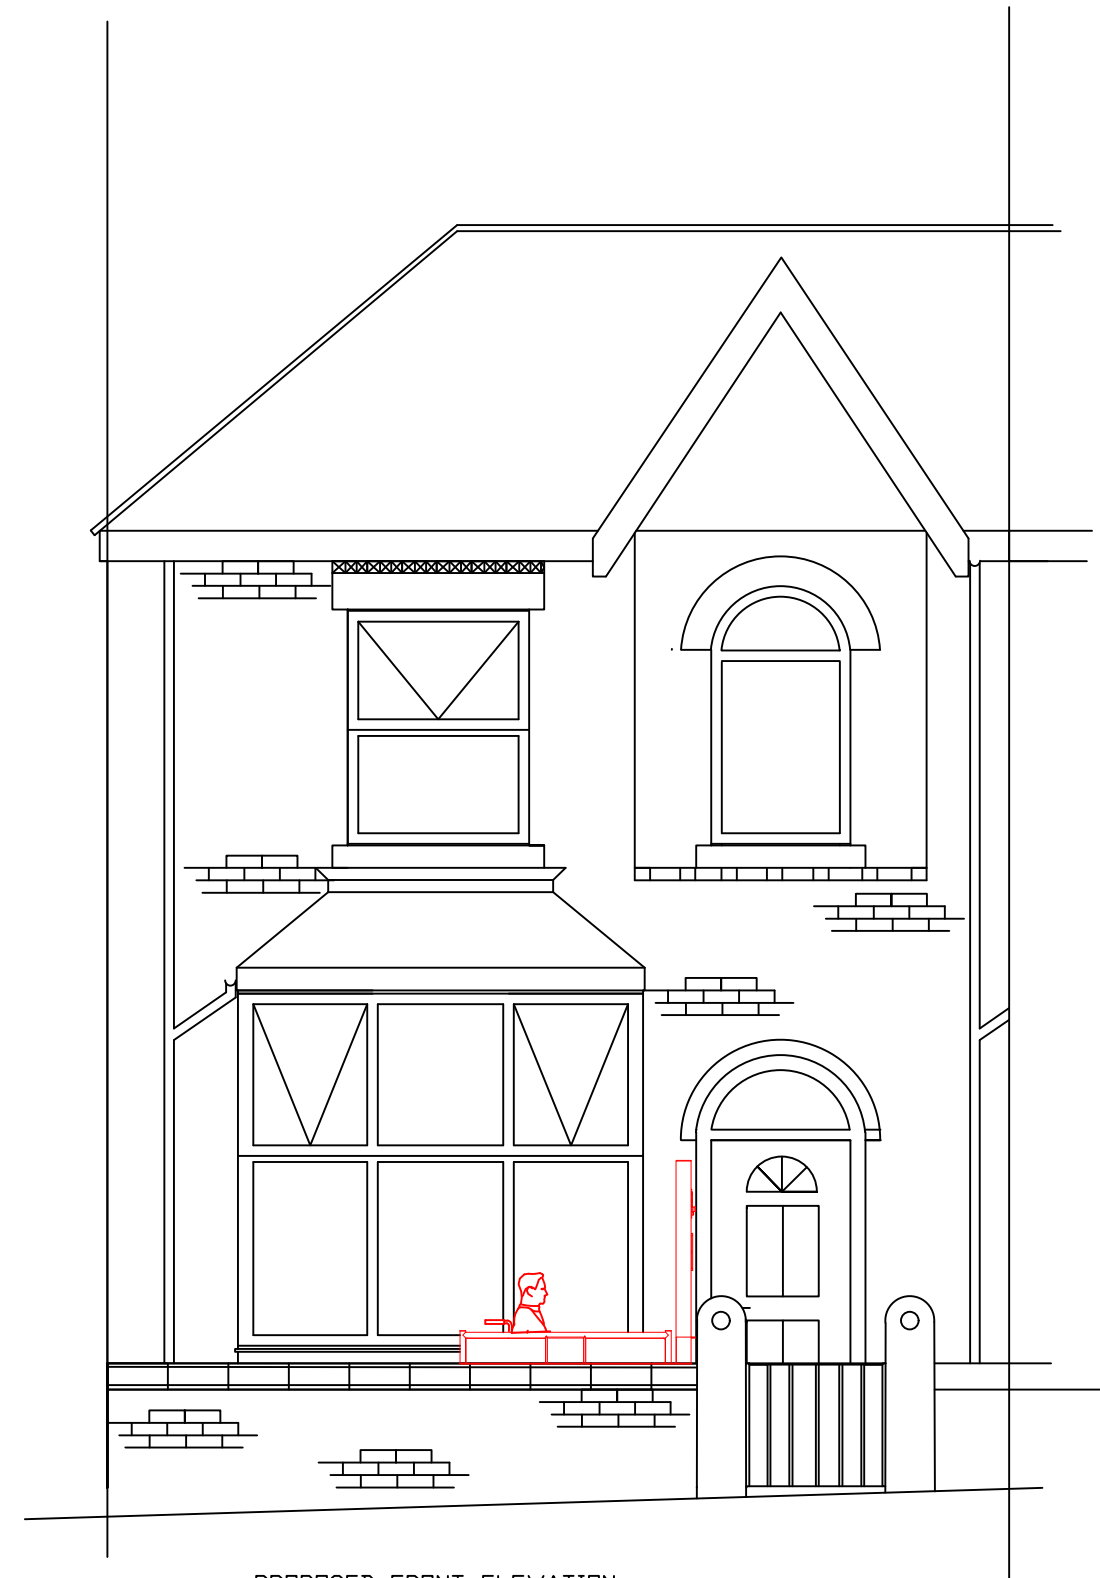

PROPOSED FRONT ELEVATION

**Manchester
Equipment and
Adaptation Service
Unit 1 Poland
Street, Ancoats
Manchester
M4 6AZ**

Project:

87 Esmond Road
Cheetham Hill
Manchester
M8 9LX

Drawn By:

CB

Scale:

1/50

Date:

04/10/2023

Drawing No:

1



**Manchester
Equipment &
Adaptations
Partnership**