




Note:
All existing site dimensions and datum levels must be verified on site.

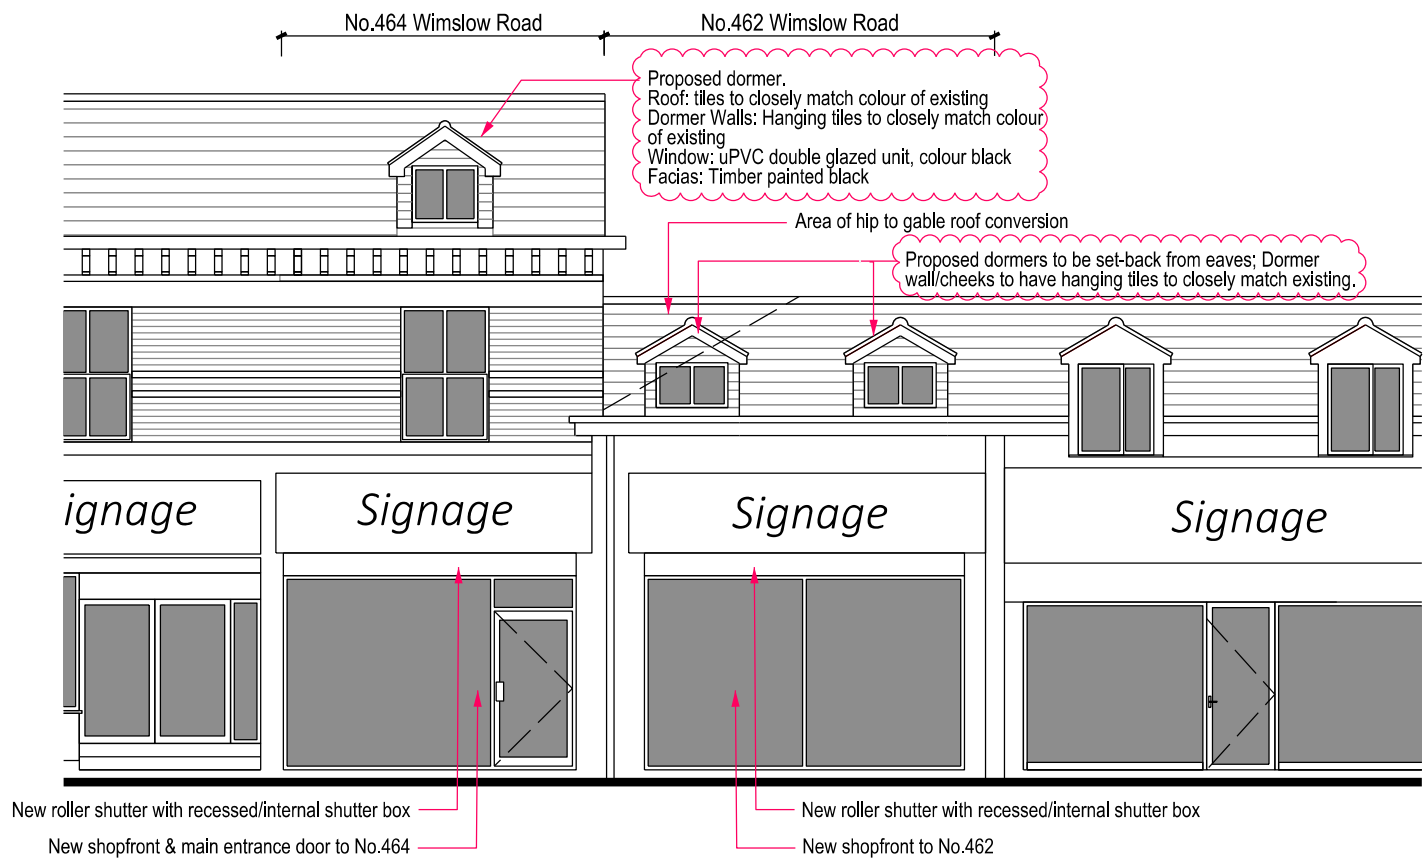

Proposed Front Elevation @1/100

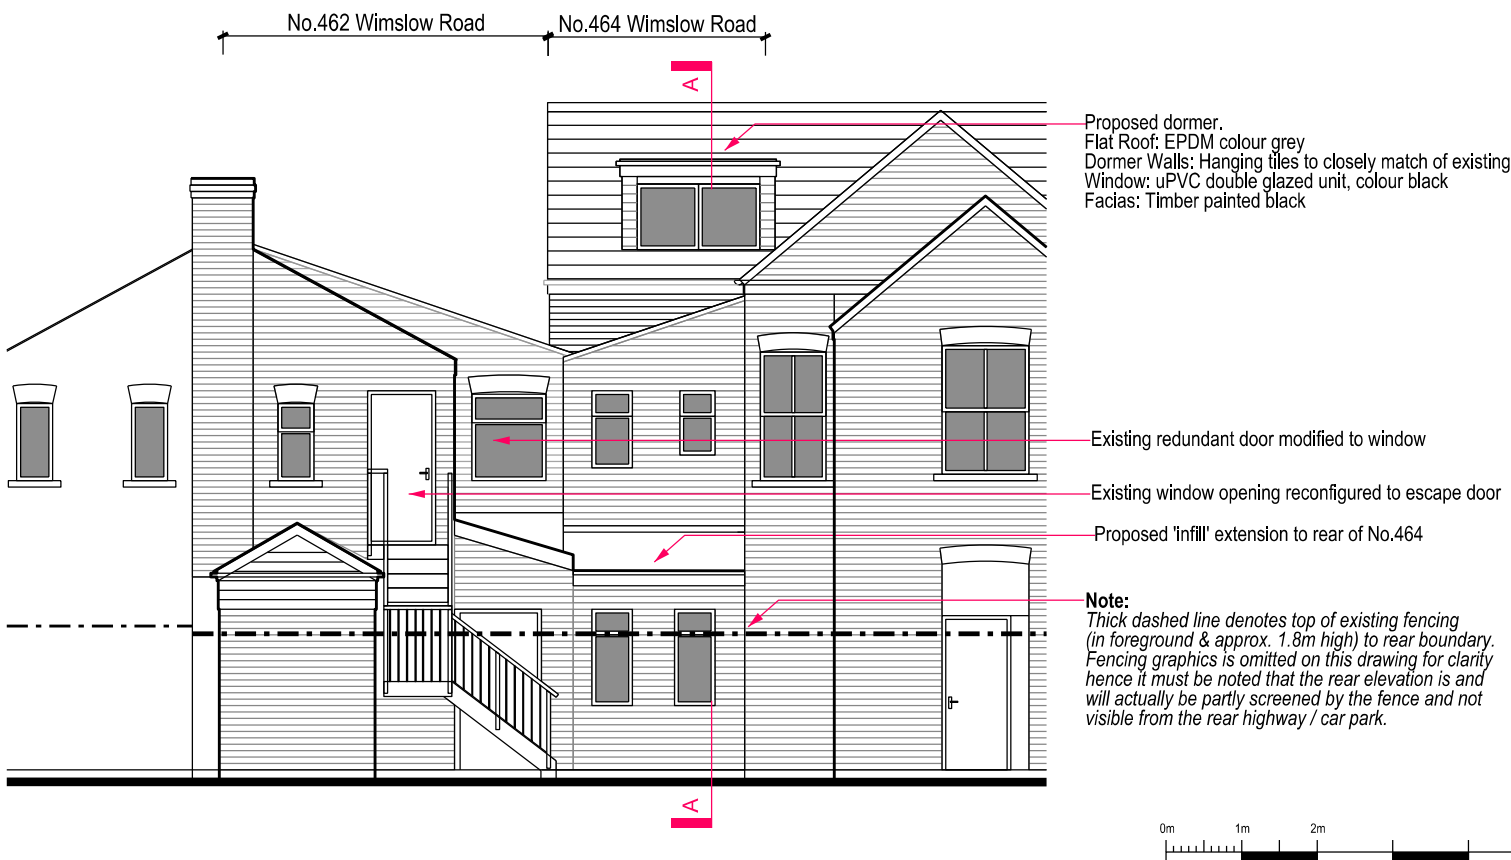

Proposed Rear Elevation @1/100

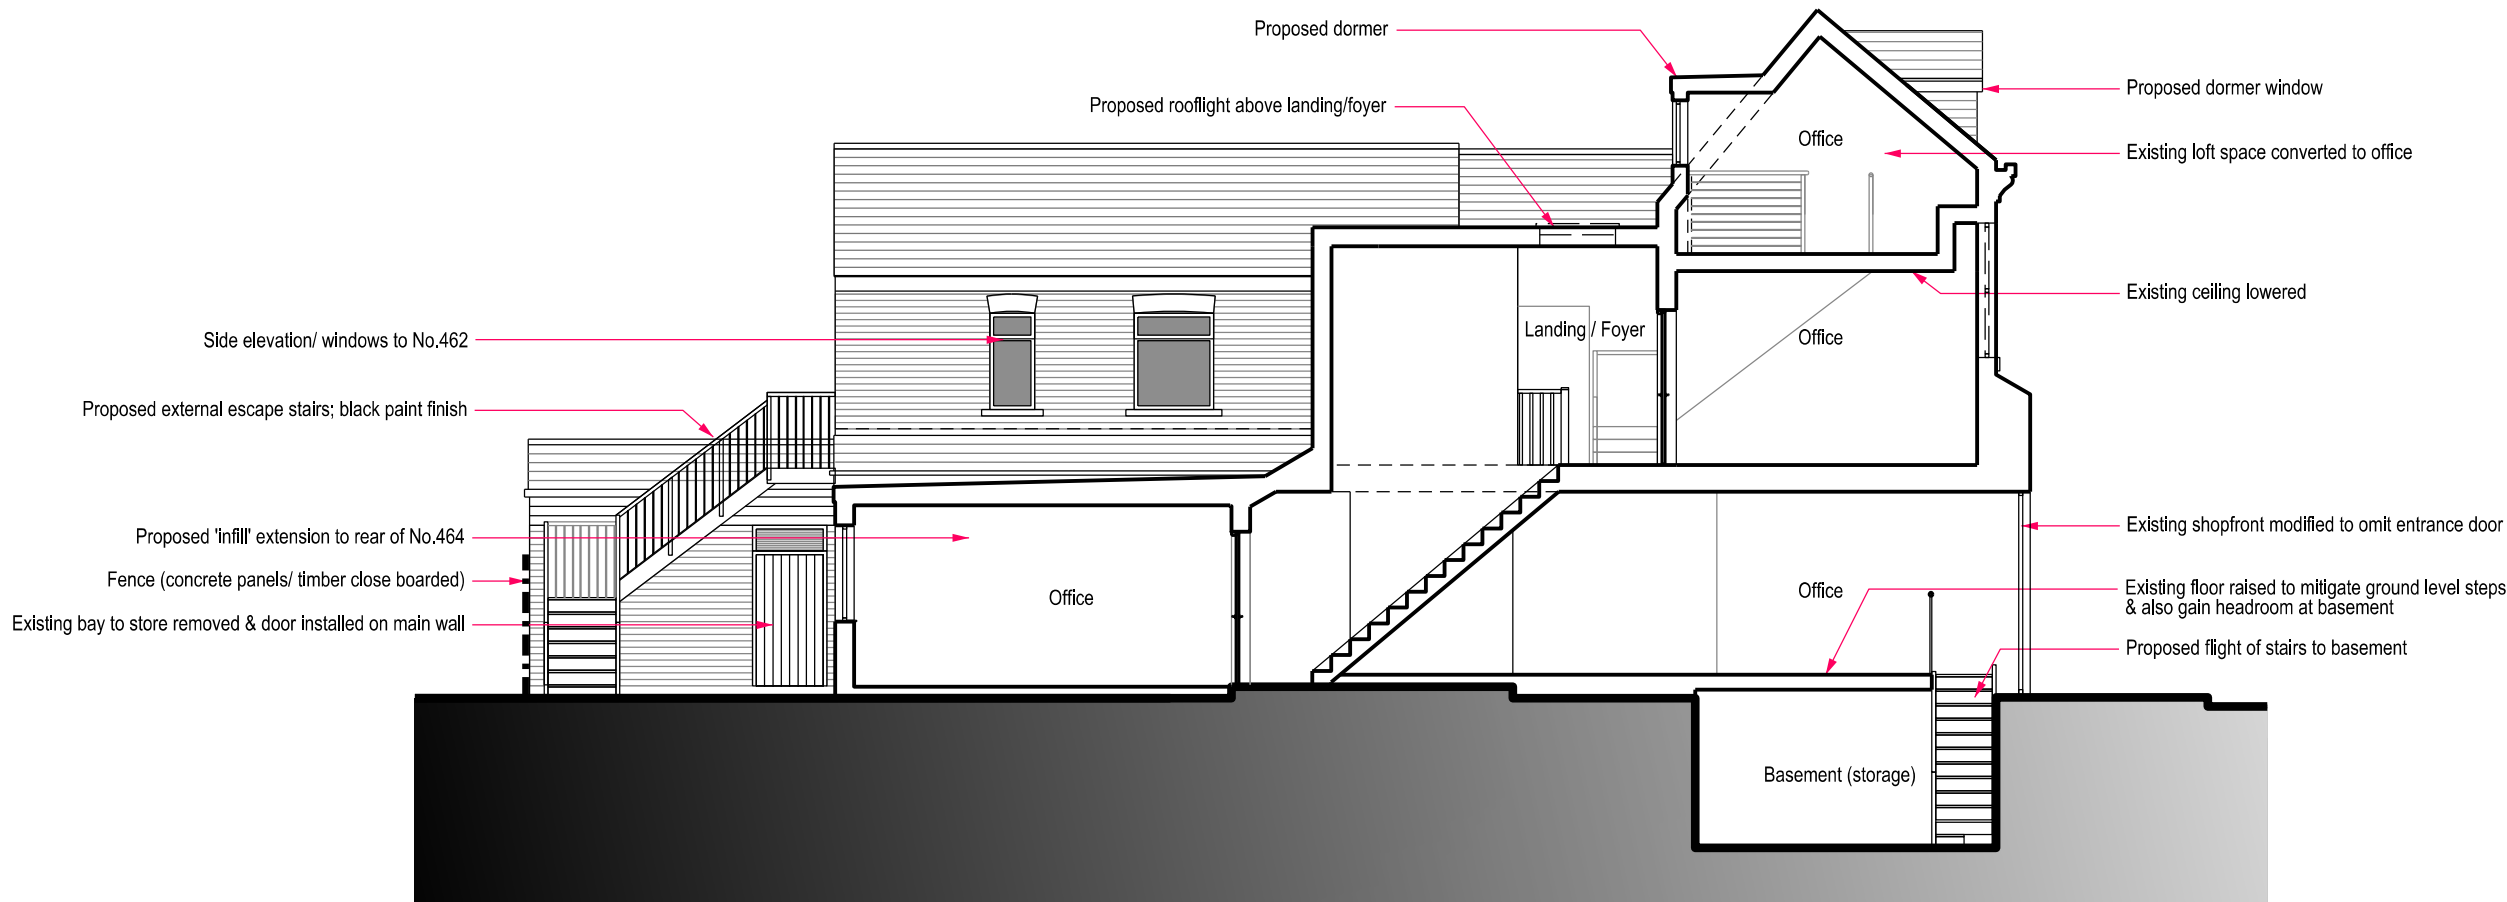

Proposed Section A-A @1/100

A	Front dormer to no.464; width & height reduced,wall materials amended. 2 x front dormers to no.462; set-back from eaves hence not to cut thru eaves. Shopfronts: amended to show revised configuration.	CL	25.09.23
No		Prep	Date
Amendments			
LCA Architecture & Planning Email: lx.chowdhury@gmail.com Tel: 07563 952231			
Project 462 & 464 Wilmslow Road Withington M20 3BG			
Title Proposed Elevations & Sections			
Job No. 2212		Drawing No. PL.16A	
Amendment:		Scale @A3: 1/100	
Status: <i>For Planning Approval Only</i>			
Auth. CL		Date. Sept. 2023	