



1 Existing Rear Elevation
1 : 50

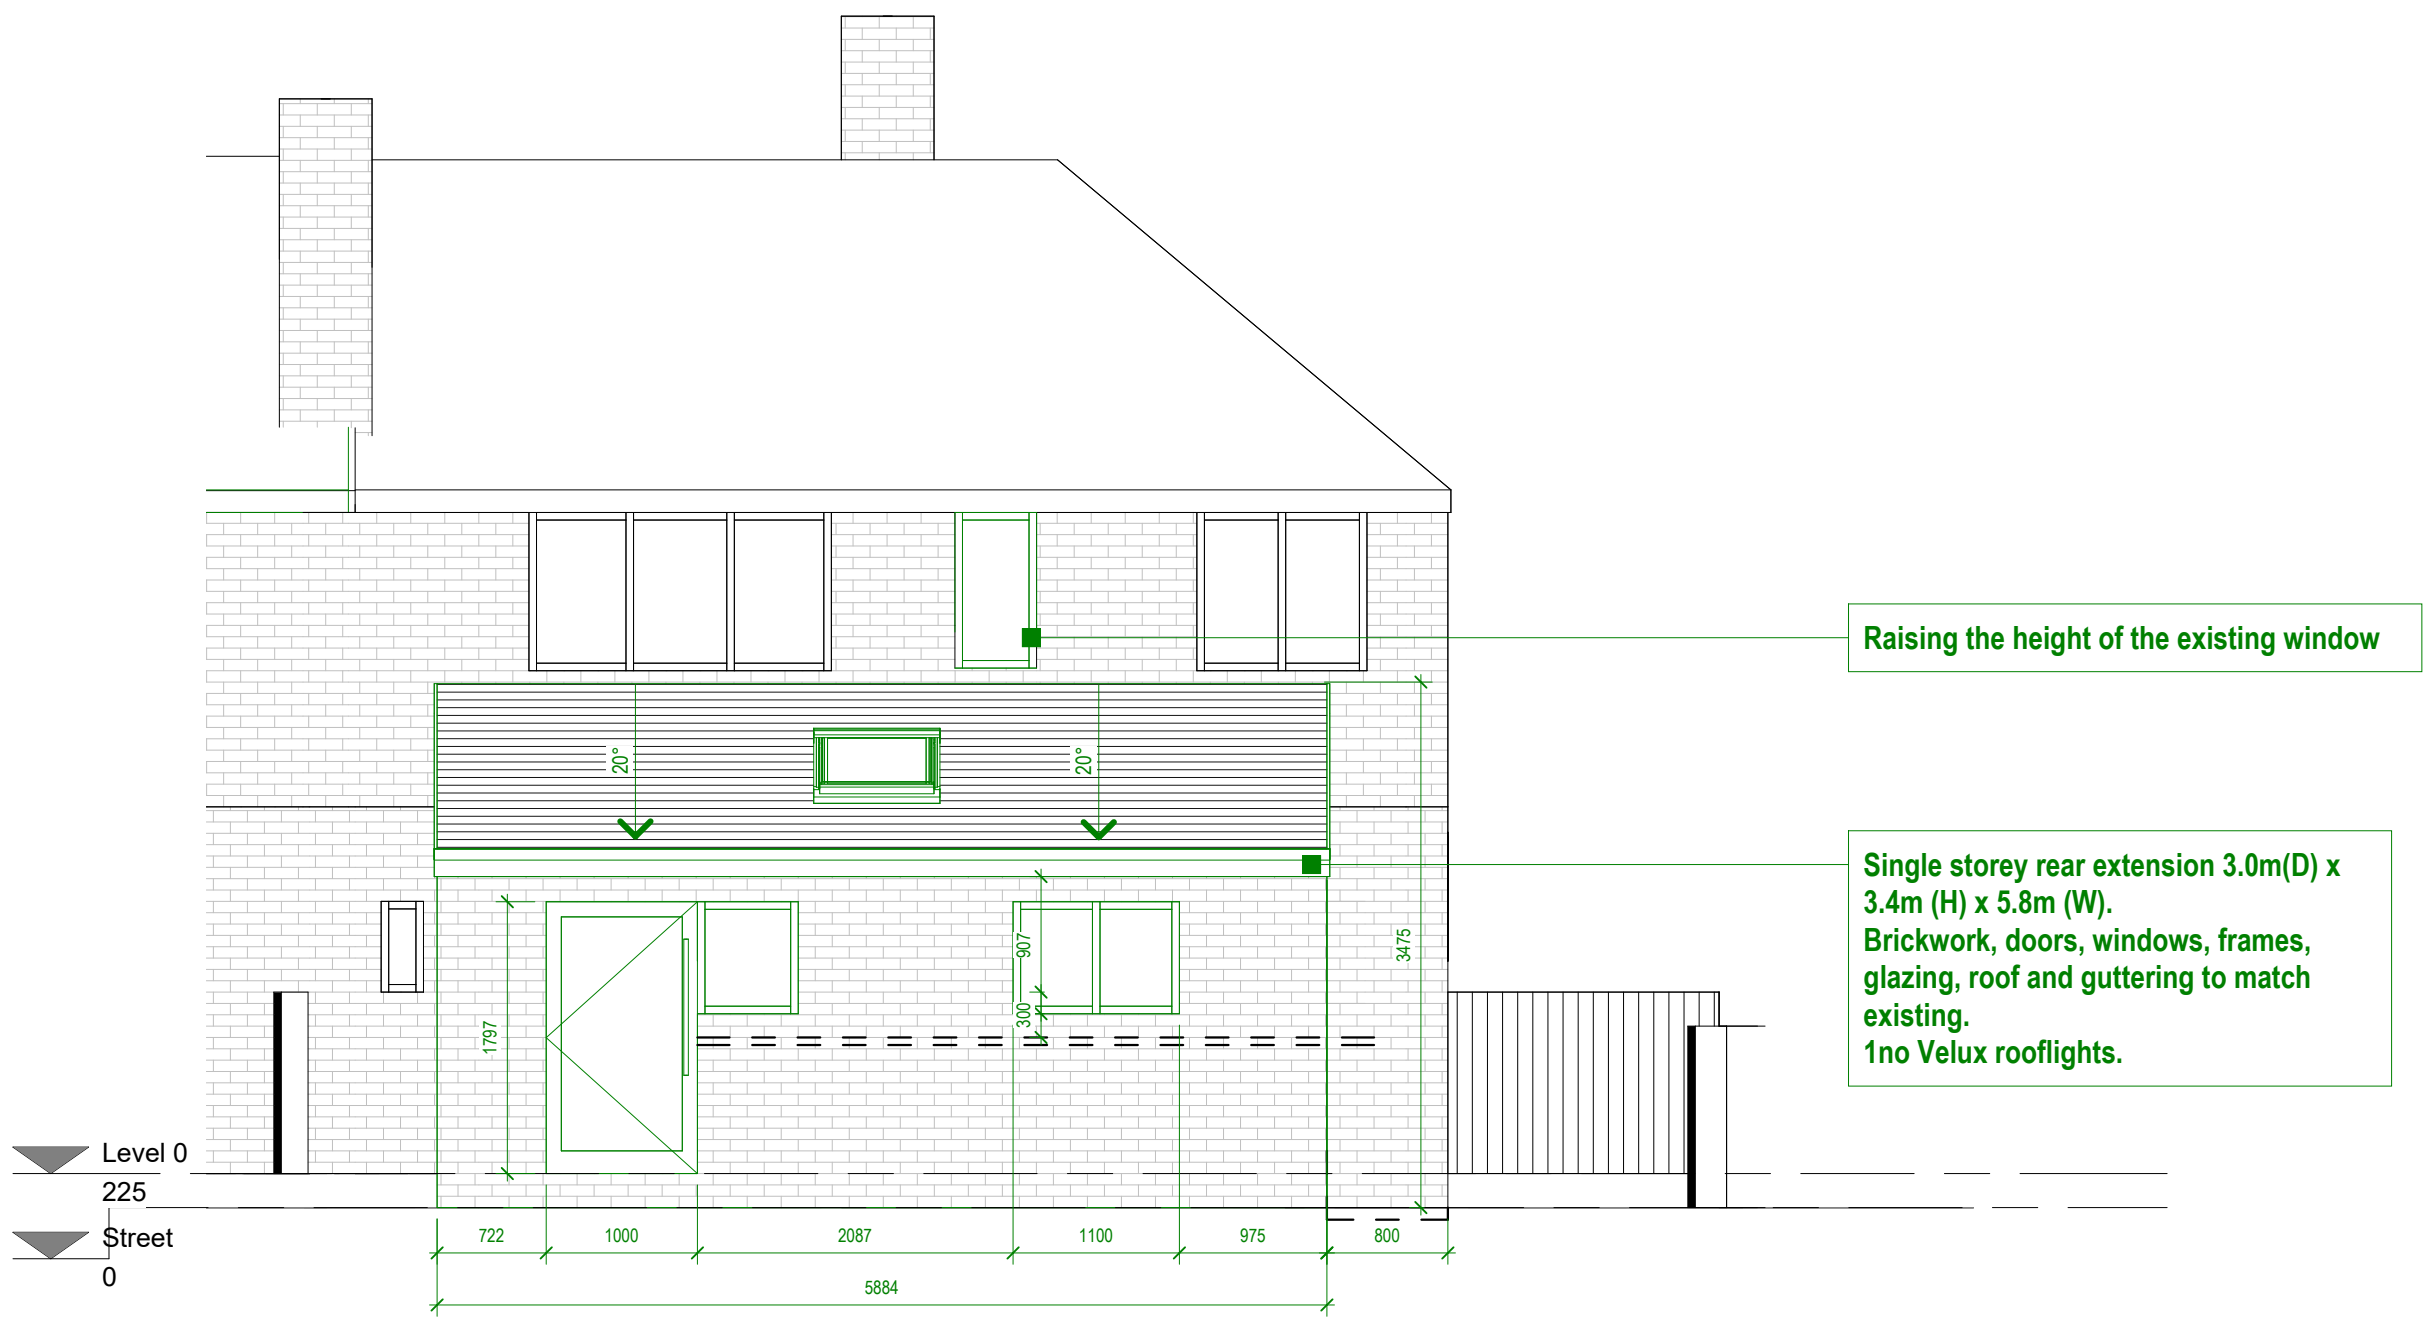

2 Proposed Rear Elevation
1 : 50

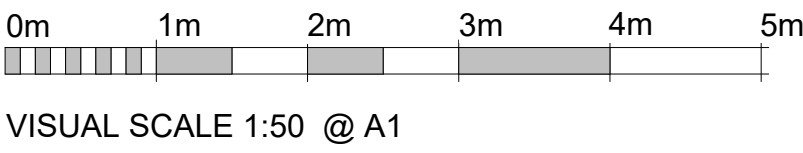

M83	
Project Title	
75 Dale Road, Manchester, M23 8DE	
Drawing No	
Existing and Proposed Rear Elevations A1	
Drawn By	Rev
01	1
Checked By	Rev
01	1
Drawn By	Rev
01	1
Checked By	Rev
01	1
Project Title	
75 Dale Road, Manchester, M23 8DE	
Drawing No	
Existing and Proposed Rear Elevations A1	
Drawn By	Rev
01	1
Checked By	Rev
01	1
Drawn By	Rev
01	1
Checked By	Rev
01	1