


Location Plan

1 : 1250

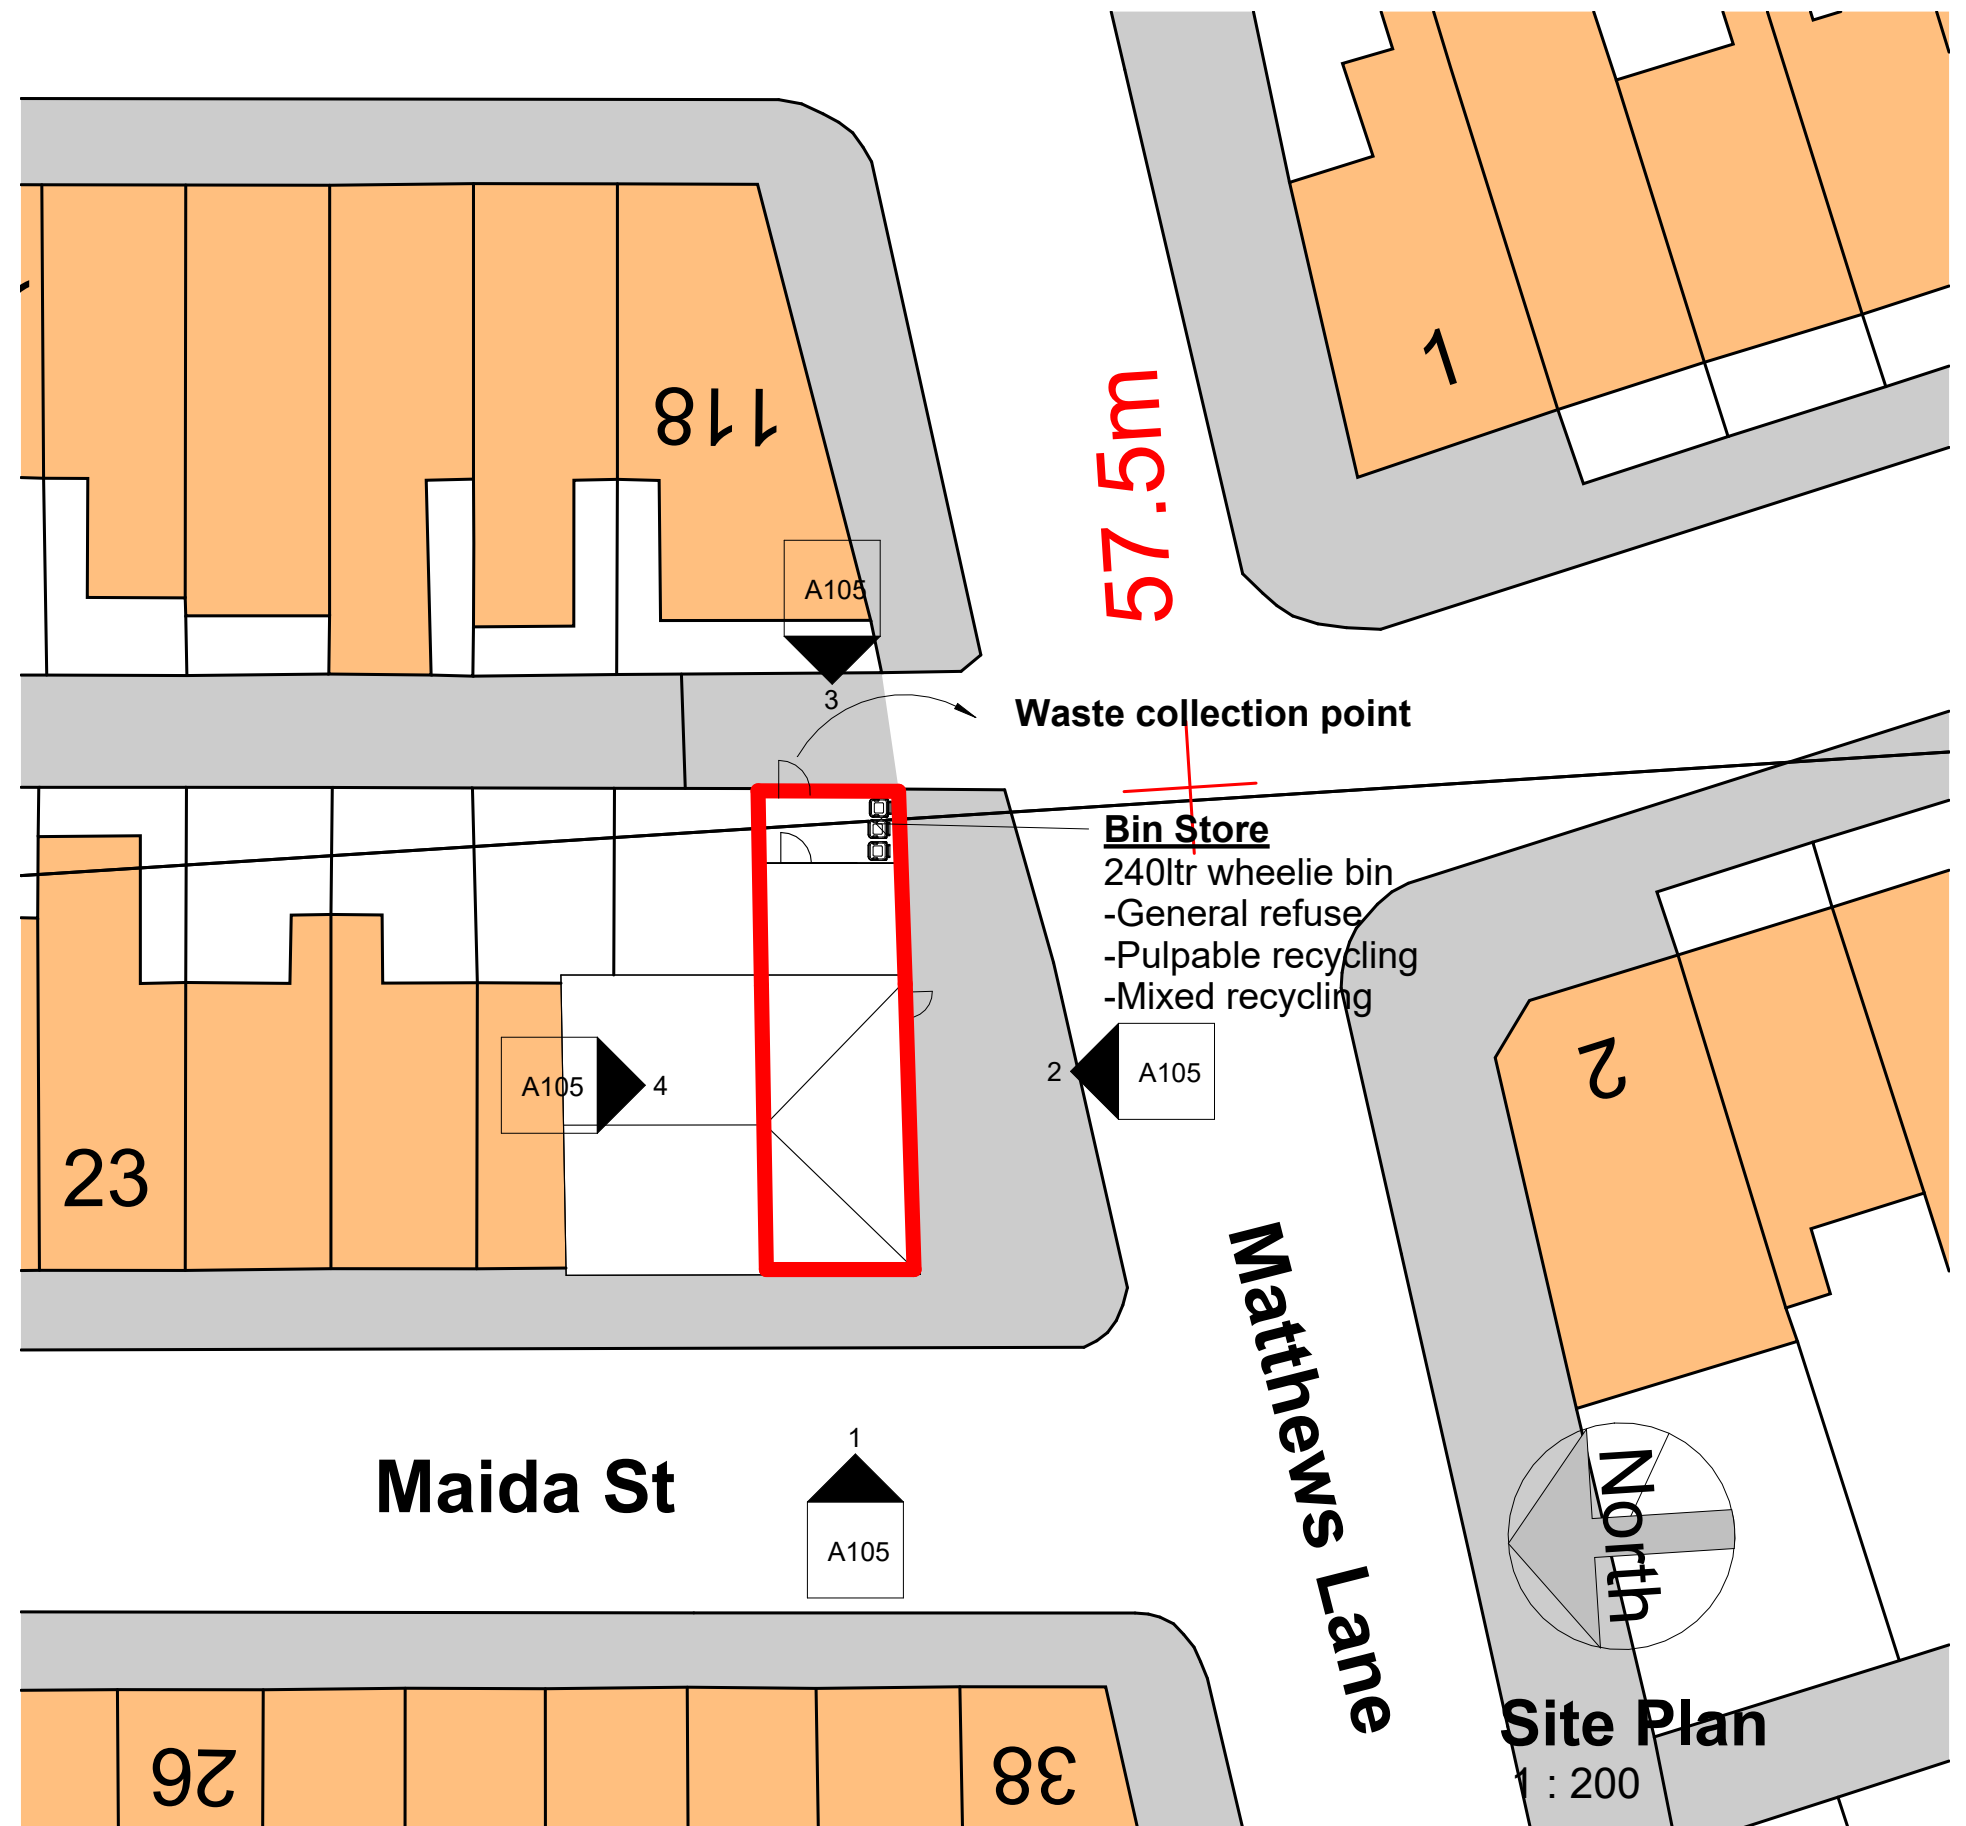

COPYRIGHT © ALL RIGHTS RESERVED BY VIKAS ALYAS LTD. DO NOT SCALE FROM DRAWING. DRAWING INDICATES DESIGN INTENT ONLY. REPORT ANY DISCREPANCIES TO CLIENT / VA LTD. NOT TO BE USED FOR CONSTRUCTION UNLESS STATED SO. TO BE READ IN CONJUNCTION WITH OTHER DRAWINGS OR SPECIFICATION WHERE PROVIDED.



0161 511 8479

vikas@architek.uk
916 Stockport Road, Levenshulme, Manchester, M19 3AB

No.	Description	Date
P1	Issue to Planning	01.09.2023

PROJECT Change of Use-Single dwelling to Accountants office		ADDRESS 1240_33 Maida St, Levenshulme, Manchester M12 4QQ		CLIENT Muhammad Mohsin		
		SHEET Location and Site Plan		Date 01.0.09.2023	Project number 1240	Scale (@ A3) As indicated
Drawn by VA	DRAWING NUMBER A101			REV P1		
Checked by VA						
Manchester City Council	PURPOSE OF ISSUE Planning					