




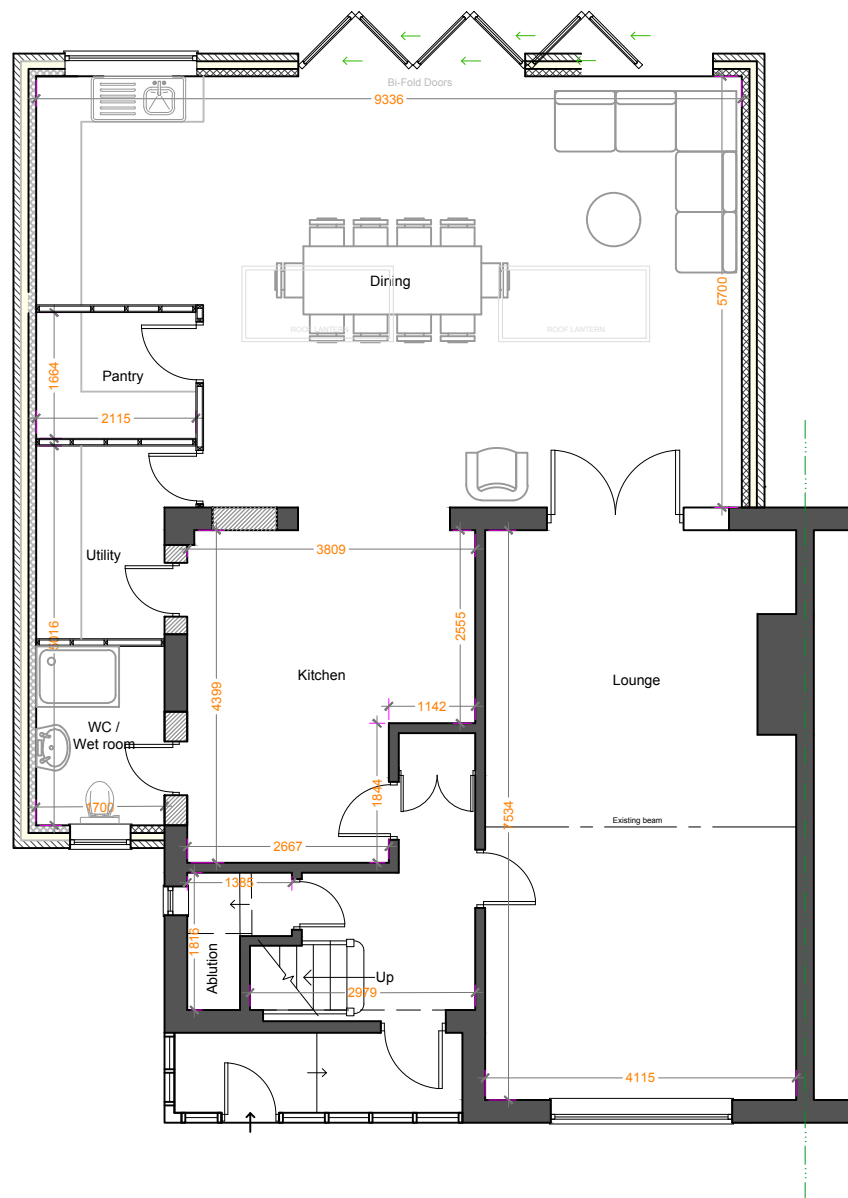


1 Proposed Ground Floor Plan
Scale: 1:100

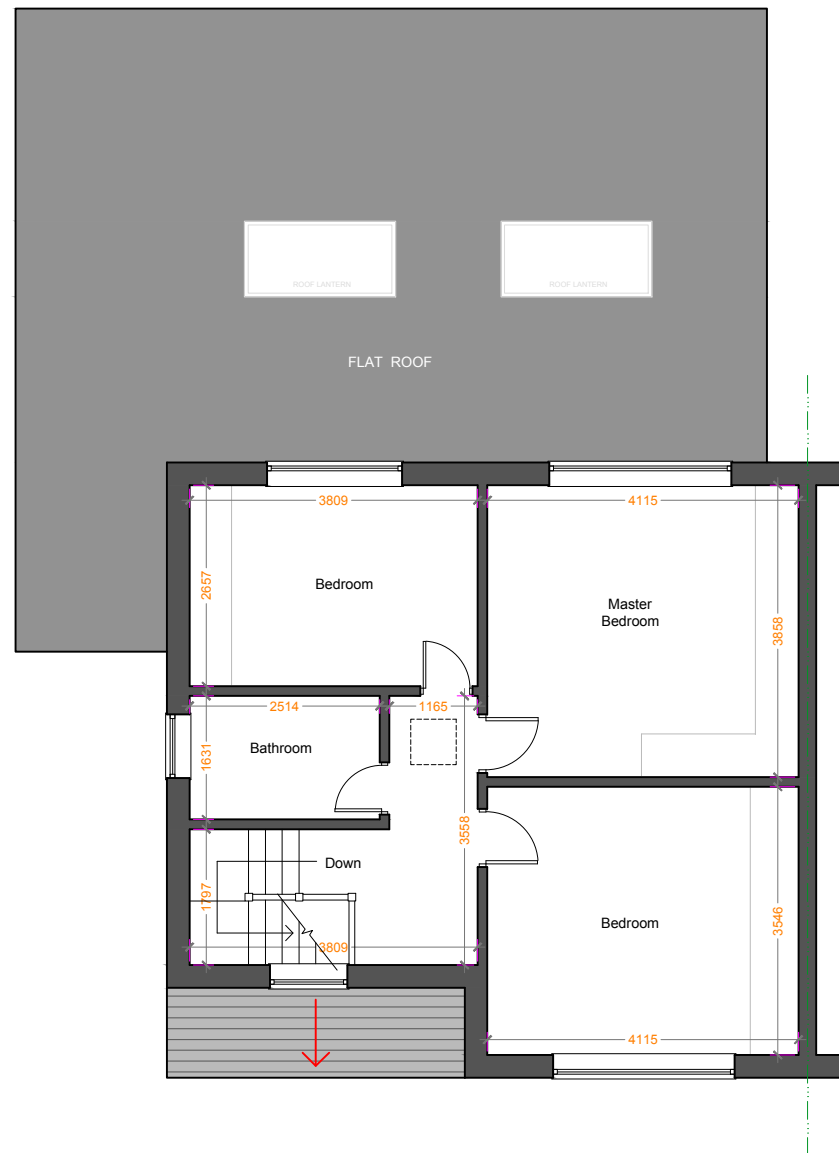

2 Proposed First Floor Plan
Scale: 1:100

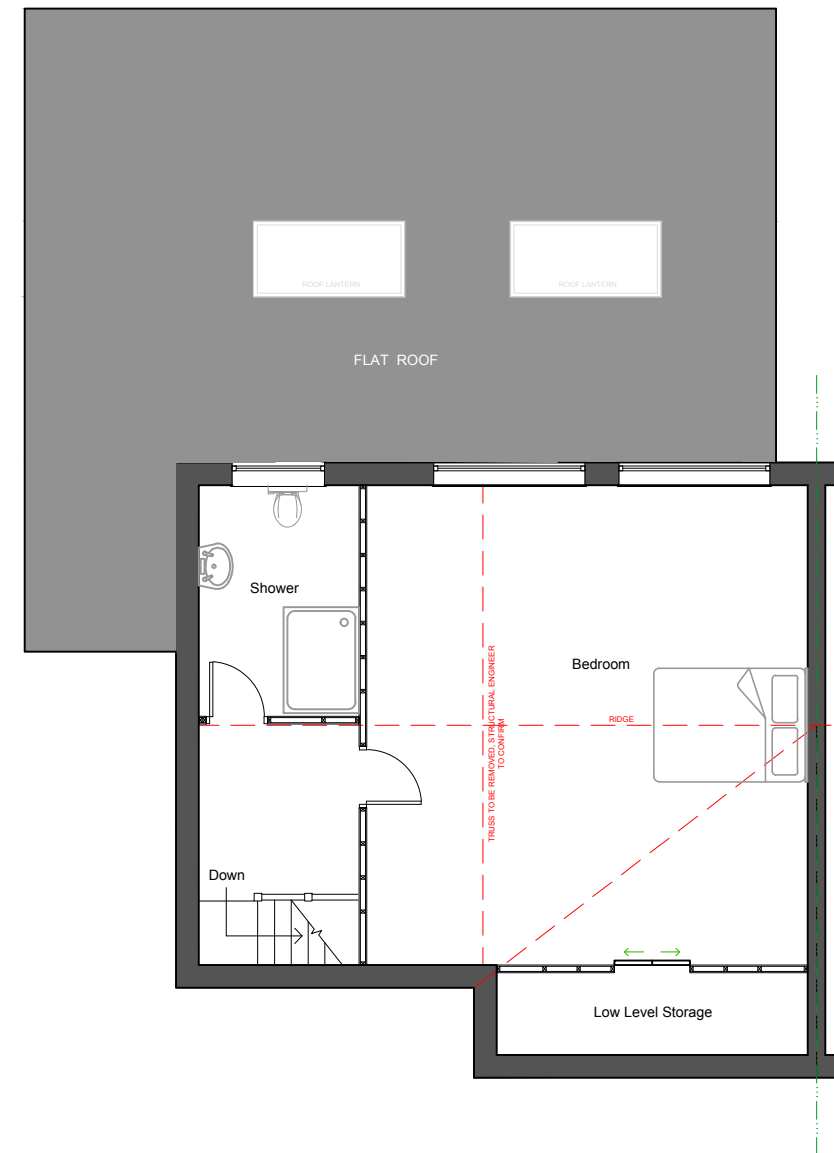

3 Proposed Roof Plan
Scale: 1:100

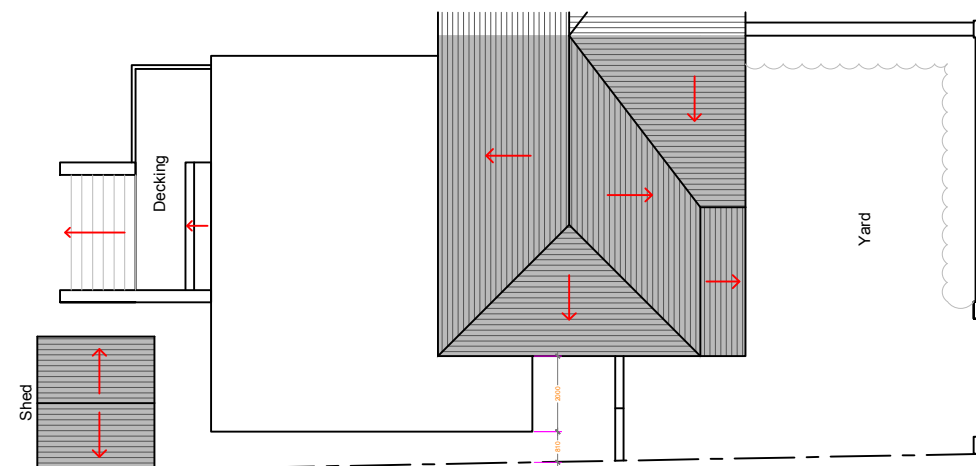

4 Proposed Site Plan
Scale: 1:200

IRASIA DESIGNS
ARCHITECTURAL SERVICES

T: 07546009092

E: info@irasiadesigns.co.uk

W: www.irasiadesigns.co.uk

Mr Shiraz Muhammed

Norwood, Middleton Road
Manchester,
M8 4NB

**Proposed Floor
& Site Plans**

Drawing No: pln042.04 /

Scale: See drawing @ A3

Issue Date: 24.11.23

Drawn: IS

Checked: --

Revision Notes

Date	Rev	By	Description

0 1m 2m 3m
Scale 1:100

0 2m 4m 6m
Scale 1:200

Notes
This drawing is the copyright of Irasia Designs - Architectural Designs. No reproduction of this drawing is allowed without prior permission. All Drawings must be checked and verified prior to commencement of work on site. All dimensions are in millimeters, unless otherwise stated. Anyone using this drawing (e.g. Contractor, Client, Supplier) is to check all dimensions on site prior to carrying out work or ordering of materials.