


NOTES
1. All dimensions are in millimetres unless otherwise stated
2. This drawing is to be read with all other relevant documentation
3. Do not scale from this drawing, all measurement data should be taken directly from the model

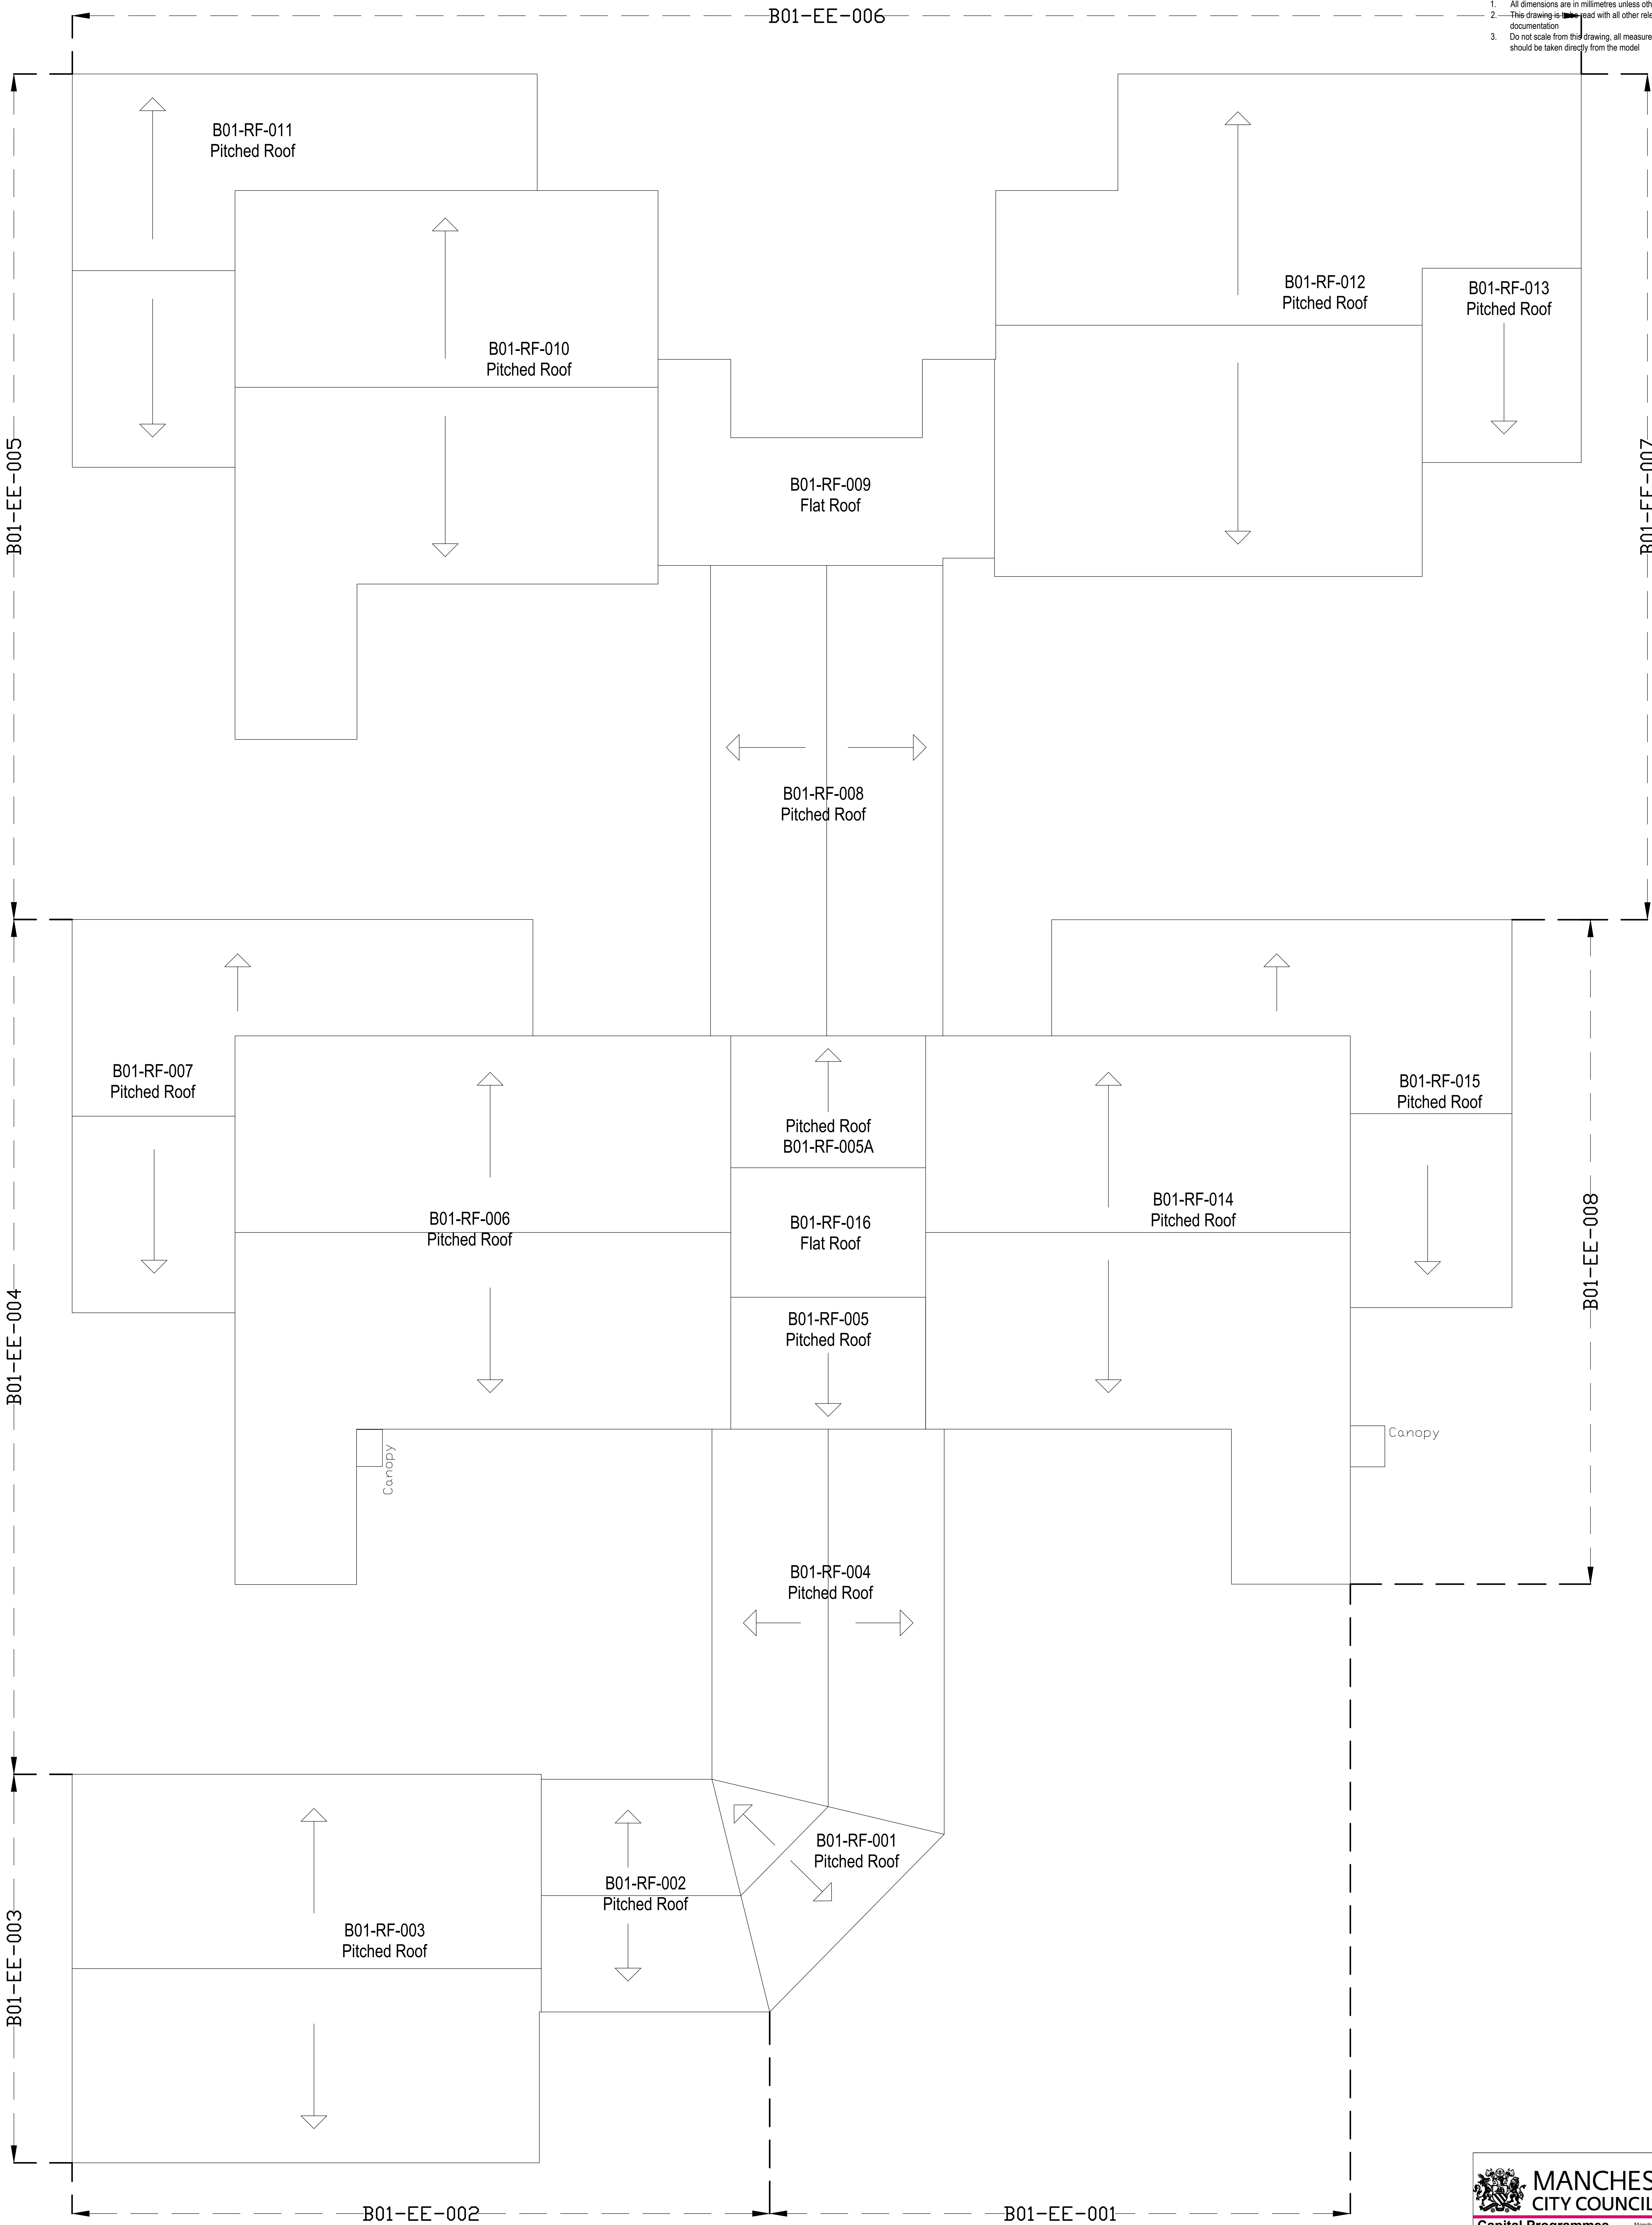



**MANCHESTER
CITY COUNCIL**

**Capital Programmes
Division**

Manchester City Council
PO Box 532, Town Hall
Manchester
M60 2LA

DRAWING STATUS

Tender

PROPERTY TITLE

69 Dickenson Road
Manchester M14 5LZ

UPRN

010023060225

DFE NO

0000

PROJECT TITLE

Remodelling of former childrens home into Homelessness
Accommodation

DRAWING TITLE

Existing Roof Plan

JOB NO.

DXH45618

DATE

25/0/2023

REV

SCALE

1:50@A0

AUTHOR

J. Crowley


CHECKED BY

A. Burns

APPROVED BY

DRAWING NO.

69D-MCC-B01-R1-DR-B-0010-S4

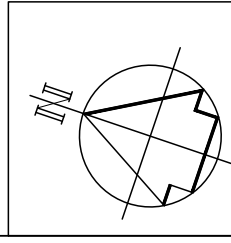

No part of this drawing or data file may be reproduced without
prior written permission of the Manchester City Council or
approved representative.

1:50

0 1m 2m 3m 4m 5m