

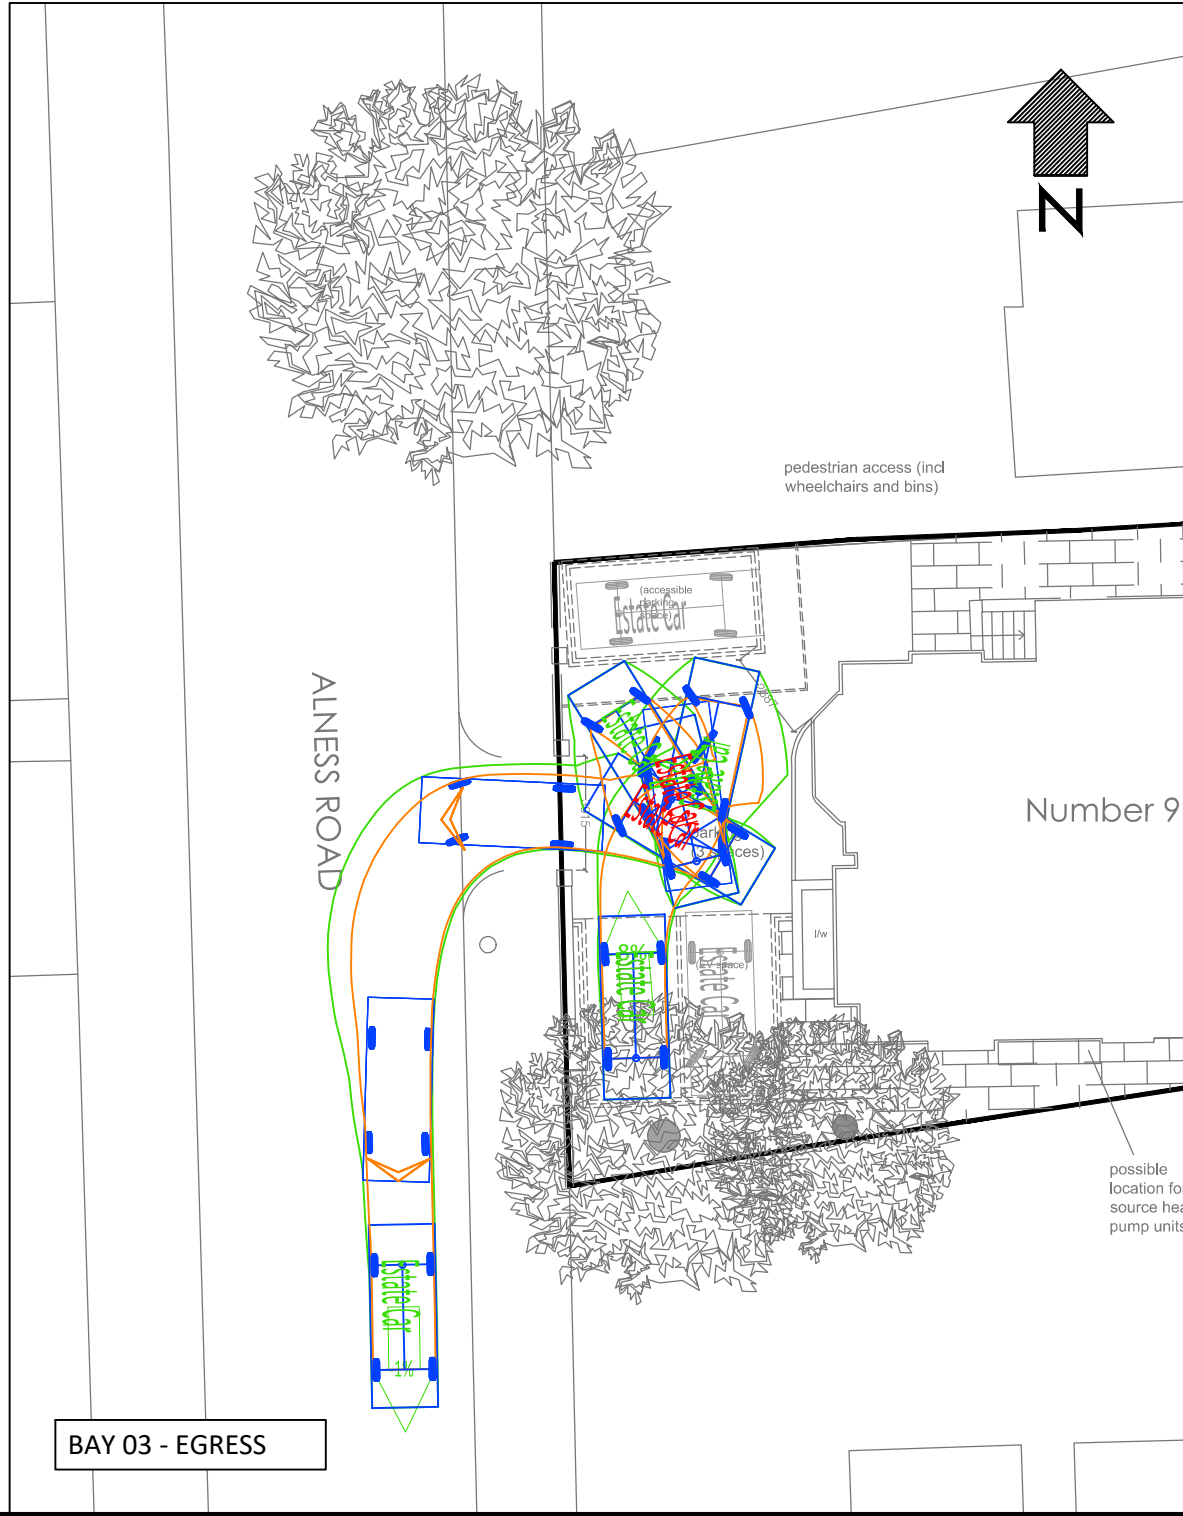
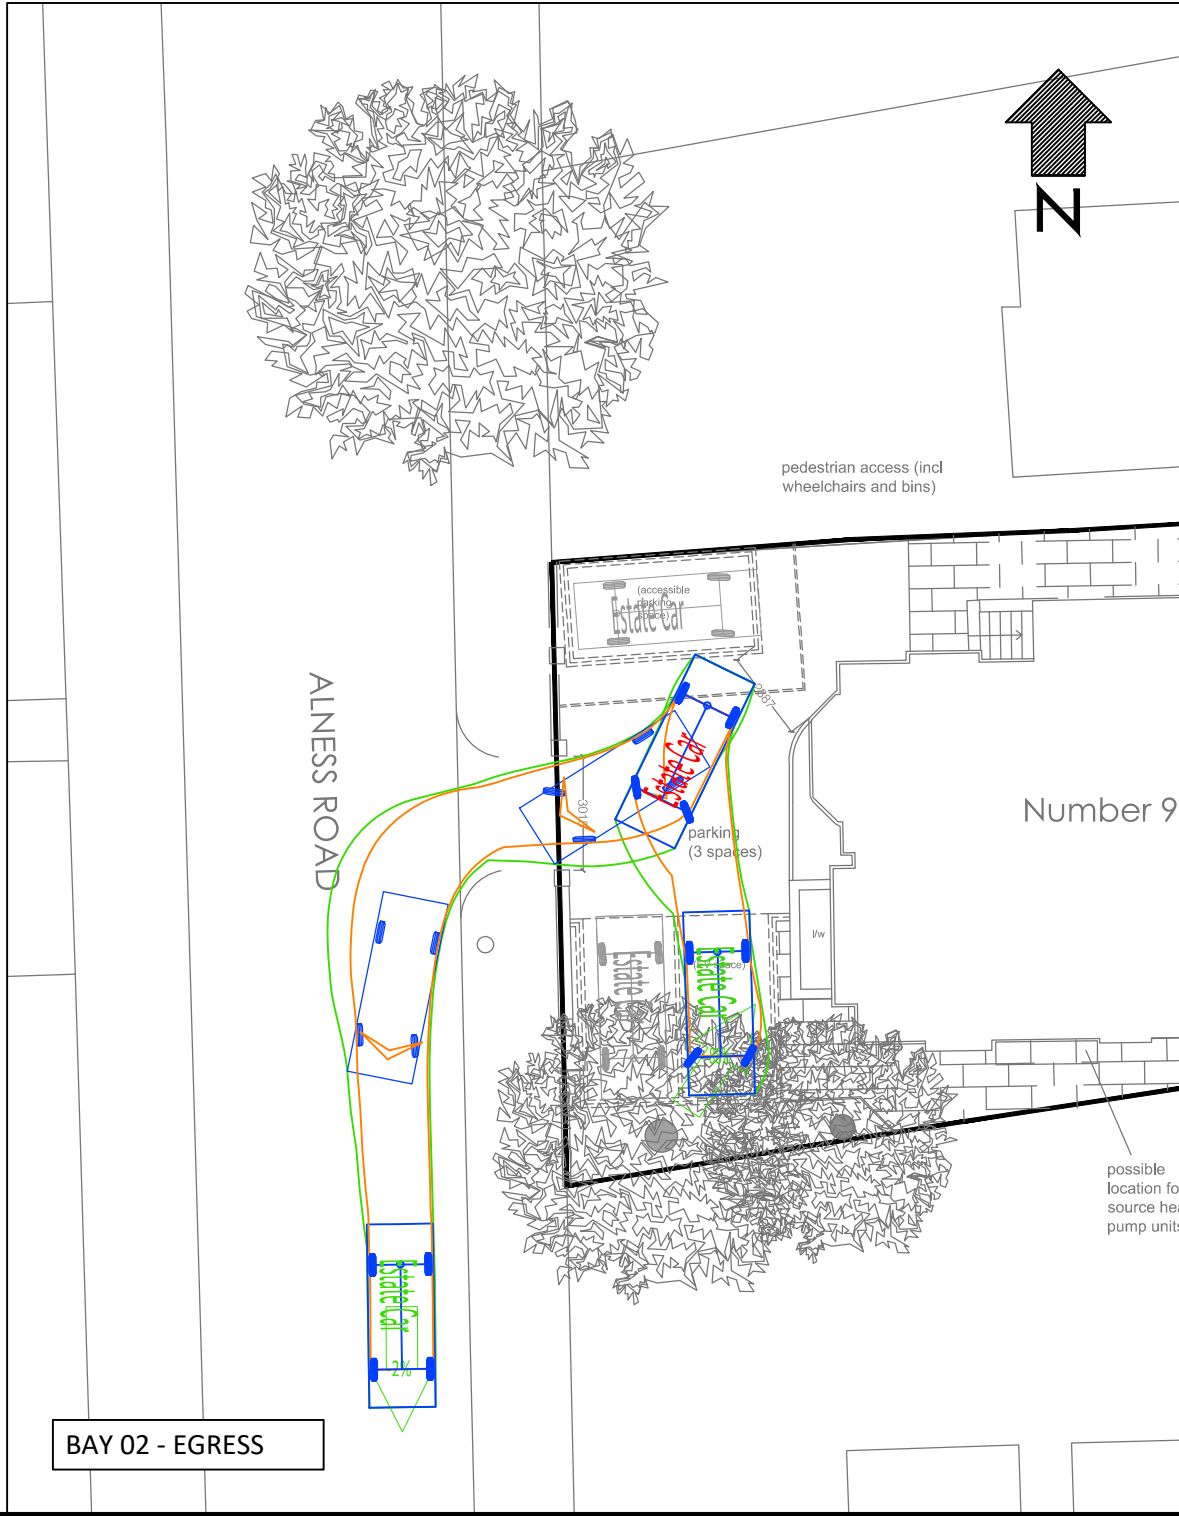
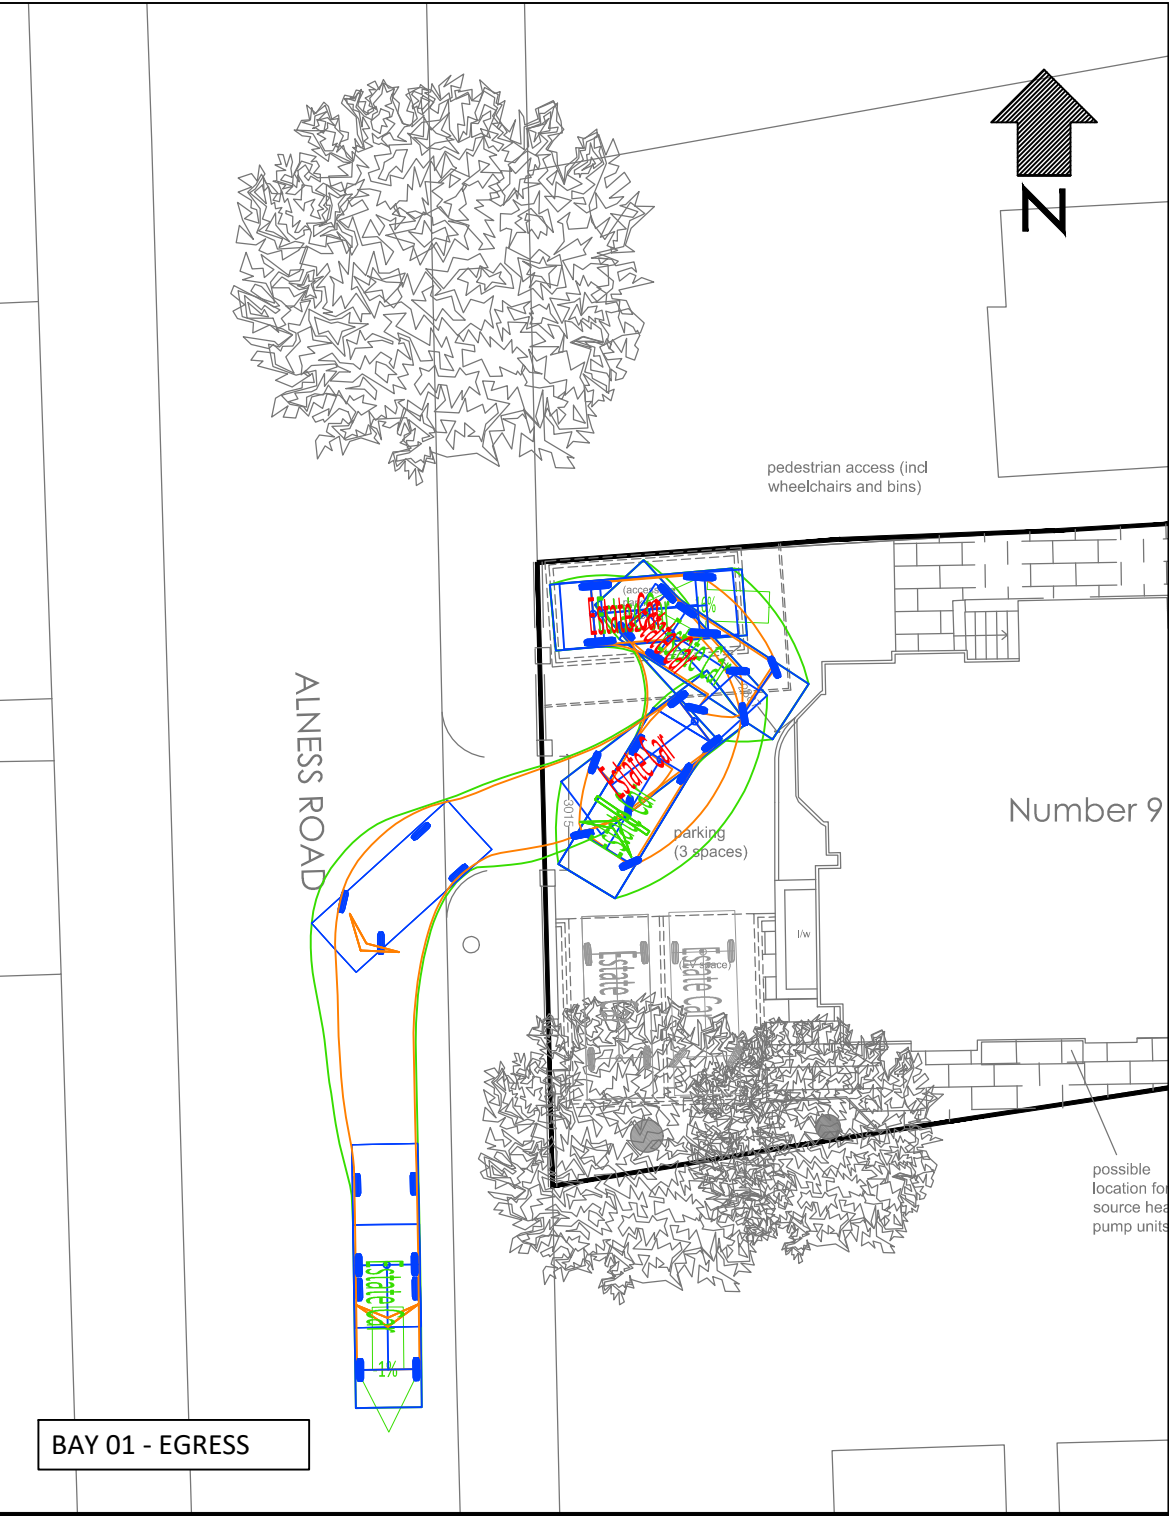
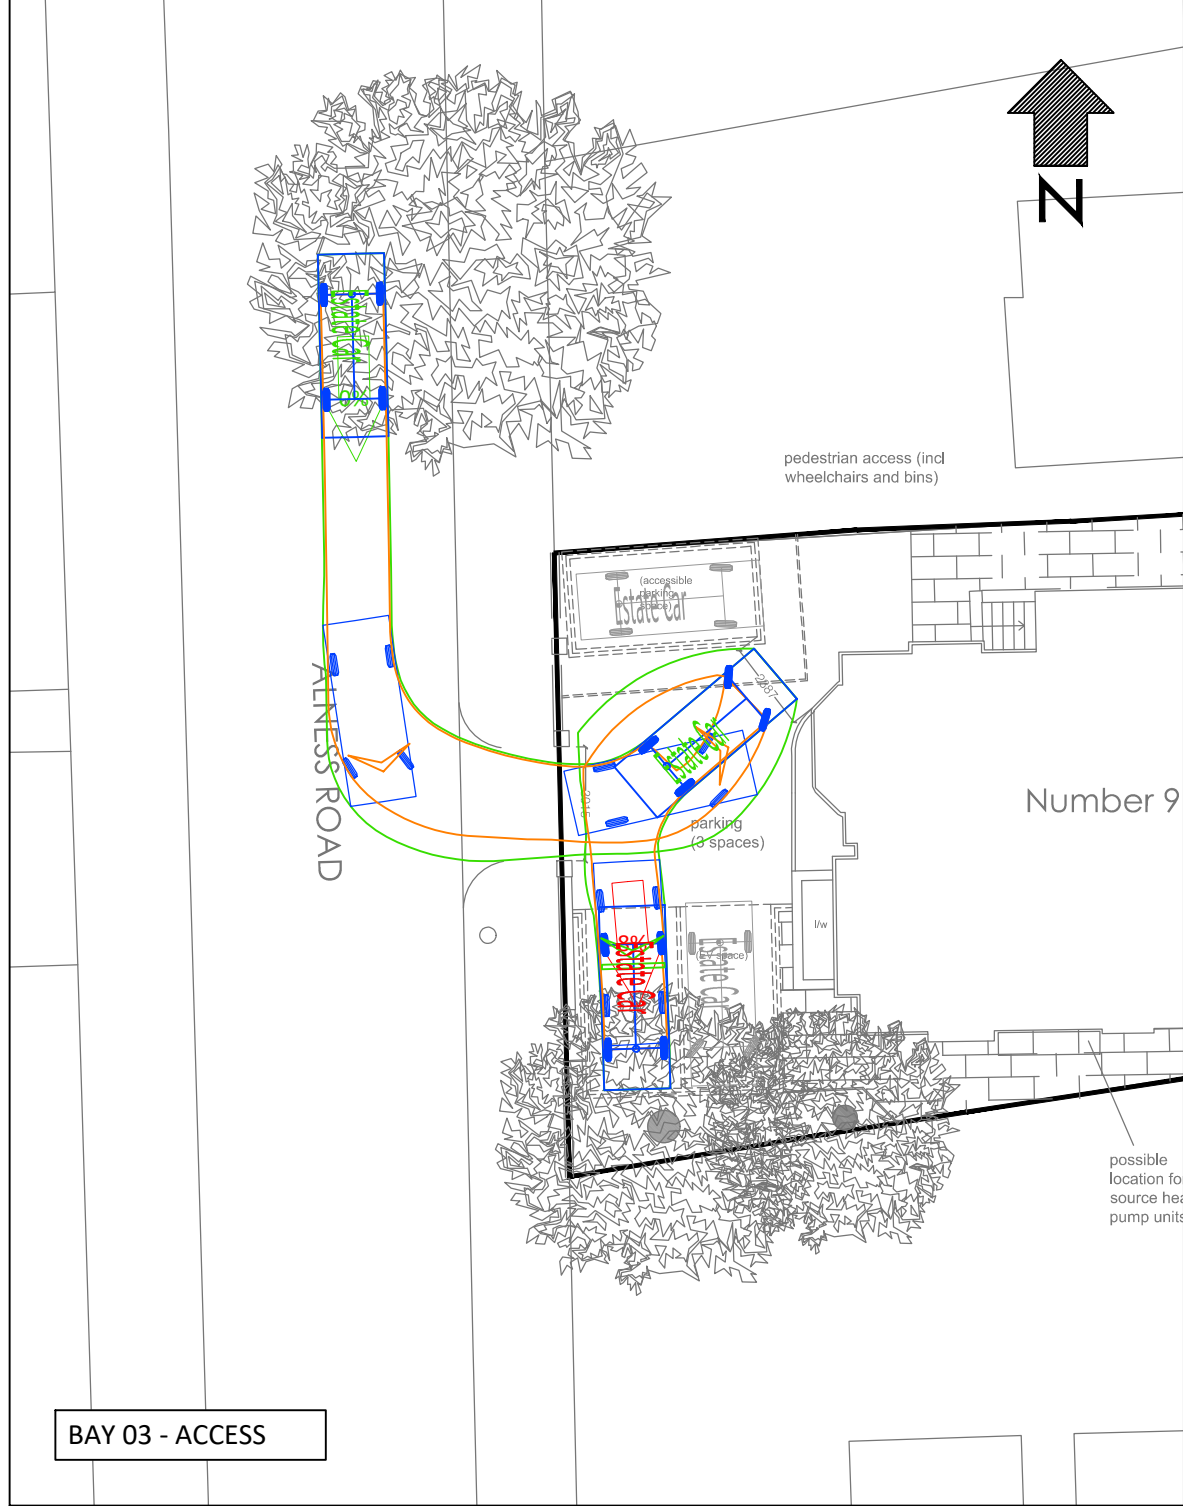
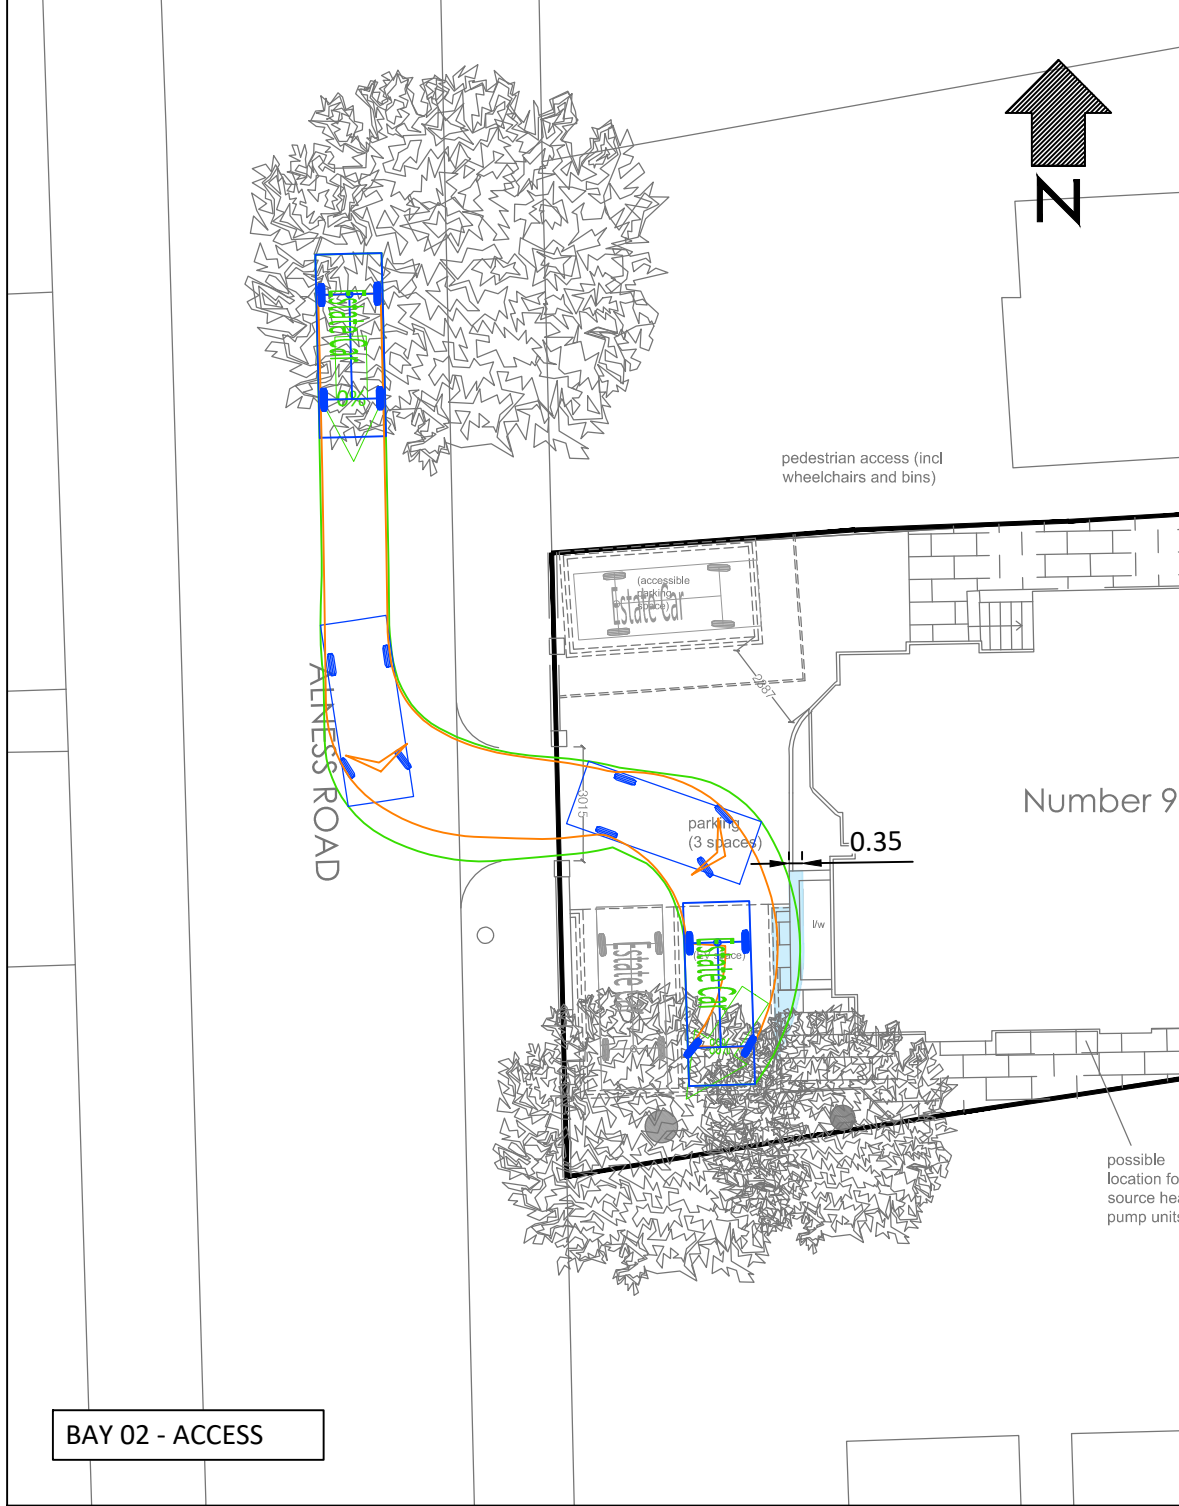


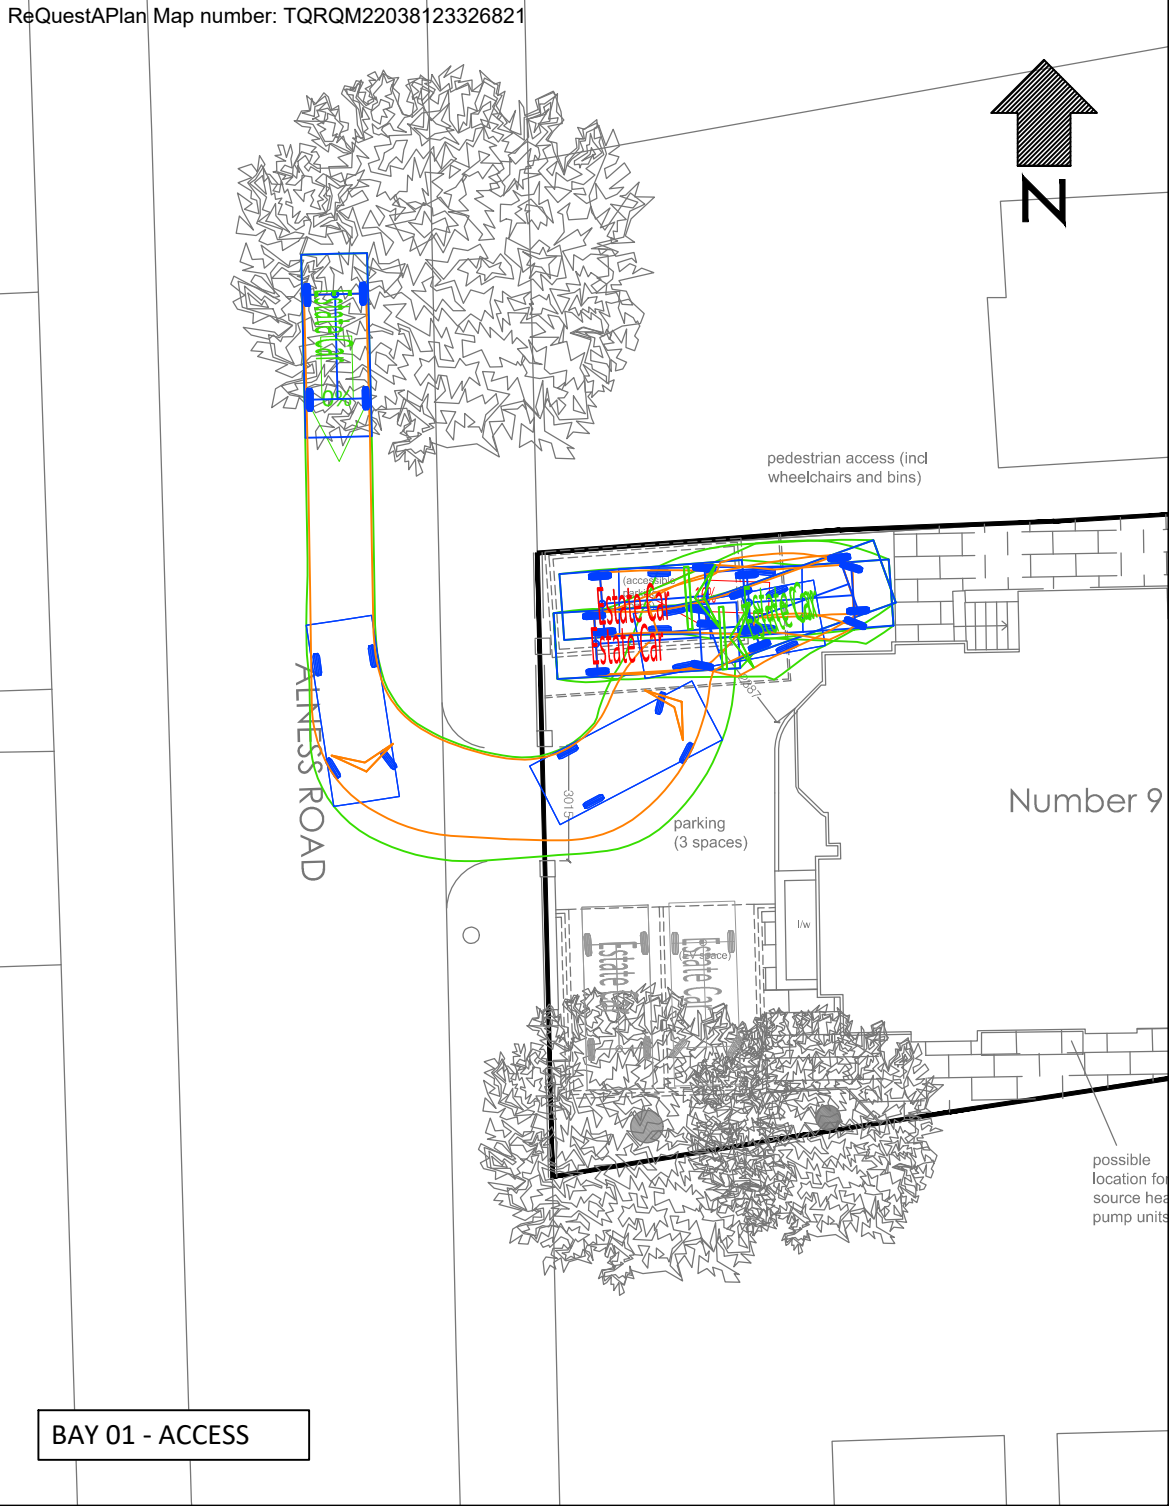

VEHICLE DETAILS:

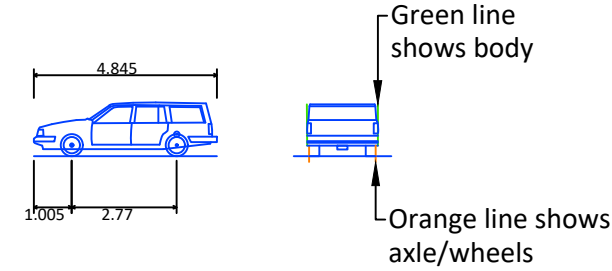

ESTATE CAR (2006)

Overall Length	4.845m
Overall Width	1.750m
Overall Body Height	1.424m
Min Body Ground Clearance	0.189m
Max Track Width	1.655m
Lock to Lock Time	4.00s
Kerb to Kerb Turning Radius	4.950m

Design speed 5kph for all Forward movements
Design speed 2.5kph for all Reverse movements

AREA NEEDED FOR
VEHICLE MANOEUVRE

LAYOUT HAS BEEN PROVIDED BY MR T SHENNAN.
FILENAME: 9AR PL01- SITE PLAN - 231013.

-	18/10/23	ORIGINAL ISSUE	AS	TS	QI
Rev	Date	Description	Drn	Chk	App

This drawing has been specifically prepared to meet the requirements of the named client and may contain design and innovative features which differ from conventional design standards.

CAD PRECISION LTD



Web: www.cad-precision.com
Email: info@cad-precision.com
Tel: 01273 661753

Client

QUINTESSENTIAL ITEMS
LIMITED

Project

9 ALNESS ROAD, WHALLEY RANGE
MANCHESTER

Drawing Title

SWEPT PATH ANALYSIS USING A
4.845M ESTATE CAR

Drawing Status

FOR INFORMATION

Drawn AS	Designed AS	Date OCT 2023	Scale 1:200	Size A2
Drawing No. 3064-001	Rev -			