


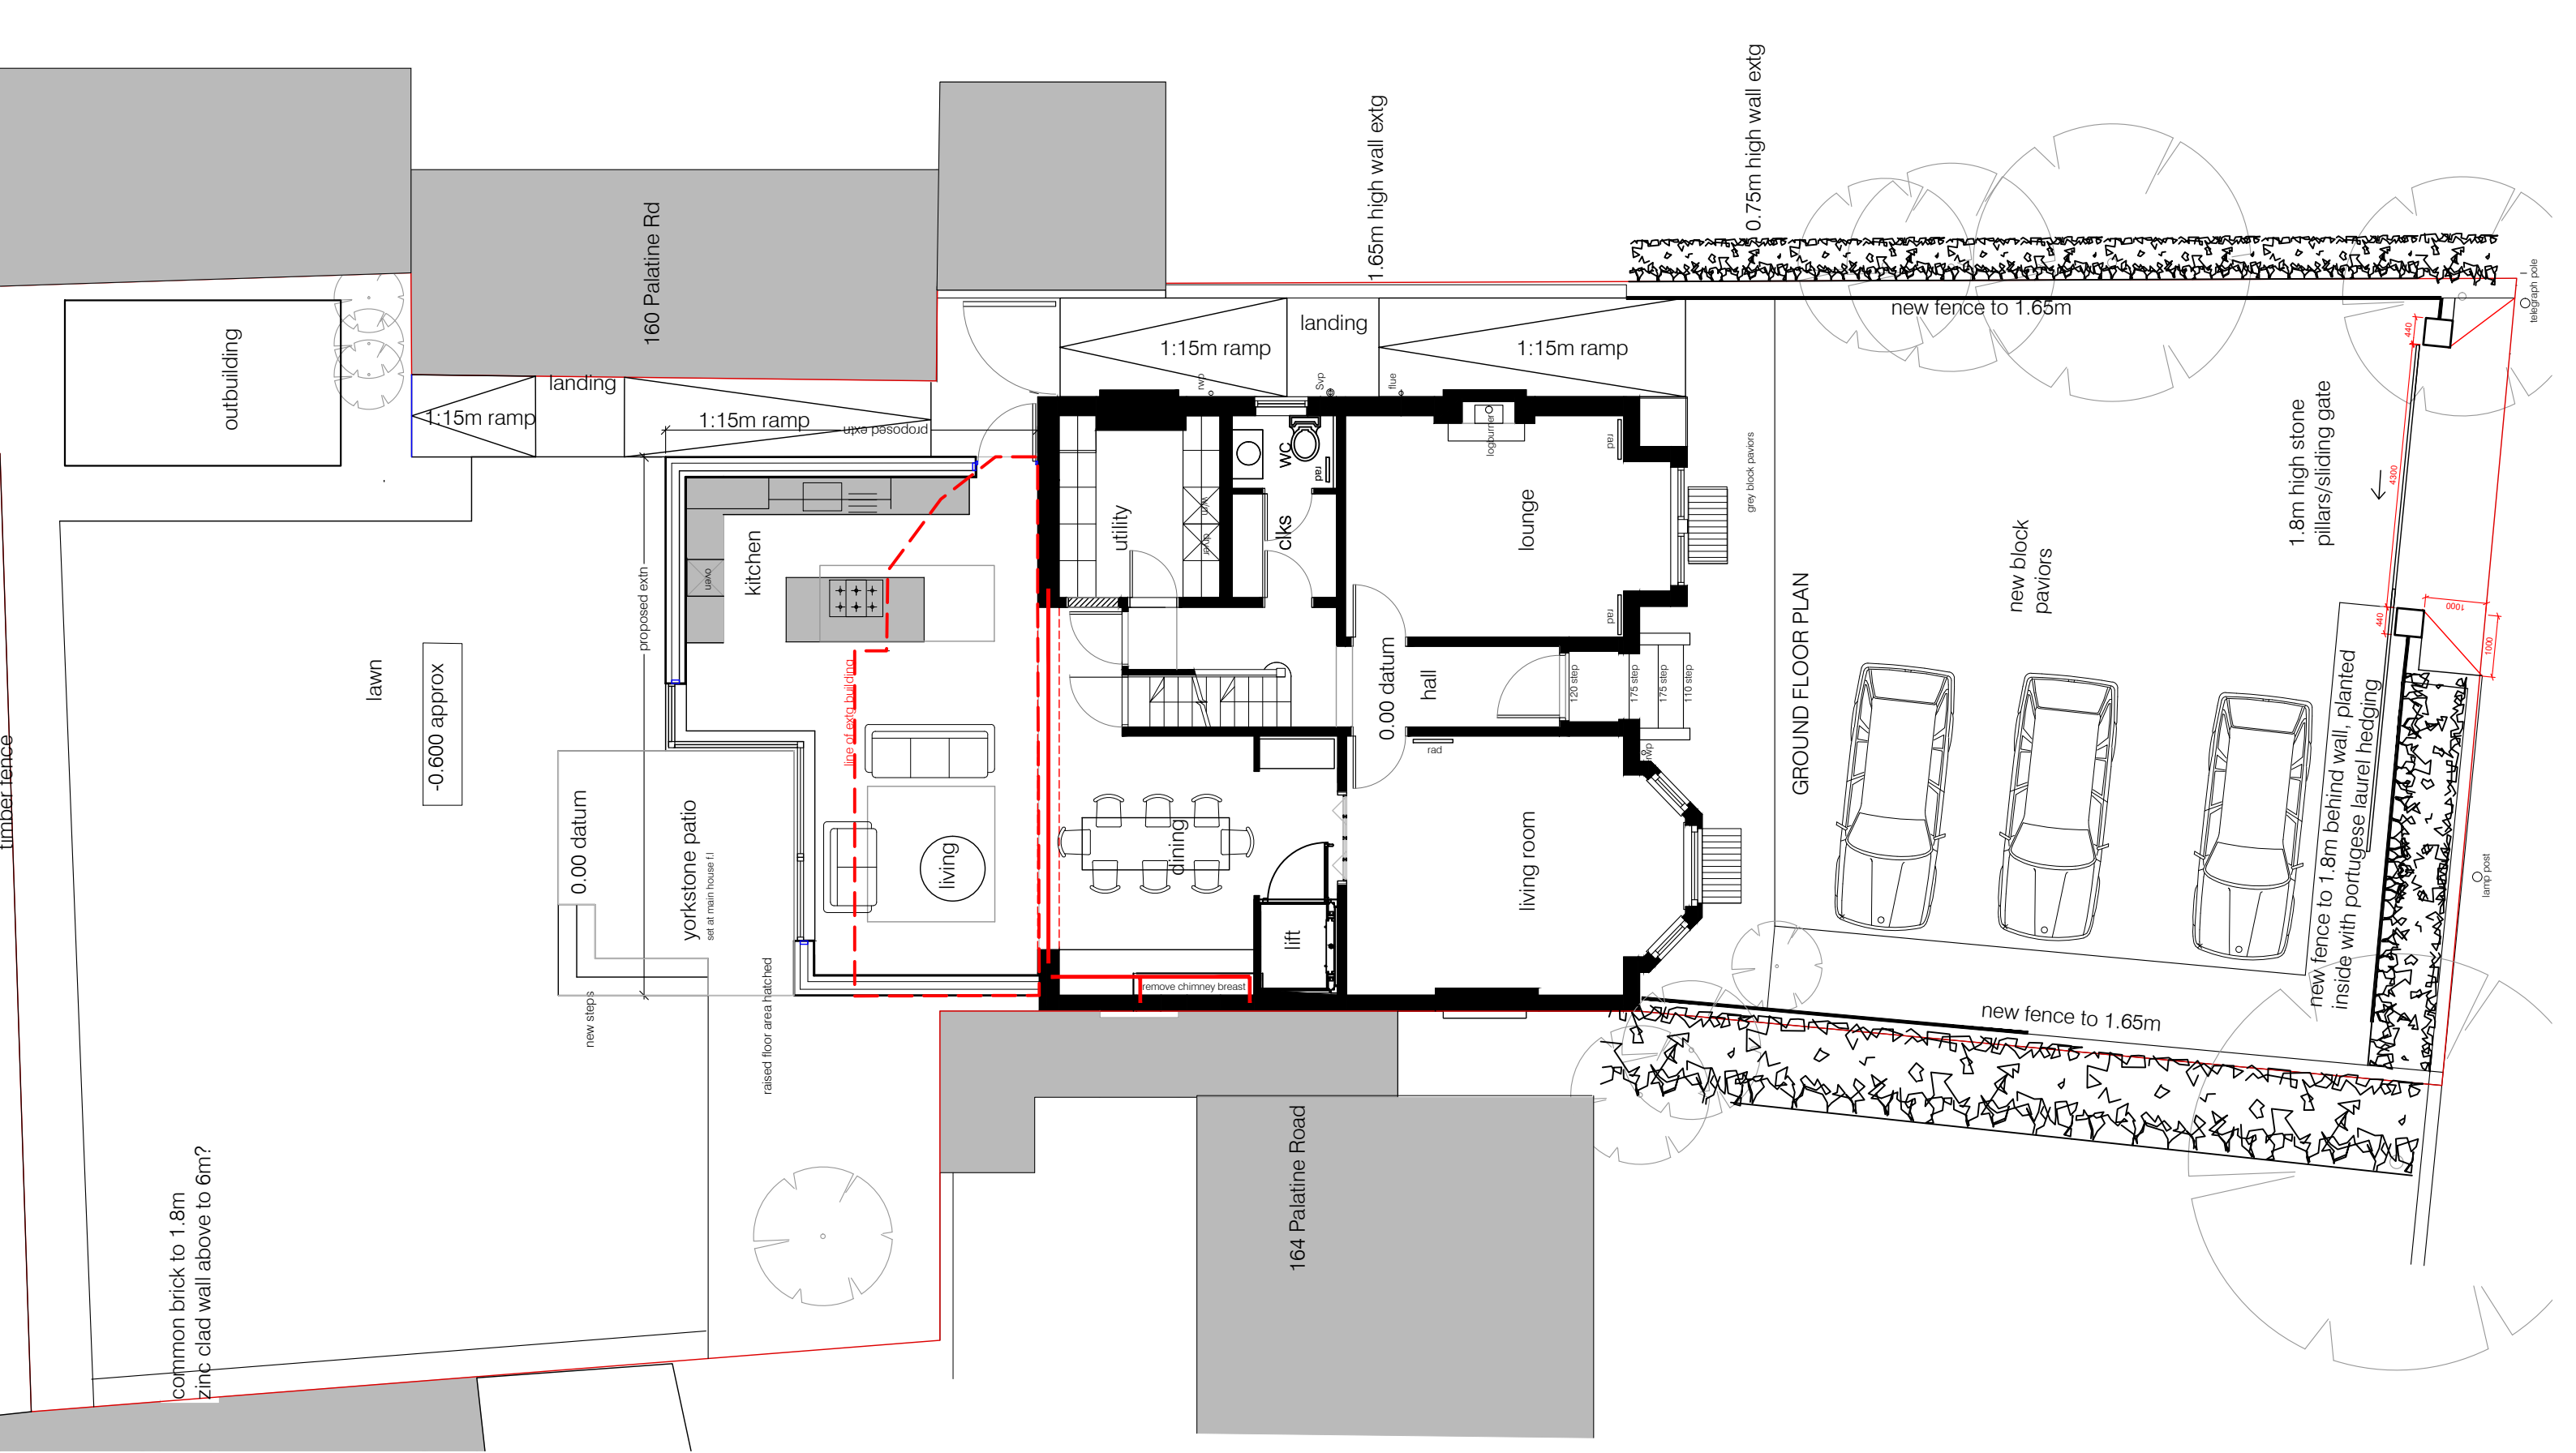

Simon R Miles
Chartered Architect
Didsbury
Manchester
T: 07778 137830
E: srmilesarchitect@gmail.com

Do not scale. Contractors must check all dimensions on site before preparing production drawings or commencing any work. This drawing and its design is the copyright of S.R.Miles Ltd and may not be reproduced in any form whatsoever without their prior express written consent.

Revision	Date	Revision note
----------	------	---------------

Notes

Project :
162 Palatine Road Didsbury
Title :
Site Plan as proposed
Drawing number :
22 374 PL200
Client :
Mr & Mrs Cullen

Scale :
100@A3
Date :
23.11.2023
CAD Ref :
22 374
Drawn by :
SRM

SRM

Simon R Miles BA(Hon) Dip Arch RIBA
Chartered Architect