


Note. Refer to Site Plan (1044B-HBA-YY-00-DR-A-080030) for full extent of Application Boundary

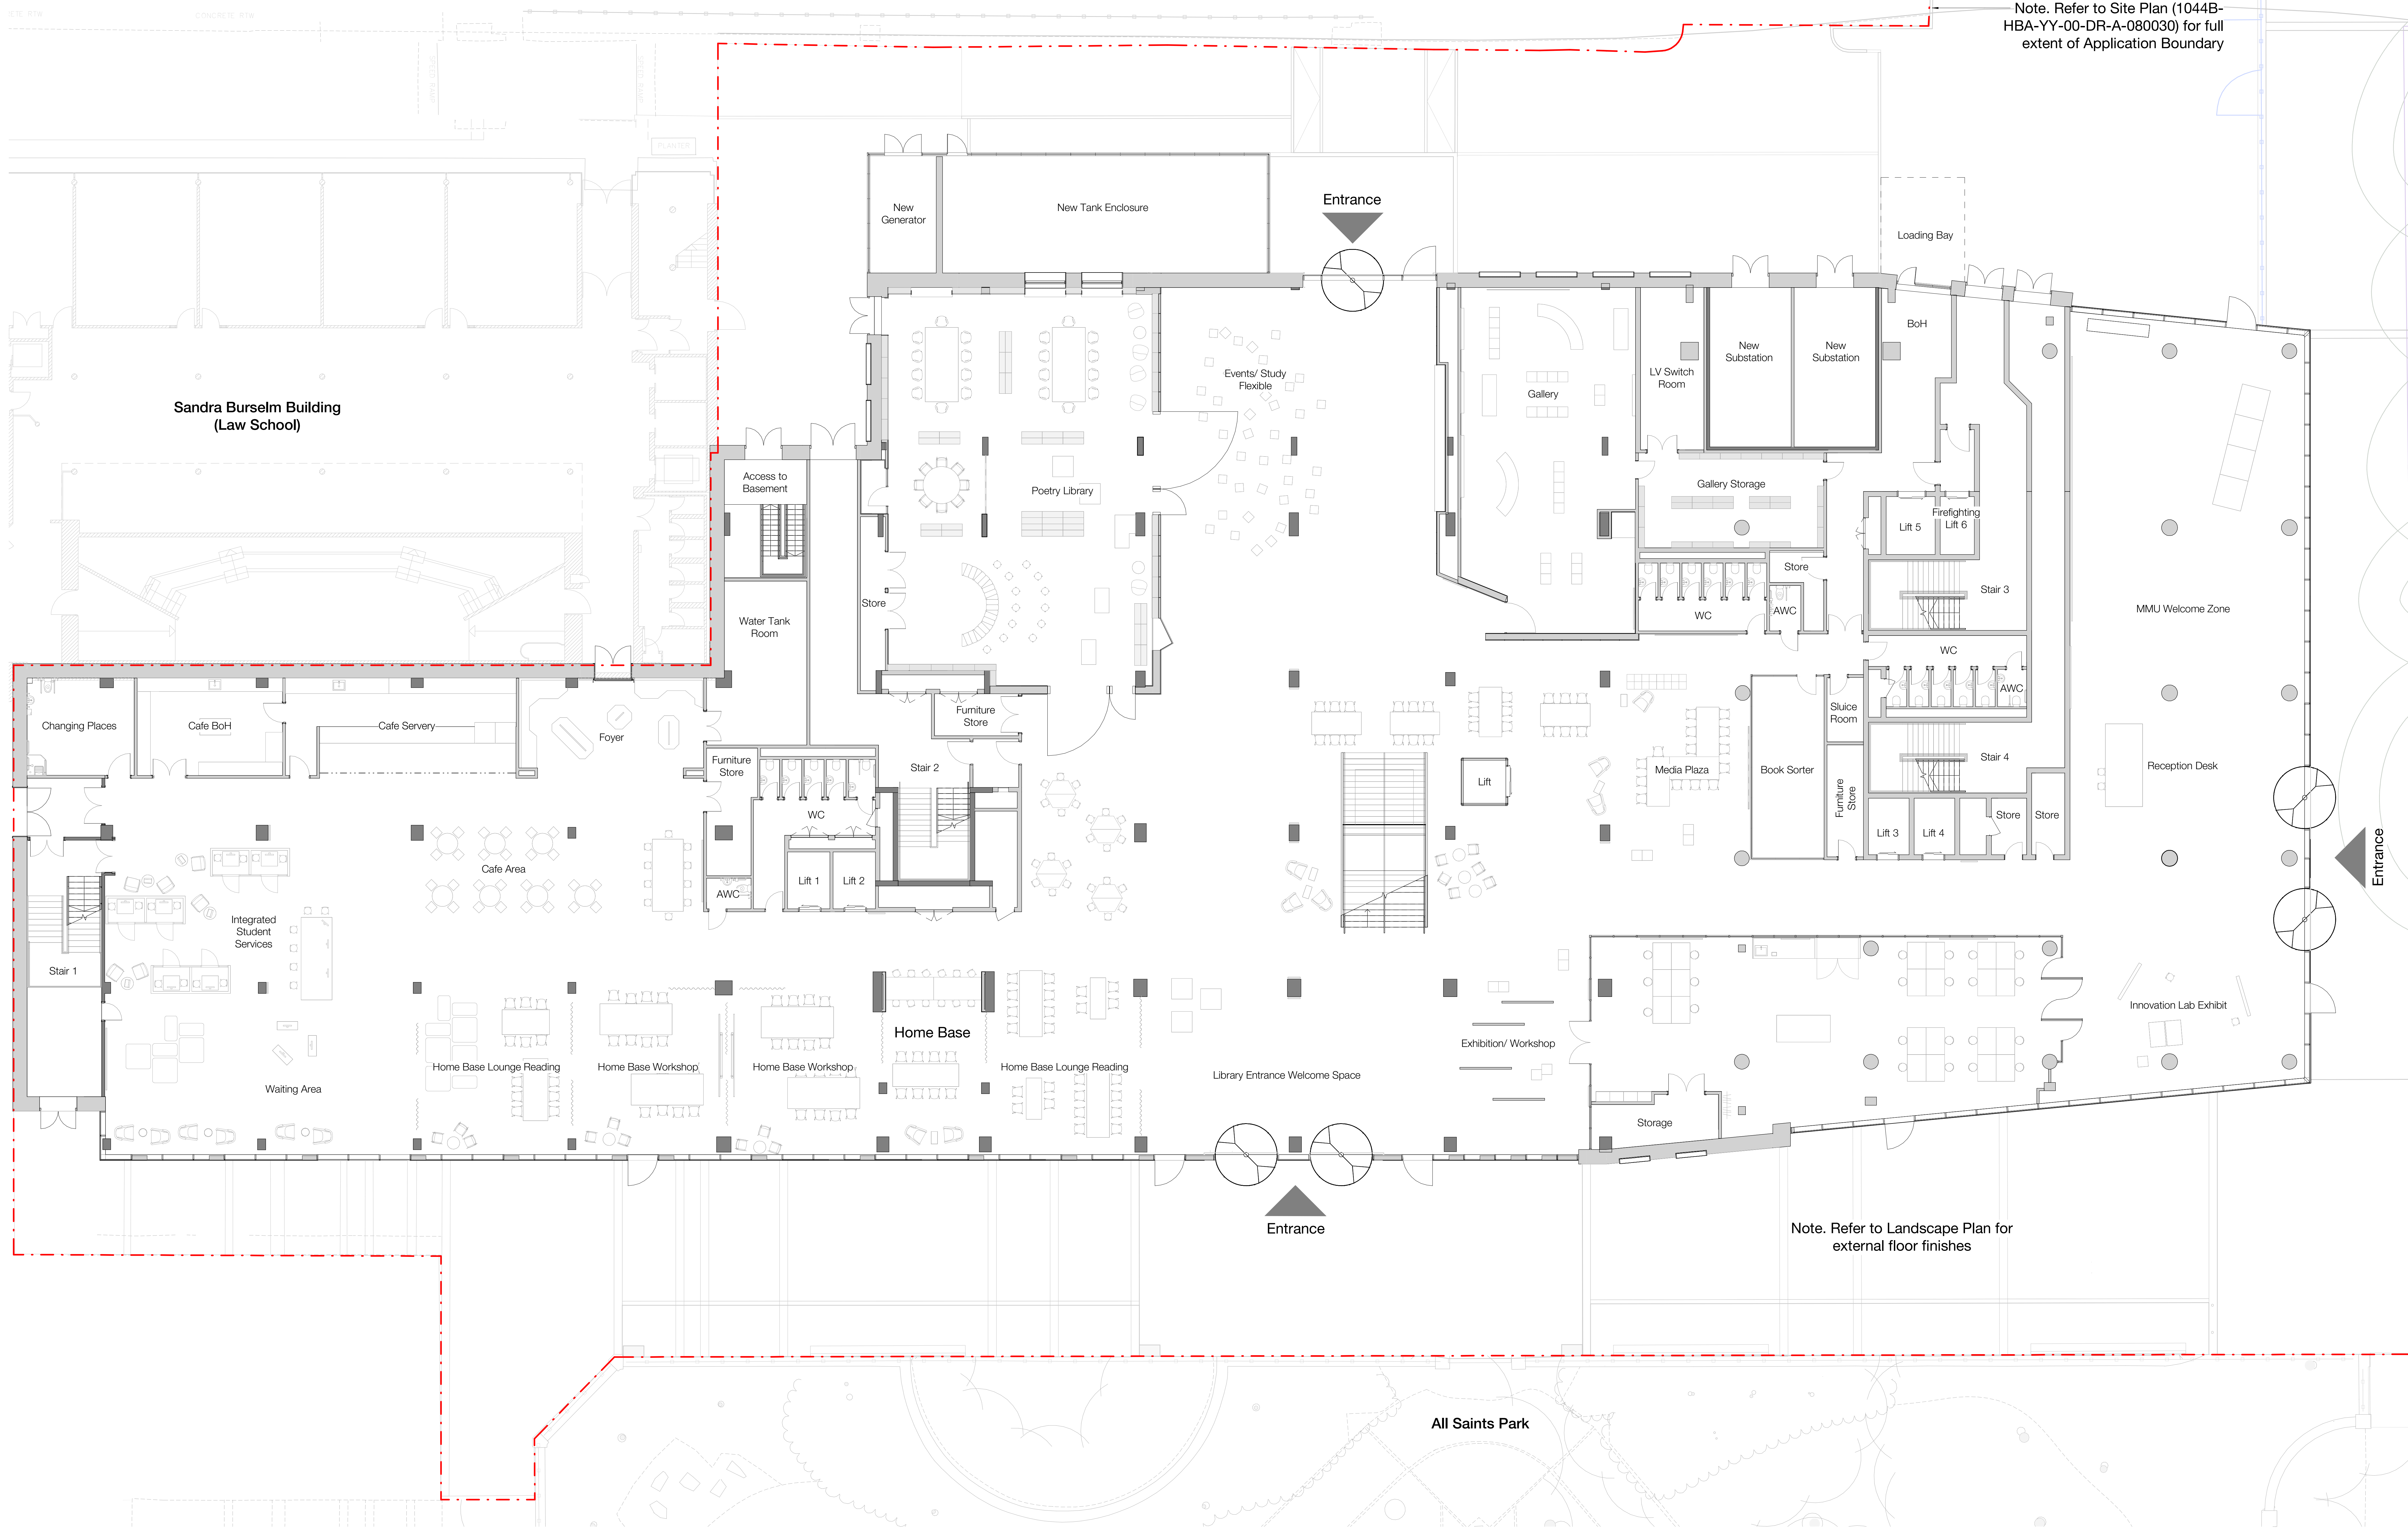

Note. Refer to Landscape Plan for external floor finishes

Description		Date
1	Planning Issue - For Review	20.10.23
2	Planning Submission	27.10.23

Copyright Hawkins/Brown Architects
No implied licence exists. This drawing should not be used to calculate areas for the purposes of valuation. Do not scale this drawing. All dimensions to be checked on the site by the contractor and such dimensions to be their responsibility. All work must comply with relevant British Standards and Building Regulations requirements. Drawing errors and omissions to be reported to the architect. To be read in conjunction with Architect's specification and other consultant information.

Legend: General Arrangement

Boundary of Planning Application

Existing Structure Retained

New Structure/ Partition

048121620m

N

Scale @ A0	Date	Job Number	Project
1:100	20.10.23	220159	The Library Transformation Project
Drawn By	Checked By	Status	All Saints Campus
PS	PD	S2	Manchester, M15 6BH
Drawing No.	Rev	Purpose of Issue	Drawing
1044B-HBA-ZZ-00-DR-A-080300	P02	For Planning	L00 - General Arrangement - Proposed

25-28 Wilton Street
Manchester M1 2PL

ms@hawkinsbrown.com
hawkinsbrown.com

Hawkins\Brown
schmidt/hammer/
lassen/
architects/