




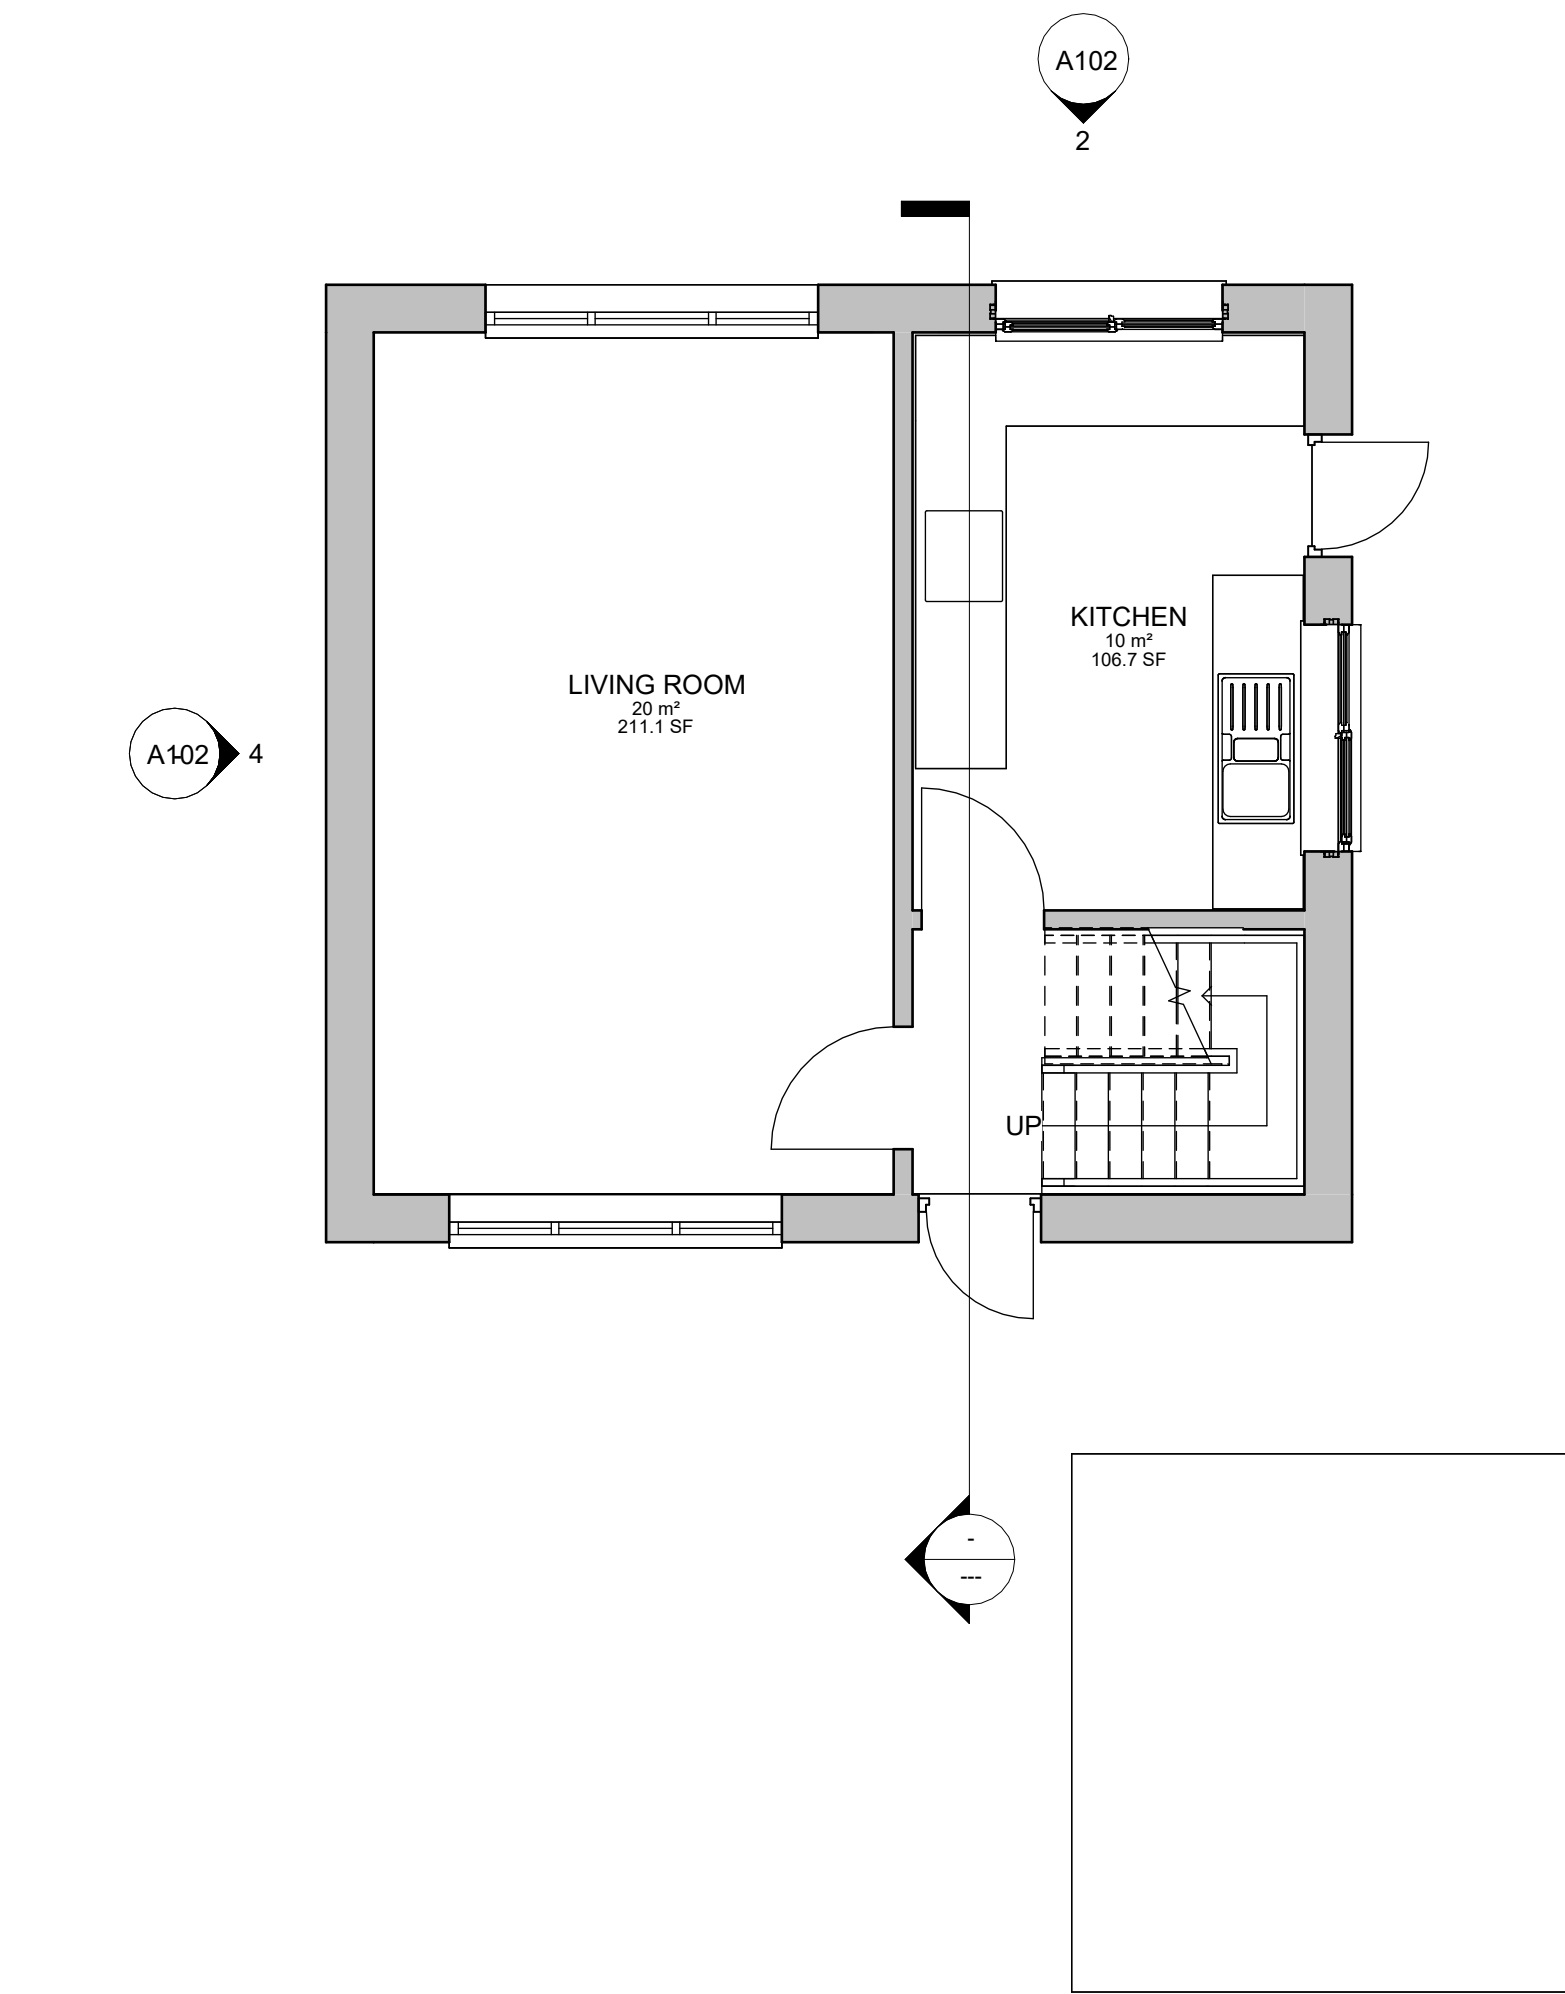

1 GF EXISTING PLAN
1 : 50

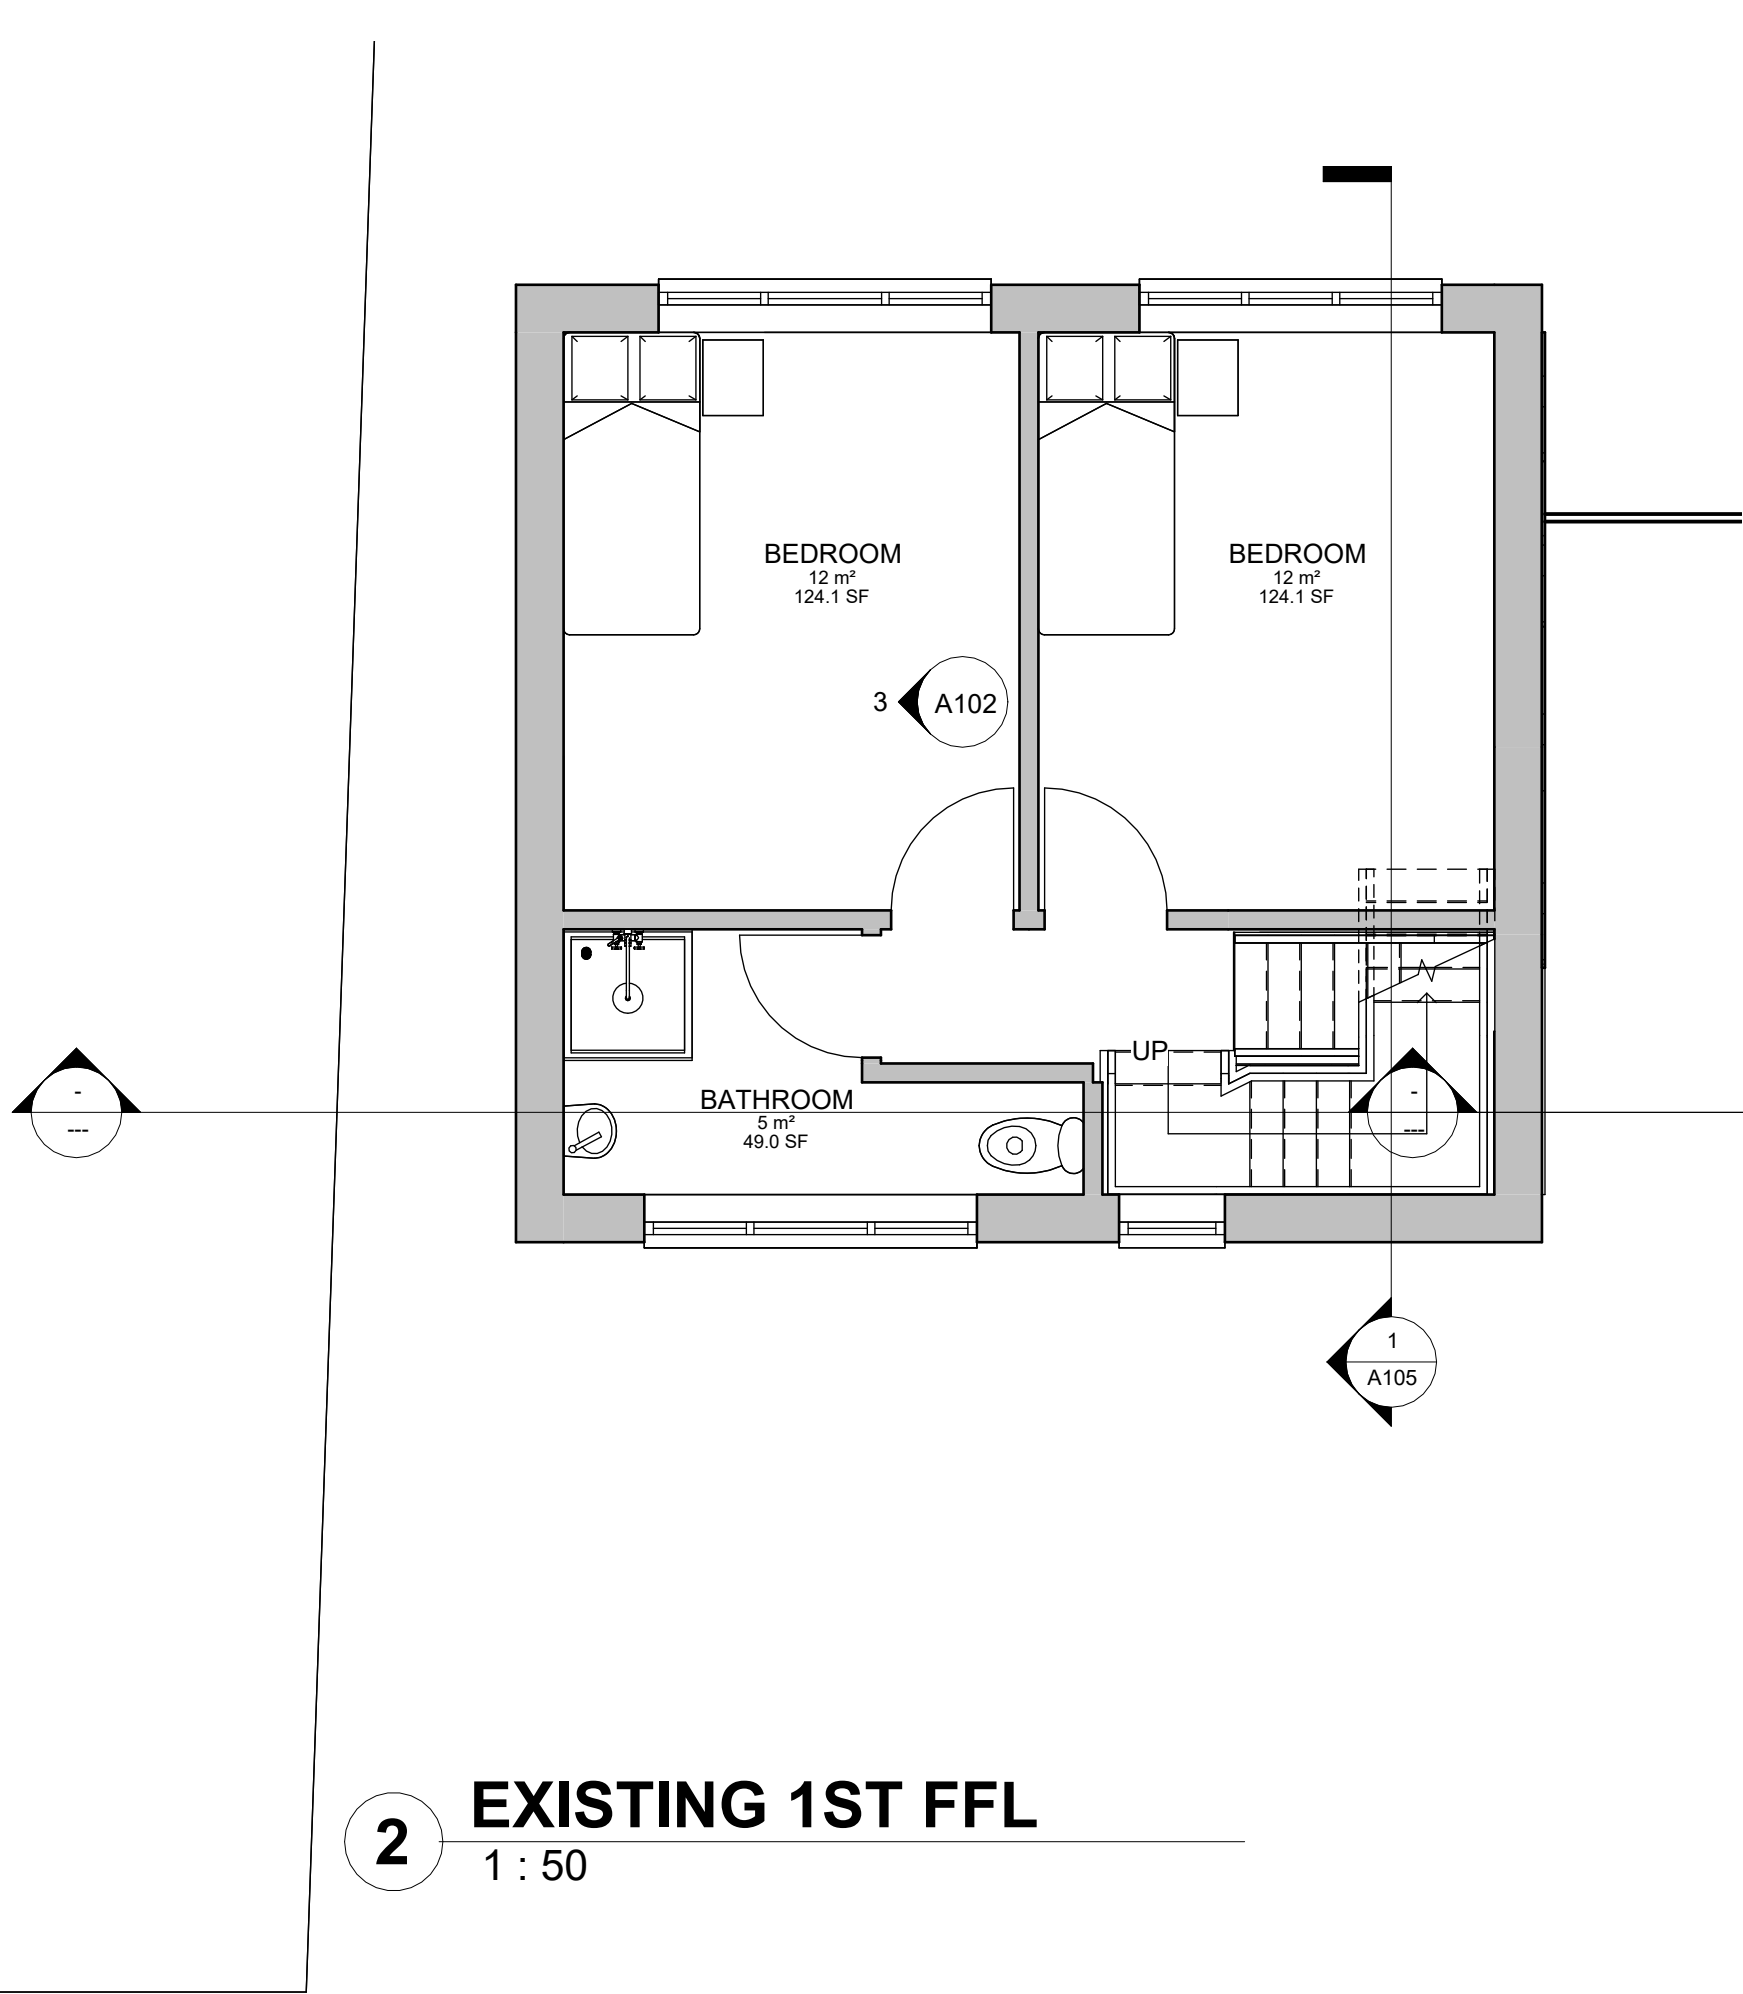

2 EXISTING 1ST FFL
1 : 50

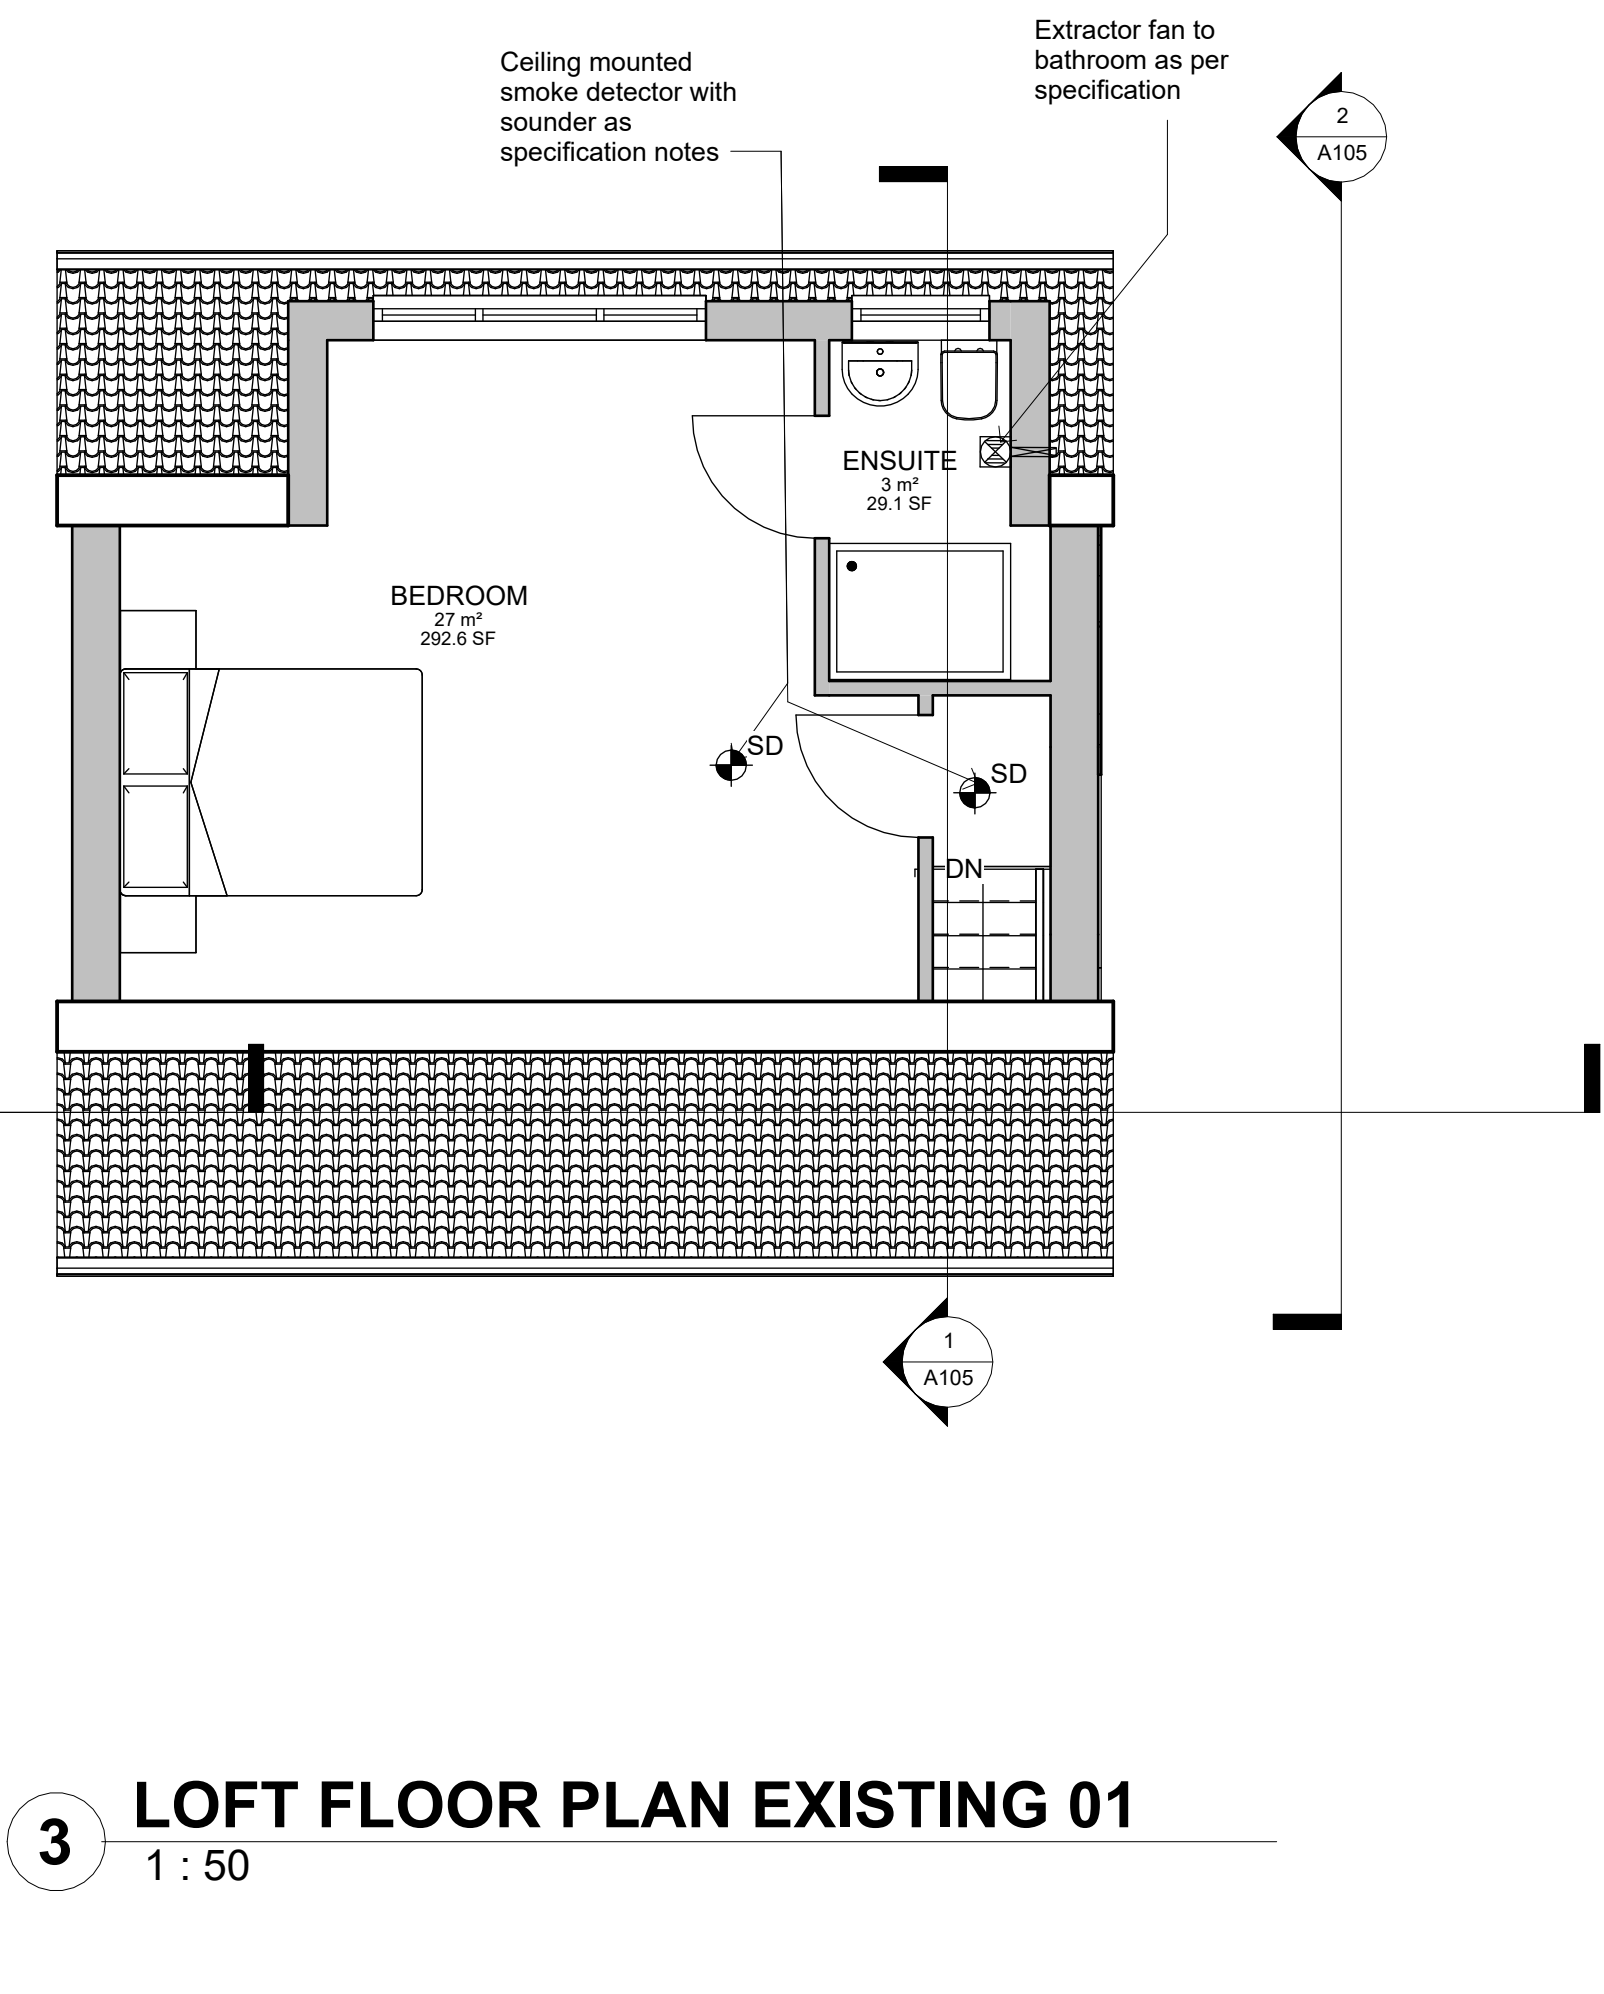

3 LOFT FLOOR PLAN EXISTING 01
1 : 50

No color scheme assigned to view

Rev	Description	Date	Dr by	App by
original by		date created		
NK		29/09/22		NK



Dropbox: nkarchitectural.co.uk
: 0161 818 4727

www.NKARCHITECTURAL.co.uk

19 HEXAGON CLOSE, MANCHESTER, M19 8BN

client name			
S KOSER - 143 PLANT HILL, BLACKLEY, M9 6WQ			
project			
SL			
drawing			
EXISTING GF AND 1ST FLOOR PLAN			
computer file		plot date	
C:\Users\nk\OneDrive\Dropbox\NKARCH\143 PLANTHILL\143 PLANTHILL_02.dwg			
project number		scale	
2020.00384311		1 : 50 @A1	
drawing number		rev	issue status
A100			

This drawing is to be read in conjunction with all related drawings. All dimensions must be checked and verified on site before commencing any work or producing shop drawings. The originator should be notified immediately of any discrepancy. This drawing is copyright and remains the property of NK Architectural.