




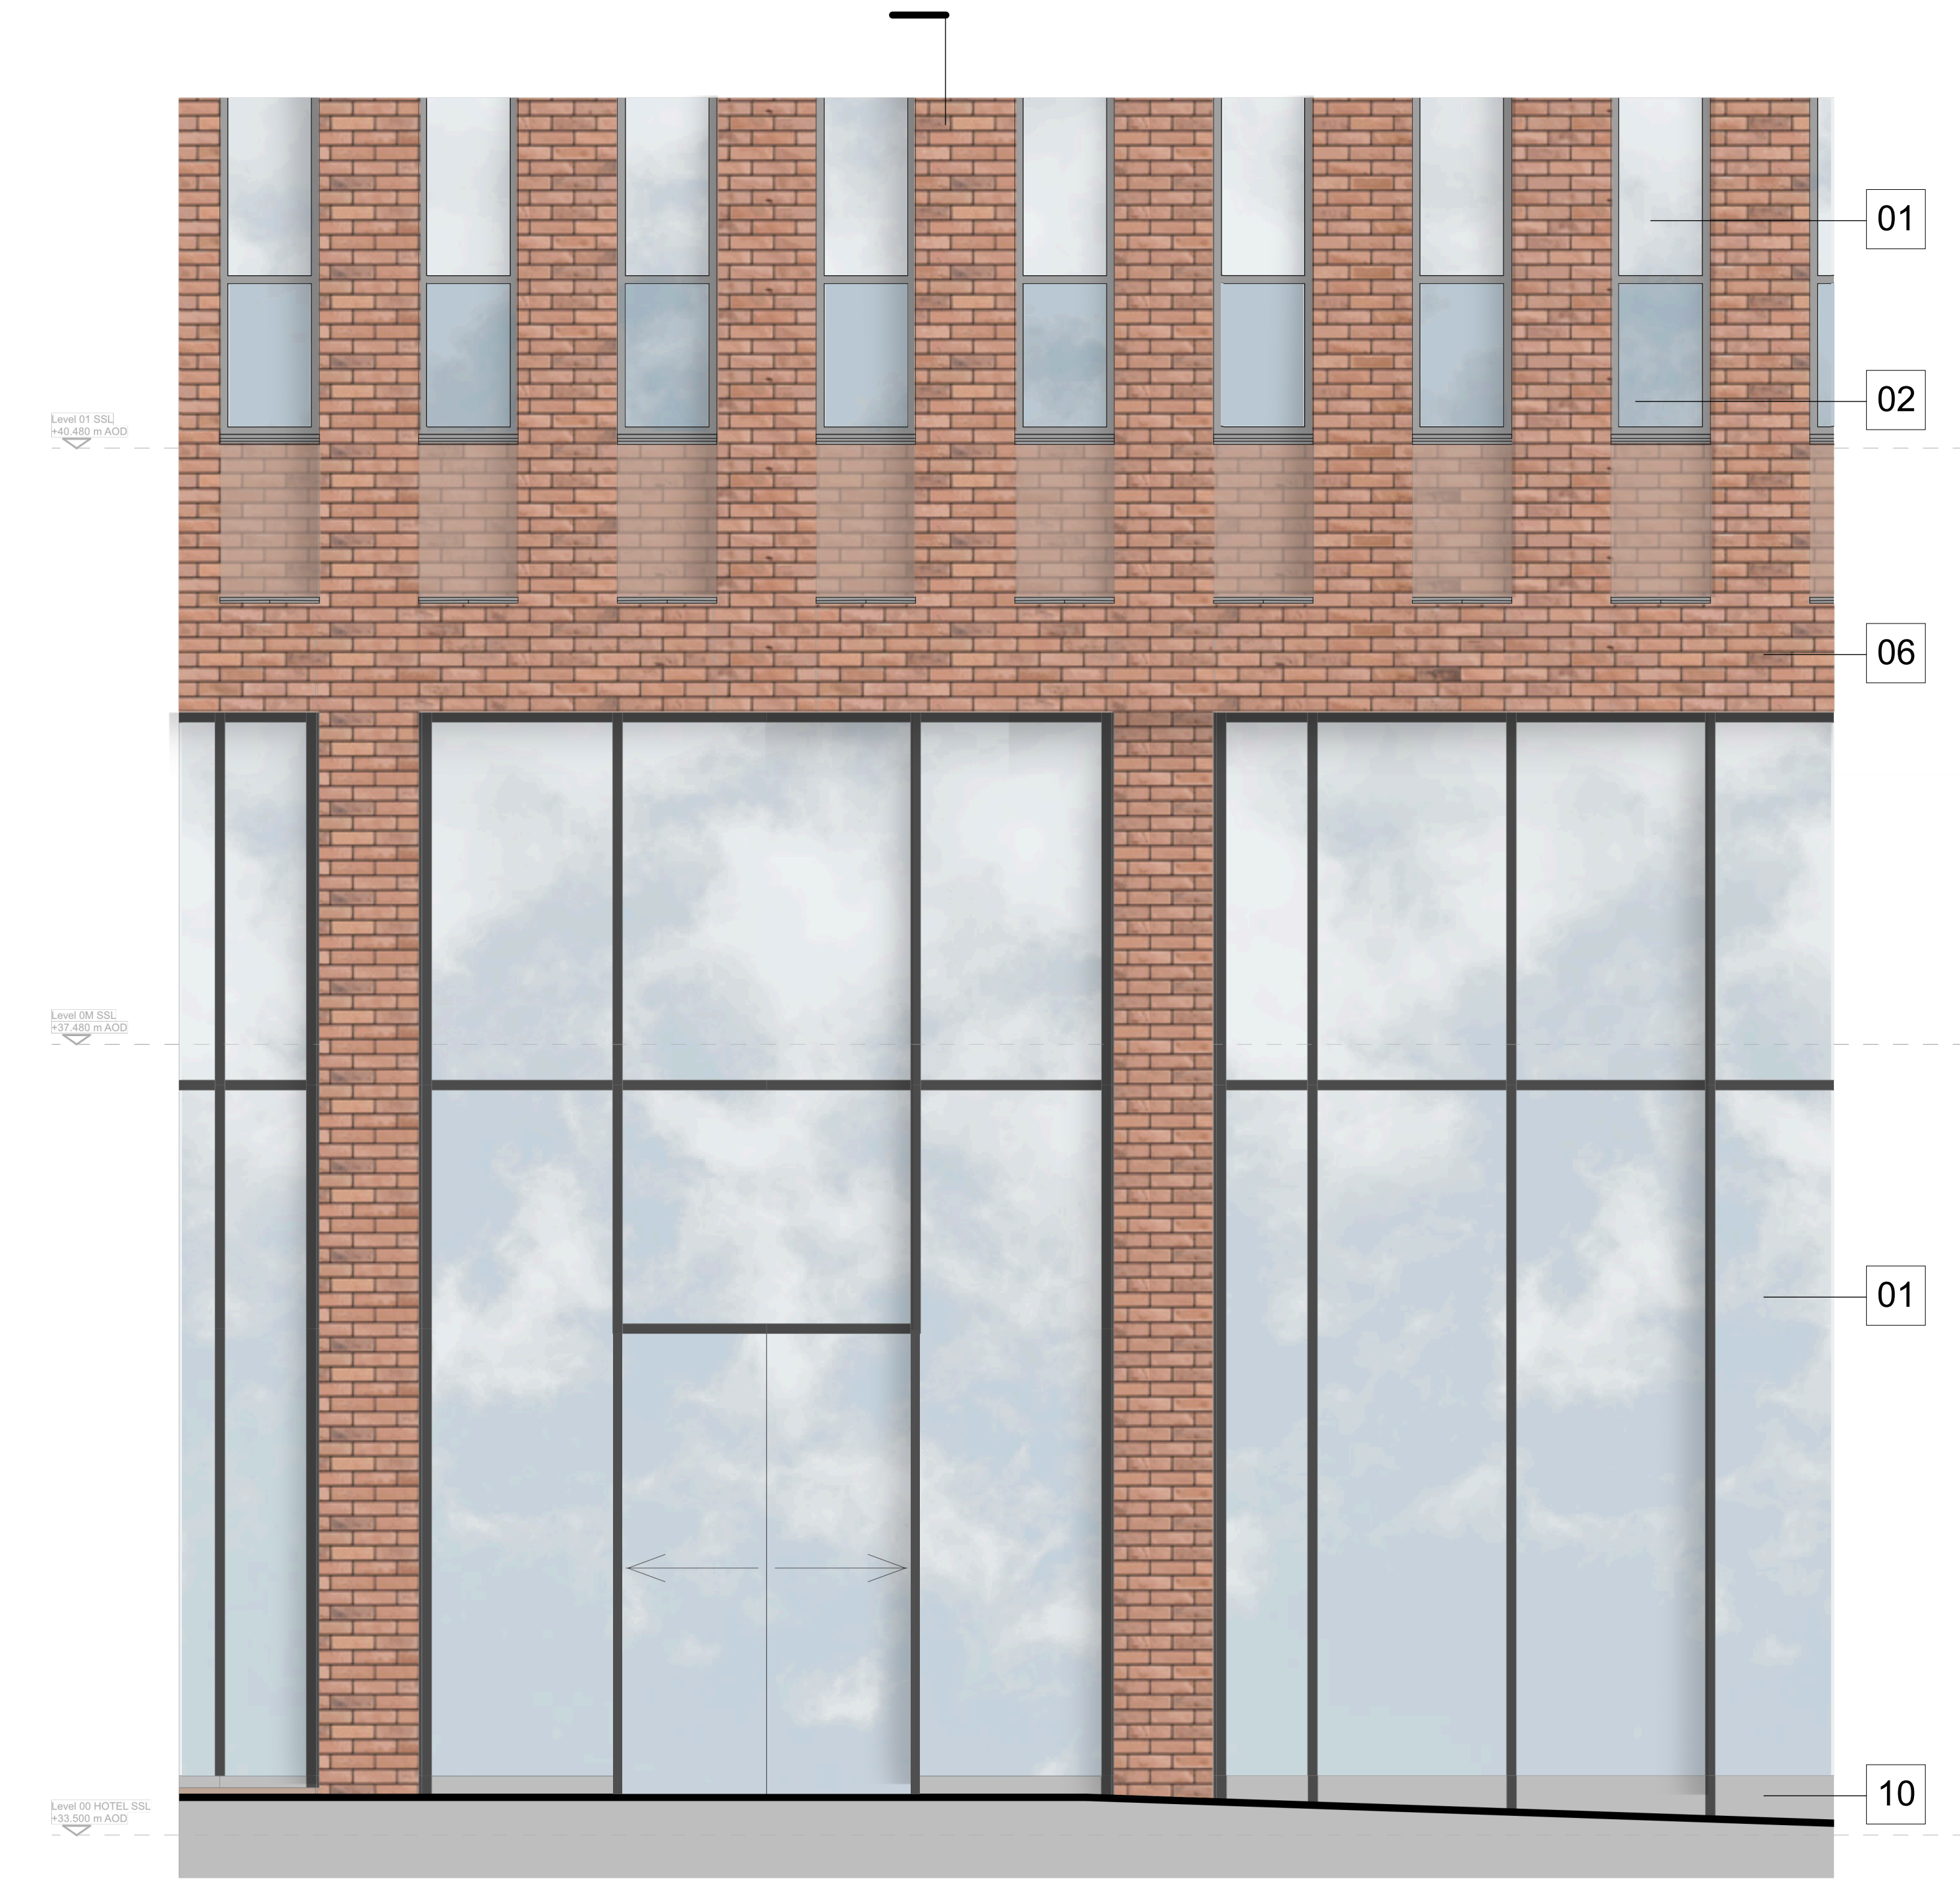

Detail Elevation 03

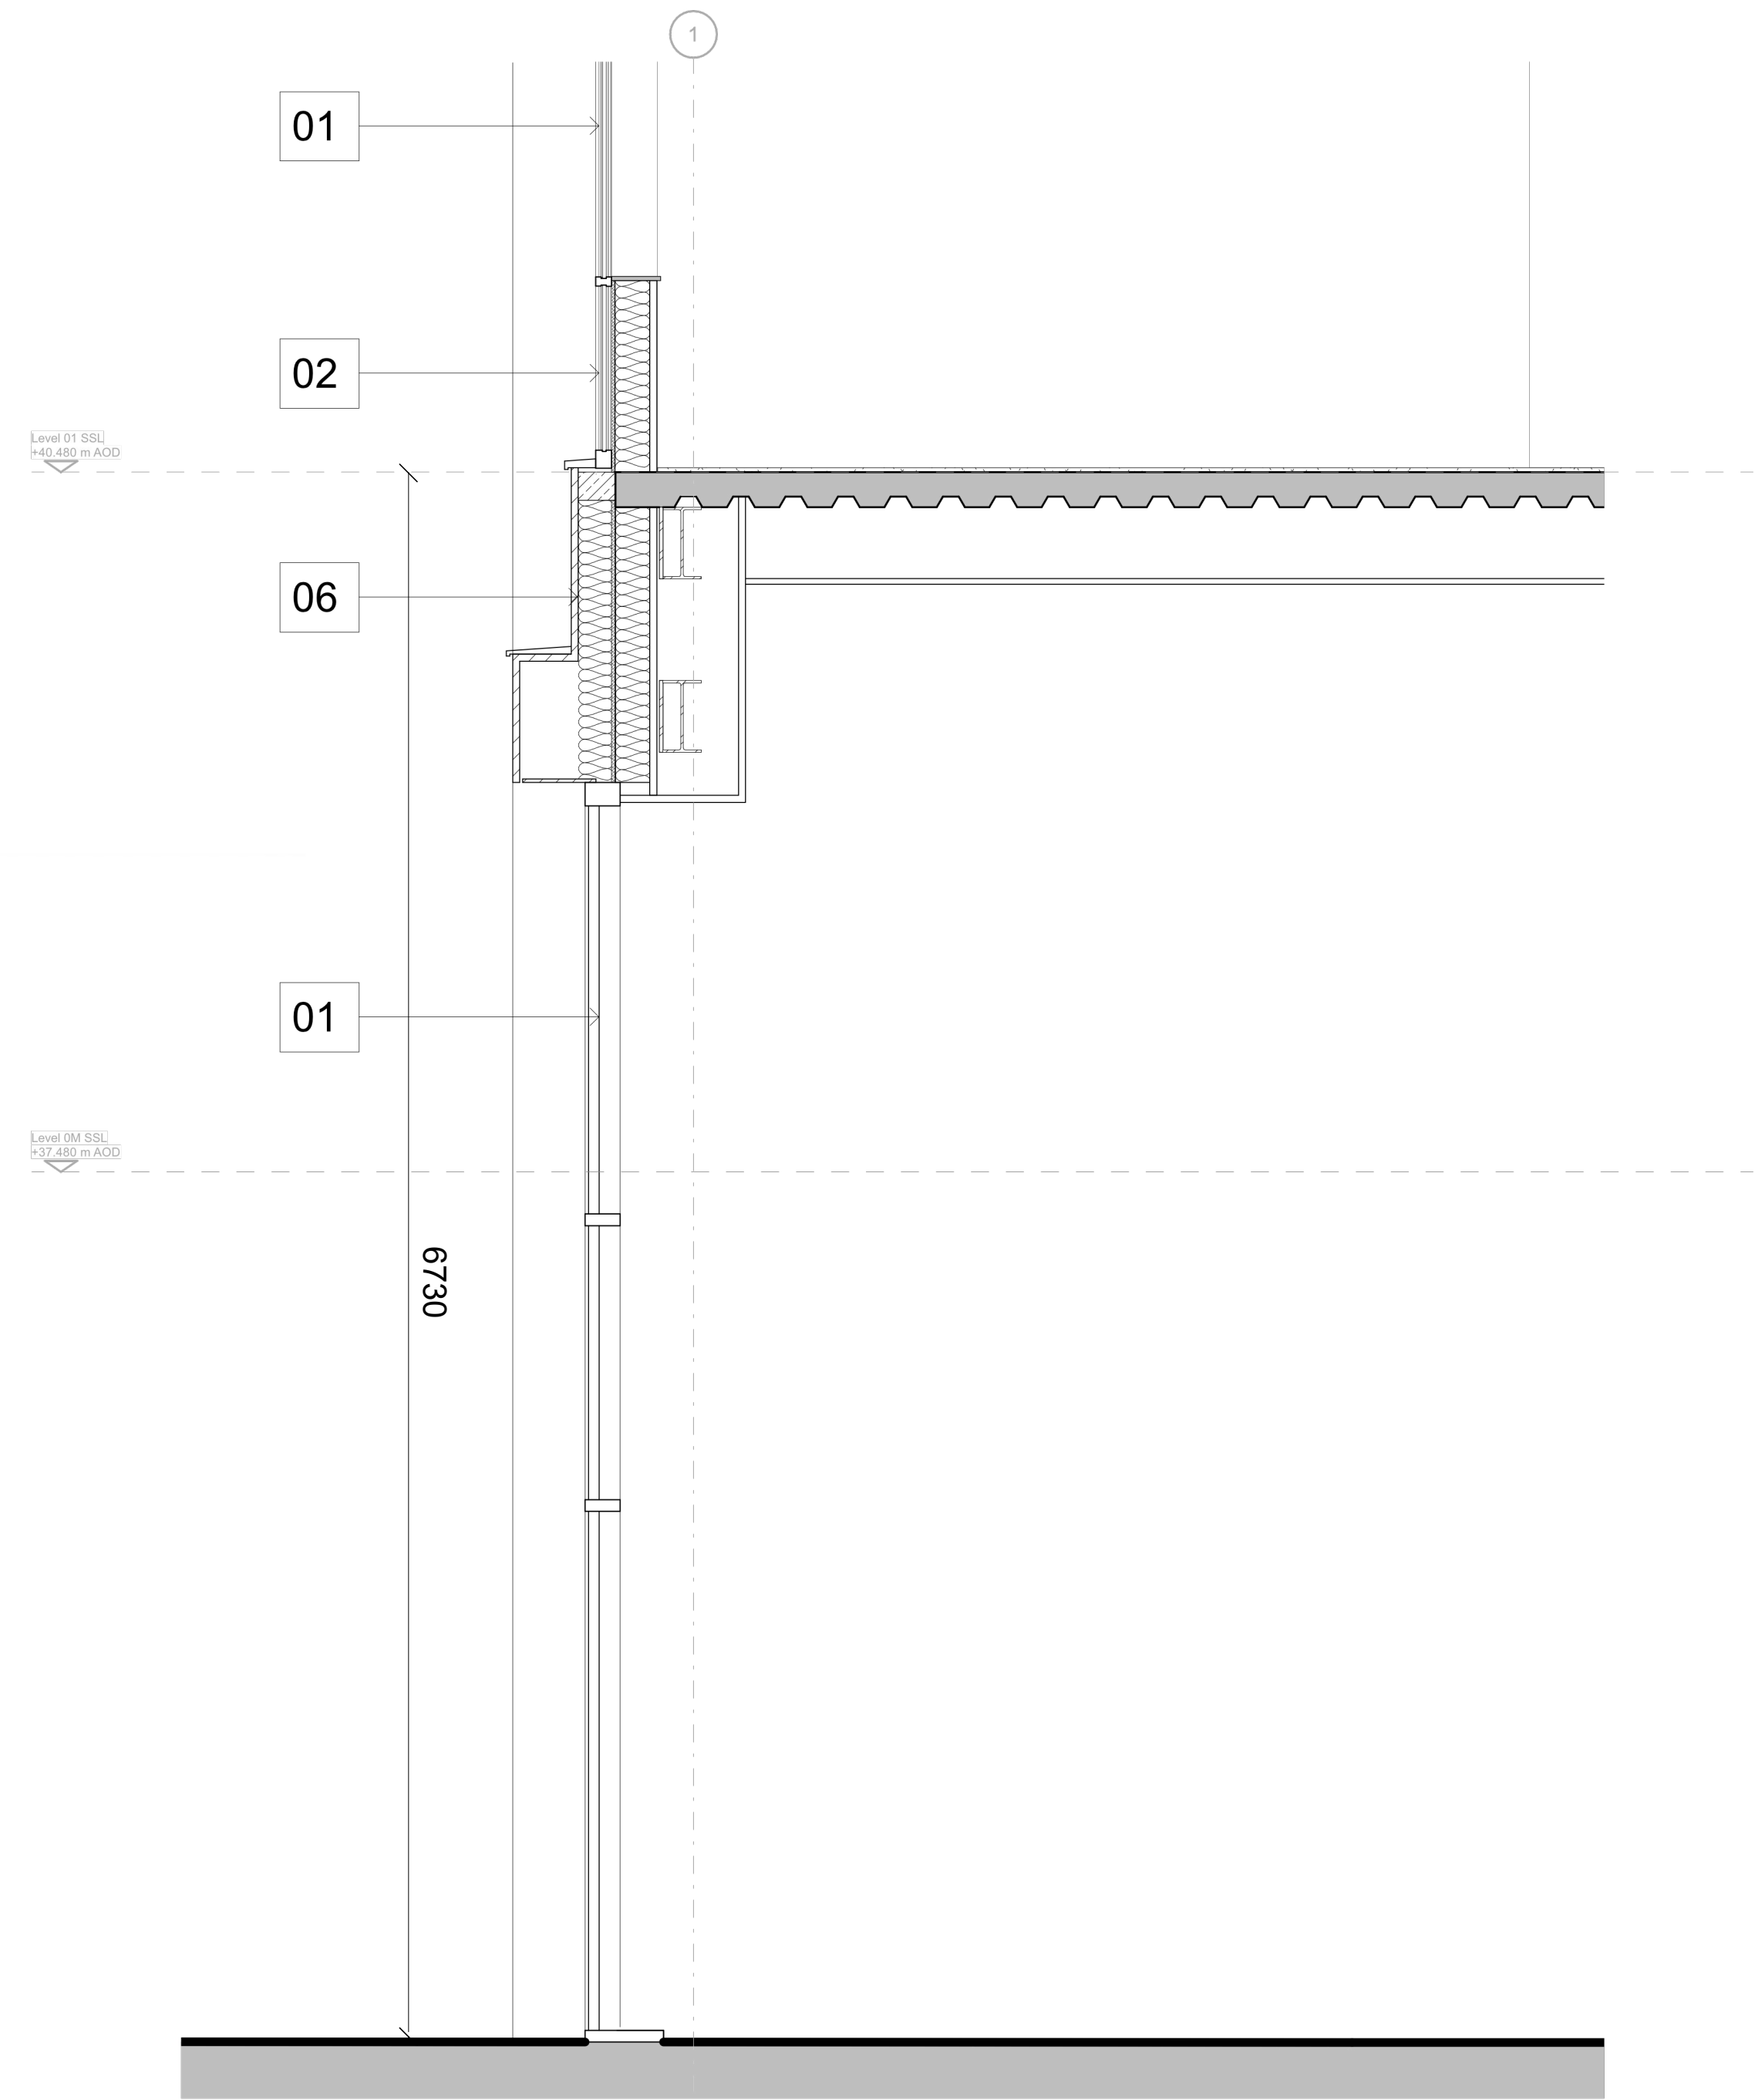

Detail Section 03

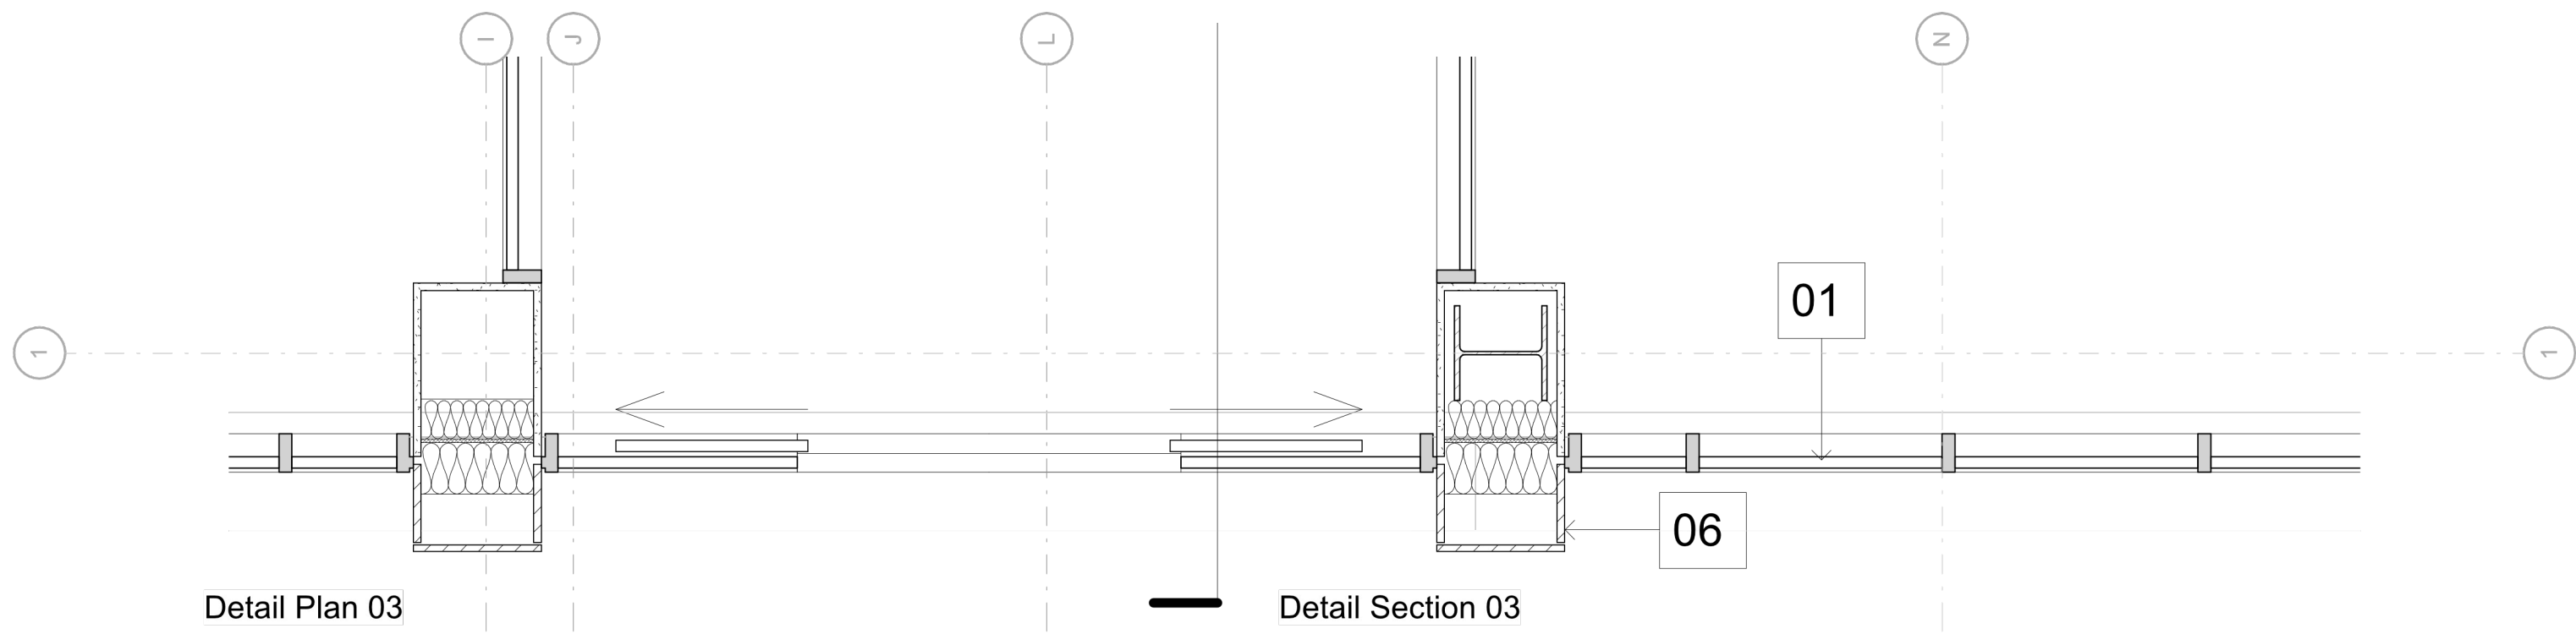


Detail Plan 03

Detail Section 03

Key

- 01 Clear glazing
- 02 50% Frit Opaque glazing
- 03 100% Frit Opaque glazing
- Light Grey Terracotta tiles
- 05 Grey Terracotta tiles
- 06 Red brick slip - Colour to match Manchester brick
- 06 Grey Aluminium Mullion
- 07 Panel Joint
- 08 Aluminium soffit colour matched to terracotta
- 09 Aluminium window cill
- 10 Stainless steel cladding

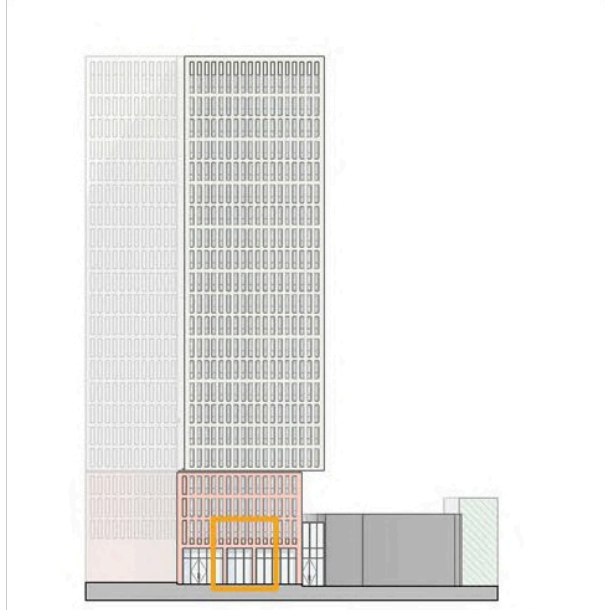


West Elevation Key @ 1:1000

This drawing is copyright.
Do not scale off dimensions.

All dimensions to be checked on
site by contractor.

Contractor to report any dimensional
discrepancies, errors or omissions
prior to commencing on site.

Rev	Date	Description
00	2019-12-13	Planning Submission
01	2023-12-18	Section 73 Application

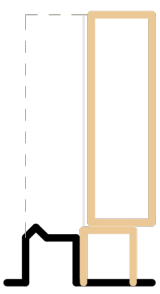

Project Title
325 Deansgate
Manchester

Status
PLANNING

Drawing Title
External Wall Detail
Typical Detail 03
Precast Concrete Panels

Project No
10185

Scale

1:50 @ A3
1 : 25 @ A1

10185-SHP-Z1-TY-DE-A-B5D8-G251-0003 01

simpsonhaugh

Manchester
+44 (0)161 835 2345

London
+44 (0)20 7549 4000