



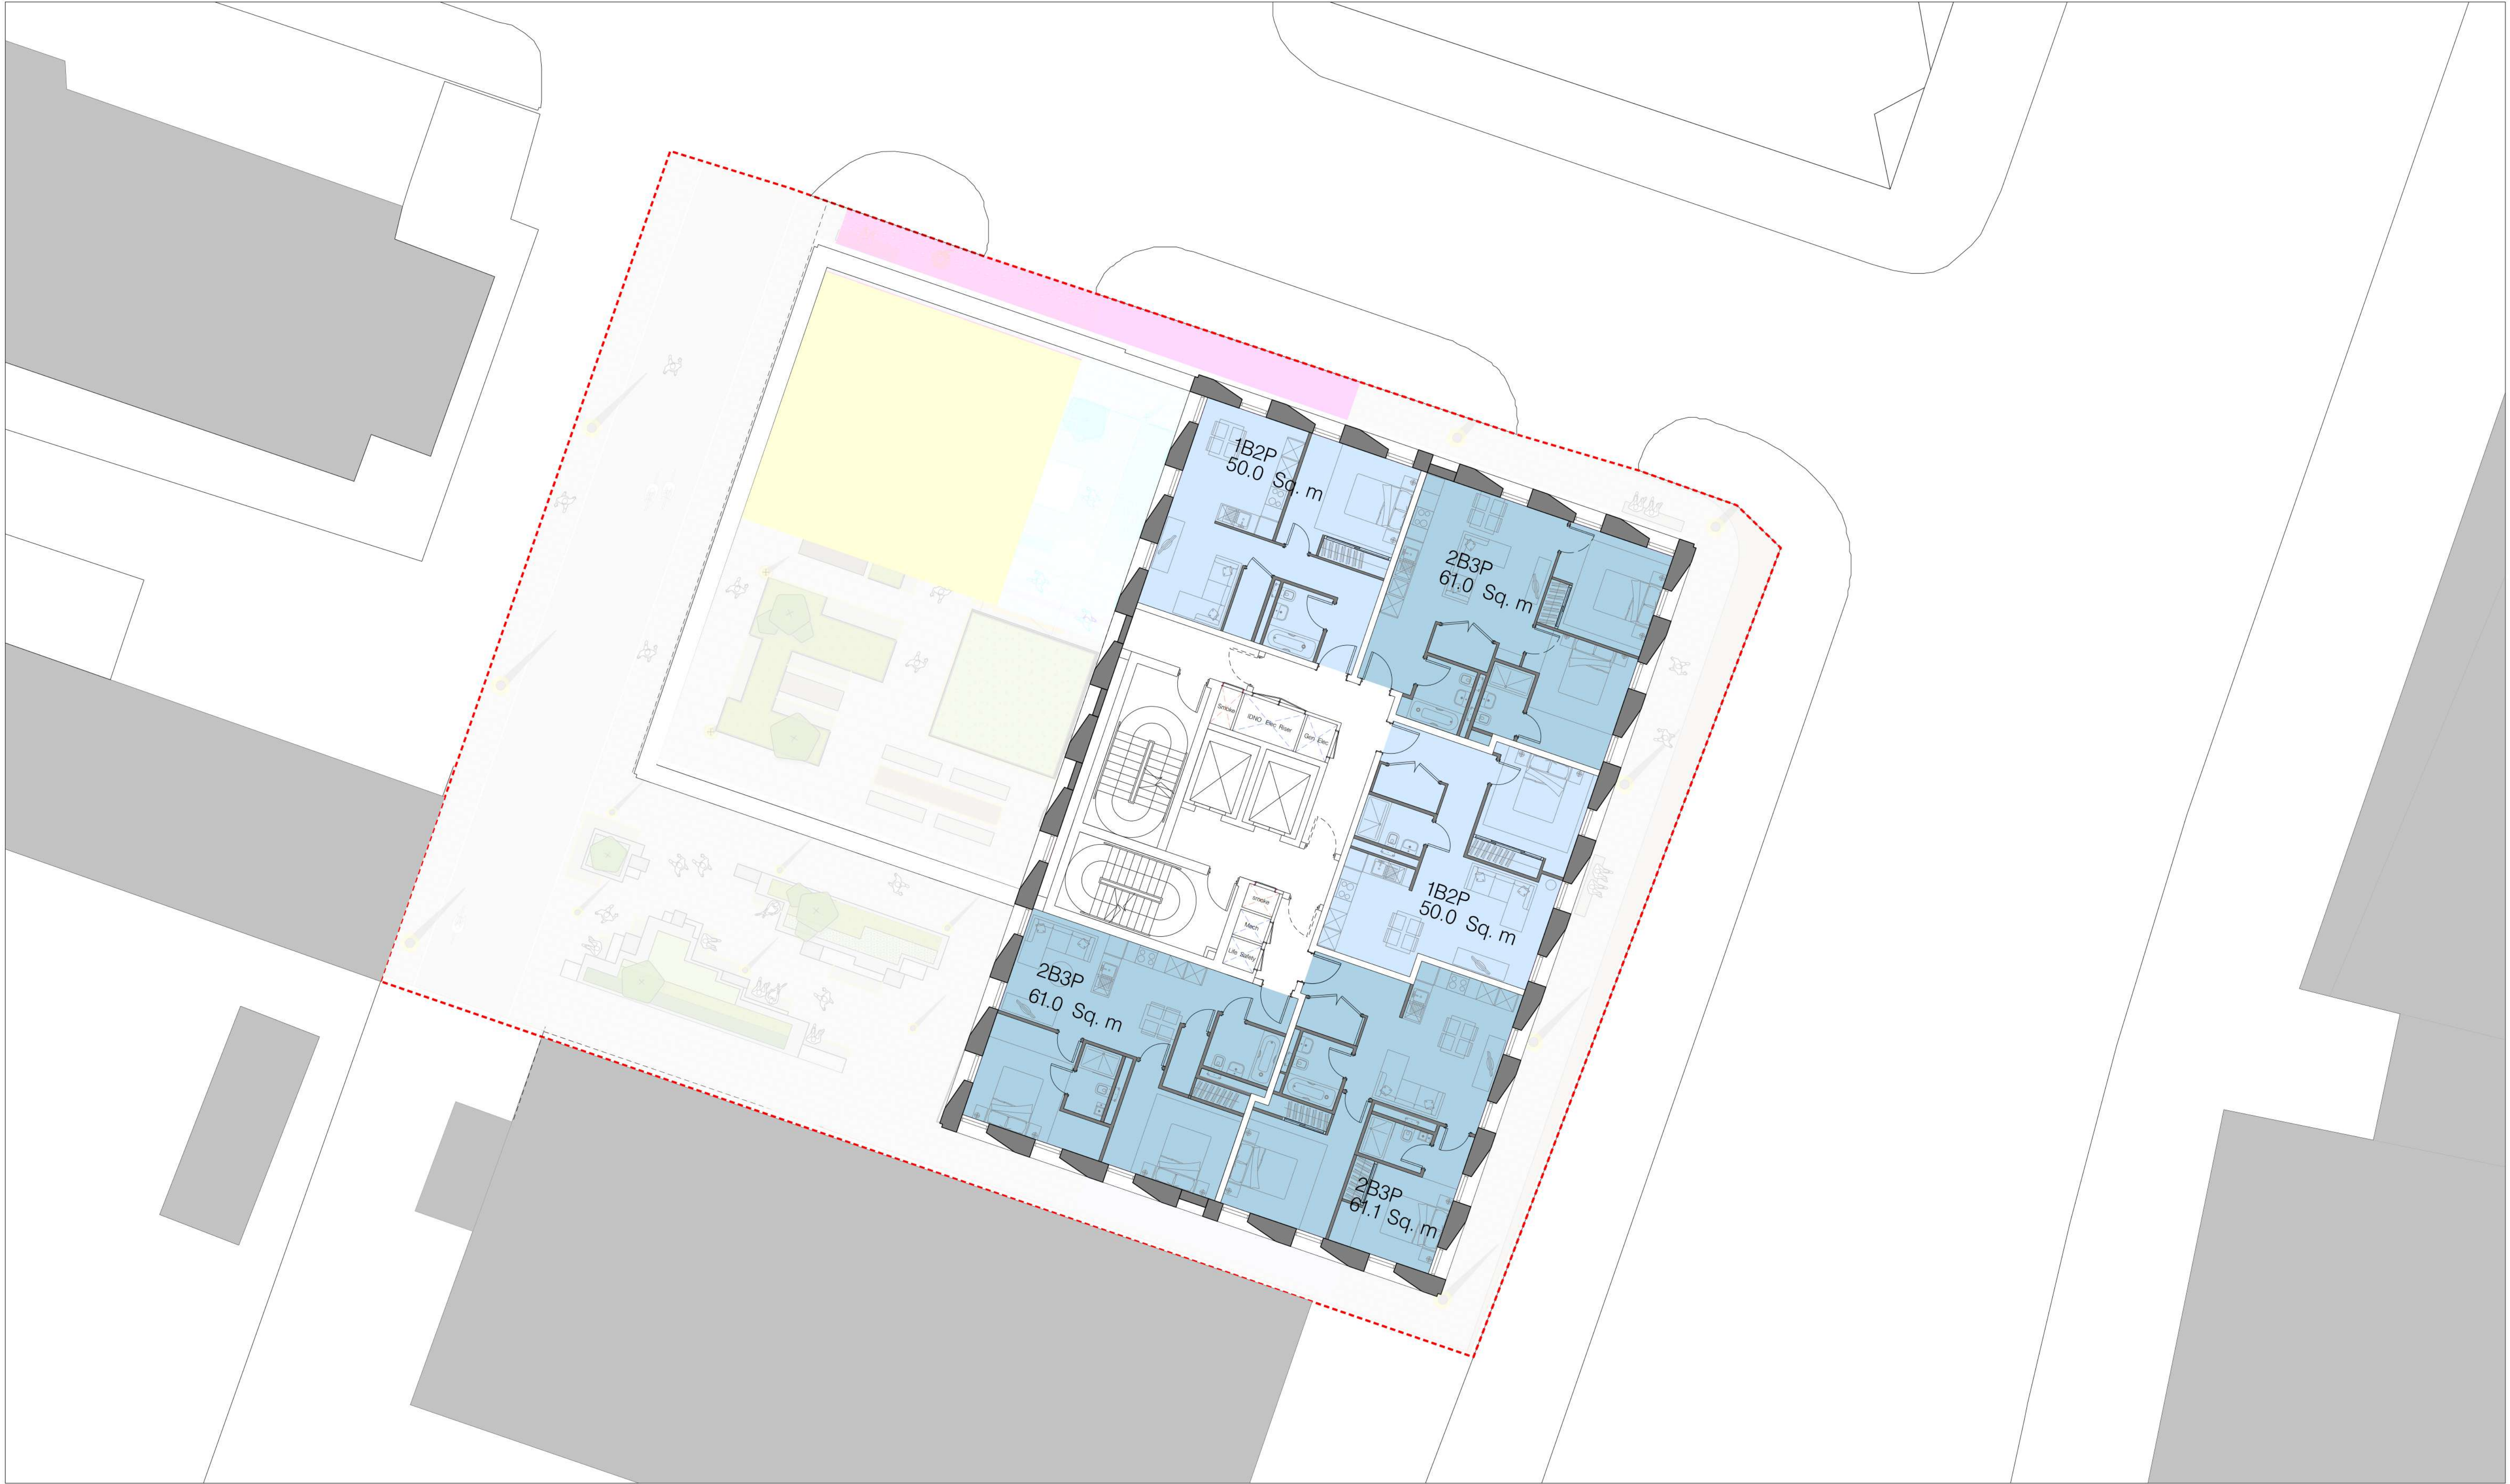

**hodder+partners**  
SGI Studios  
1 Kelso Place  
Manchester M15 4LE  
t: +44(0)161 832 9842  
e: mail@hodderandpartners.com  
w: www.hodderandpartners.com

**revisions + notes:**  
02/10/2023 Rev. P1 – Planning Issue.  
08/01/2024 Rev. P2- AC Compound removed

DO NOT SCALE  
Work to annotated dimensions only.  
Read drawing in conjunction with relevant specification,  
Structural Engineers' and Services Engineers' drawings.  
Confirm all dimensions before commencement of any  
work on site or fabrication.

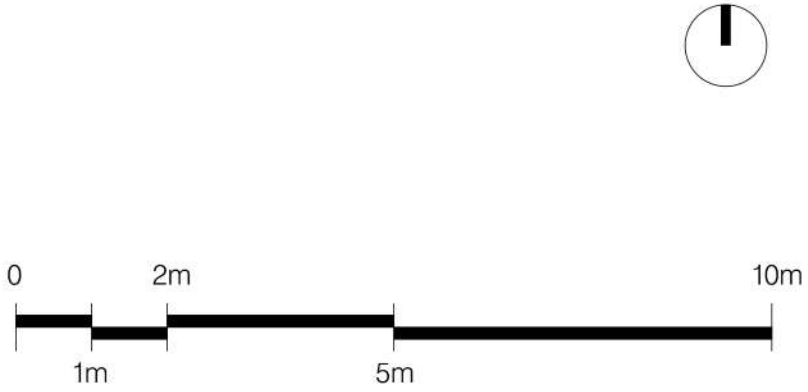

Key:

|                  |      |
|------------------|------|
| Management       | 1B2P |
| Commercial       | 2B3P |
| Plant/Bins/Bikes | 2B4P |
| External Amenity |      |

Sheet to be printed in colour.  
External arrangements to be read in conjunction  
with landscaping proposal drawings.

|          |                                  |  |                 |                       |                      |
|----------|----------------------------------|--|-----------------|-----------------------|----------------------|
| client:  | Benjamin Property Ltd.           |  | date:           | September 2023        |                      |
| project: | Park Place, Manchester           |  | scale:          | 1:200@A3/<br>1:100@A1 | drawn by:<br>RC + ET |
| title:   | Levels 17, 19, 21, 23 Floor Plan |  | drawing number: | L(–)017               |                      |
| status:  | Planning                         |  | job number:     | 0654                  | revision:<br>P2      |