


Grey interlocking concrete roof tiles - white
Upvc fascia boards and black Upvc gutters.



Brown brick, brick cill headers

Existing West Elevation


Scale @ 1 : 100

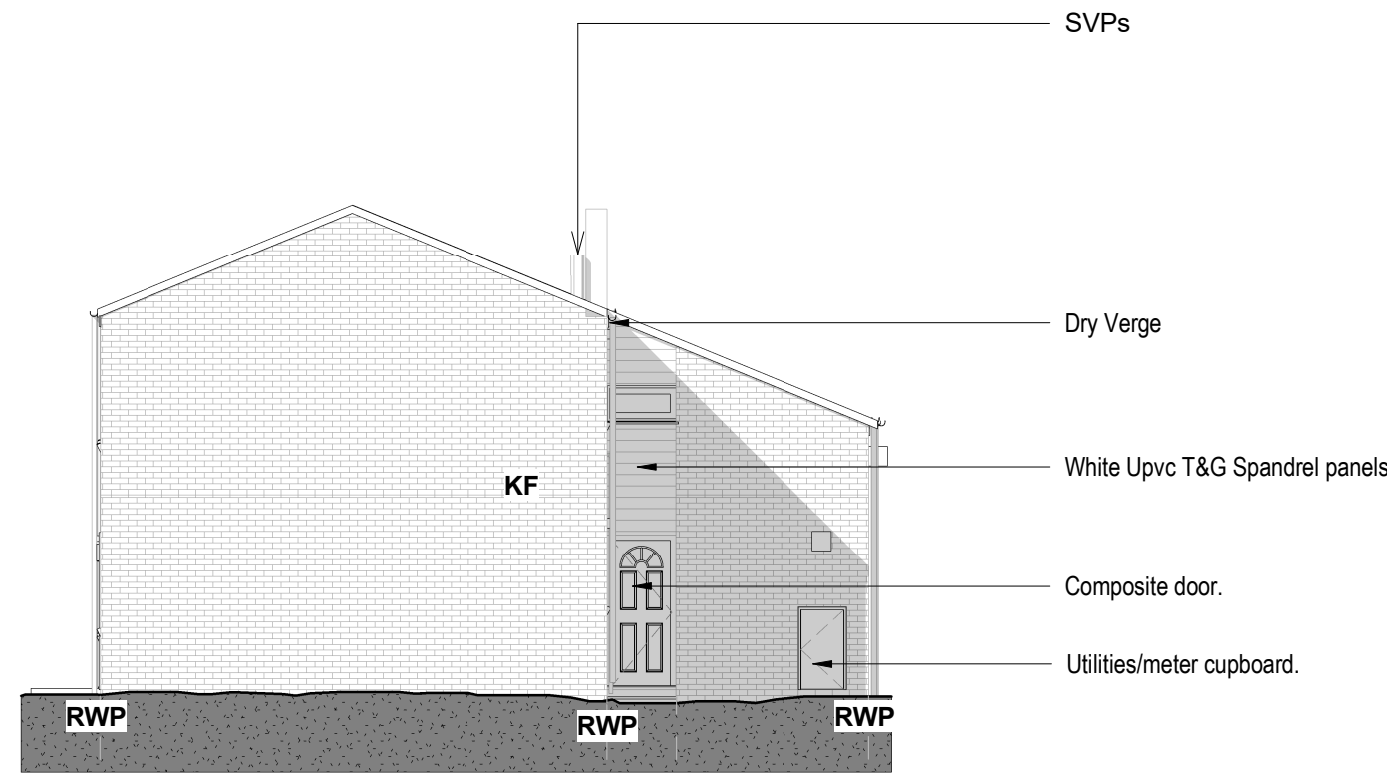

Brown brick

Existing South Elevation


Scale @ 1 : 100

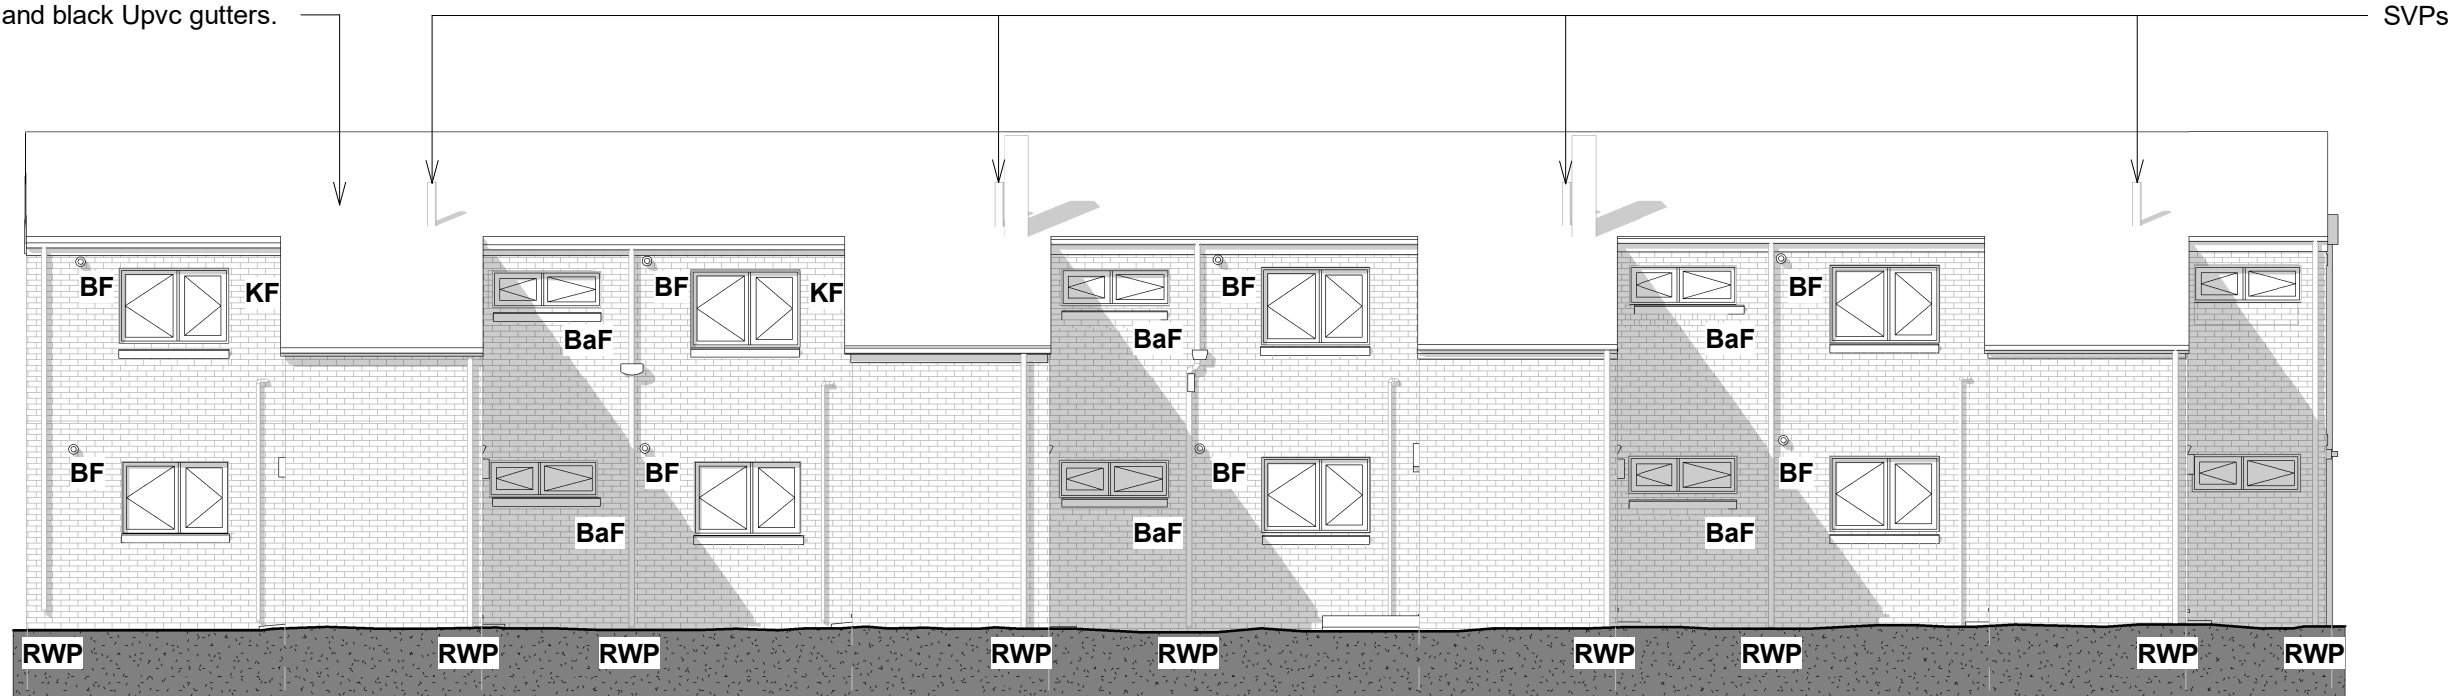

Brown brick, brick cill headers

Existing East Elevation

Scale @ 1 : 100

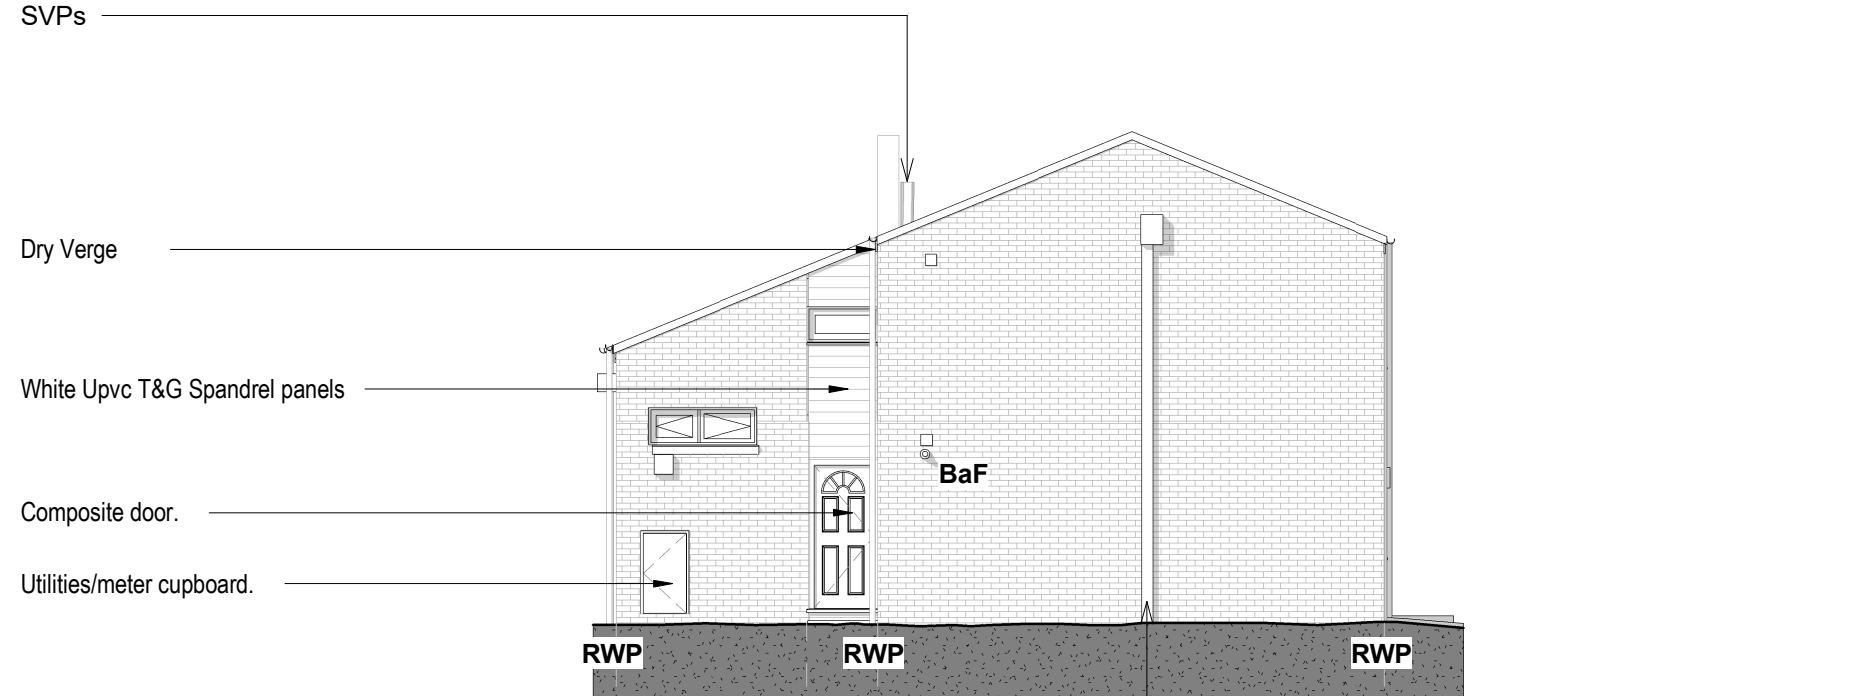

Brown brick

Existing North Elevation

Scale @ 1 : 100

Scale Bars		TO BE USED ONLY AS GUIDANCE			
1:100	mm	0	1000	2000	3000
1:200	mm	0	500	1000	1500
1:500	M	0	5	10	15
1:1250	M	0	10	20	30

NOTES

- All dimensions and levels are to be checked on site.
- Any discrepancies are to be reported to the architect before any work commences
- This drawing shall not be scaled to ascertain any dimensions. Work to figured dimensions only.
- This drawing shall not be reproduced without express written permission from AEW.
- Title overlay drawings and ownership boundaries are produced using all reasonable endeavors. AEW cannot be responsible for the accuracy or scale discrepancy of base plans supplied to them.
- All works are to be undertaken in accordance with Building Regulations and the latest British Standards.
- All proprietary materials and products are to be used strictly in accordance with the manufacturers recommendations.

This drawing contains the following model files: -

12732-AEW-XX-XX-M3-A-1002

CDM 2015


Client notified of duties: **TBC**

Principal Designer: **TBC**

Unless noted below, all known hazards have been highlighted on the drawing.

All windows white Upvc framed double glazed

BF - Boiler Flue
KF - Kitchen Fan
BaF - Bathroom Fan
RWP - Rain water pipes

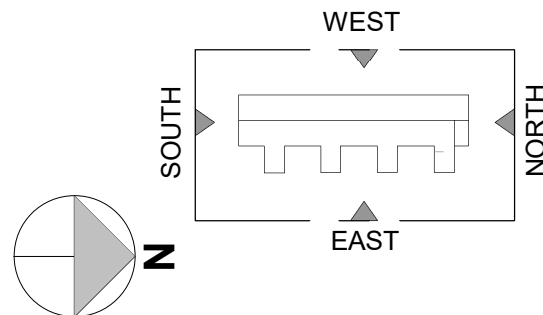

P02	14/12/23	Issued For Planning	BA	DJ
P01	27/10/23	Initial Issue for Stage 3 information	BA	DAL
Rev	Date	Description	Drawn by	Checked By
S2		For Information		

drawing stage **RIBA Stage 4**

client

The Casey Group Ltd

project

**Newton Heath, Croydon Drive,
Underhill Walk**

drawing title

Underhill Walk - Existing Elevations

date 27/10/23 drawn BA
scale @ A1 As indicated checked DAL

Rev
P02

Dwg No
12732-AEW-B6-XX-DR-A-0701

aew architects
0161 214 4370
www.aewarchitects.com

aew