



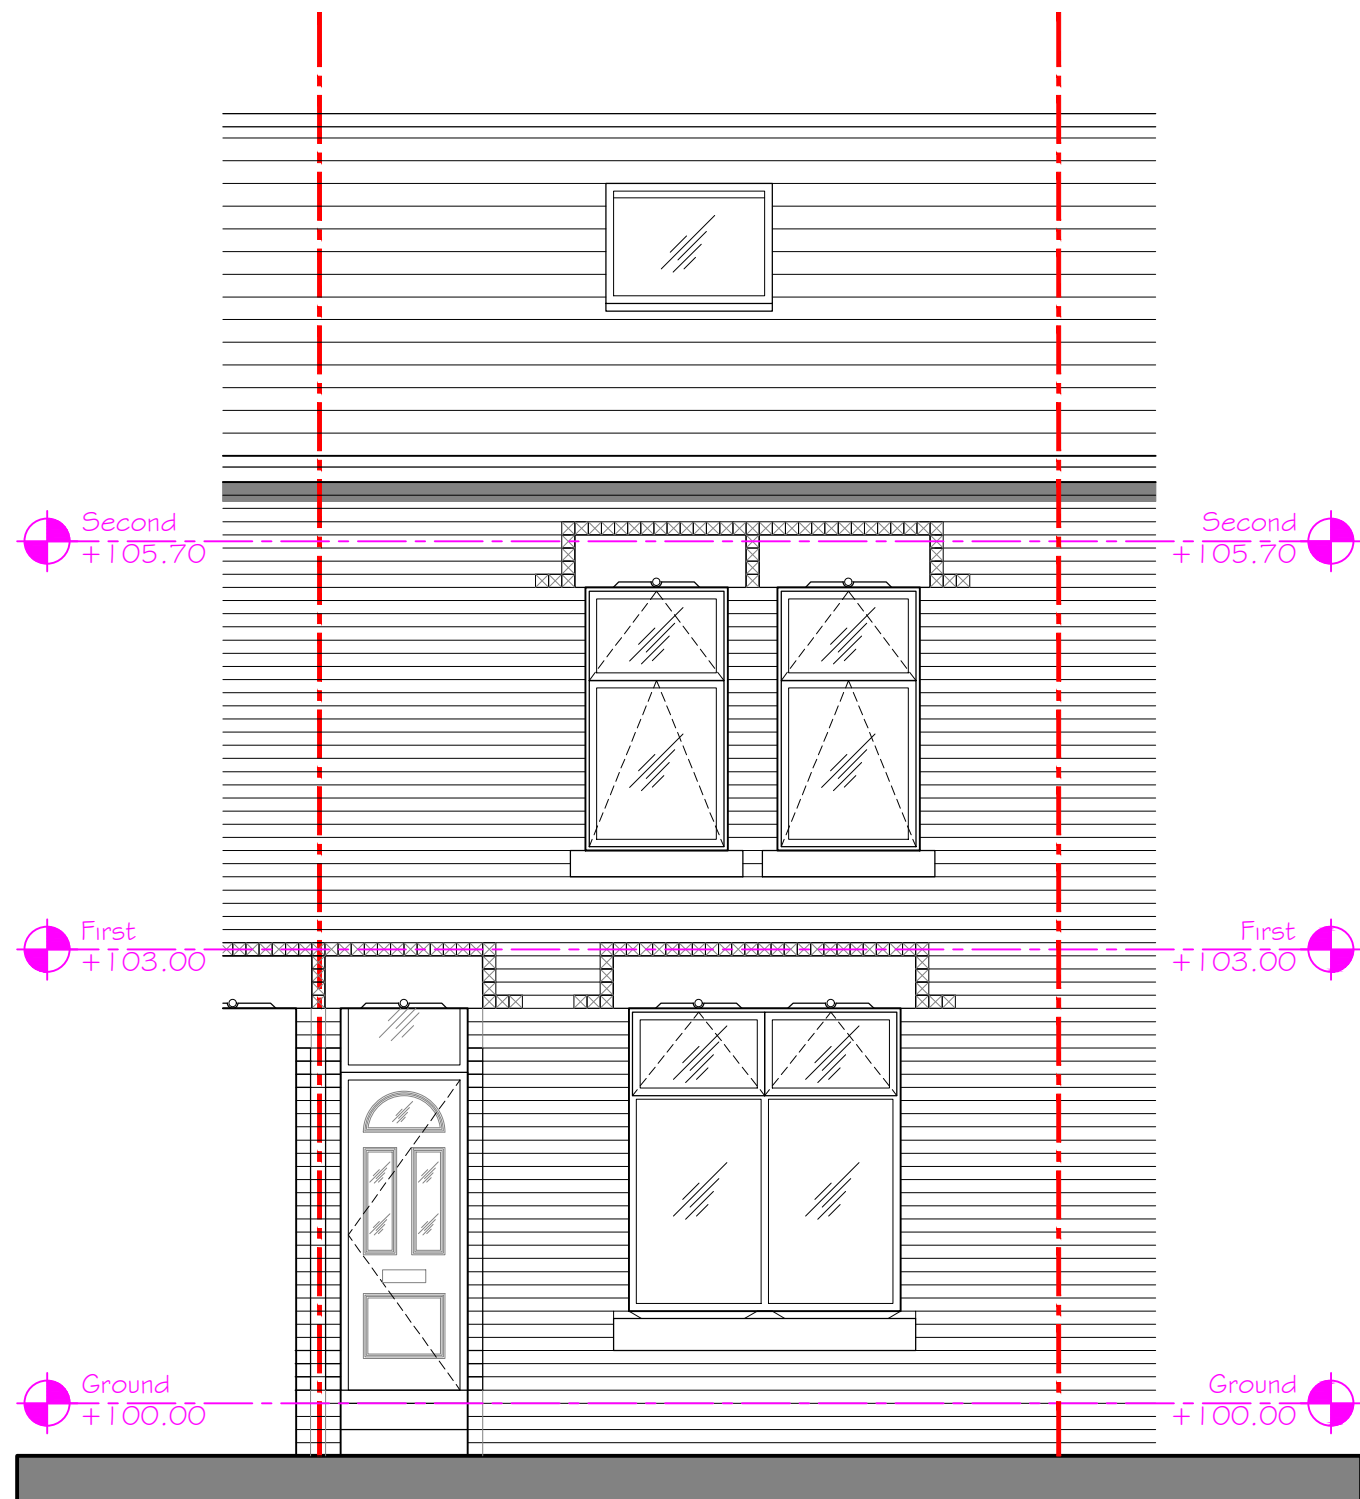

South

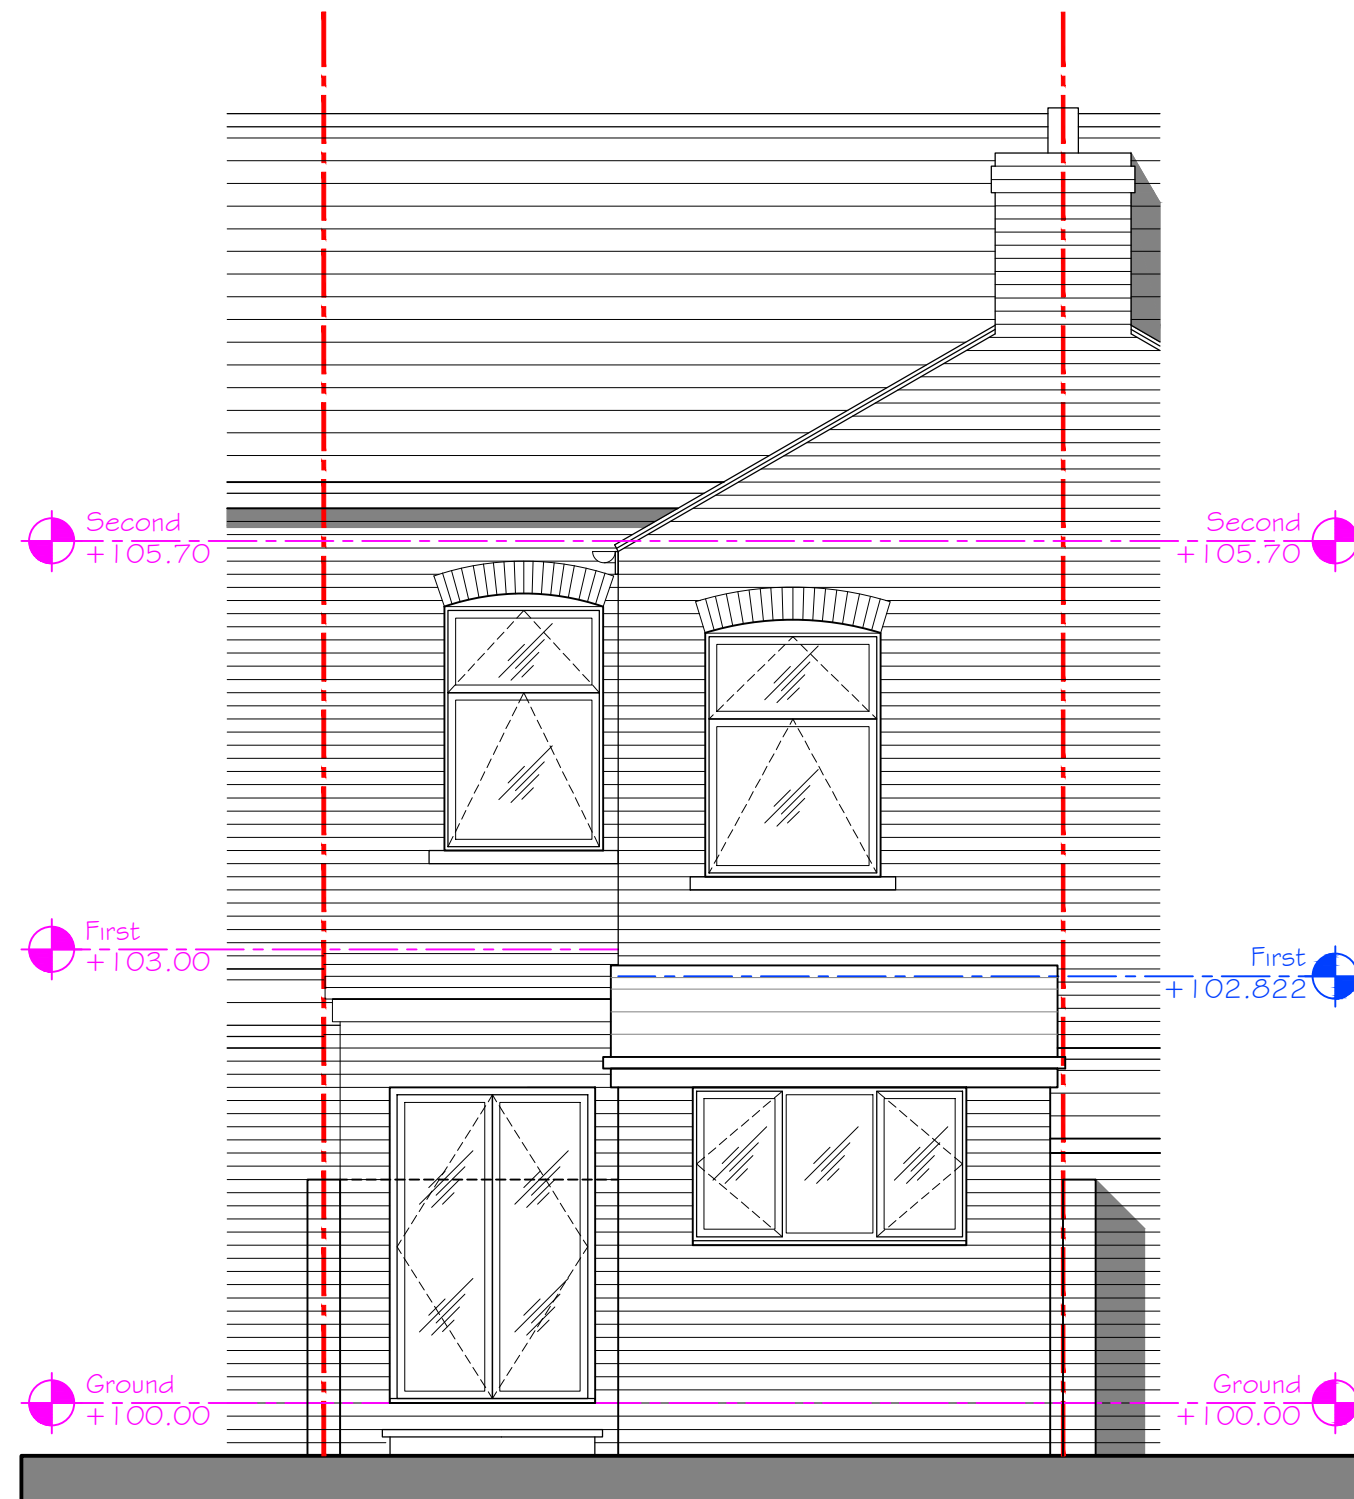

North

A	Rear extension reduced in size	D.J.J	05.12.23
Revision	Description	Init.	Date

PLANNING

 <small>47A Park Lane Poynton Stockport Cheshire SK12 1RD Tel: 01625 4025 516 Fax: 01625 4025 516 E-mail: info@pzi-architects.co.uk</small>	Project:	11 Bankfield Avenue, rear single storey extension		
	Client:			
	Drawing No:	Rev:	Drawing Title:	
	KRG57-69-PL-206	A	PROPOSED NORTH AND SOUTH ELEVATIONS	
	Drawn By:	Checked:	Scale:	Date:
D.J.J	J.Albutt	1:50@A3	20.07.2023	