


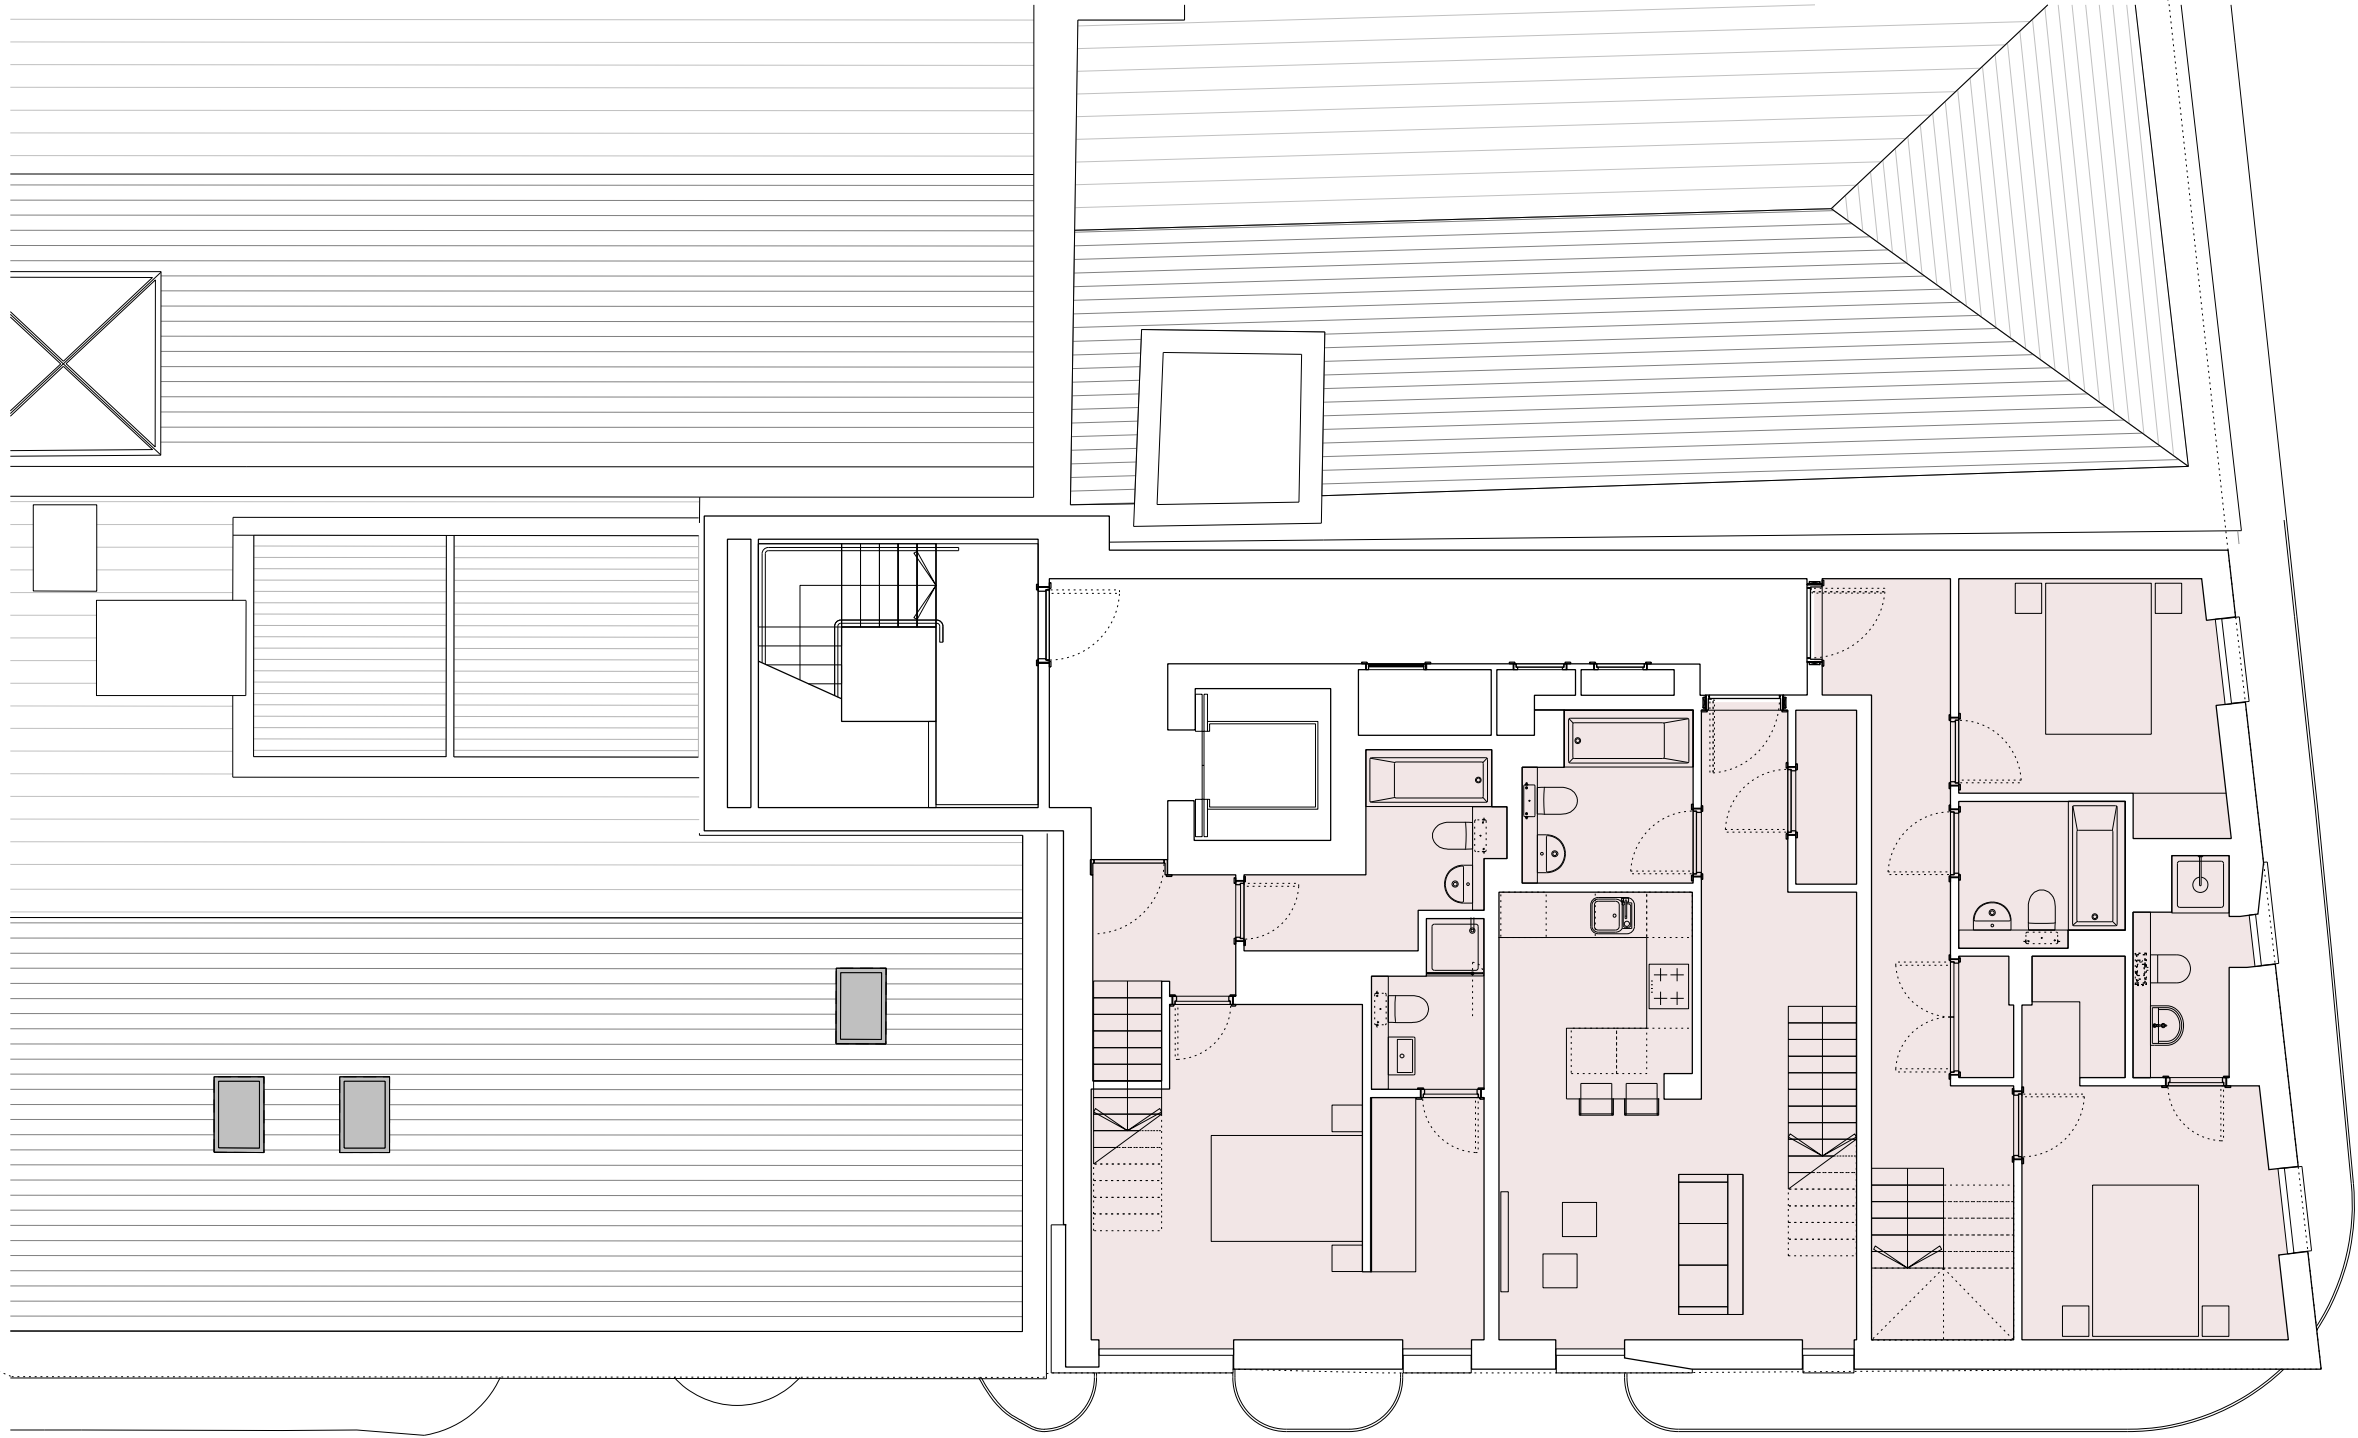

revision: P01
date: 20230929
note: preliminary first issue



project
Finlay's Yard, 2 Mangle Street
job no.
7633
title
proposed sixth floor plan
scale
1:100 @ A3
drawing no.
al(05)0016

stephenson hamilton risley
STUDIO

3 riverside mews
4 commercial street
manchester, M15 4RQ
www.shr.studio
email@shr.studio
0161 832 0244