




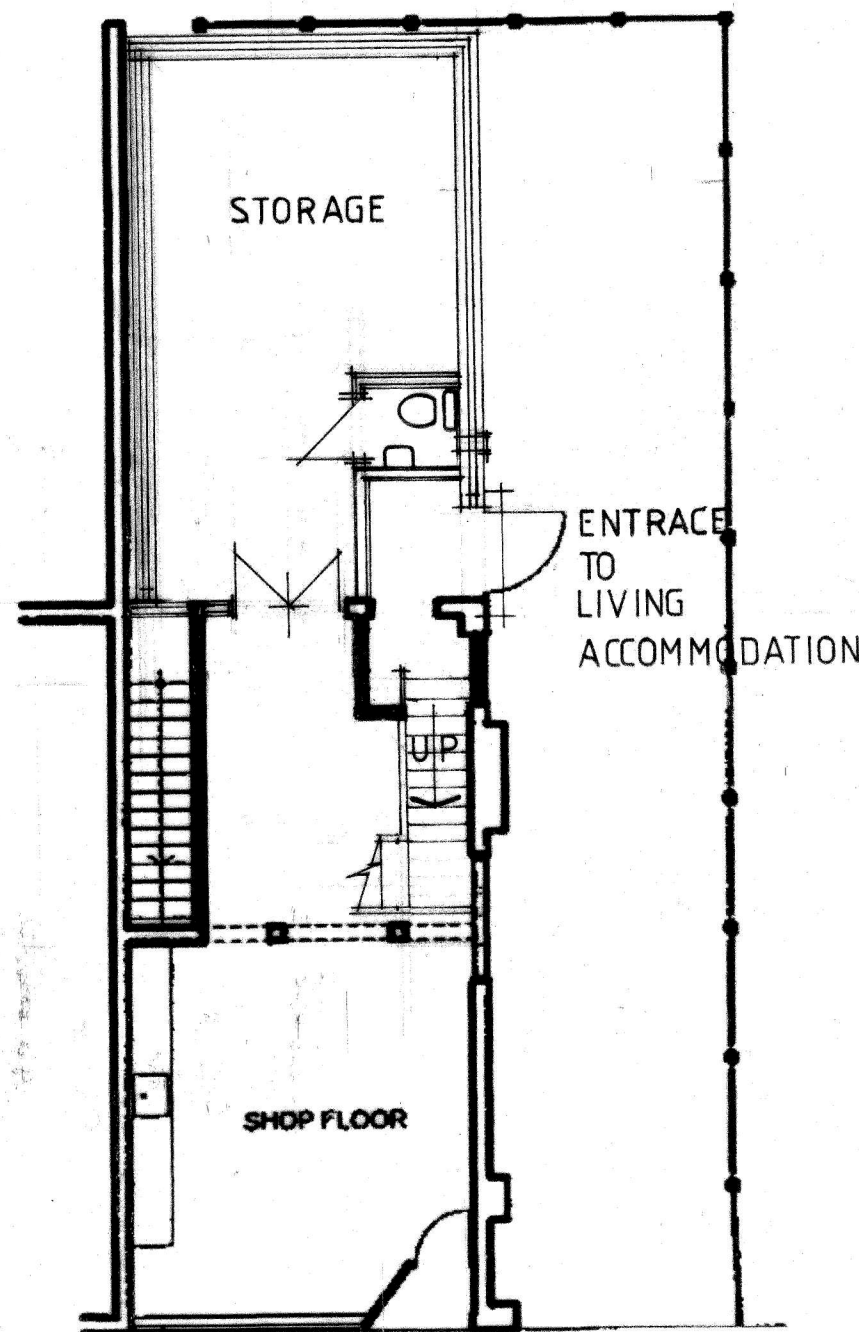

GROUND FLOOR PLAN
SCALE 1:100

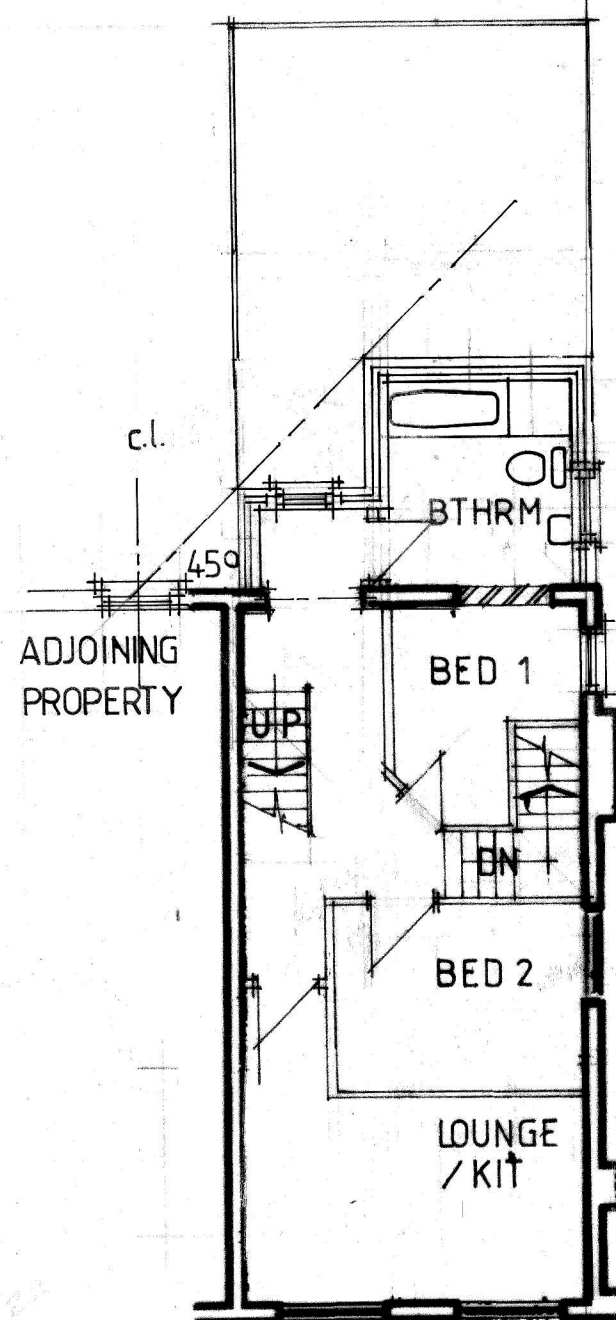

FIRST FLOOR PLAN
SCALE 1:100

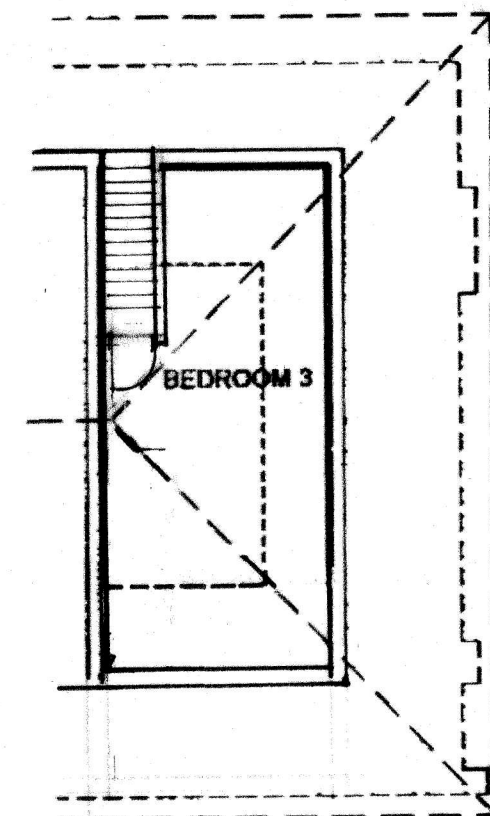

LOFT FLOOR PLAN
SCALE 1:100

FULL PLANNING PERMISSION APPLICATION				
DRAWING: PROPOSED FLOOR PLANS	Approved by - date XXXXXXXXXXXX	Filename AL1.001	Date	Scale : 1:100
		CLIENT: MR. ALI.....		
		SITE ADD: 50 BURTON ROAD		
		MANCHESTER M20 3EB		
Edition A3		DWG. no PAL2		