

These drawings are for the purpose of achieving planning and building regulations approval only and subject to final review/approval by building control. All drawings must be read in conjunction with structural engineers design drawings and calculations. All products to be installed in accordance with manufacturers recommendation and details.

Do not scale this drawing. All dimensions are to be verified on site and any discrepancies reported before commencement of any work.

[illegible]

**FOR PLANNING/
BUILDING CONTROL
APPROVAL**

flocc

Flocc Studio Ltd.
157 Harcourt Street
Stockport SK56UP
+44 161 307 1766
info@floccstudio.co.uk

Client

Matthew Daly

Project Description

66 Bankside Road, Didsbury


Project Number **BAN066**

Drawing Title


Elevations - Existing

Drawing Number	Scale
----------------	-------

WD5.1 1:100 @ A

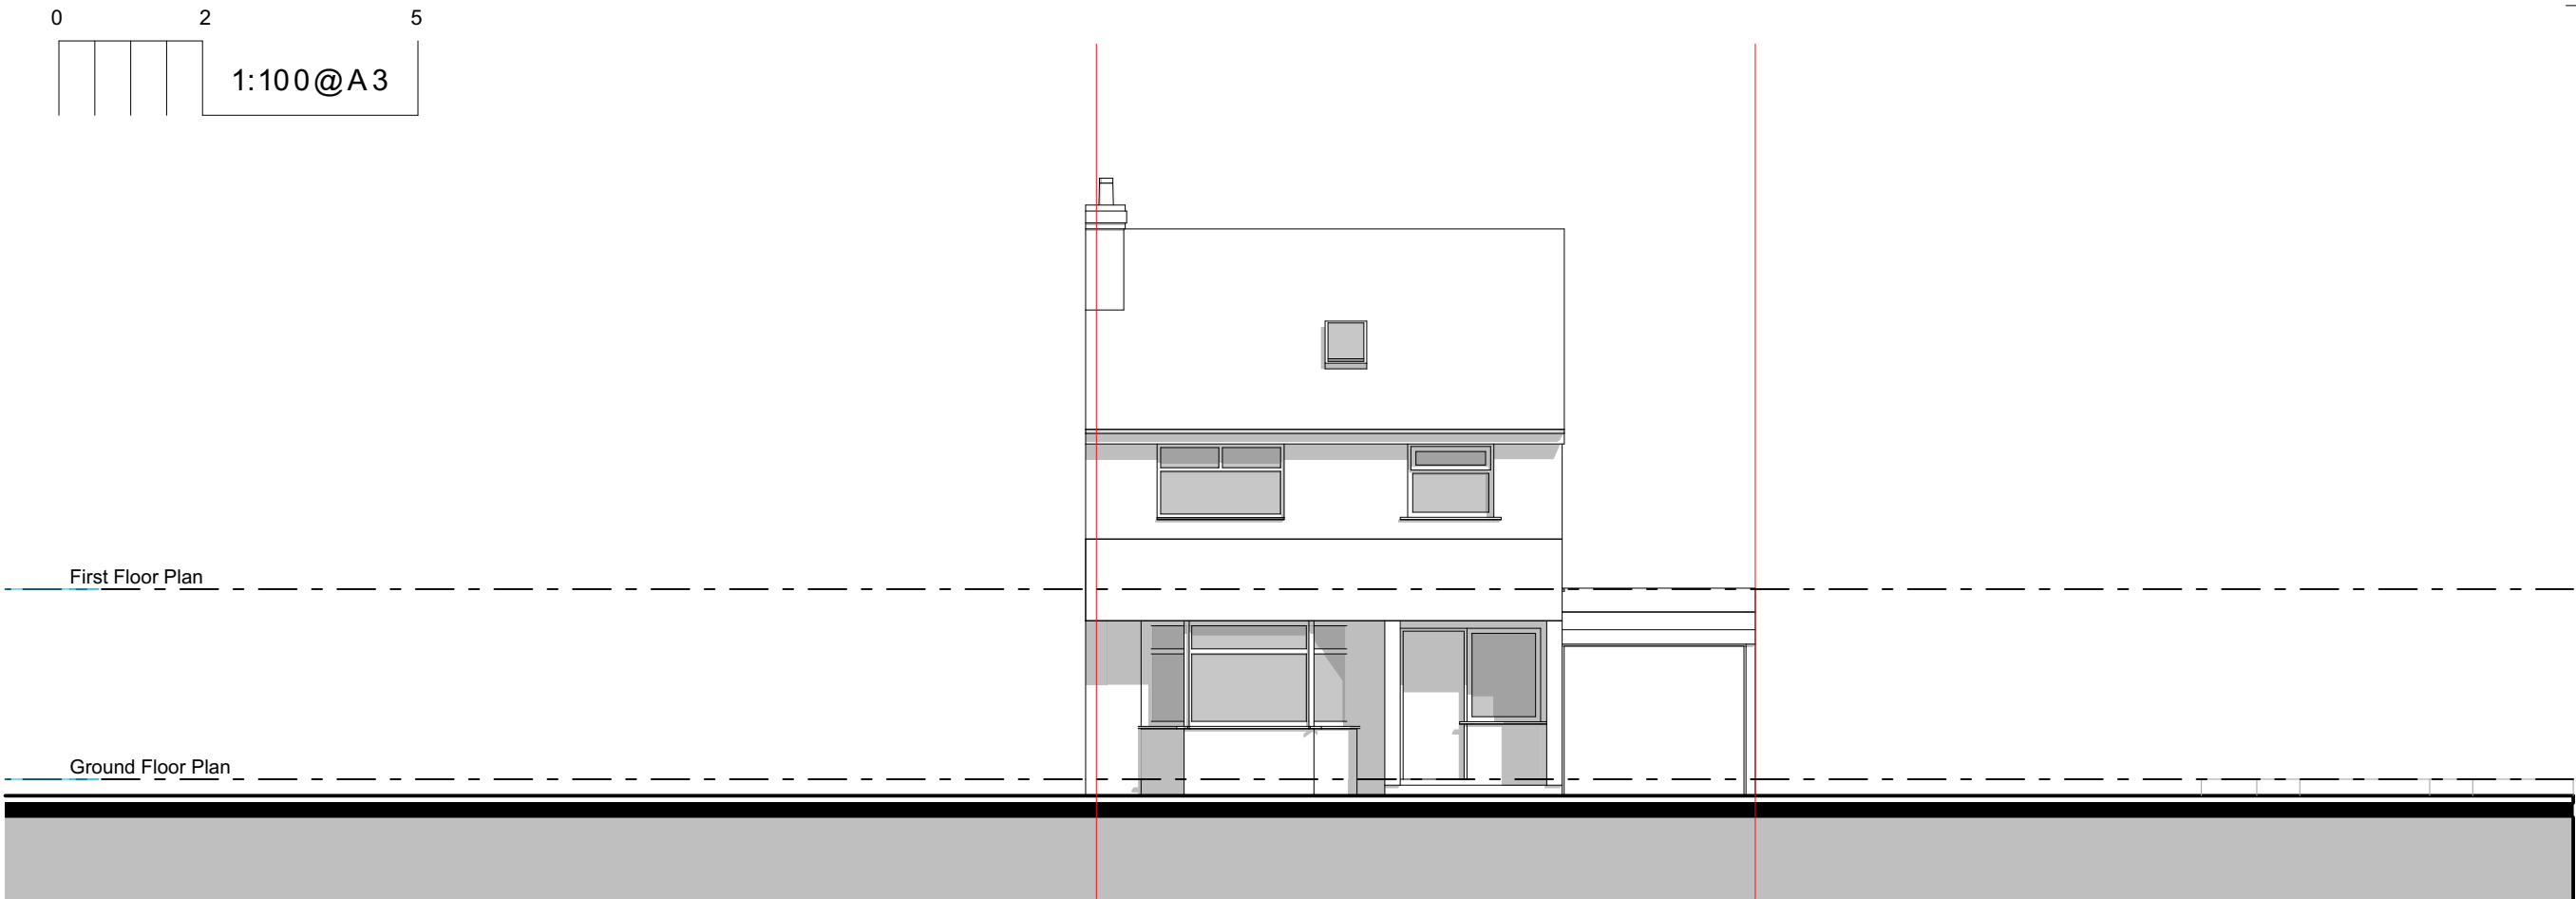

Existing - Front Elevation

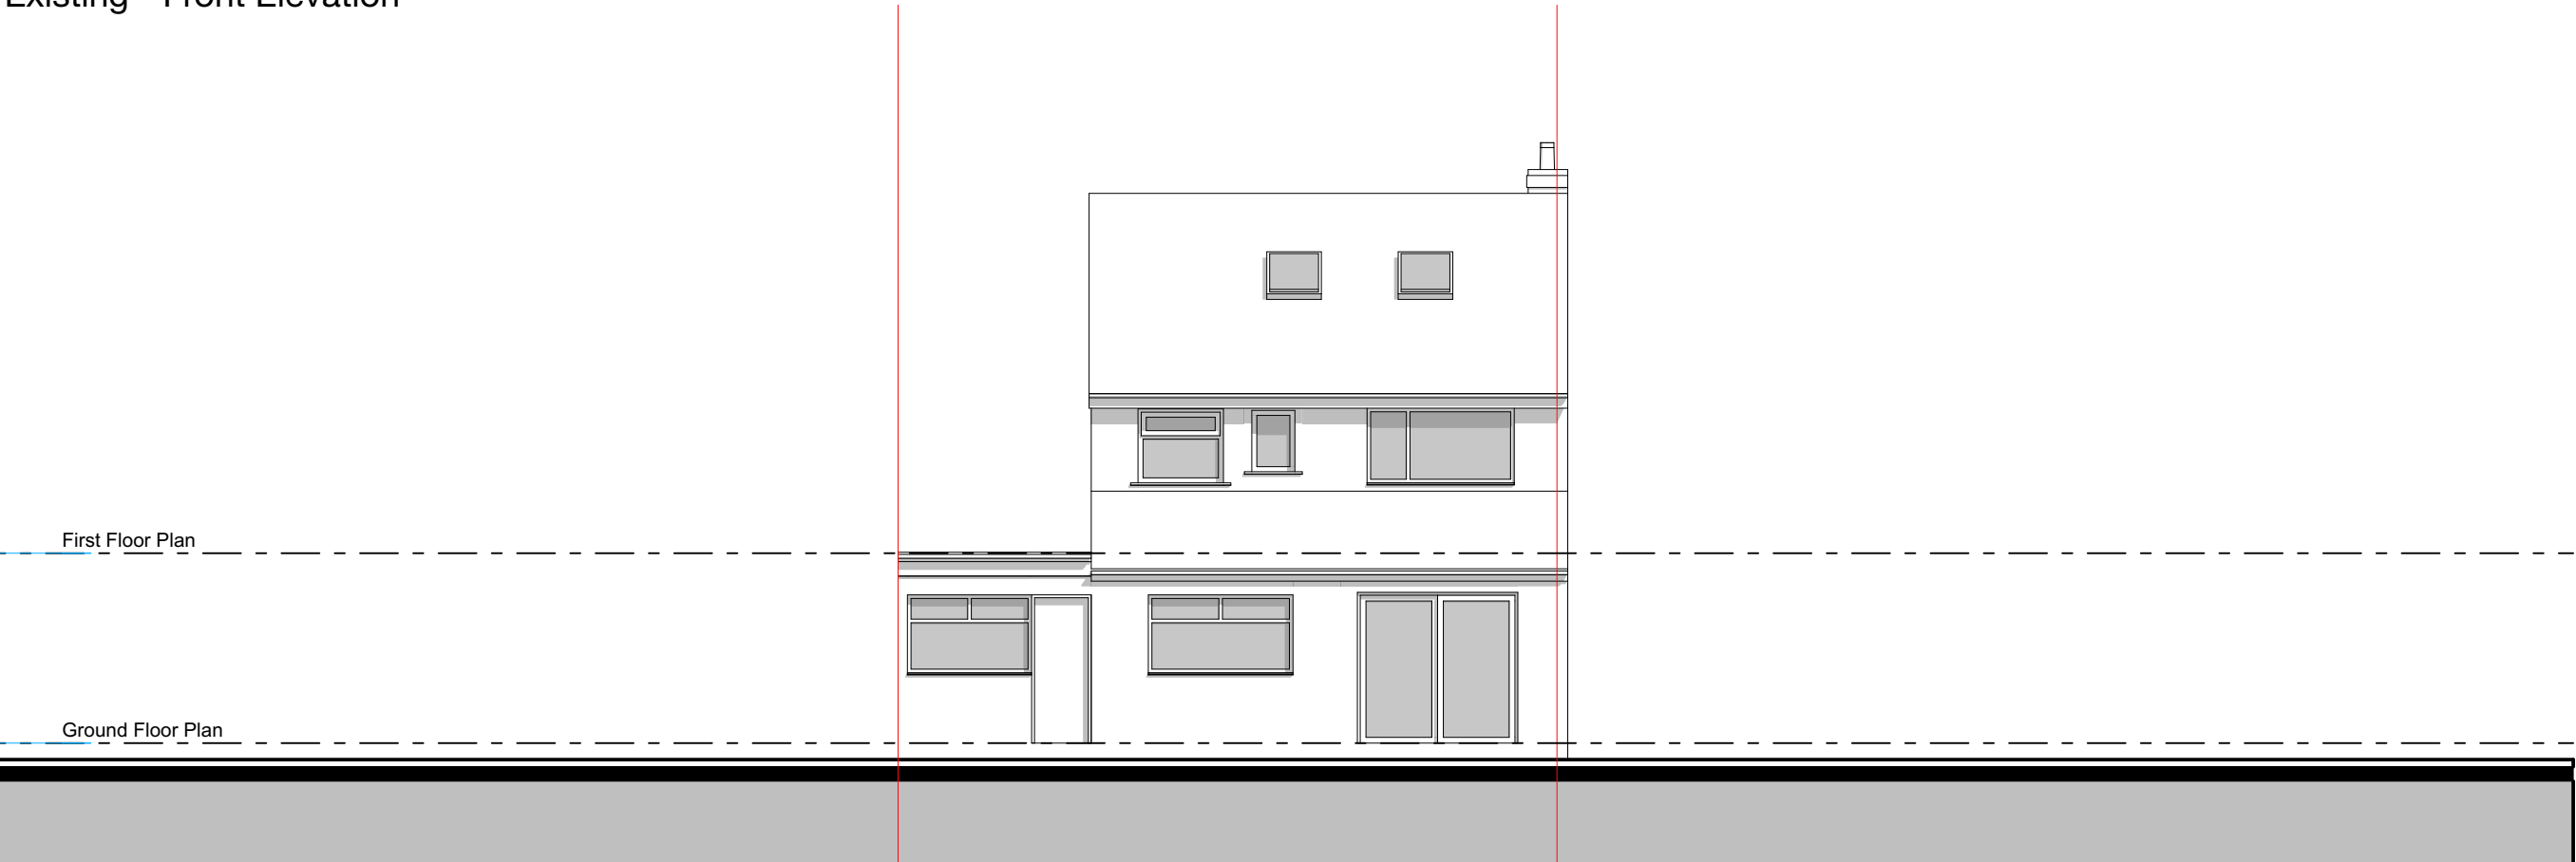

Existing - Rear Elevation