



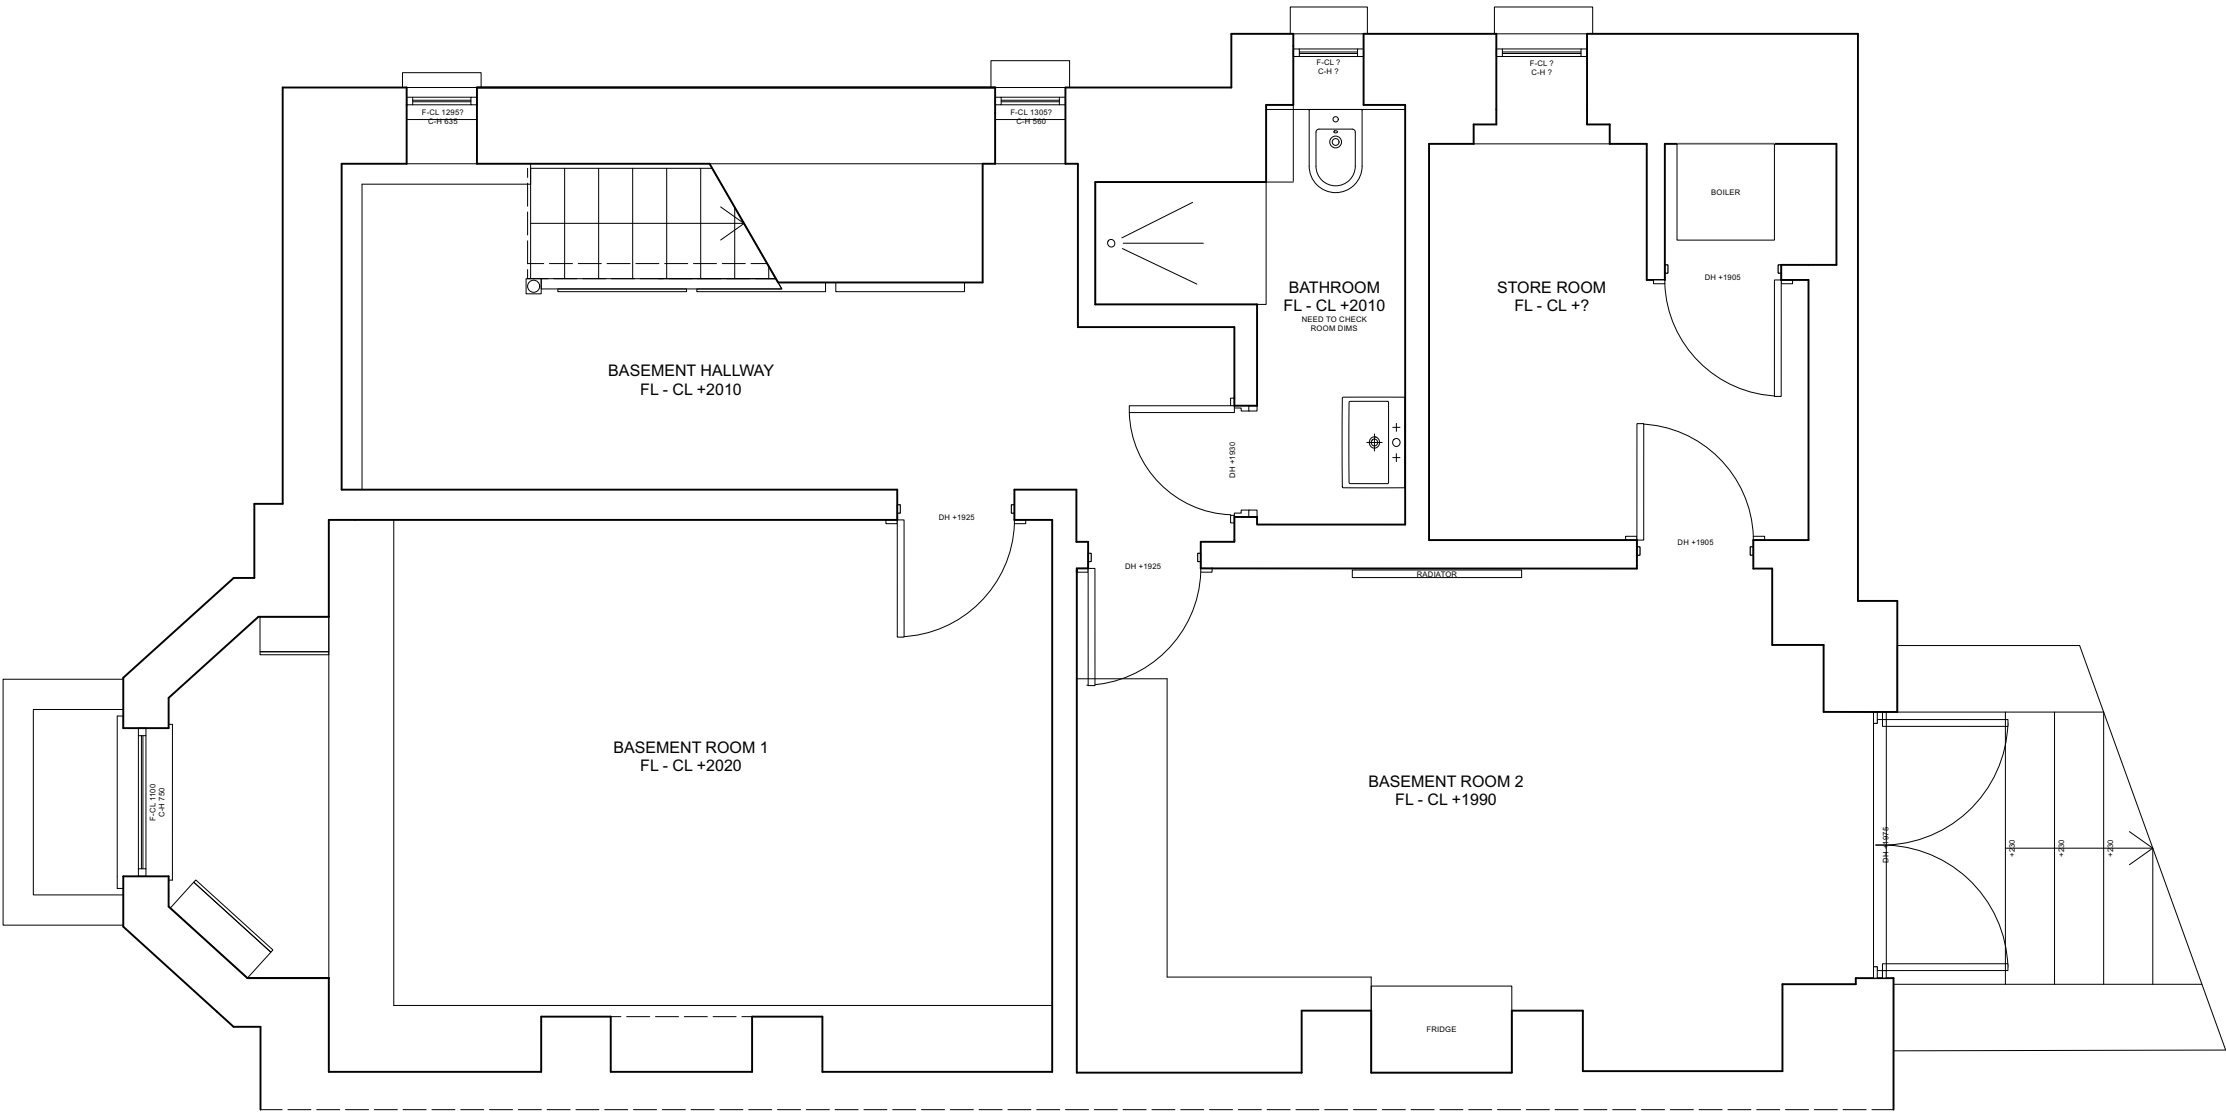


FOR PLANNING

 


EDITIONAL
STUDIO

Drawing
Existing Basement Floor Plan
Project
Chandos Road South
Contact
post@editionalstudio.com
Scale
1:50 @ A3
Date
28.01.22
Drawing No.
052_L02_01

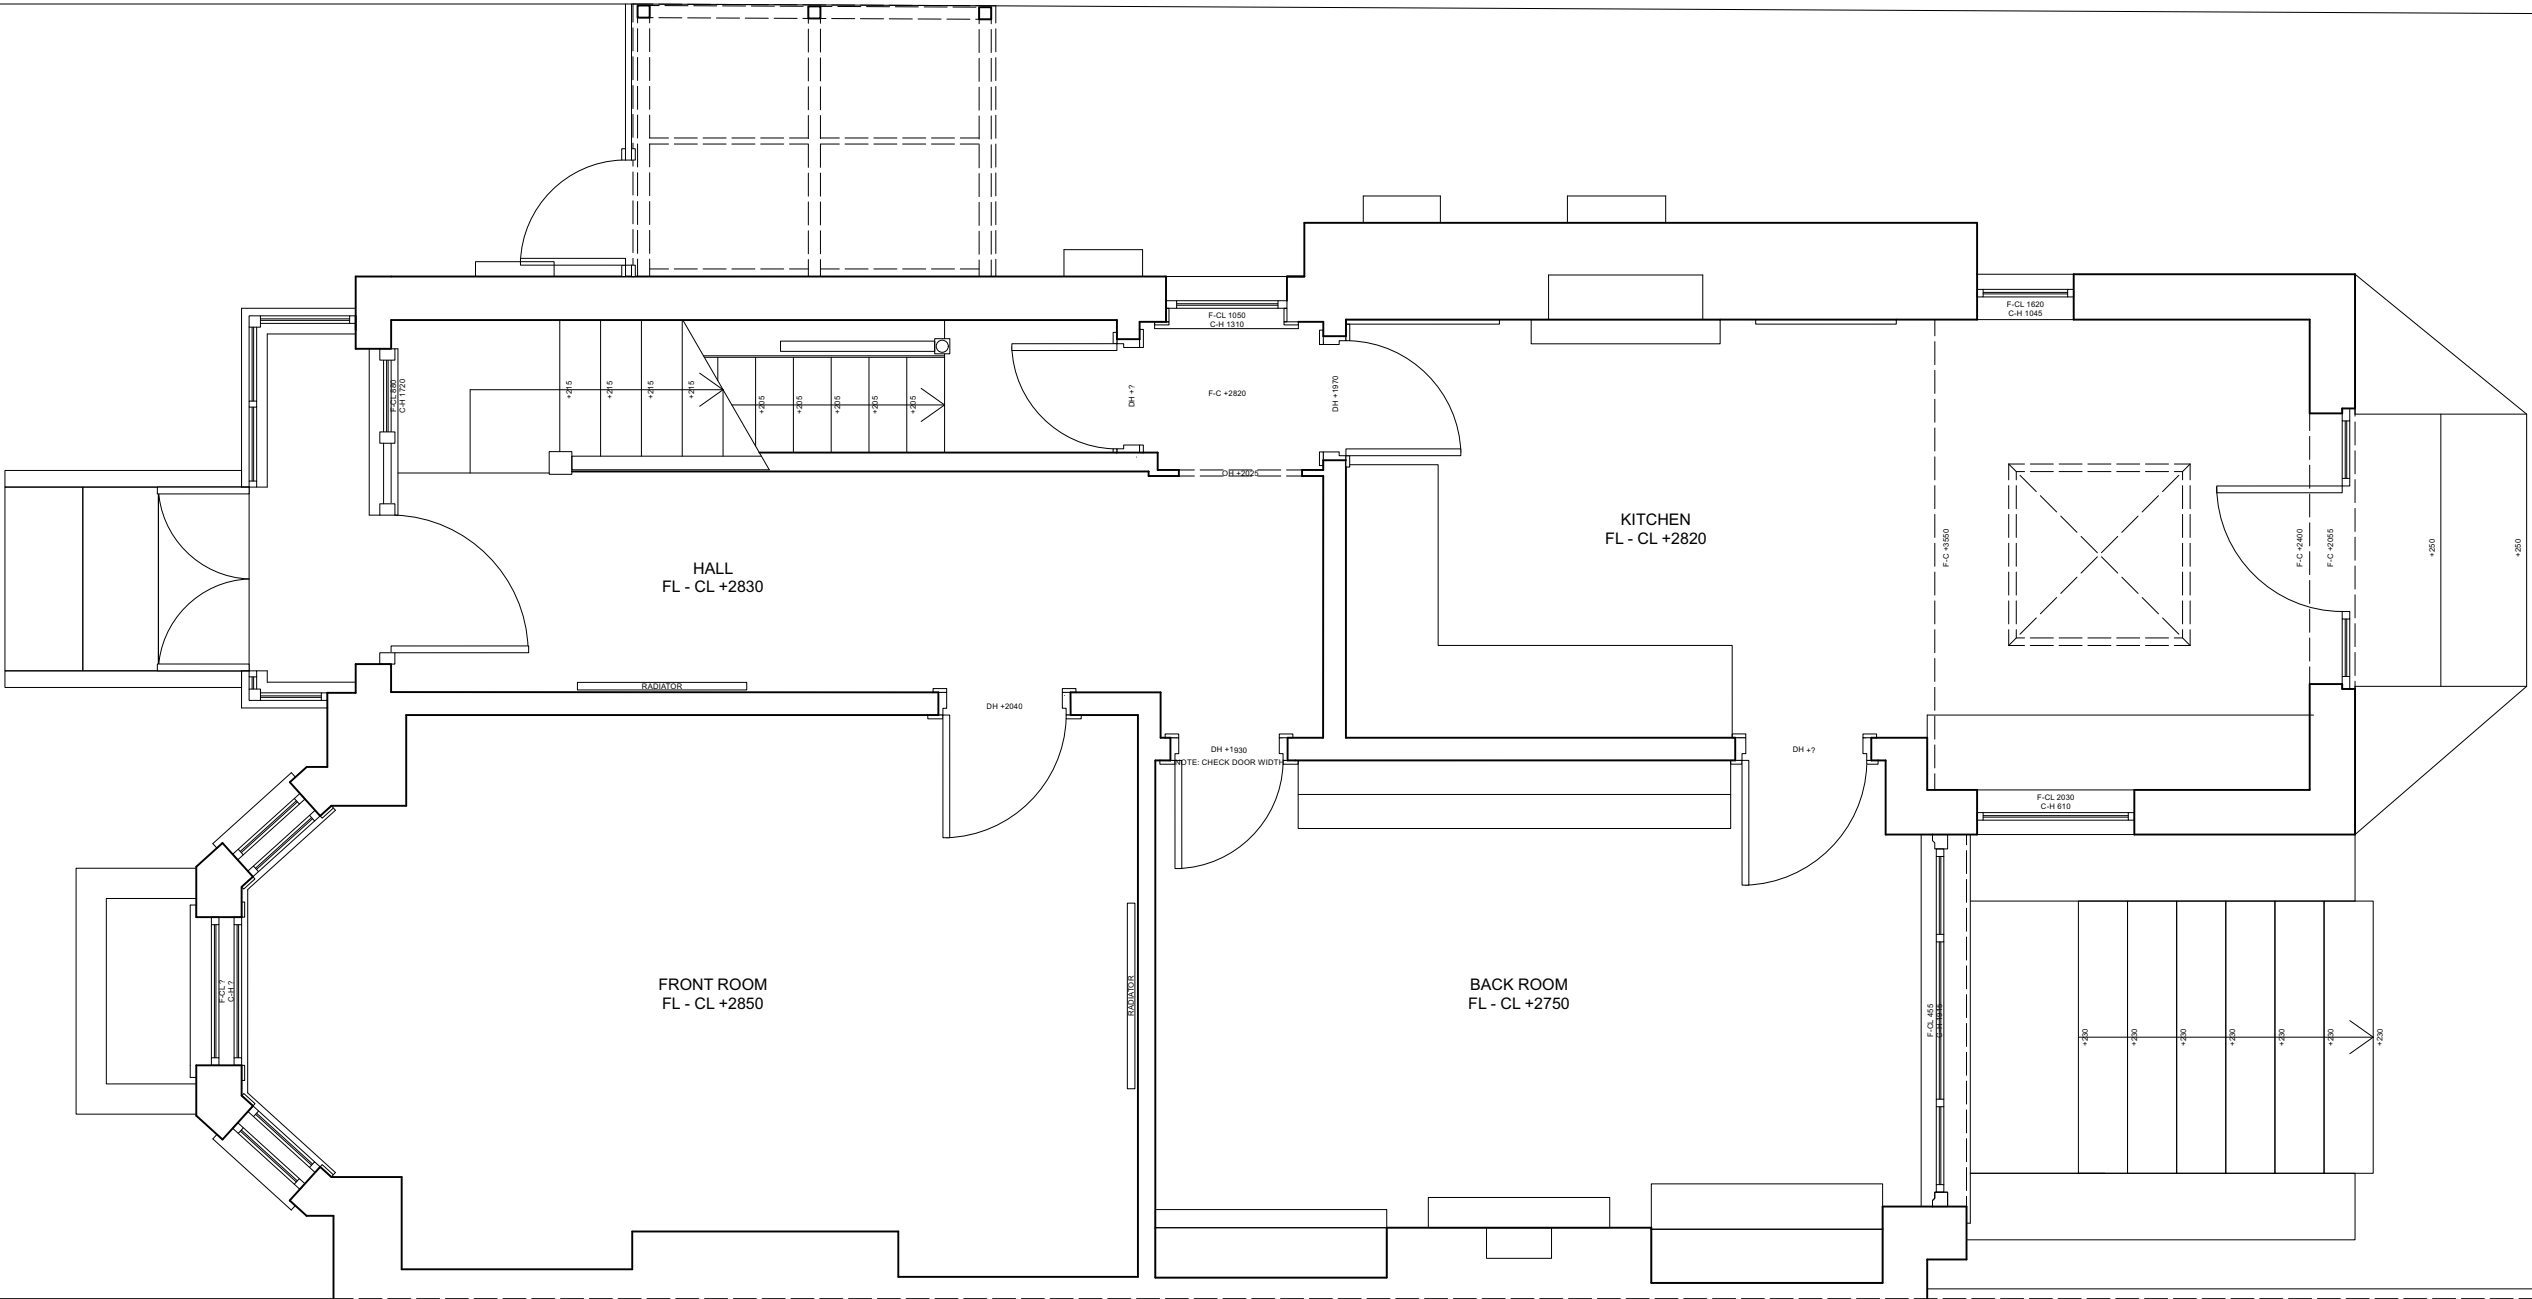


FOR PLANNING

 



EDITORIAL
STUDIO

Drawing
Existing Ground Floor Plan
Project
Chandos Road South
Contact
post@editorialstudio.com
Scale
1:50 @ A3
Date
28.01.22
Drawing No.
052_L02_02

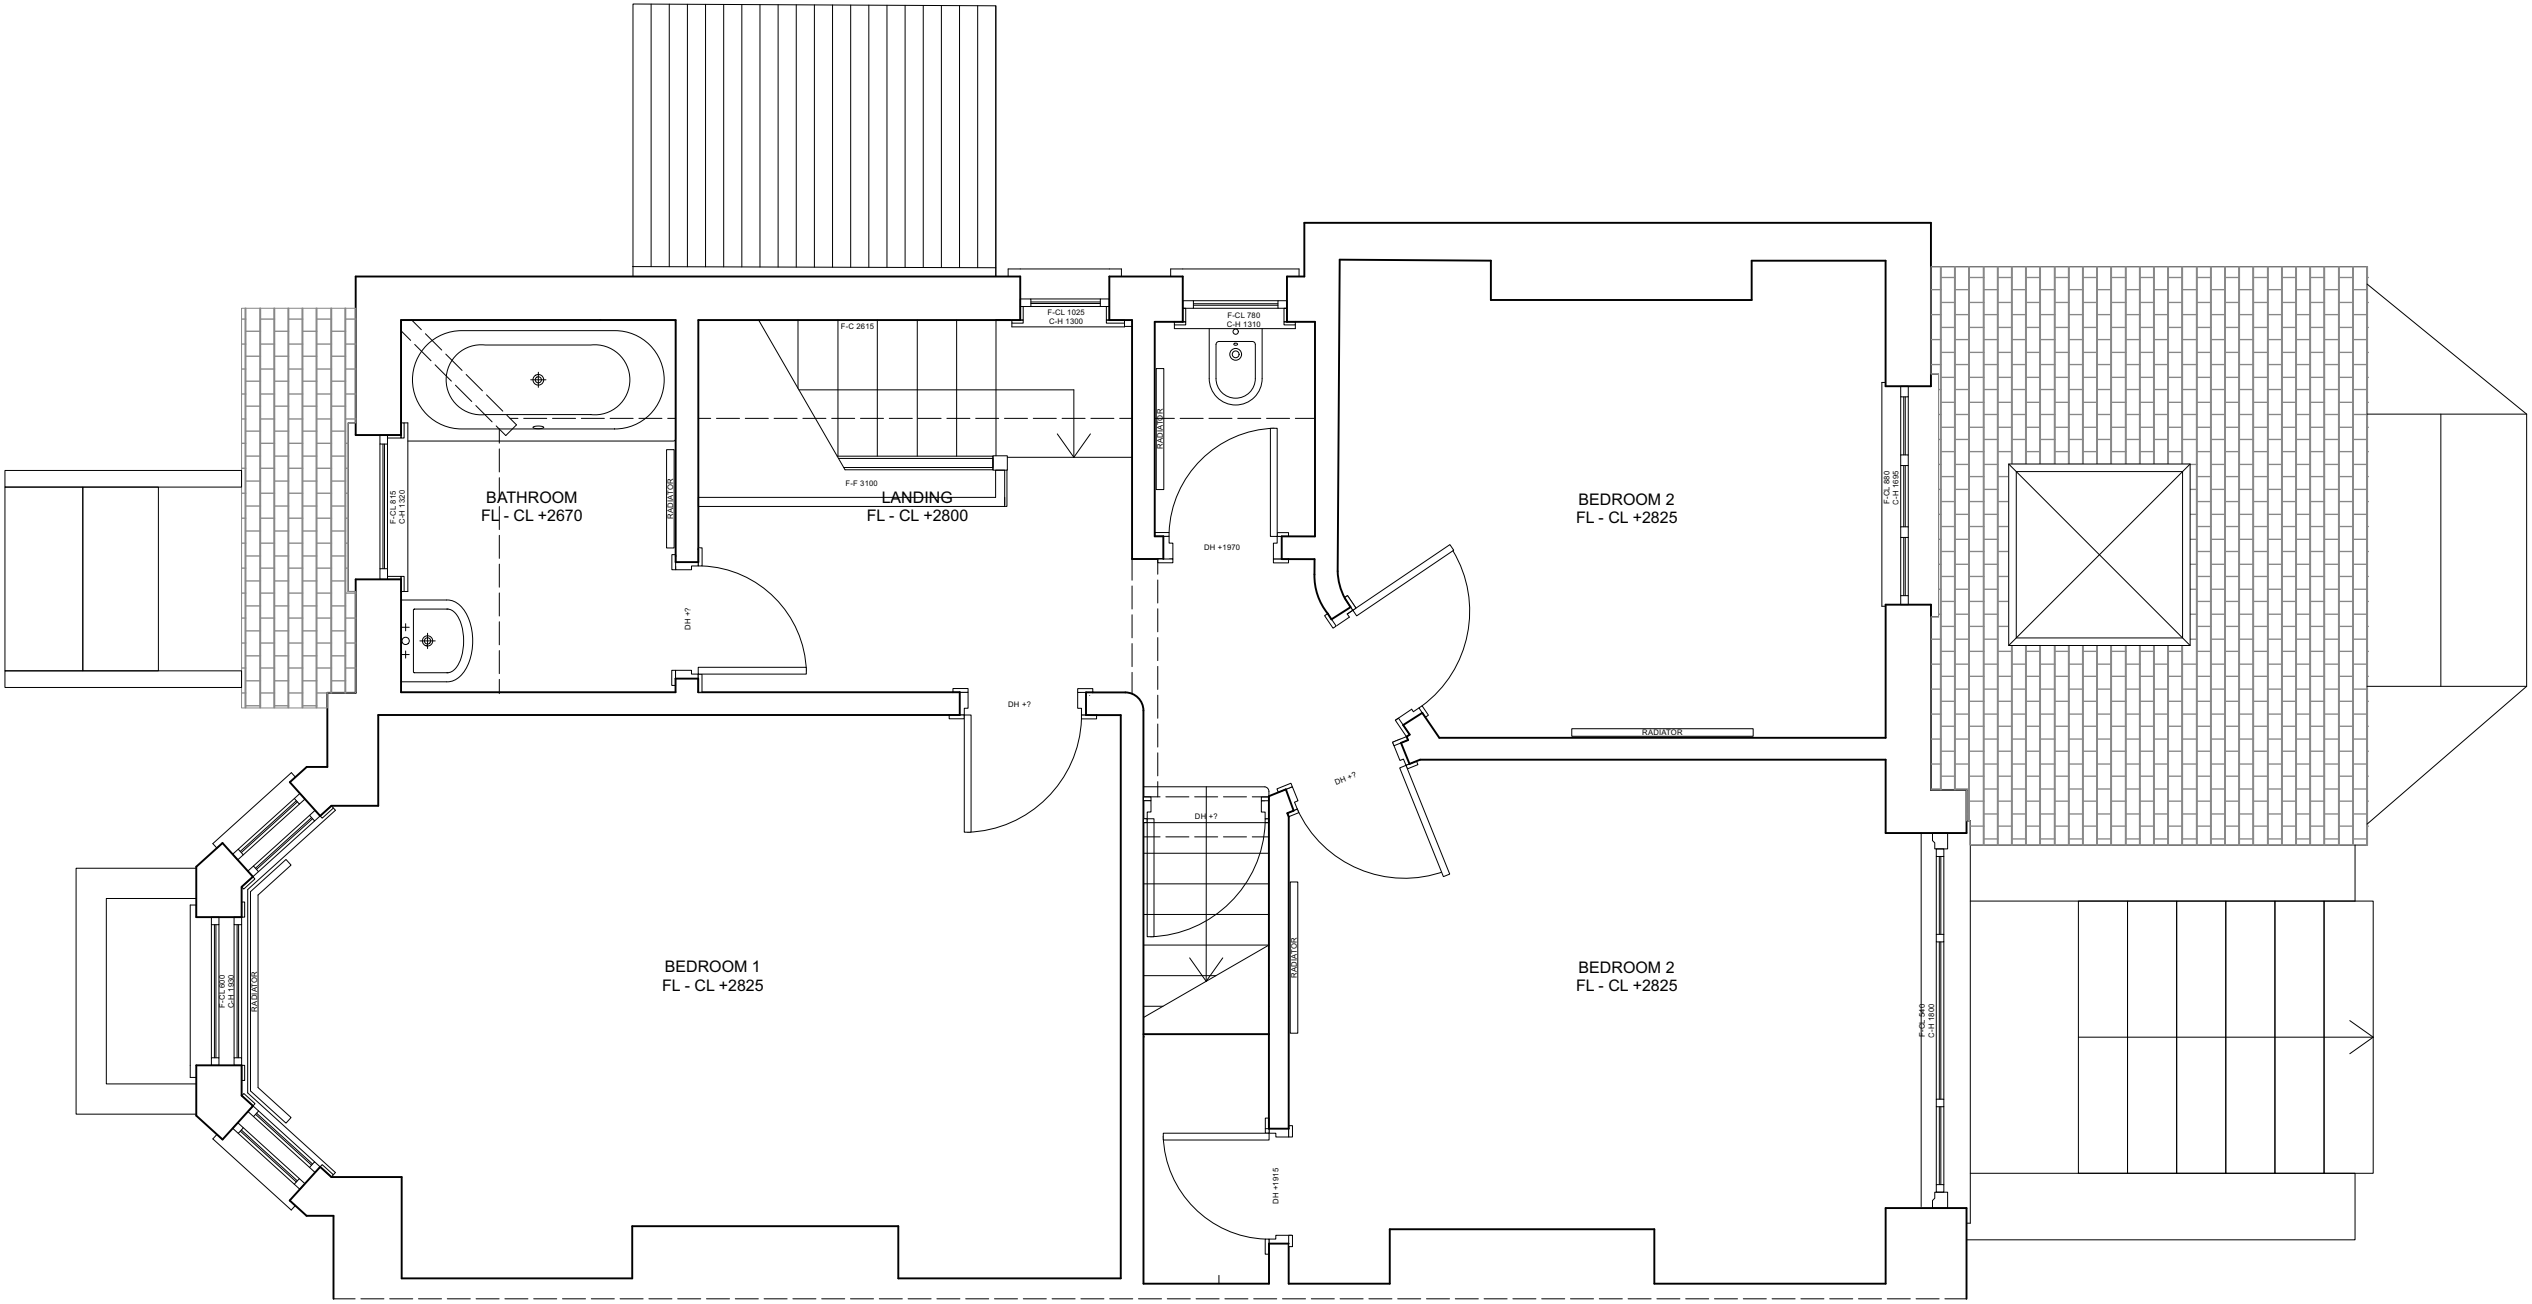


FOR PLANNING

 

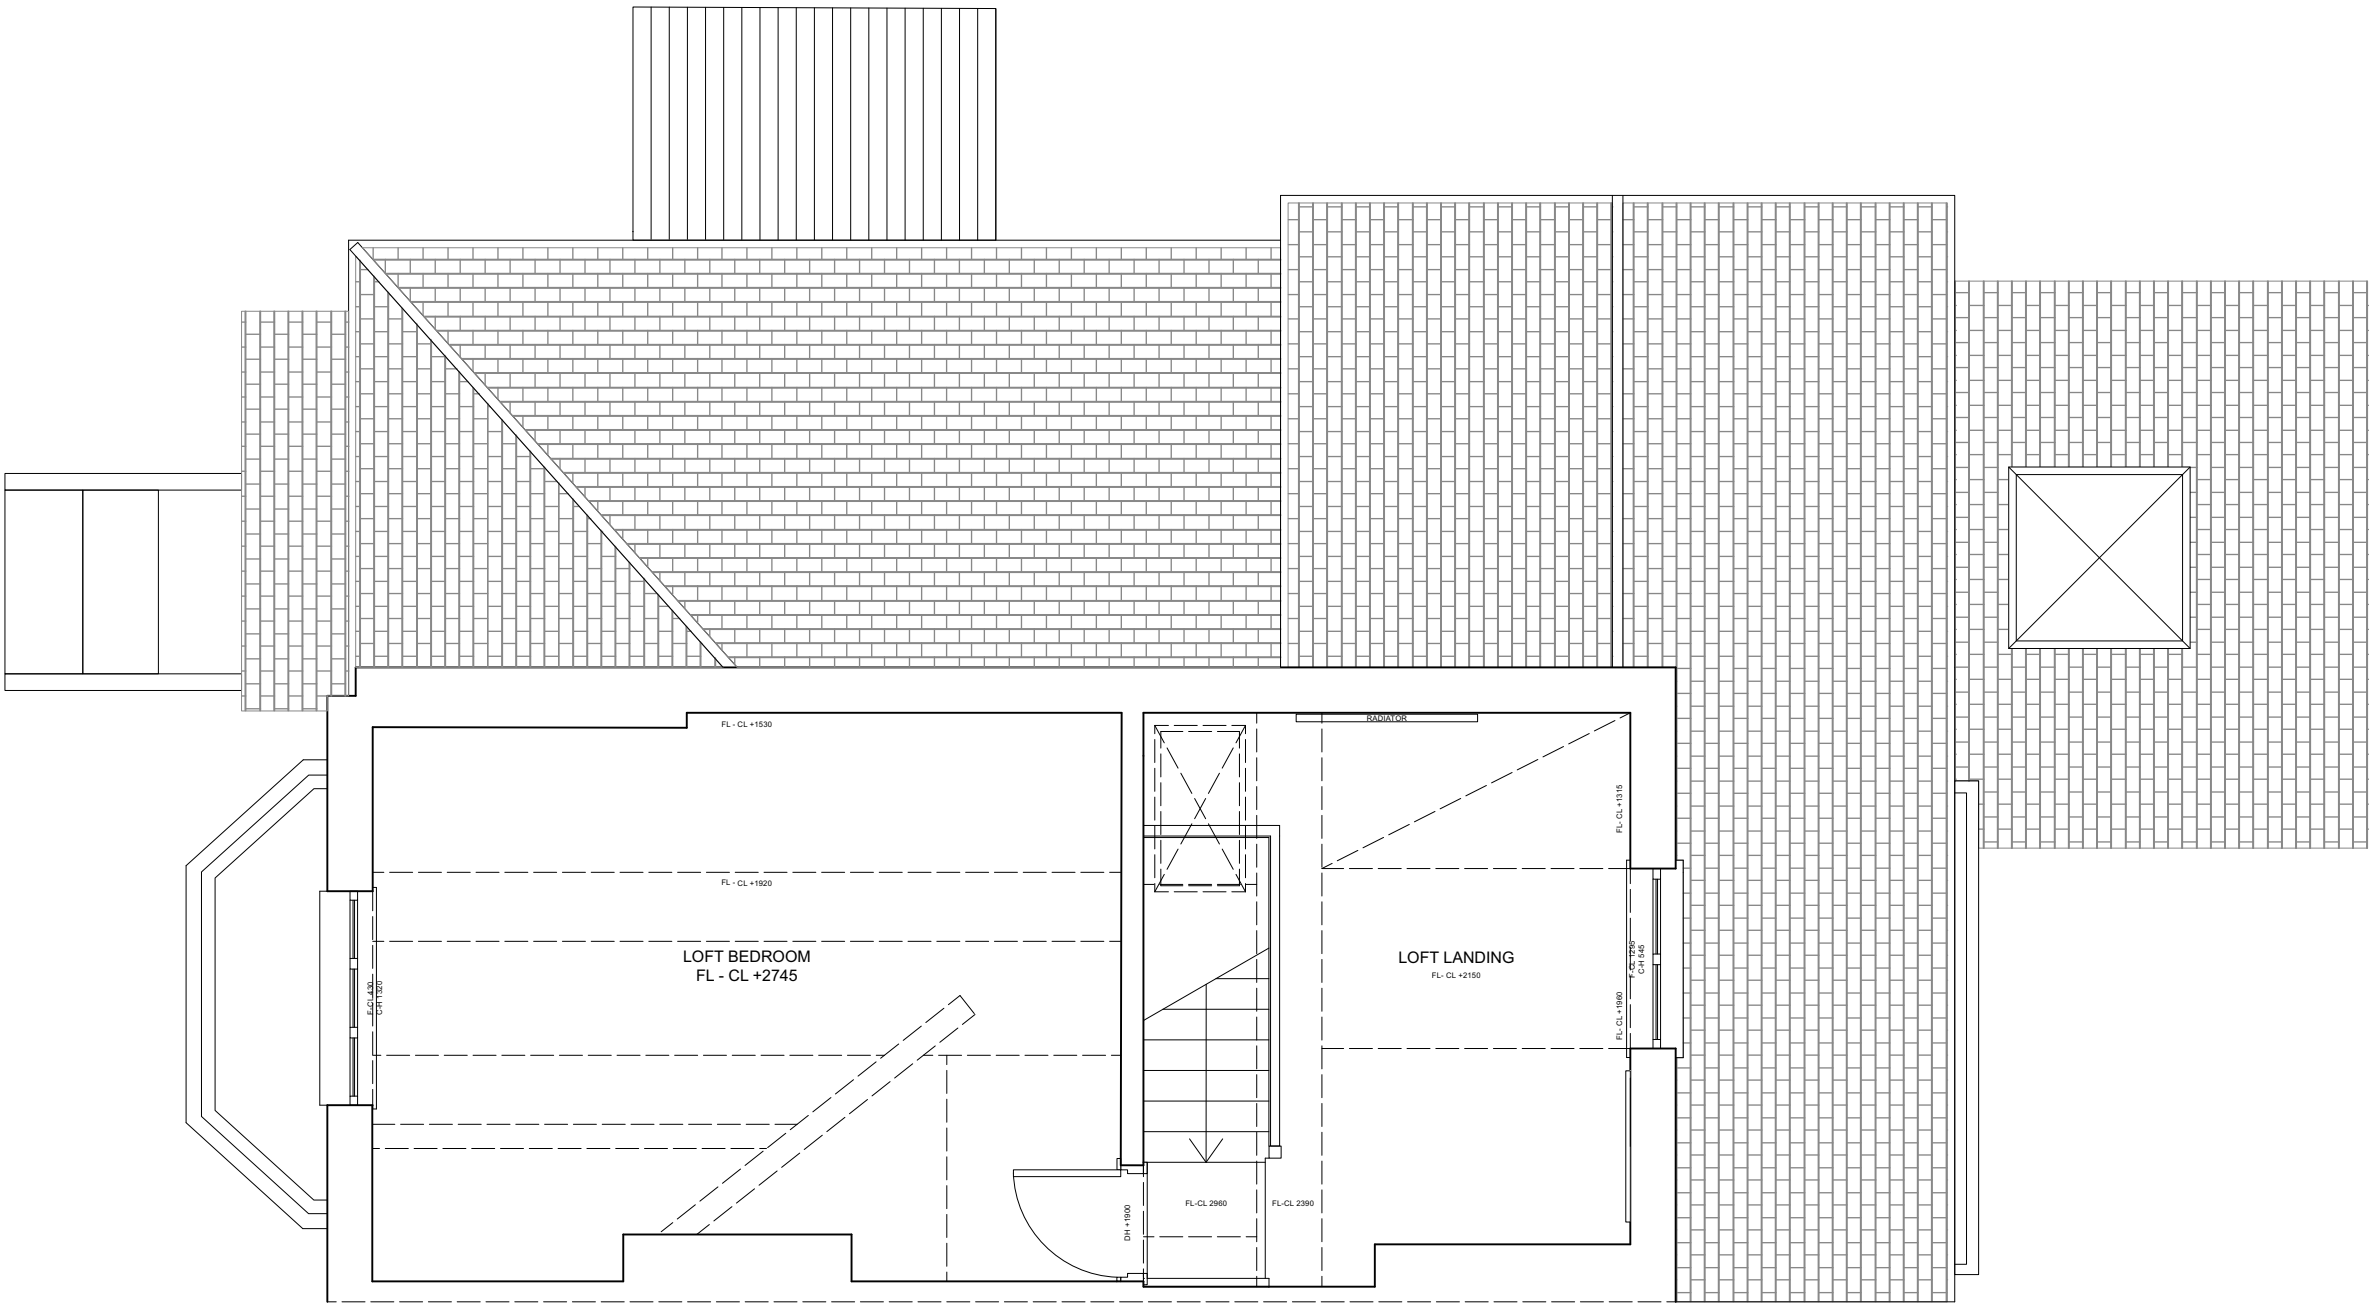


FOR PLANNING

 


EDITORIAL
STUDIO

Drawing
Existing Second Floor Plan
Project
Chandos Road South
Contact
post@editorialstudio.com
Scale
1:50 @ A3
Date
28.01.22
Drawing No.
052_L02_04_A

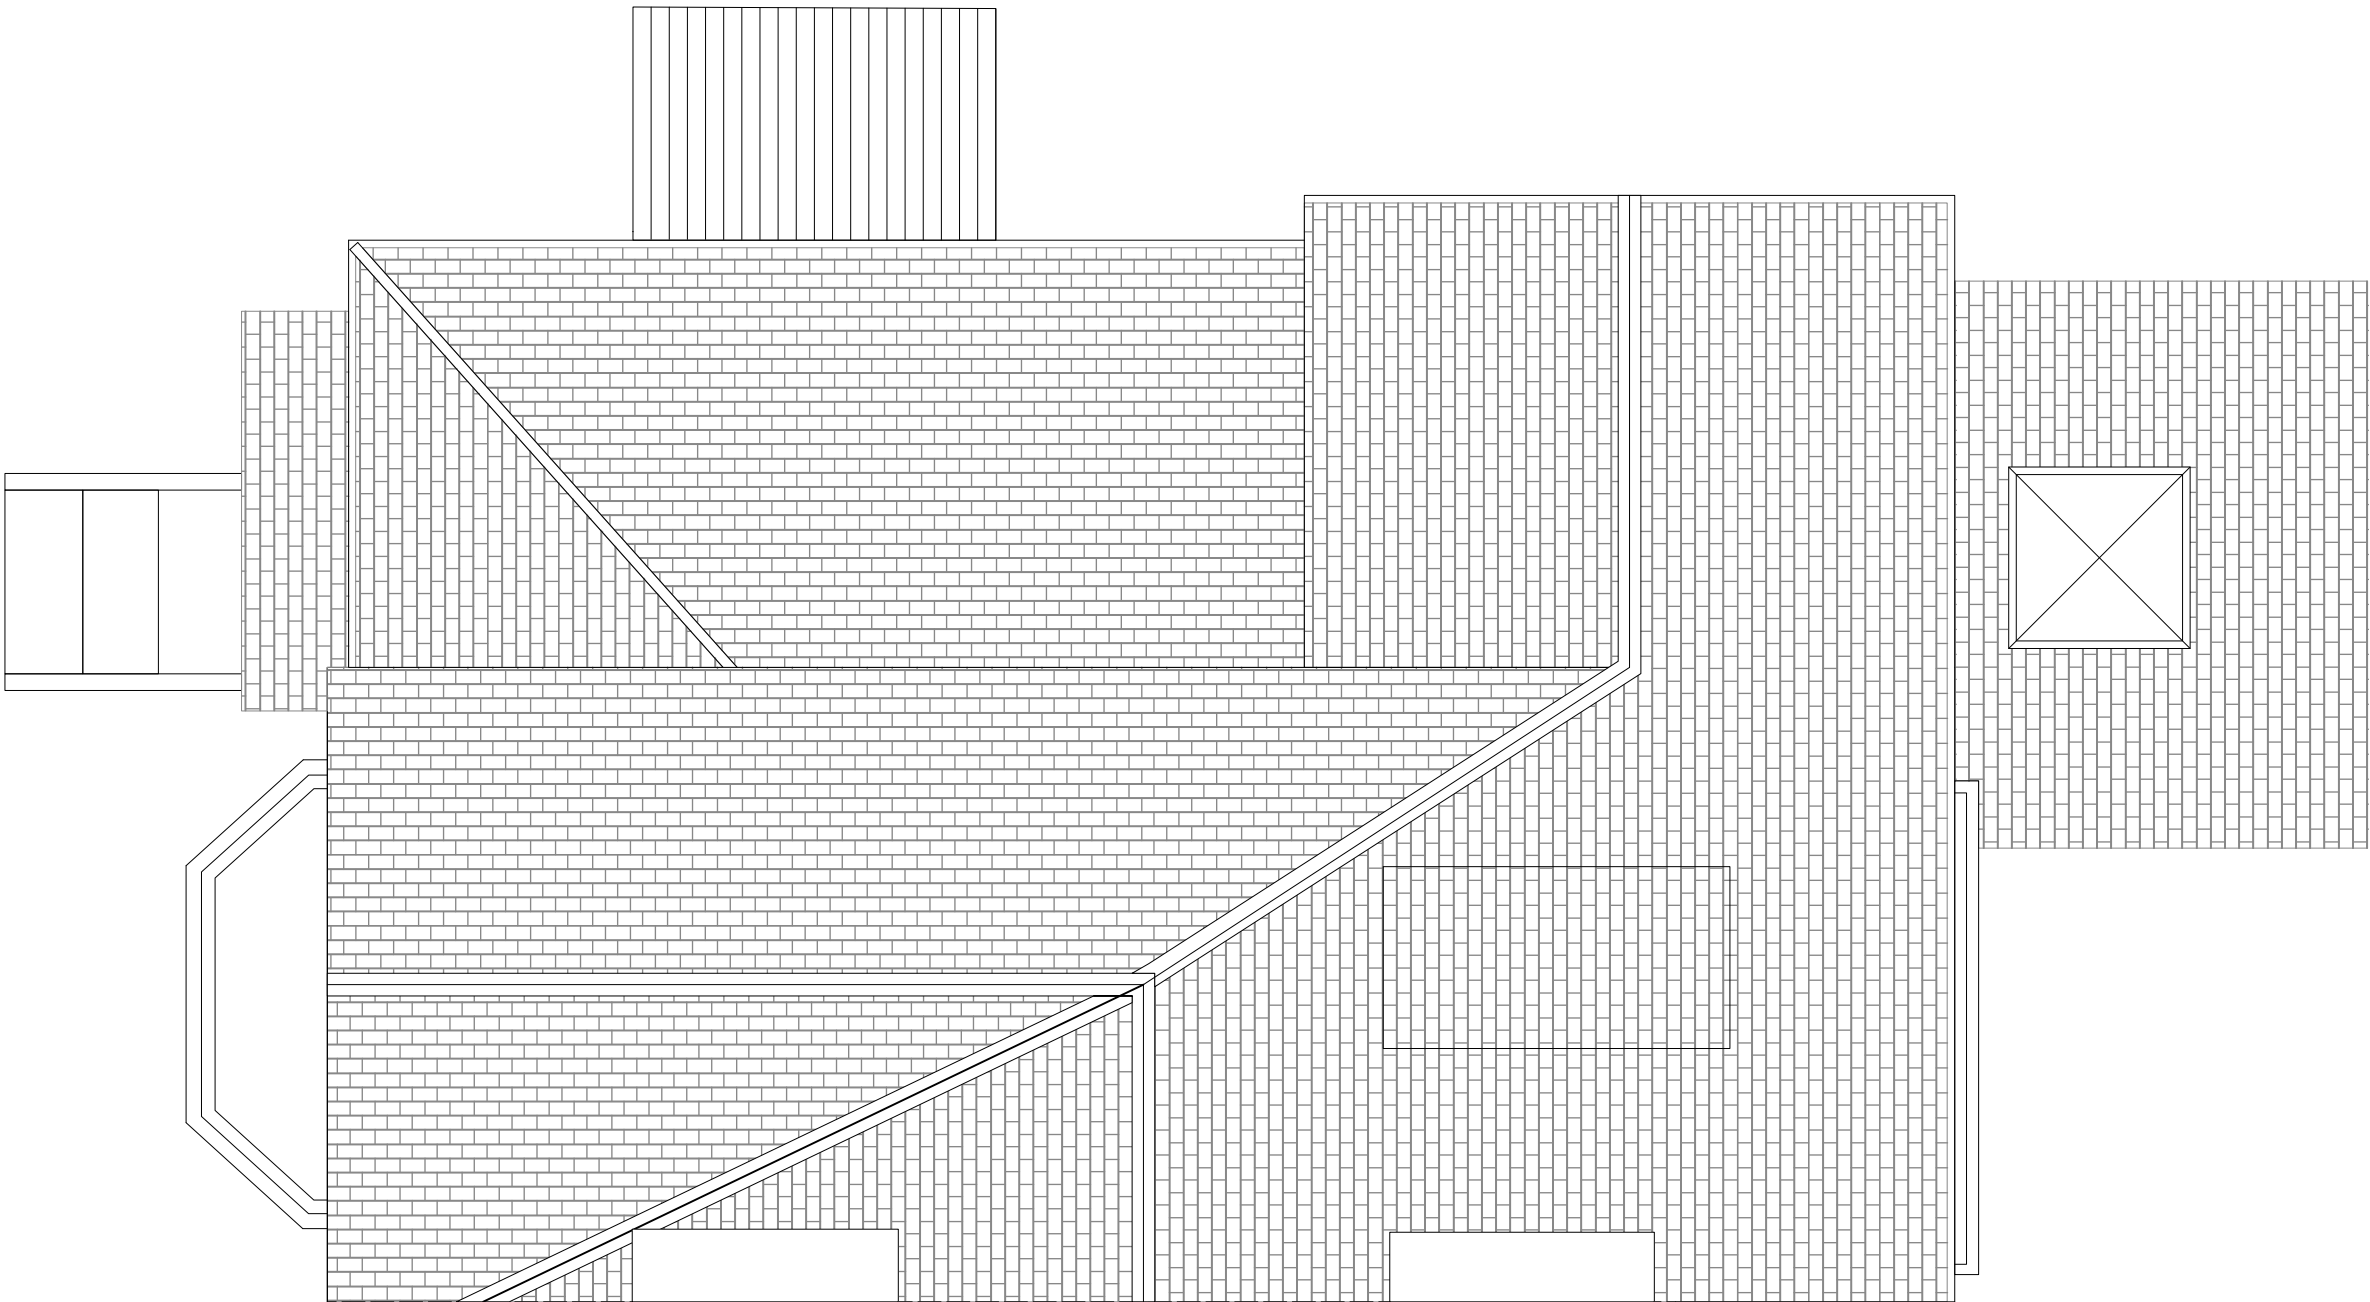

FOR PLANNING

 

EDITORIAL
STUDIO

Drawing

Existing Roof Plan

Project

Chandos Road South

Contact

post@editorialstudio.com


Scale
1:50 @ A3

Date
28.01.22

Drawing No.
052_L02_05



FOR PLANNING

 


EDITORIAL
STUDIO

Drawing
Existing Front Elevation
Project
Chandos Road South
Contact
post@editorialstudio.com
Scale 1:50 @ A3 Date 28.01.22 Drawing No. 052_L05_01



FOR PLANNING

 

EDITIONAL
STUDIO

Drawing

Existing Back Elevation

Project

Chandos Road South

Contact

post@editionalstudio.com


Scale
1:50 @ A3

Date
28.01.22

Drawing No.
052_L05_02



FOR PLANNING

 

EDITORIAL
STUDIO

Drawing

Existing Side Elevation

Project

Chandos Road South


Contact

post@editorialstudio.com


Scale
1:50 @ A3

Date
28.01.22

Drawing No.
052_L05_03

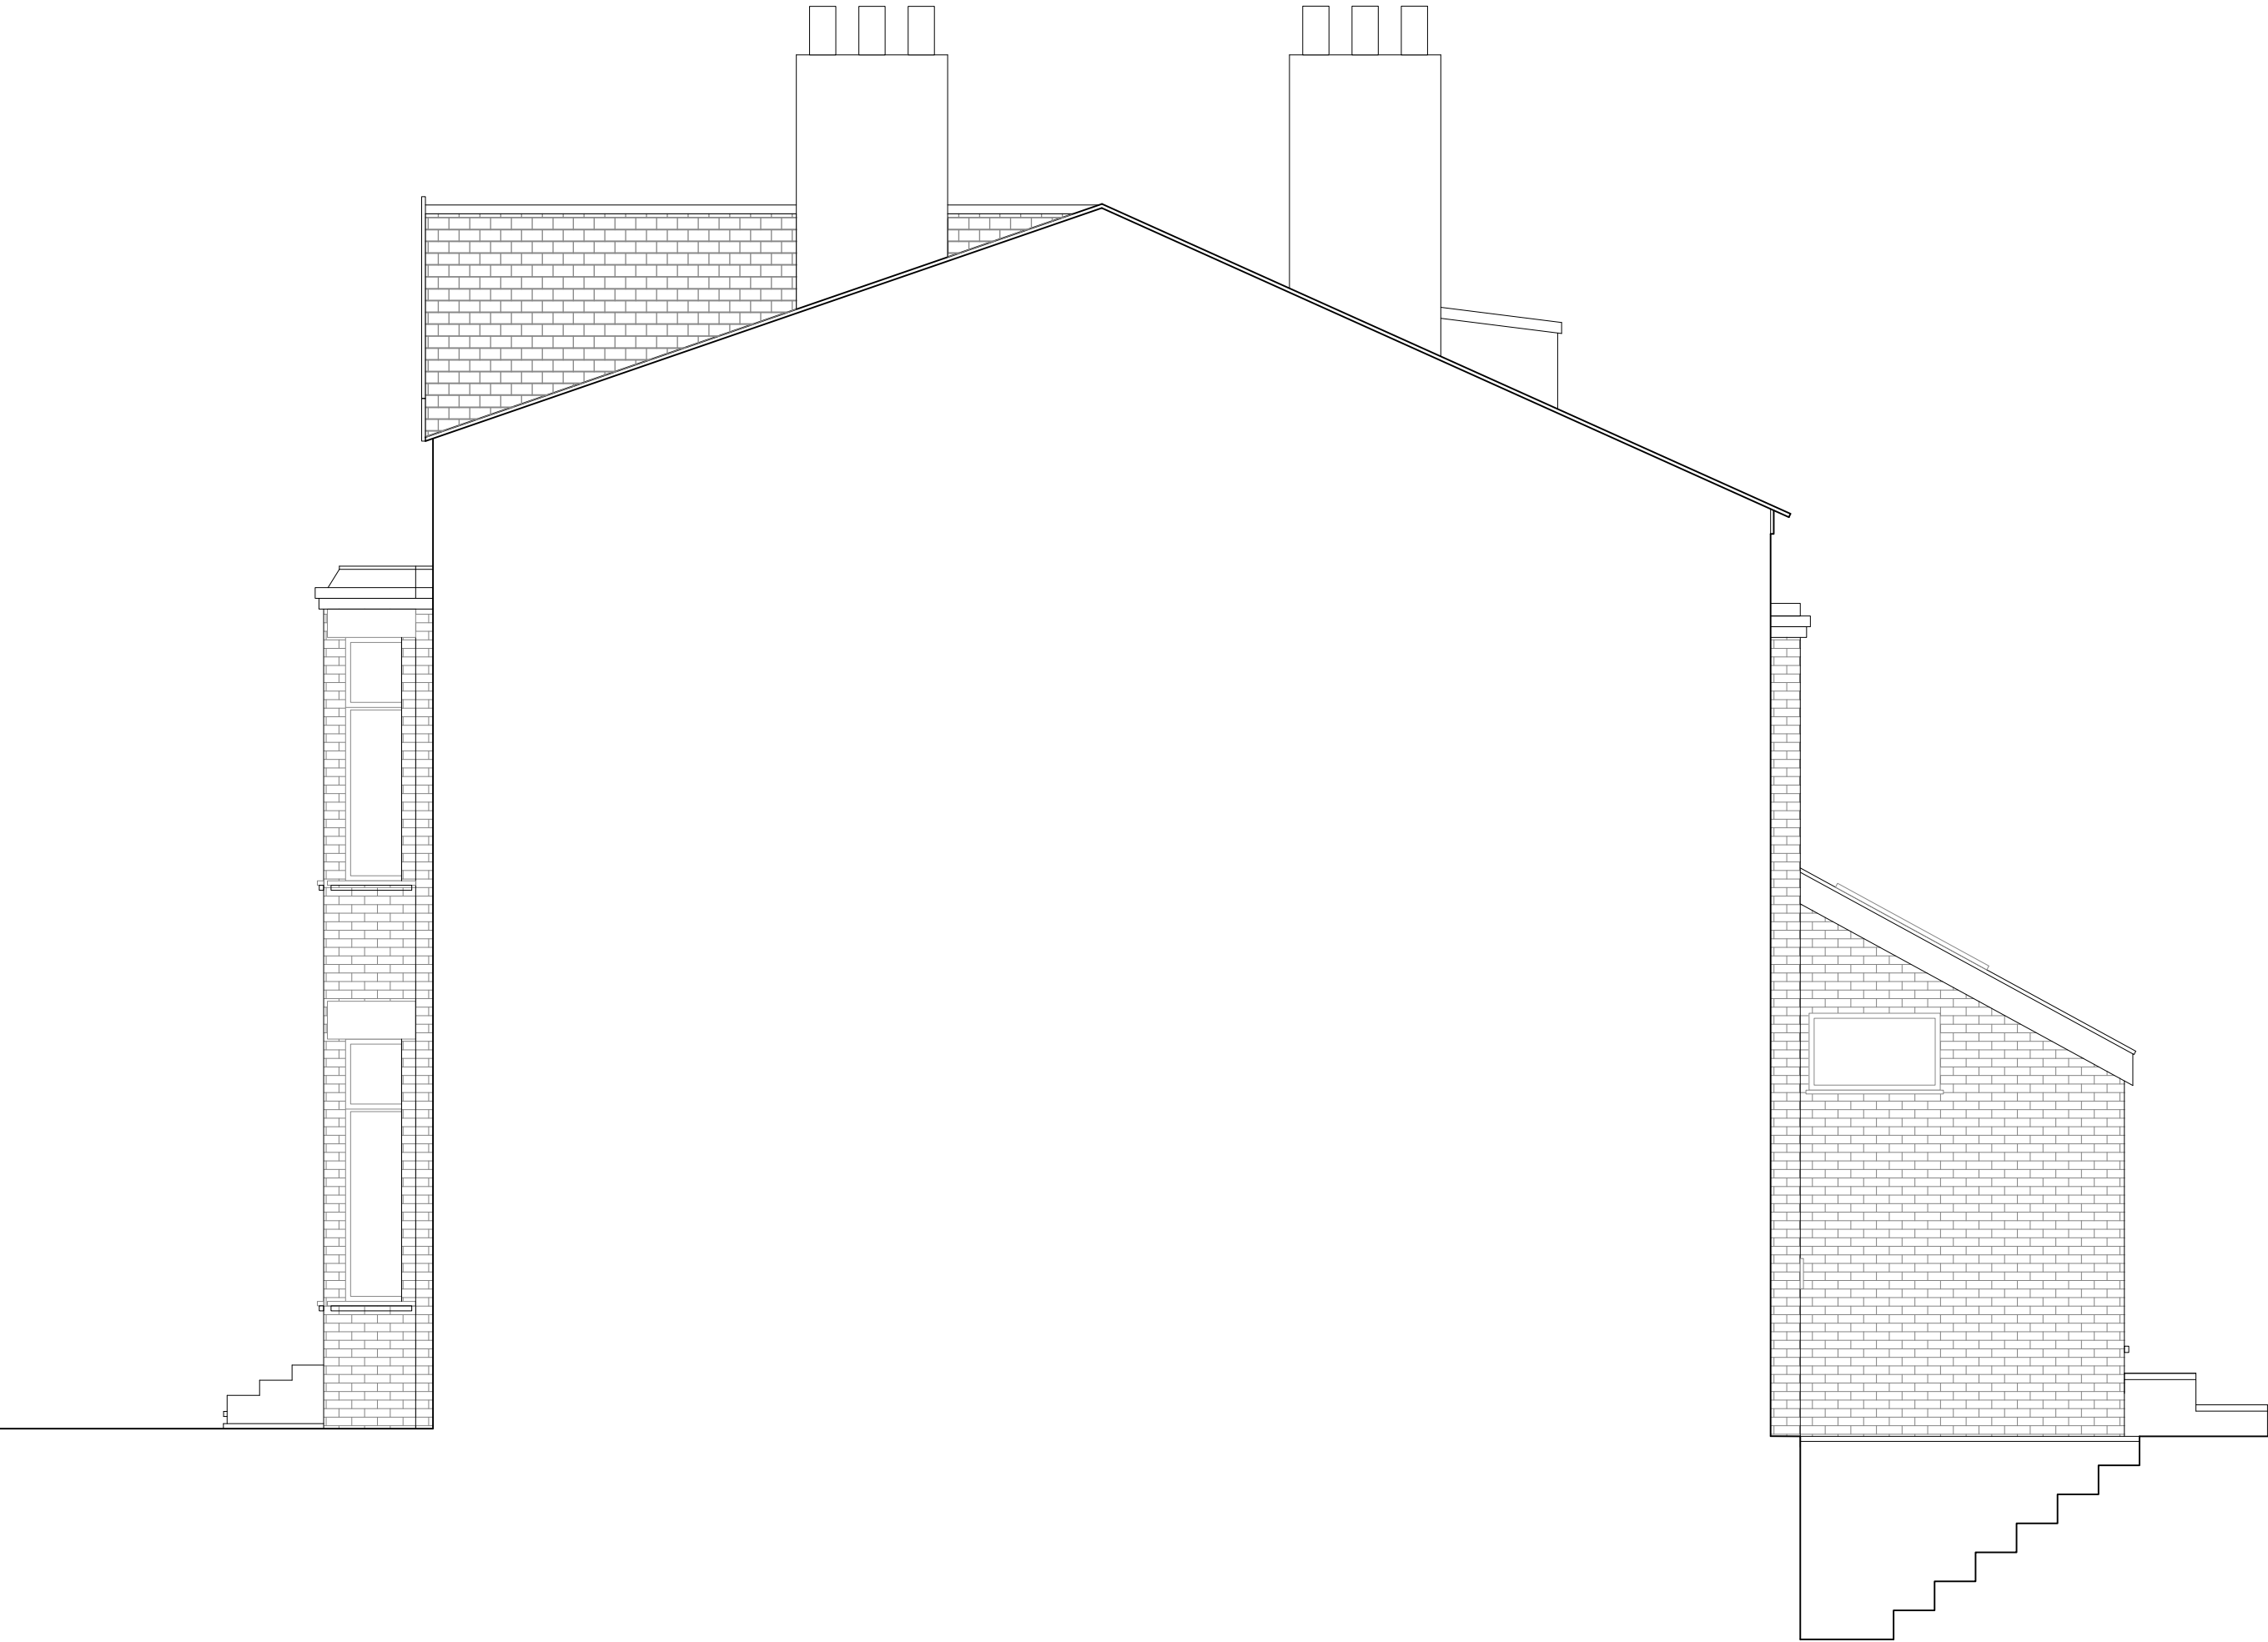

FOR PLANNING

 

EDITORIAL
STUDIO

Drawing

Existing Side Elevation

Project

Chandos Road South

Contact

post@editorialstudio.com

Scale
1:50 @ A3

Date
28.01.22

Drawing No.
052_L05_04