

LEGEND

Site Boundary

P11	11/10/22	SA	SH	Added Lift	
P10	07/10/22	AK	SH	Amended Drawings	
P9	11/04/22	SA	SH	Amended Entrance Accesses	
P8	30/03/22	SA	SH	Amended Fire Exit Door	
P7	20/03/22	SA	SH	Amended Drawings in Client Comments	
P6	23/03/22	AK	SH	Amended Drawing & DCA Ramp	
P5	24/10/22	SA	SH	Amended Car Park Layout & Post Height	
P4	17/10/22	SA	SH	Amended Site Levels	
P3	08/10/22	SA	SH	Amended Drawings	
P2	05/10/22	SA	SH	Amended Drawings	
P1	23/09/22	SA	SH	Initial Issue	
Nb.	Date	Drawn	Chk.	App	Revision or reason for issue

Client

Crown Advisory

create studios
Architects & Designers
Create & Studios (NW) Ltd
Universal Square
Chester Street North
Manchester M12 6AH
0161 874 0100
www.createstudios.co.uk
info@createstudios.co.uk


Project Title
16-18, Hyde Road, Manchester M12 6AW

Scale / North Point
1 : 200


Drawing Title
Proposed Floor Plans

Drawing Number
A1414/02/002
Drawing Status
Preliminary

Revision
P11

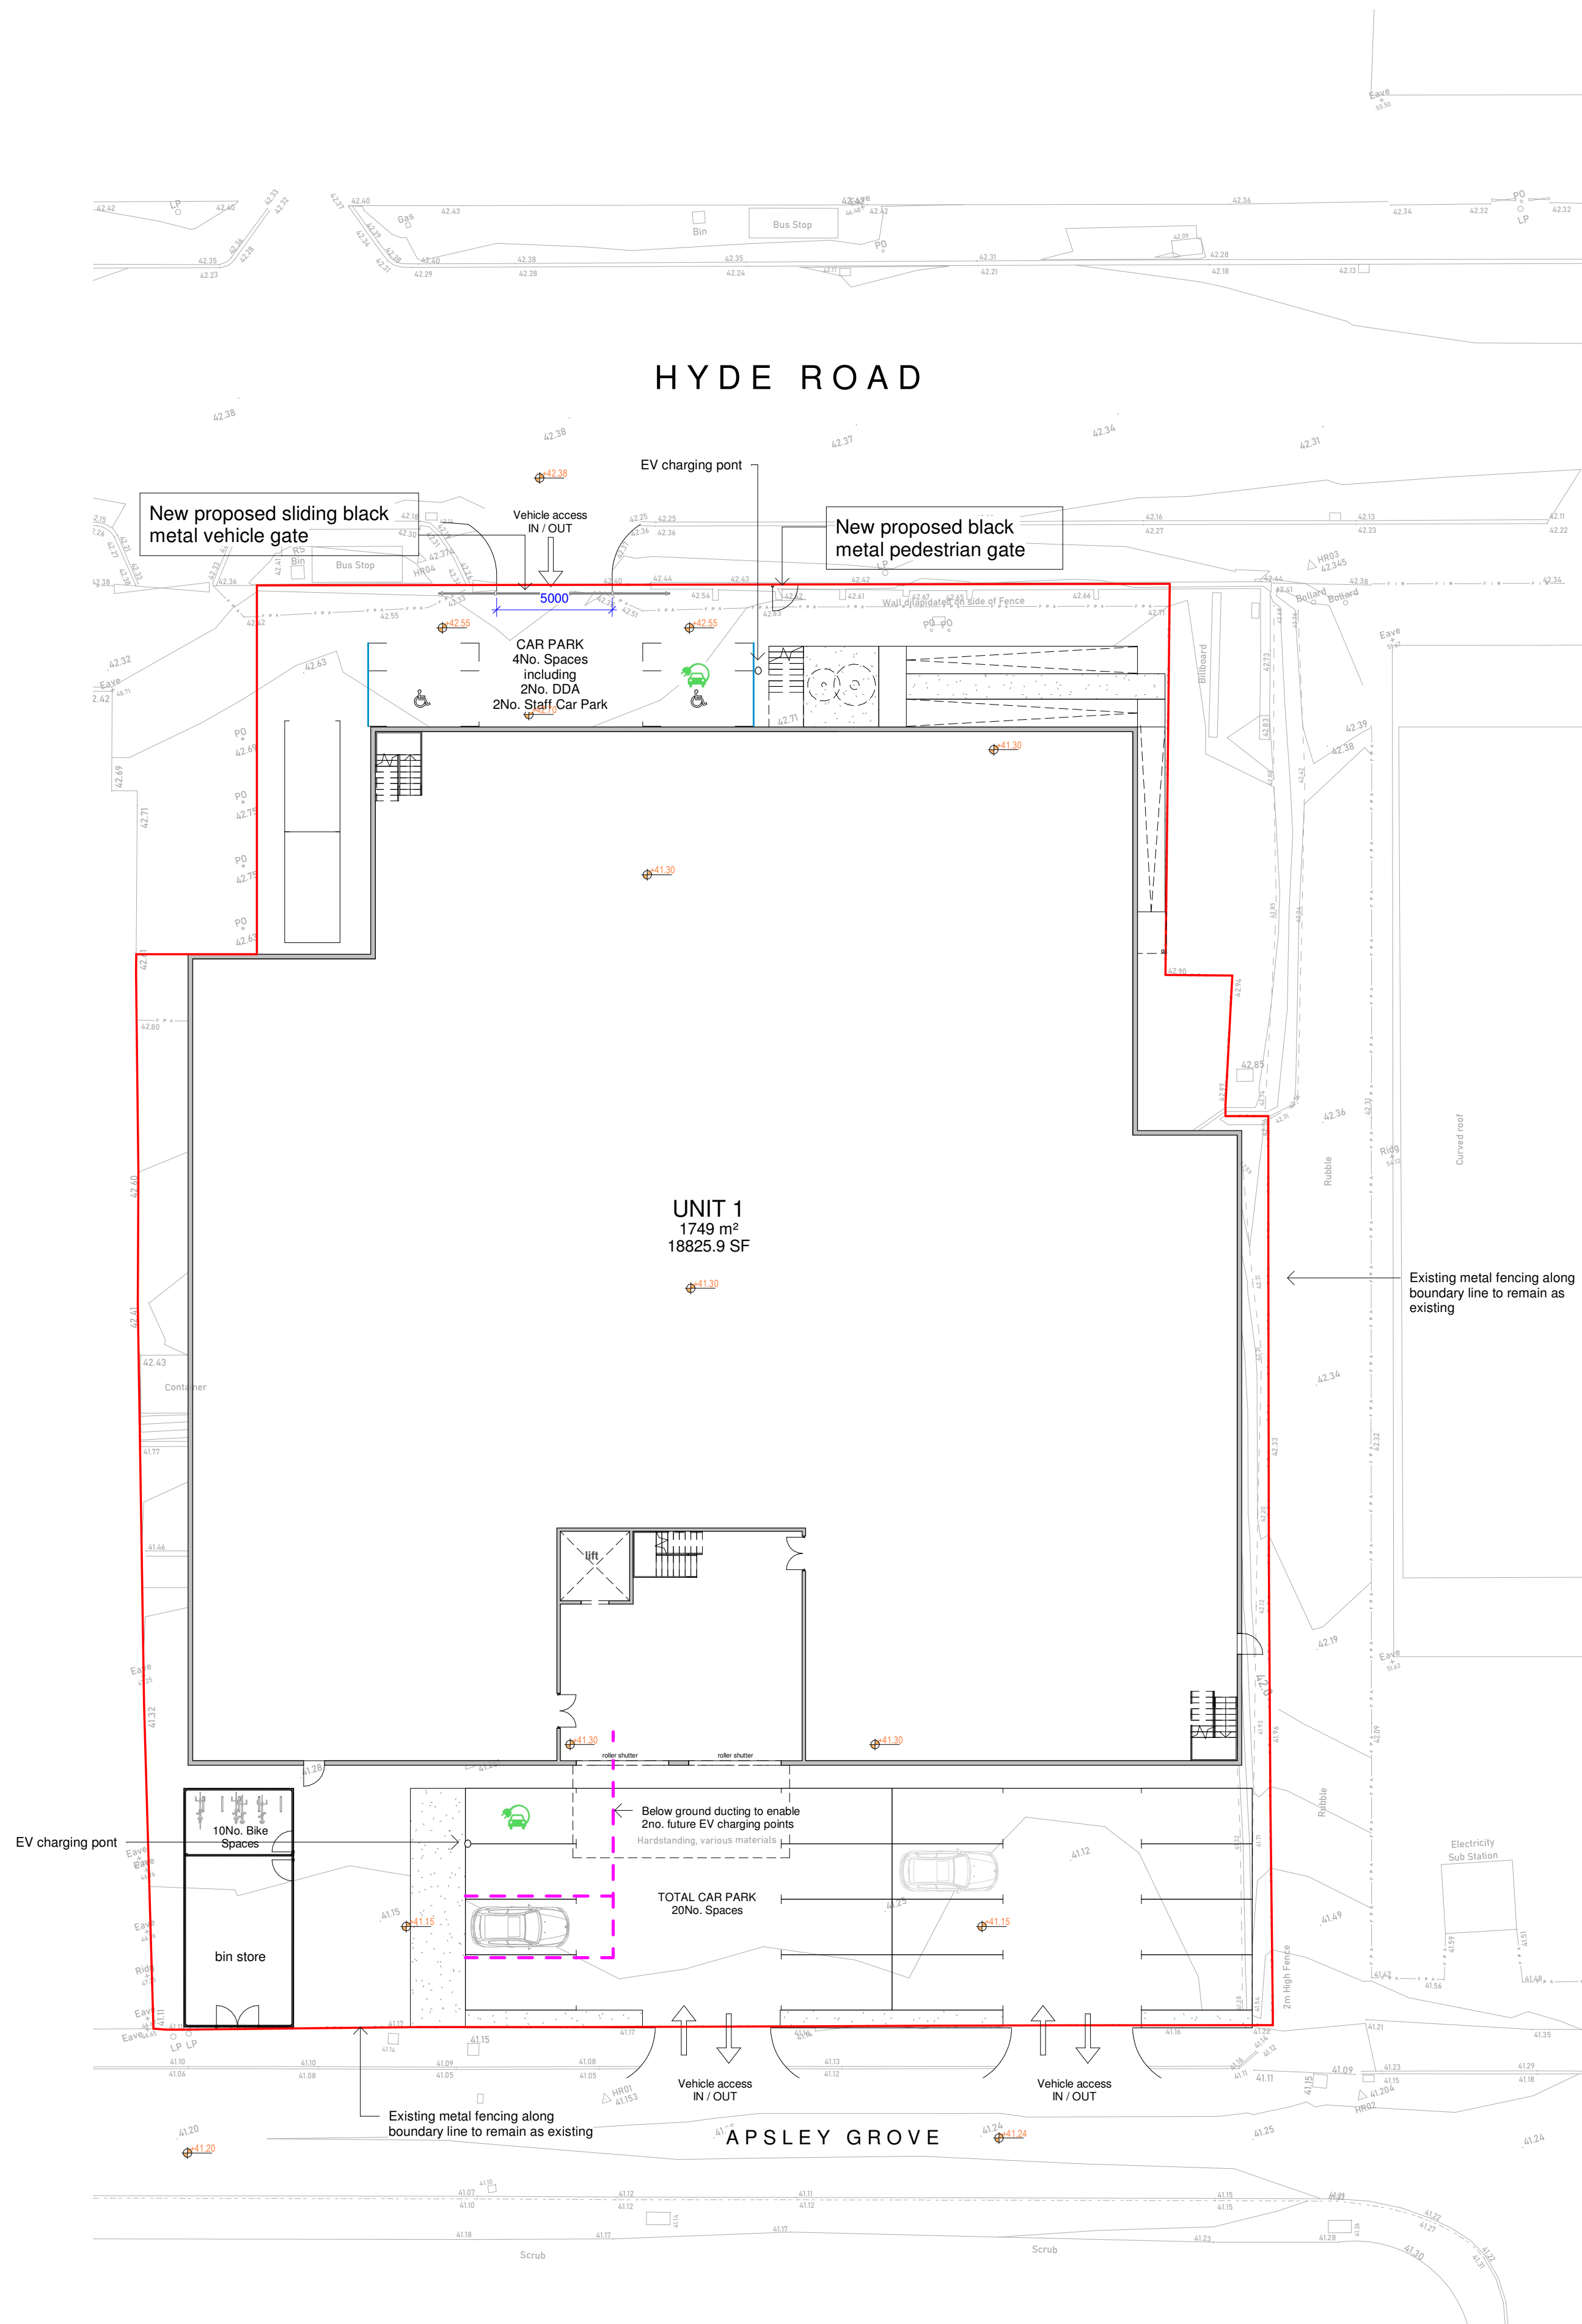

1 Proposed Ground Floor Plan
1 : 200

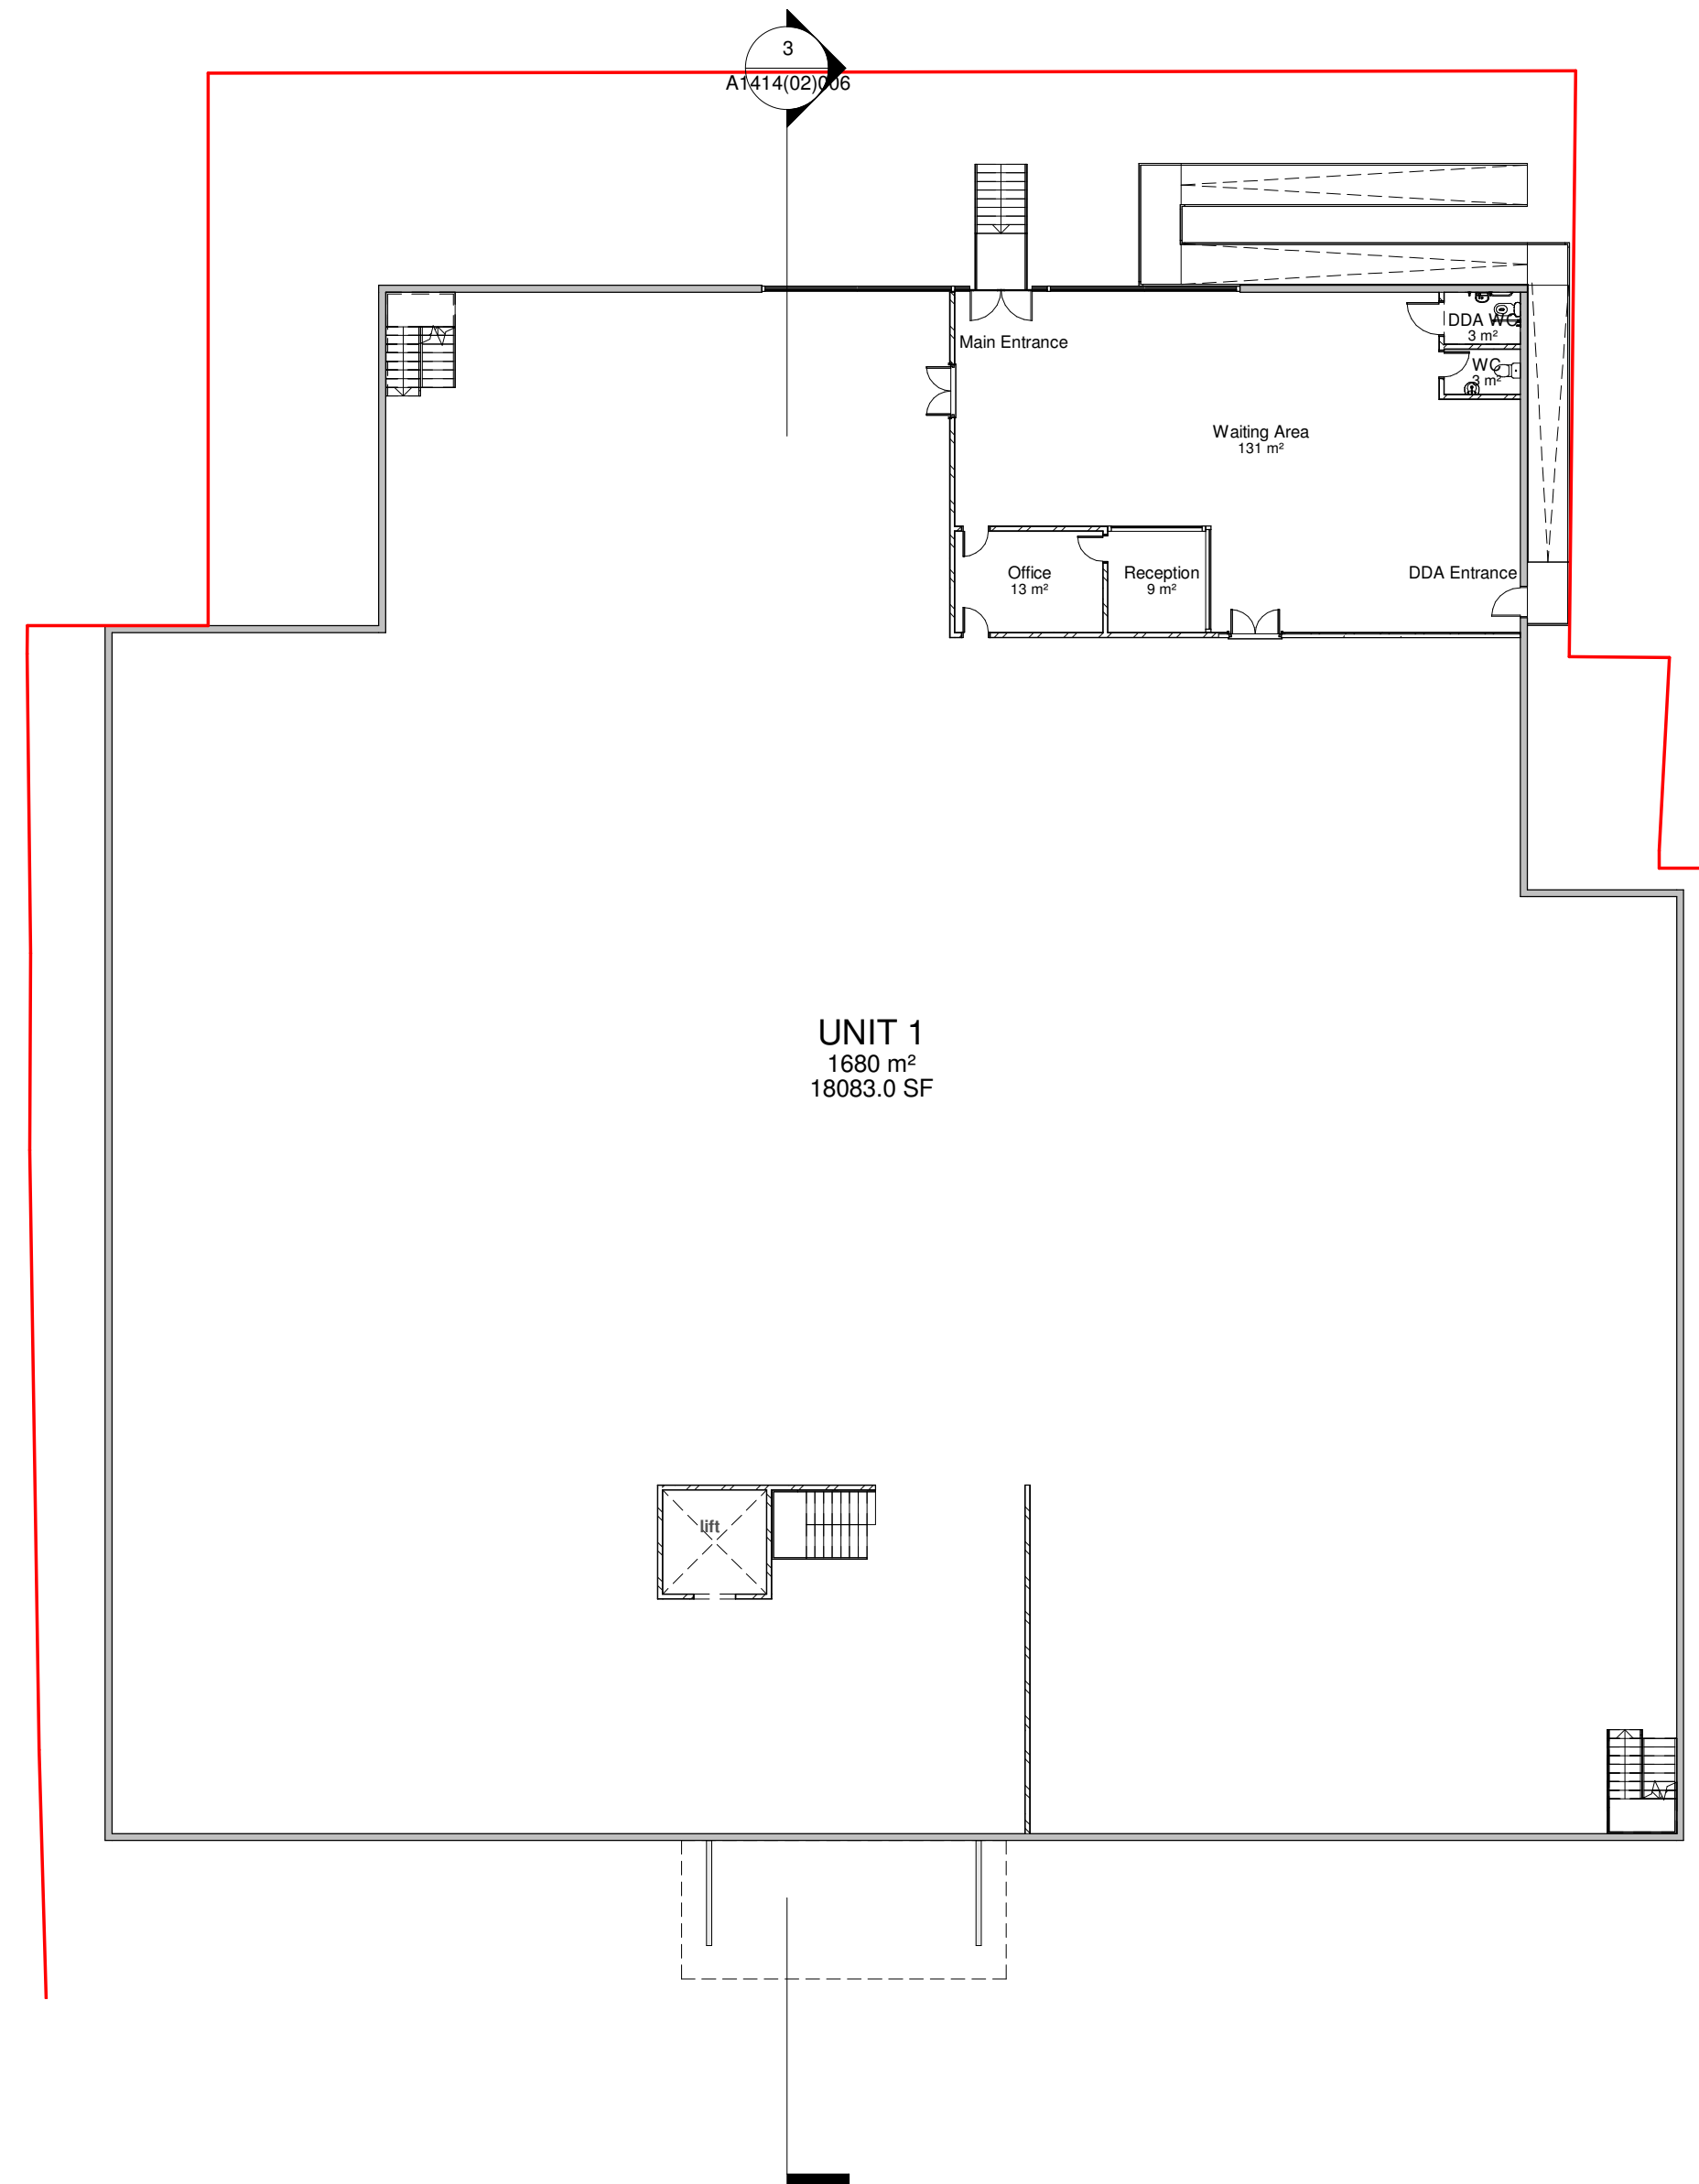

2 Proposed First Floor Plan
1 : 200

0 2 4 6 8m
1:200

