



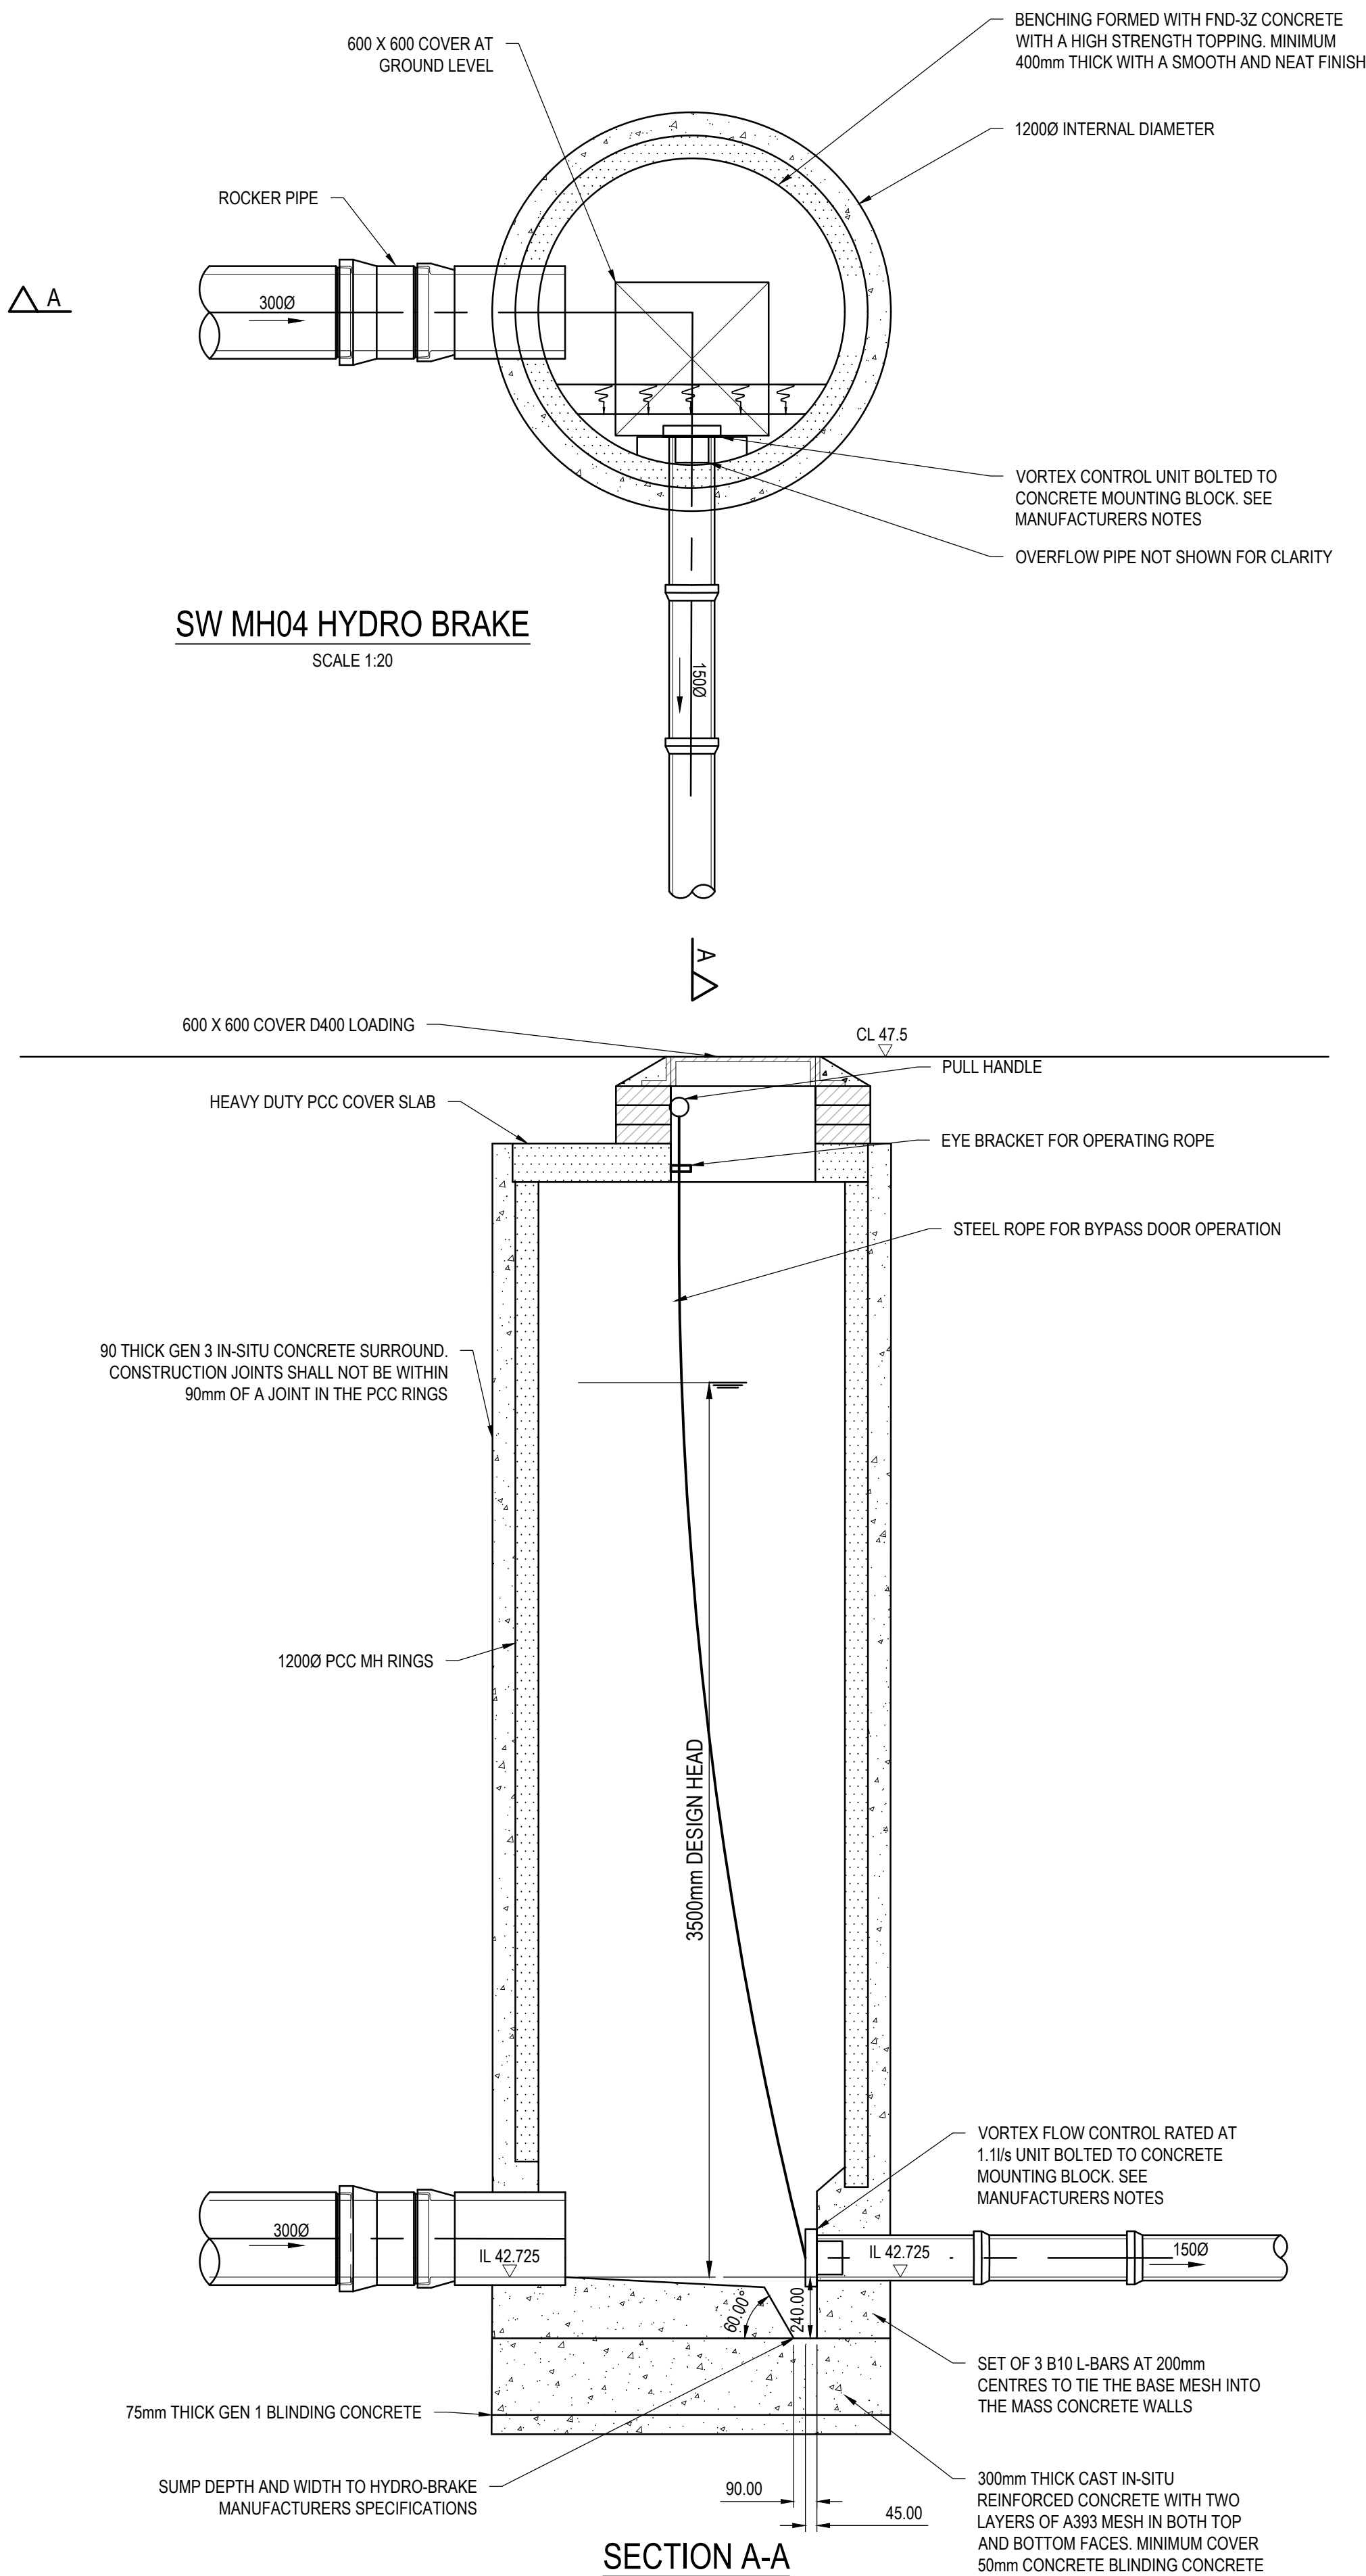

Technical Specification

Control Point	Head (m)	Flow (l/s)
Primary Design	3.500	1.100
Flush-Flo	0.155	0.463
Kick-Flo®	0.324	0.385
Mean Flow		0.770

hydro-int.com/patents

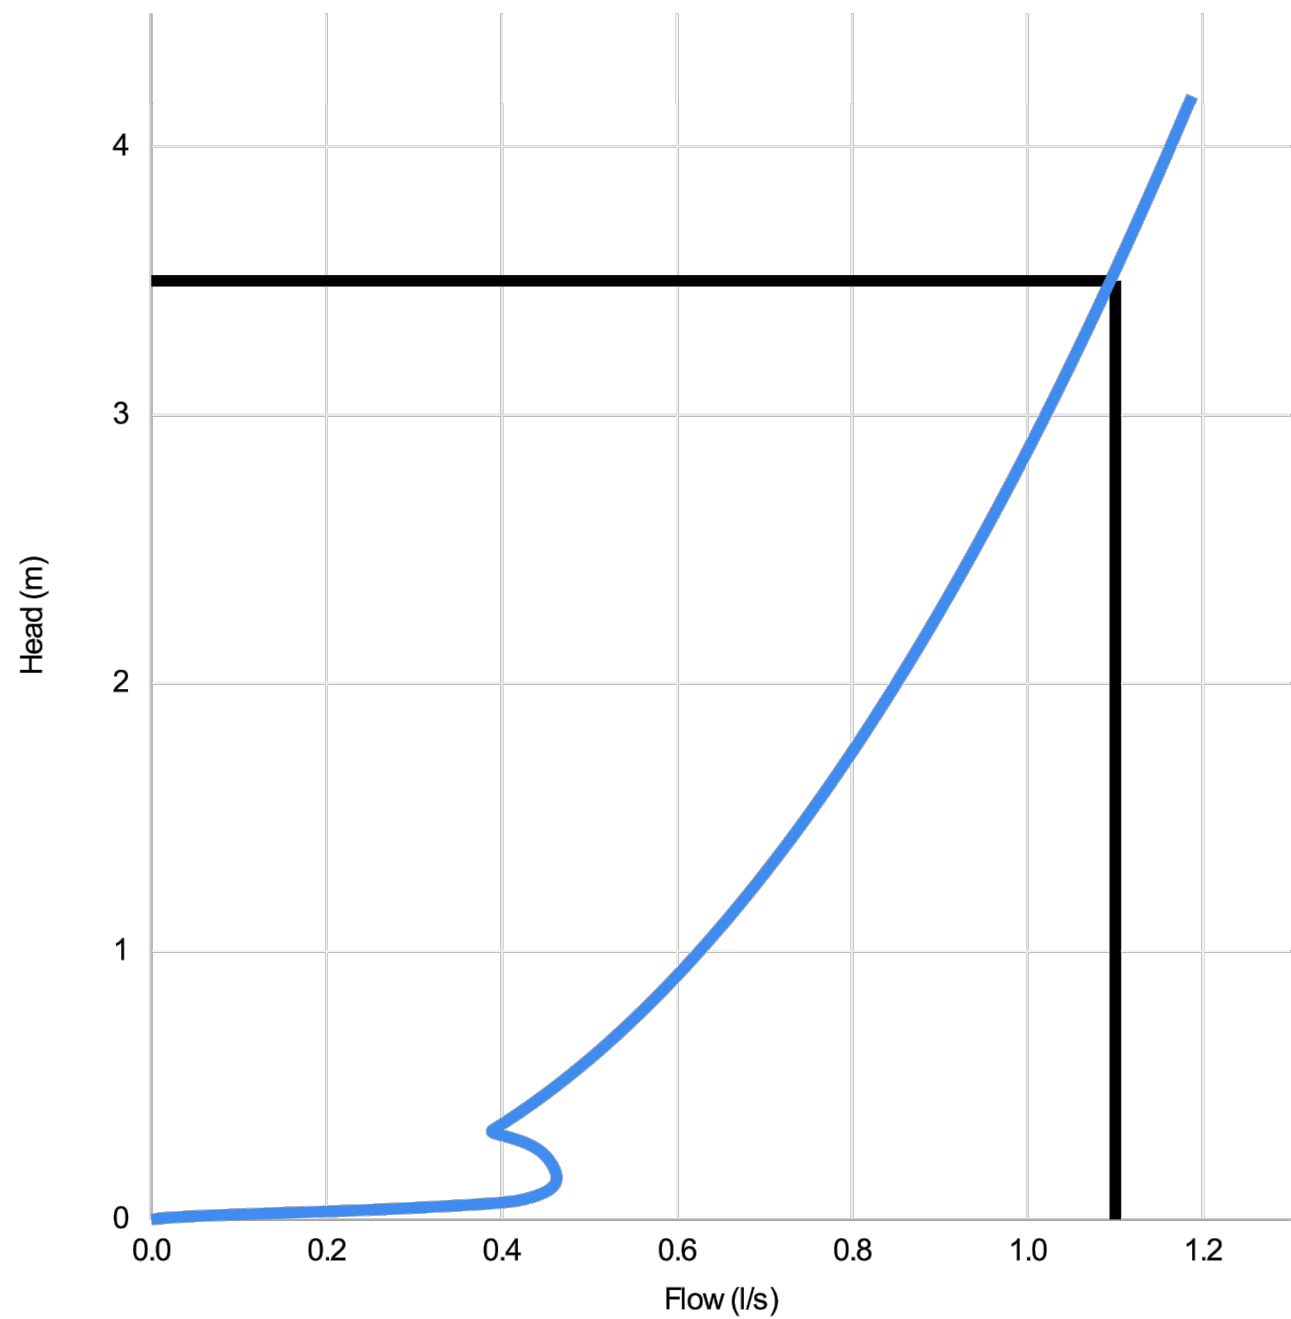

Head (m)	Flow (l/s)
0.000	0.000
0.121	0.458
0.241	0.449
0.362	0.404
0.483	0.456
0.603	0.502
0.724	0.543
0.845	0.581
0.966	0.616
1.086	0.649
1.207	0.679
1.328	0.709
1.448	0.737
1.569	0.763
1.690	0.789
1.810	0.813
1.931	0.837
2.052	0.860
2.172	0.883
2.293	0.904
2.414	0.925
2.534	0.946
2.655	0.966
2.776	0.985
2.897	1.005
3.017	1.023
3.138	1.042
3.259	1.059
3.379	1.077
3.500	1.094

DESIGN ADVICE

The head/flow characteristics of this SHE-0036-1100-3500-1100 Hydro-Brake Optimum® Flow Control are unique. Dynamic hydraulic modelling evaluates the full head/flow characteristic curve.

! The use of any other flow control will invalidate any design based on this data and could constitute a flood risk.



DATE	22/04/2023 10:51
Site	Angel Square Plots 2 & 3
DESIGNER	Francisco Rodriguez
Ref	0050930

SHE-0036-1100-3500-1100

Hydro-Brake Optimum®

© 2018 Hydro International, Shearwater House, Clevedon Hall Estate, Victoria Road, Clevedon, BS21 7RD. Tel 01275 878371 Fax 01275 874979 Web www.hydro-int.com Email designtools@hydro-int.com

© Burol Happold Limited or its group companies.
All Rights reserved. Burol Happold and its group companies assert (unless otherwise agreed in writing) their rights under s 77 to 80 of the Copyright, Design and Patents Act 1988.

DO NOT SCALE THIS DRAWING.

HEALTH AND SAFETY INFORMATION

IN ADDITION TO THE HAZARDS/RISKS NORMALLY ASSOCIATED WITH THE TYPES OF WORK DETAILED ON THIS DRAWING, NOTE THE FOLLOWING:

CONSTRUCTION

- WORKS WITHIN POTENTIAL CONFINED SPACE CONDITIONS
- WORKS IN PROXIMITY TO LIVE SERVICES
- WORKS INTERFACE WITH THE PUBLIC ON MILLER STREET AND ANGEL STREET

MAINTENANCE/CLEANING/OPERATION

- WORKS WITHIN POTENTIAL CONFINED SPACE CONDITIONS
- WORKS IN PROXIMITY TO LIVE SERVICES
- WORKS INTERFACE WITH THE PUBLIC ON MILLER STREET AND ANGEL STREET

DECOMMISSIONING/DEMOLITION

- WORKS WITHIN POTENTIAL CONFINED SPACE CONDITIONS
- WORKS IN PROXIMITY TO LIVE SERVICES
- WORKS INTERFACE WITH THE PUBLIC ON MILLER STREET AND ANGEL STREET

- THIS DRAWING IS TO BE READ IN CONJUNCTION WITH ALL DRAINAGE LAYOUTS, SCHEDULES AND DETAILS.
- THE DEVELOPER SHALL REVIEW THE DESIGN CRITERIA, MATERIAL STANDARDS AND WORKMANSHIP SPECIFICATION FOR THE PROPOSED ADAPTABLE SEWERS IN ACCORDANCE WITH SEWERS FOR ADOPTION AND THE REQUIREMENTS OF THE STATUTORY UNDERTAKER / BUILDING CONTROL AND THE SPECIFIC REQUIREMENTS OF THE CLIENT.
- THE CONTRACTOR SHALL TAKE ALL NECESSARY SAFETY PRECAUTIONS IN LINE WITH CURRENT LEGISLATION WHEN WORKING IN/NEAR CONFINED SPACES, DEEP EXCAVATIONS AND UTILITIES.
- ALL DIMENSIONS ARE IN MILLIMETRES UNLESS STATED OTHERWISE.
- ALL DRAINAGE SHALL BE CONSTRUCTED IN ACCORDANCE WITH BS EN 752 DRAINS AND SEWERS OUTSIDE BUILDINGS, THE CURRENT LOCAL BUILDING REGULATIONS AND TO THE SATISFACTION OF THE WATER AUTHORITY / BUILDING CONTROL OR SPECIFIC REQUIREMENTS OF THE CLIENT IF APPLICABLE.
- BURIED CONCRETE, INCLUDING PRECAST CONCRETE TO BE DESIGNED TO BRE DIGEST 1. CONCRETE IN AGGRESSIVE GROUND. SULPHATE RESISTING CEMENT SHALL BE USED UNLESS AN ALTERNATIVE IS AGREED WITH THE SUPERVISING OFFICER/ENGINEER.
- FOR DESIGNED, DESIGNATED OR STANDARDISED PRESCRIBED CONCRETE REFER TO BS EN 206-1 AND BS 8500. THEY SHALL HAVE A 20mm NOMINAL MAXIMUM SIZE OF AGGREGATE, AND A SLUMP CLASS S2 FOR TARGET 70mm AND NO ADMIXTURES.
- ALL PIPES SHALL BE LAID SOFFIT TO SOFFIT UNLESS STATED OTHERWISE ON THE MANHOLE SCHEDULE.
- MANHOLES & COVER SLABS TO BS EN 1917 AND BS 5911-3. PREFORMED SWEPT CHANNELS SHALL BE USED AT JUNCTIONS AND NO BRANCH SHALL ENTER AT LESS THAN 90 DEGREES FROM THE OUTGOING SEWER.
- MANHOLE COVERS TO BE TO BS EN 124.
- ALL PROPRIETARY PRODUCTS ARE TO BE INSTALLED STRICTLY IN ACCORDANCE WITH THE MANUFACTURERS REQUIREMENTS AND SPECIFICATION.

P01 ISSUED FOR STAGE 3

28.04.2023 MG FR PT

Rev	Description	Date	Iss'd	Rev'd	App'd
-----	-------------	------	-------	-------	-------

STAGE 3

Project Stage

COMMENT

Status of Drawing

BURO HAPPOLD

3 Wellington Place
Leeds
LS1 4 AP
UK

Tel: +44 (0)113 204 2200
Fax: +44 (0)113 204 4144
Email: 0050930@burohappold.com
Web: www.burohappold.com

Client **MEPC**
Architect **CARTWRIGHT PICKARD**
Project **ANGEL SQUARE PLOTS 2 AND 3**
Dwg Title **DRAINAGE DETAILS SHEET 5**

Job No.
0050930

Scale@A1
AS SHOWN

Drawn/Designed By: **MG**
Checked By: **FR**
Approved By: **PT**

Drawing No.
AS-BHE-XX-XX-DR-C-3704

Revision
P01