


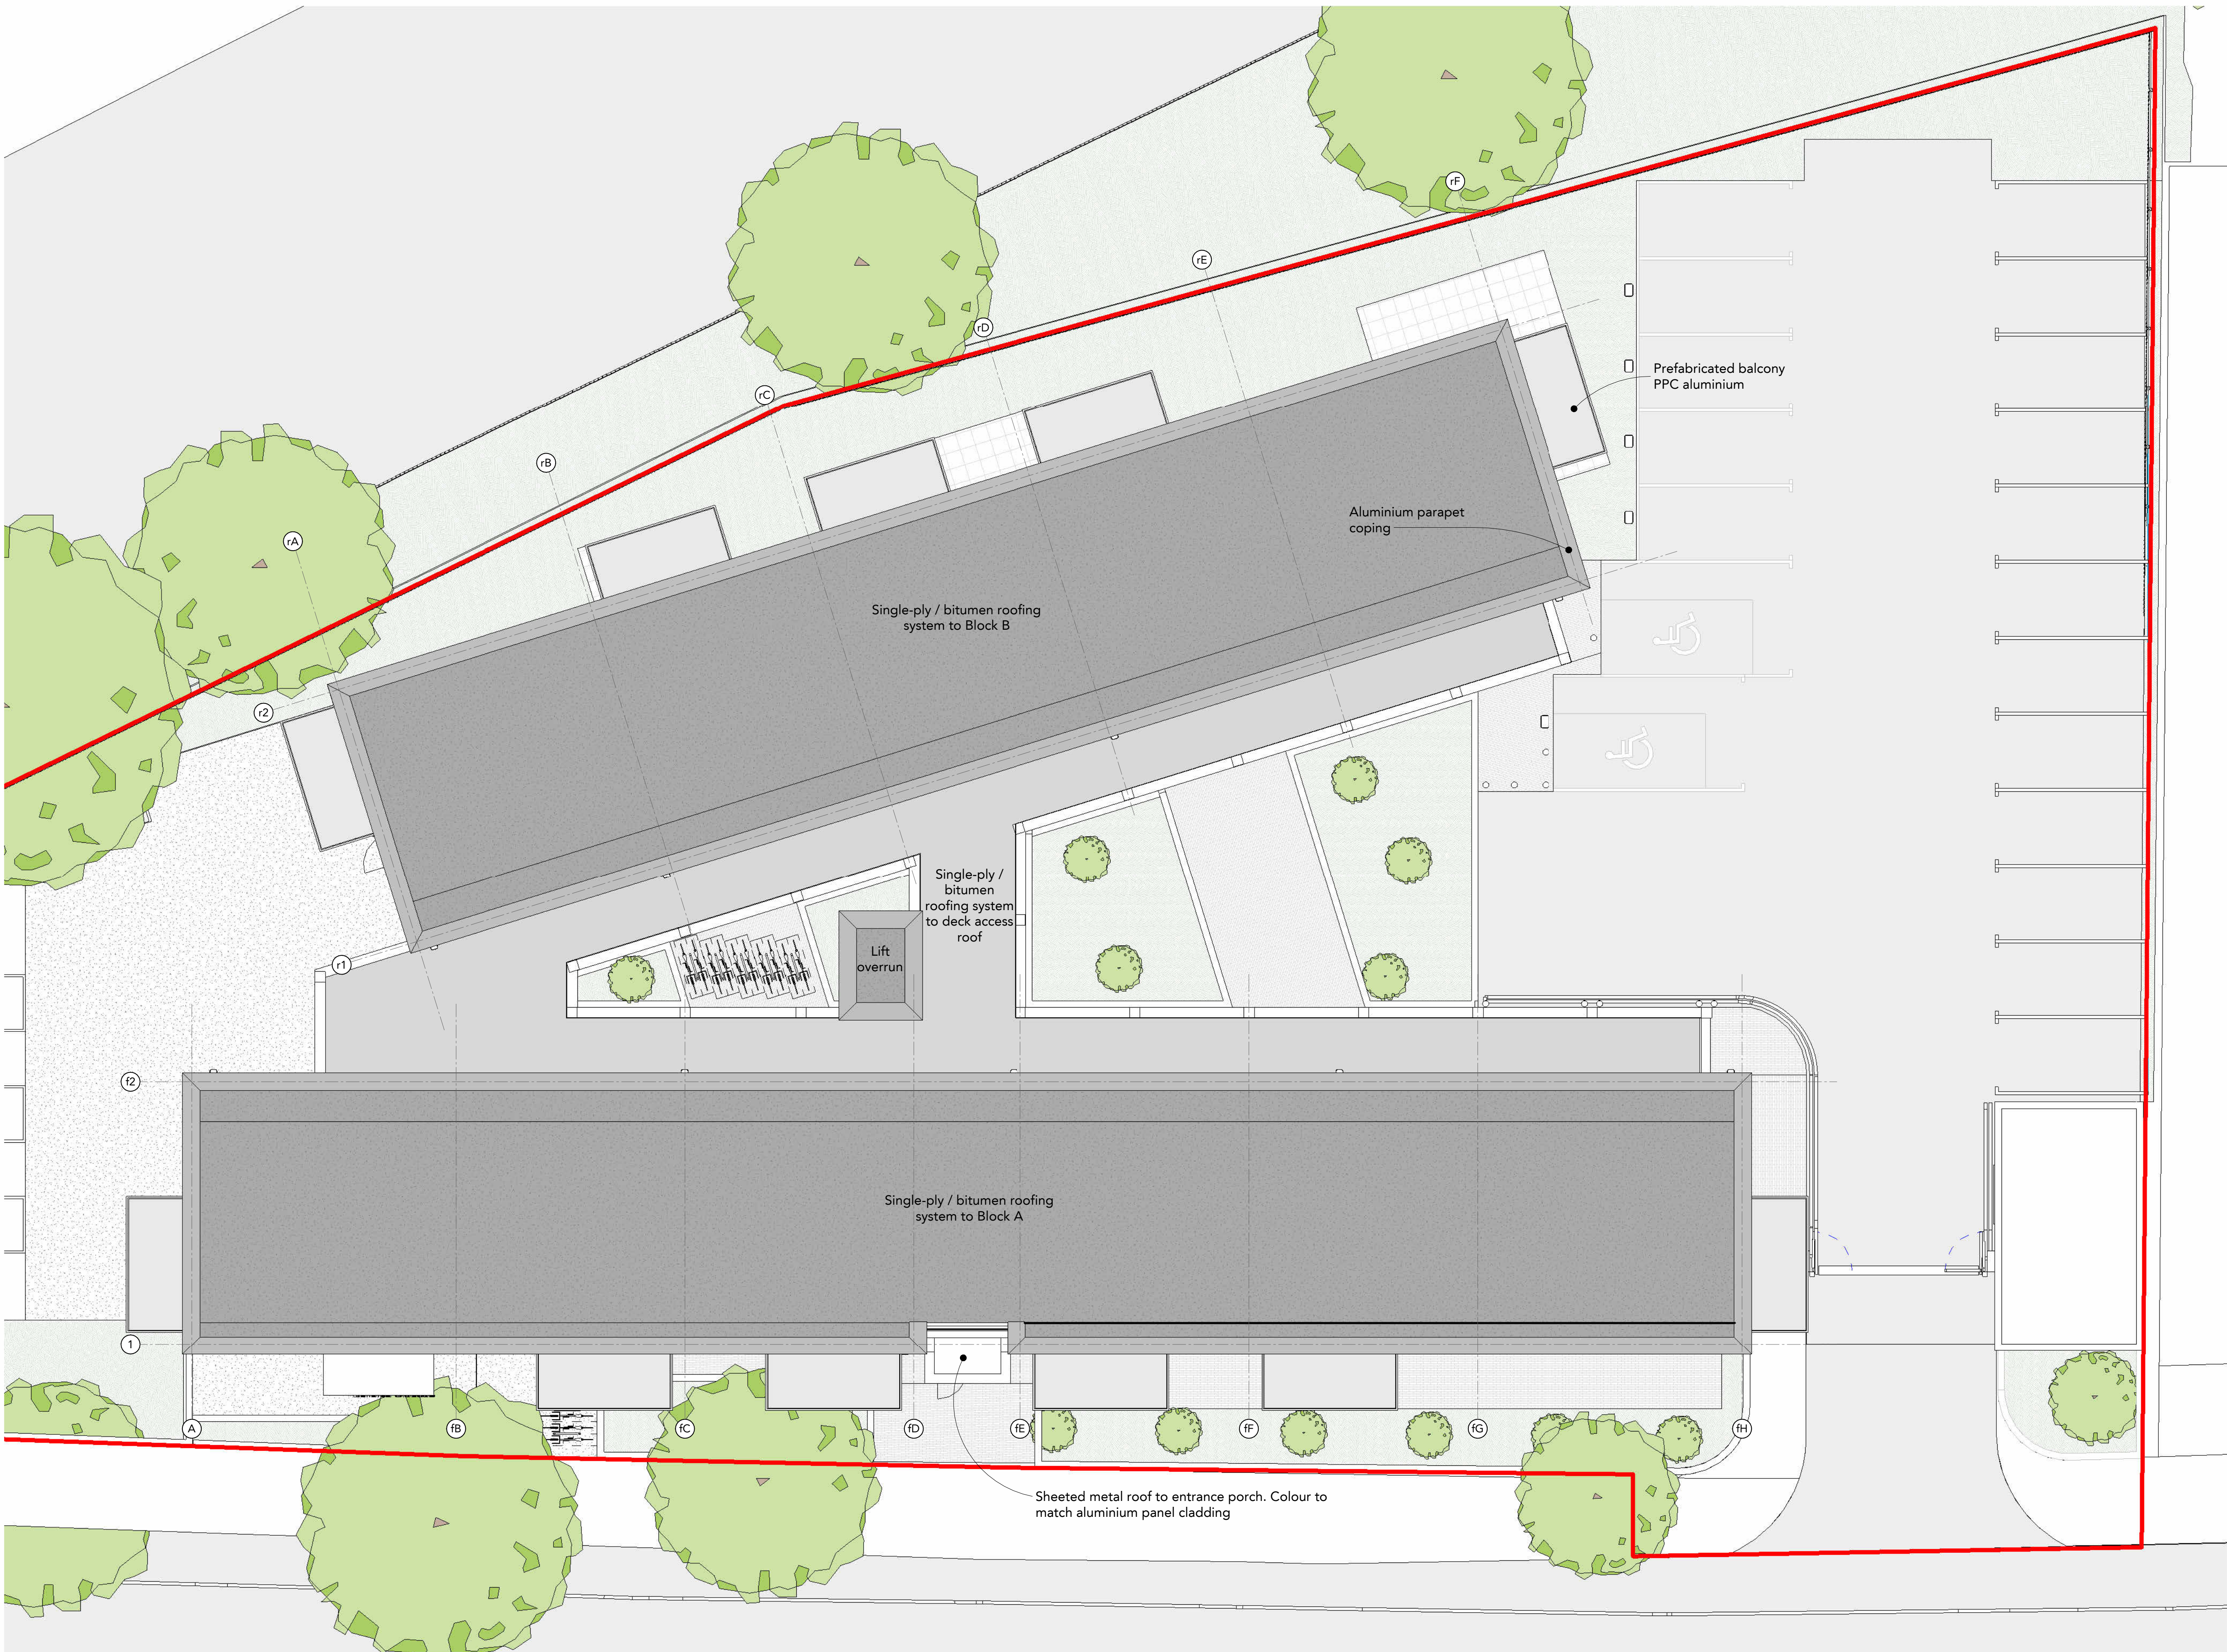

Note:
Do Not Scale from this drawing.
Dimensions are to be checked on site.
If in doubt please ask.

Application Site Boundary

P05	07/08/23	DC	Further planning amendments
P04	06/07/23	SSU	Minor updates to planning comments. <600mm to entrance to maintain visibility splay. Bollards added to tram line boundary. Access gate to garden terrace added.
P03	16/06/23	DC	Cycle store layout revised, cycle stands added to courtyard to street frontage. Vehicular gate relocated into site; Accessible bay repositioned to improve turning radius; Note added to confirm height of boundary wall
P02	05/04/23		Planning drawings amended
P01	31/03/23		Drawings issued for Planning Submission

Rev Date Intis Details
© The moral rights of the author are hereby asserted.
This drawing and design is the sole property of Buttress Ltd and must not be reproduced without permission.
Buttress Ltd is Registered in England and Wales: 330373



Rowlinson

Buttress

41 Bengal Street
Manchester
M4 6AF

Clockwise, Yorkshire House
Greek Street, Leeds
LS1 5SH

T 0161 236 3303 0113 539 7965
E contact@buttress.net
W www.buttress.net

Project Title Chorlton Baths Happi
Client Rowlinson Construction, MSV Housing
Location Manchester Road, Chorlton, Manchester

Drawing ref Proposed GA Roof Plan

Date 07/08/2023 19:53:22 Scale 1 : 100
Checker DC Size A1
Job No: 9136 Status 50 Initial Status

Project Origin Volume Level Type Role Number Rev
CHOBA-BUT-ZZ-05-DR-A-04103-P05

