


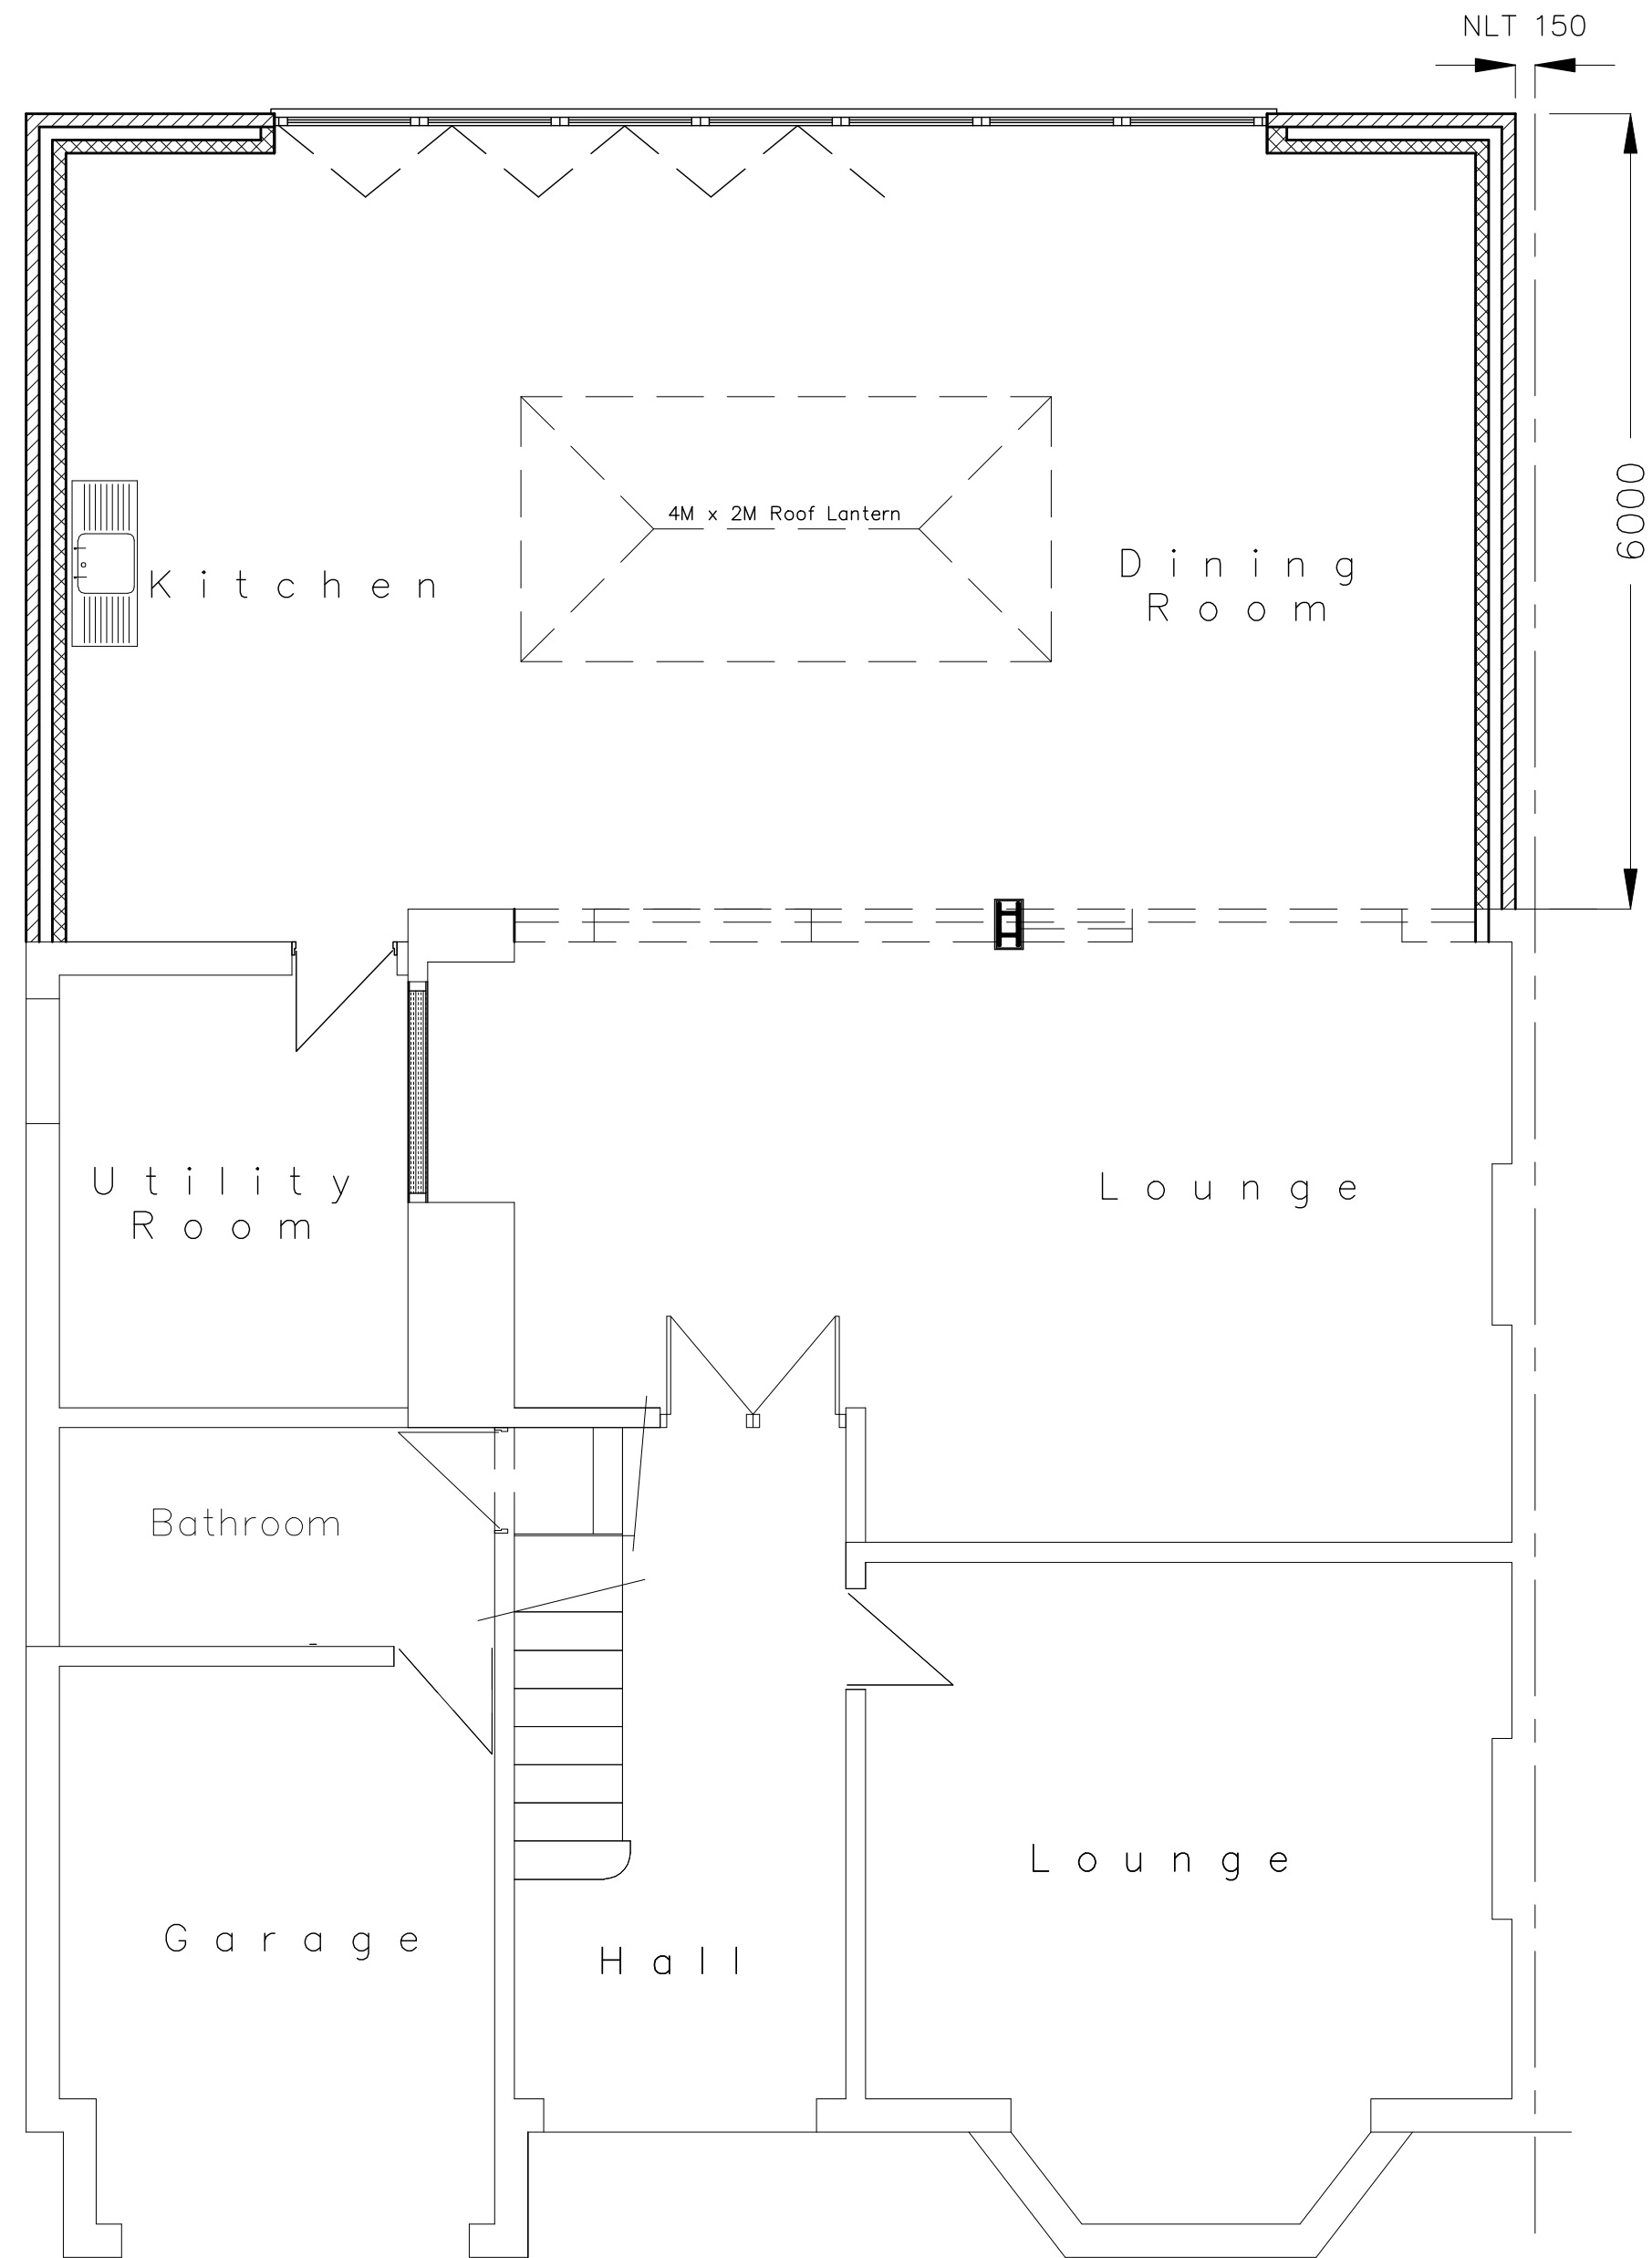

LEGEND	
	Walls and / or fittings to be removed unless otherwise noted
	Thermalite block work with cement rendered external finish
	Thermalite block work
	Sound insulated stud partition walls
	Roof light

Proposed Ground Floor Plan




Proposed Single Storey Rear Extension

**235 BROOKLANDS ROAD
MANCHESTER
M23 9HF**



**Prepared by:-
A & S INMAN (Designs) Ltd.
24 GRANGETHORPE ROAD
URMSTON
MANCHESTER
M41 9HT**

 

Phone 0161 747 7433

Scale 1:50 @ A2

Drg. No. 1921 / 06 / 23 Sht. 3

A