

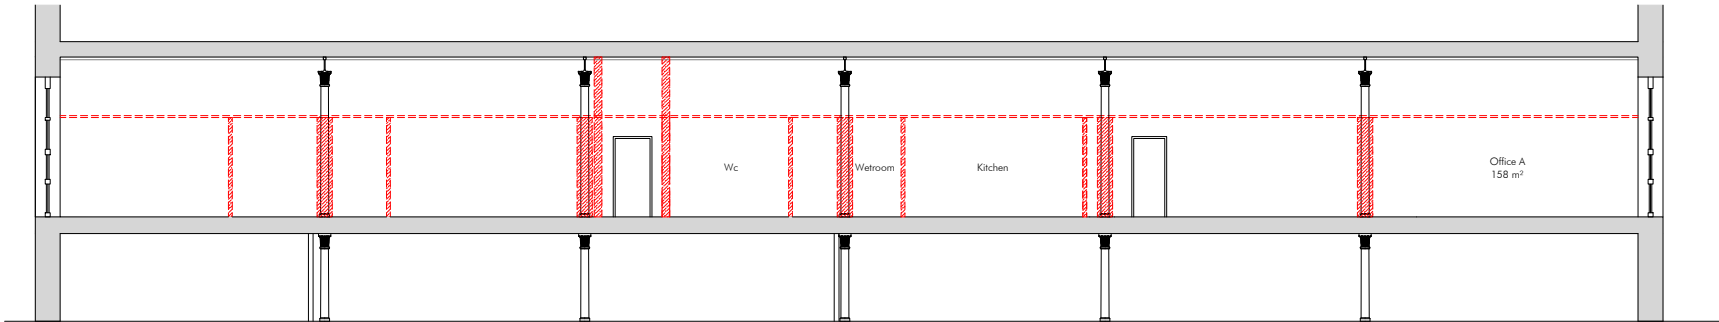
 




EXISTING SECTION BB

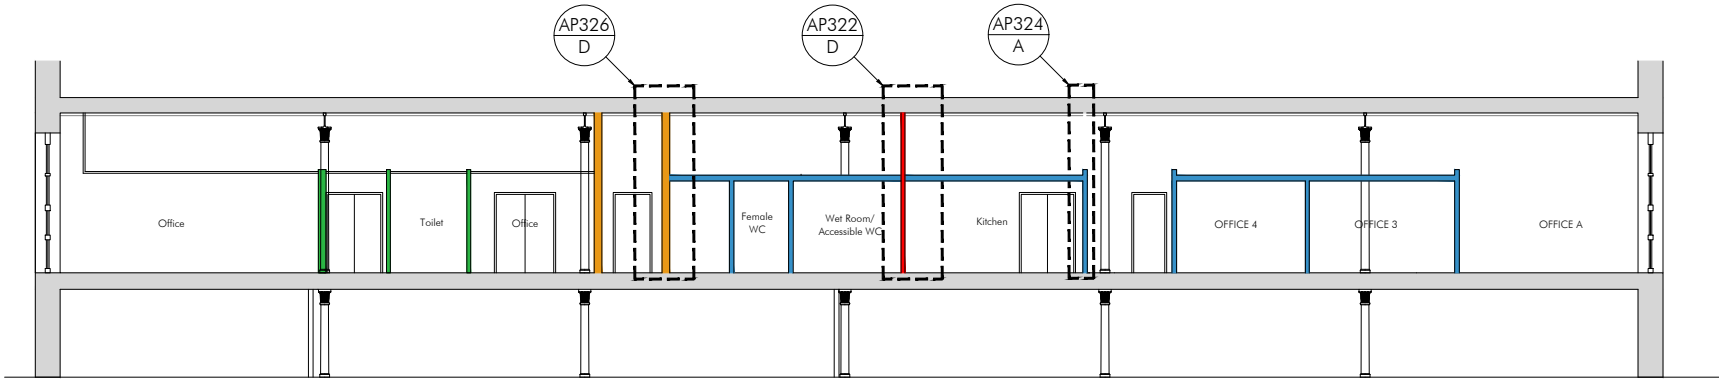

EXISTING SECTION BB

 

PROPOSED SECTION BB

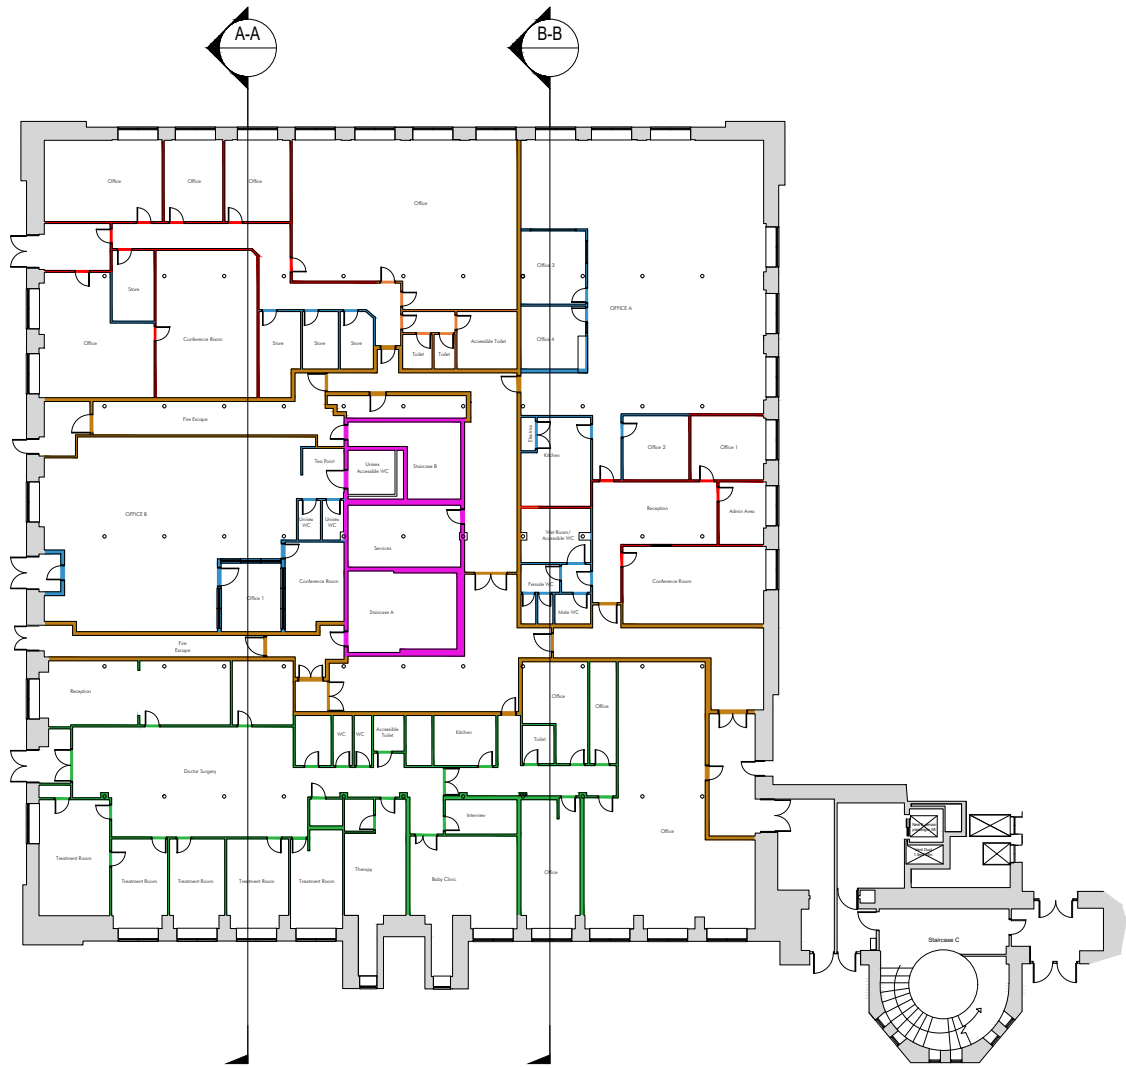 

PROPOSED GROUND FLOOR KEY PLAN
SCALE 1:200

LEGEND

- HATCH DENOTES AREA OF DEMOLITION
- EXISTING FULL HEIGHT WALL FIRE COMPARTMENT WALL TO BE RETAINED - 90 MINUTE FIRE WALLS
- EXISTING FULL HEIGHT FIRE COMPARTMENT WALL TO BE REMOVED AND REBUILT - 90 MINUTE MIN FIRE RATED WALLS (WALL TYPE E) DRAWING AP326
- EXISTING WALLS TO BE REMOVED AND REBUILT FULL HEIGHT - NONE FIRE RATED (WALL TYPE B) DRAWING AP323
- EXISTING WALLS TO BE REMOVED AND REBUILT FULL HEIGHT - NONE FIRE RATED (WALL TYPE A) DRAWING AP322
- EXISTING WALLS TO BE REMOVED AND REBUILT AT HEIGHT OF 2700mm - NONE FIRE RATED (WALL TYPE C) DRAWING AP324
- EXISTING WALL TO BE REMOVED AND REBUILT AT HEIGHT OF 2700mm - NONE FIRE RATED (WALL TYPE D) DRAWING AP325

PHD	REV A: UPDATED INLINE WITH FLOOR PLAN	17/5/23	
AM	UPDATES	JAN 23	
DRAWN	DRAWN	DATE	VER
	REVISION		

ARCHITECTS & DESIGNERS

7 Buxton Road West, Disley,
Stockport, Cheshire, SK12 2AE.
Website: www.allisonpike.com

Telephone: 01663 763000
Facsimile: 01663 766772
Email: studio@allisonpike.com

© Allison Pike Partnership Limited.

PROJECT	MEDLOCK VICTORIA MILL MILES PLATTING	
TITLE	EXISTING AND PROPOSED SECTIONS B-B	
SCALE	1:100@A1	
JOB No	DRAWING No	REV
MED02	AP327	A