




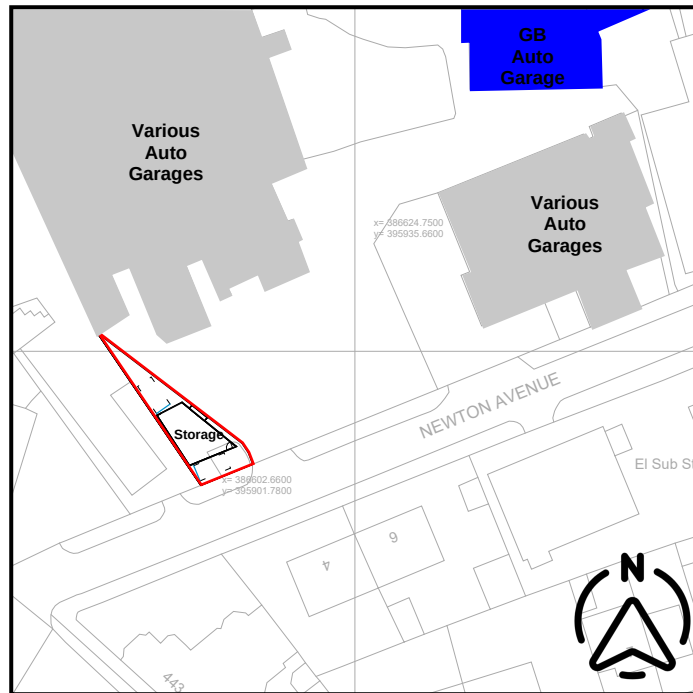

1 Location Plan
1 : 1000

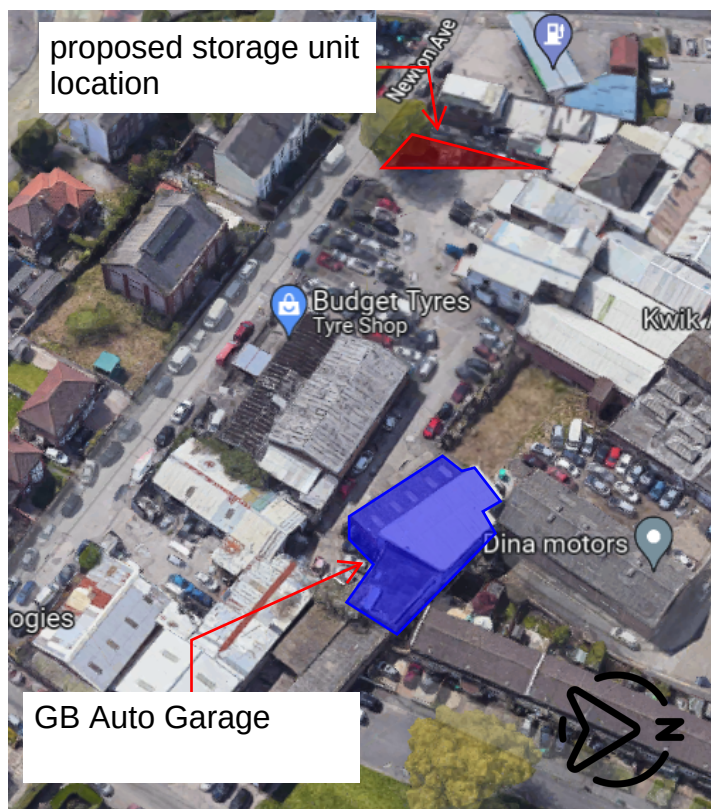

Google Satellite Image

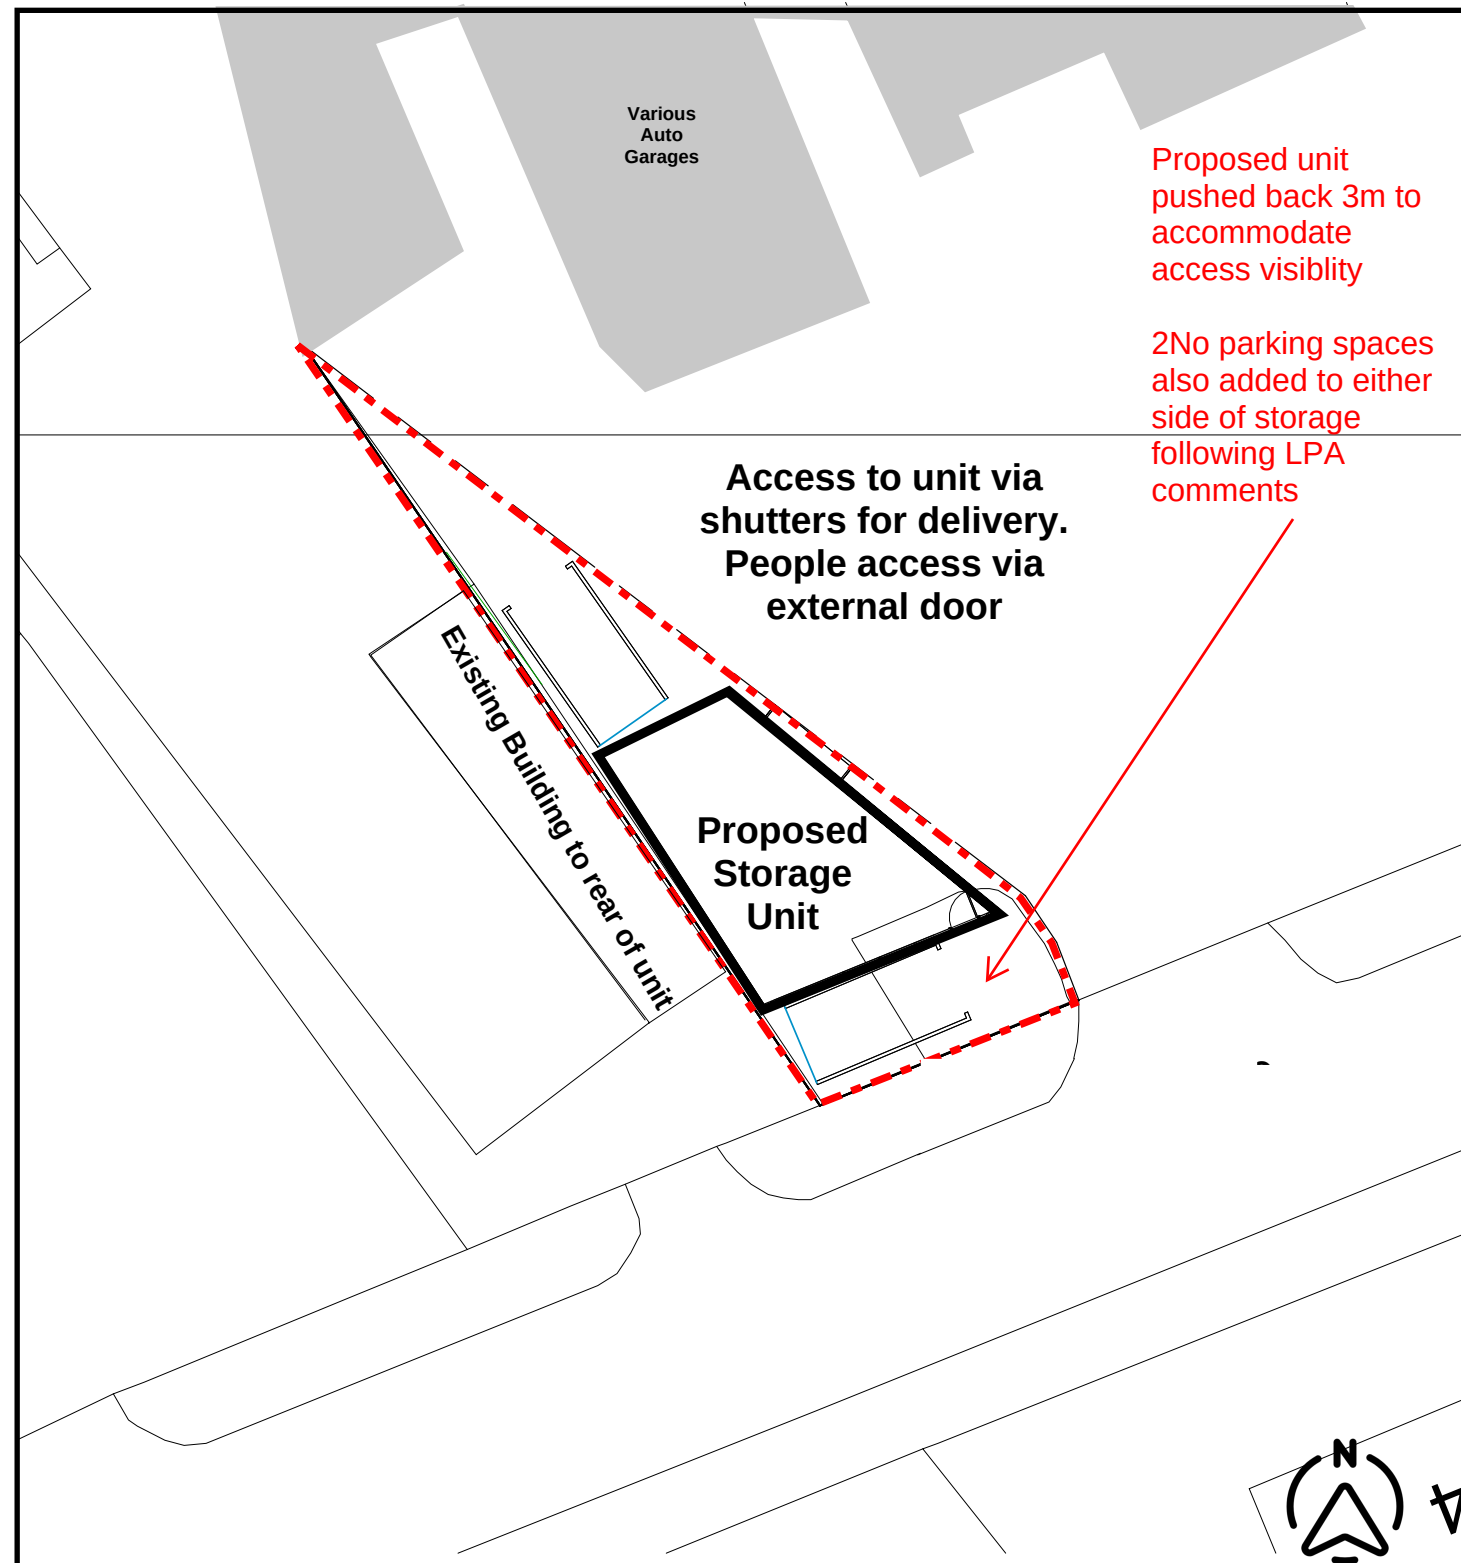

2 Site Plan
1 : 200

Notes:

Sample Notes

REV	DESCRIPTION	BY	DATE



Client GB Autos Ltd			
Site 10b, Longsight Industrial Park, M12 4EY			
Title Proposed Site Plan & Floor Plan			
Scale at A3 1:50	Date 24.03.23	Rev A	Checked TA
Drawing No. 0001			