
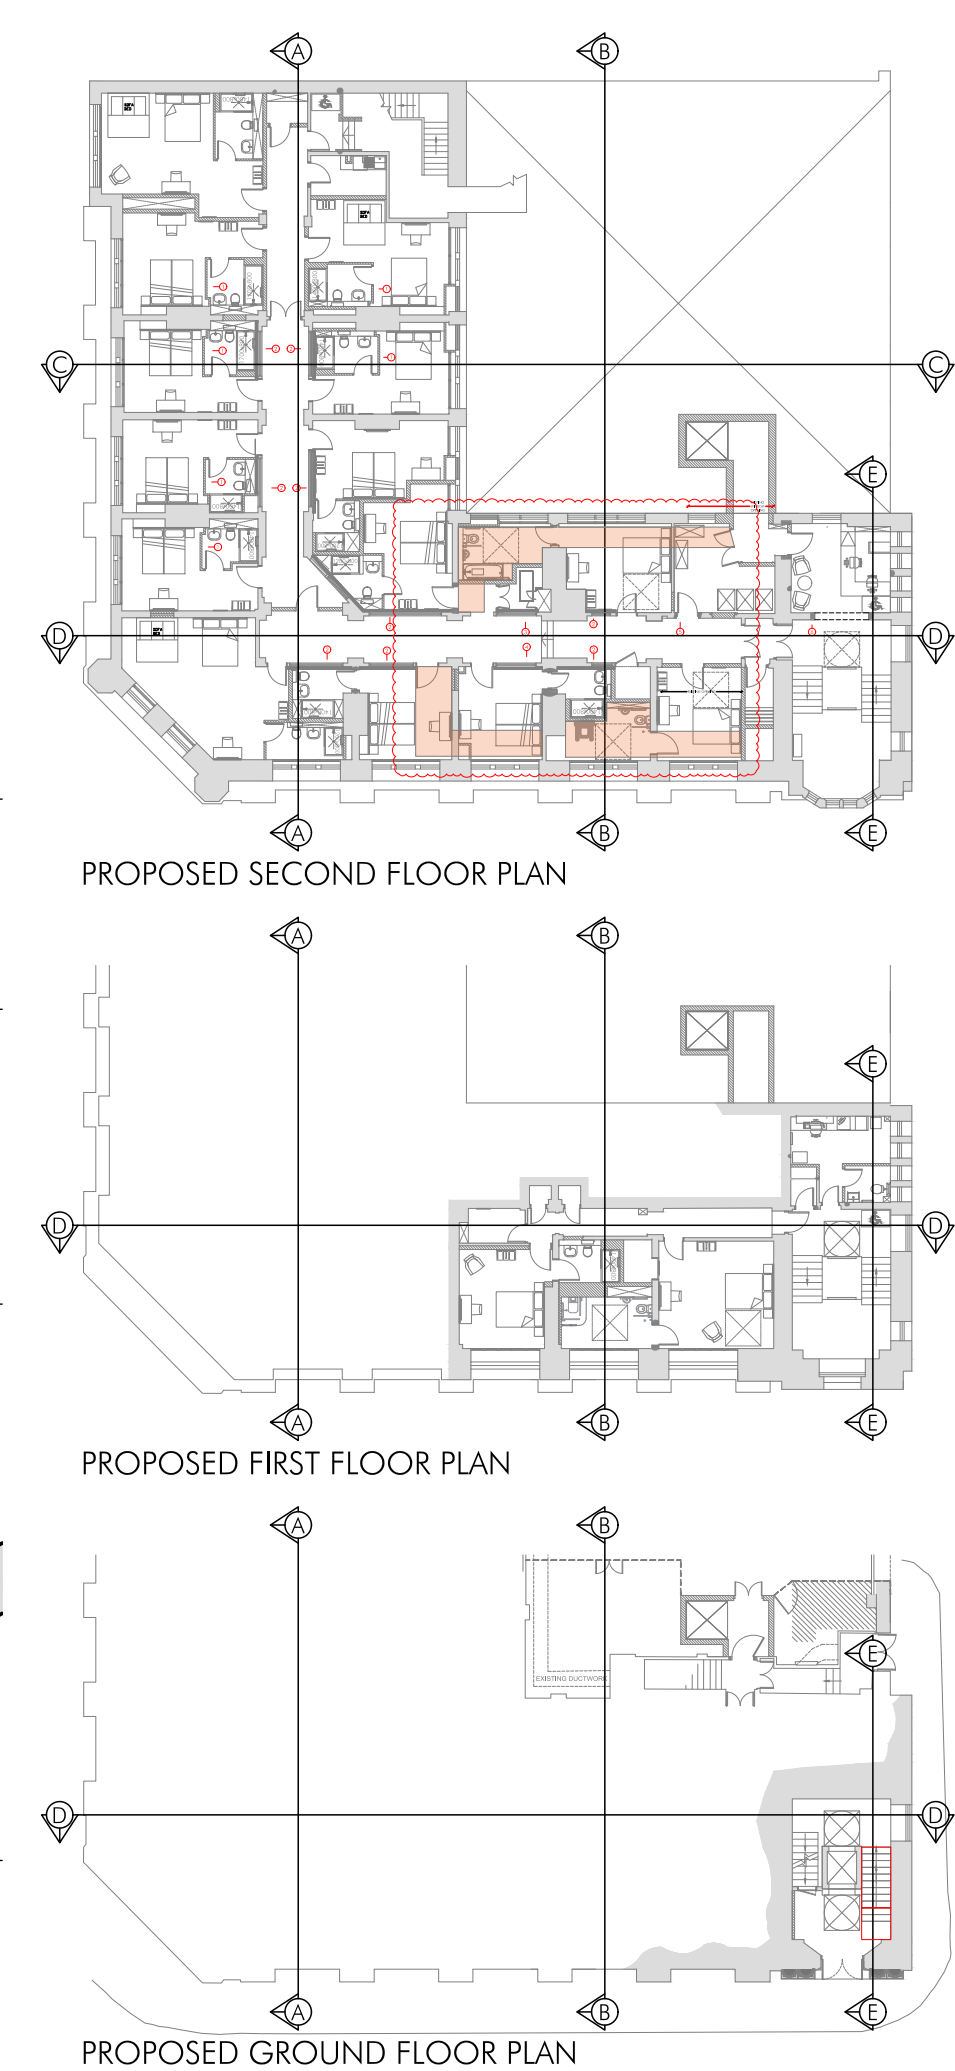
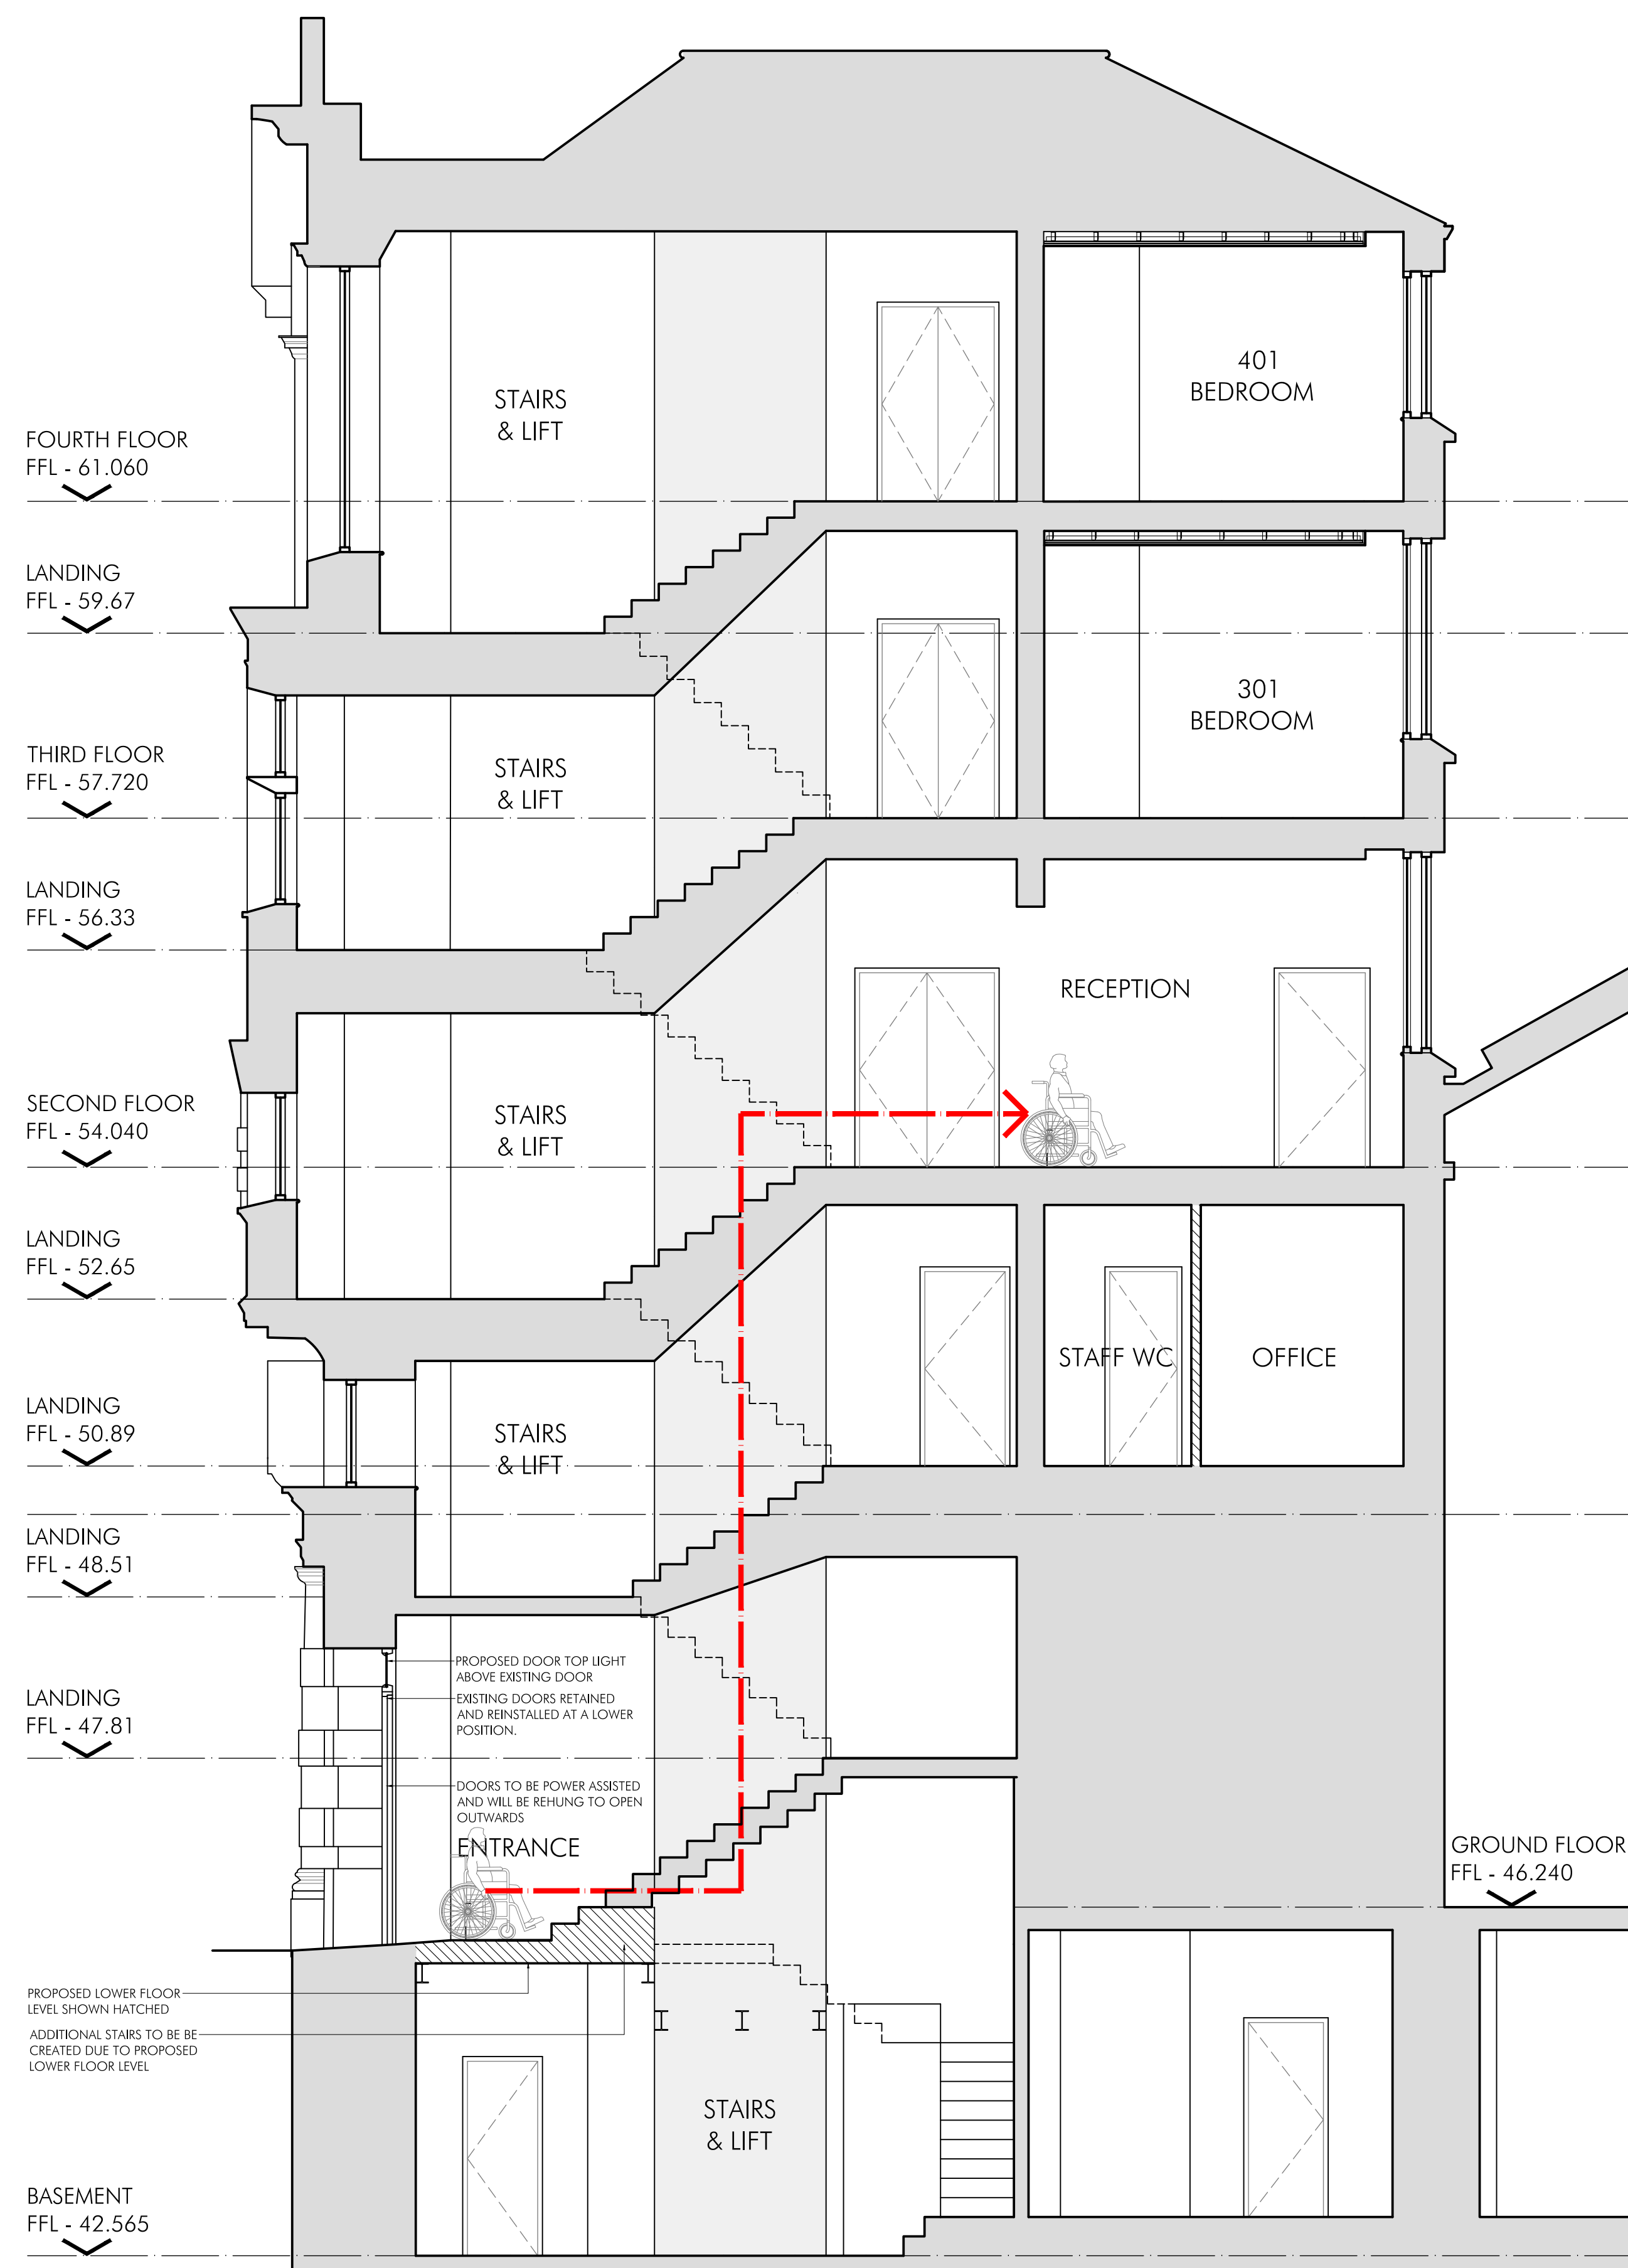


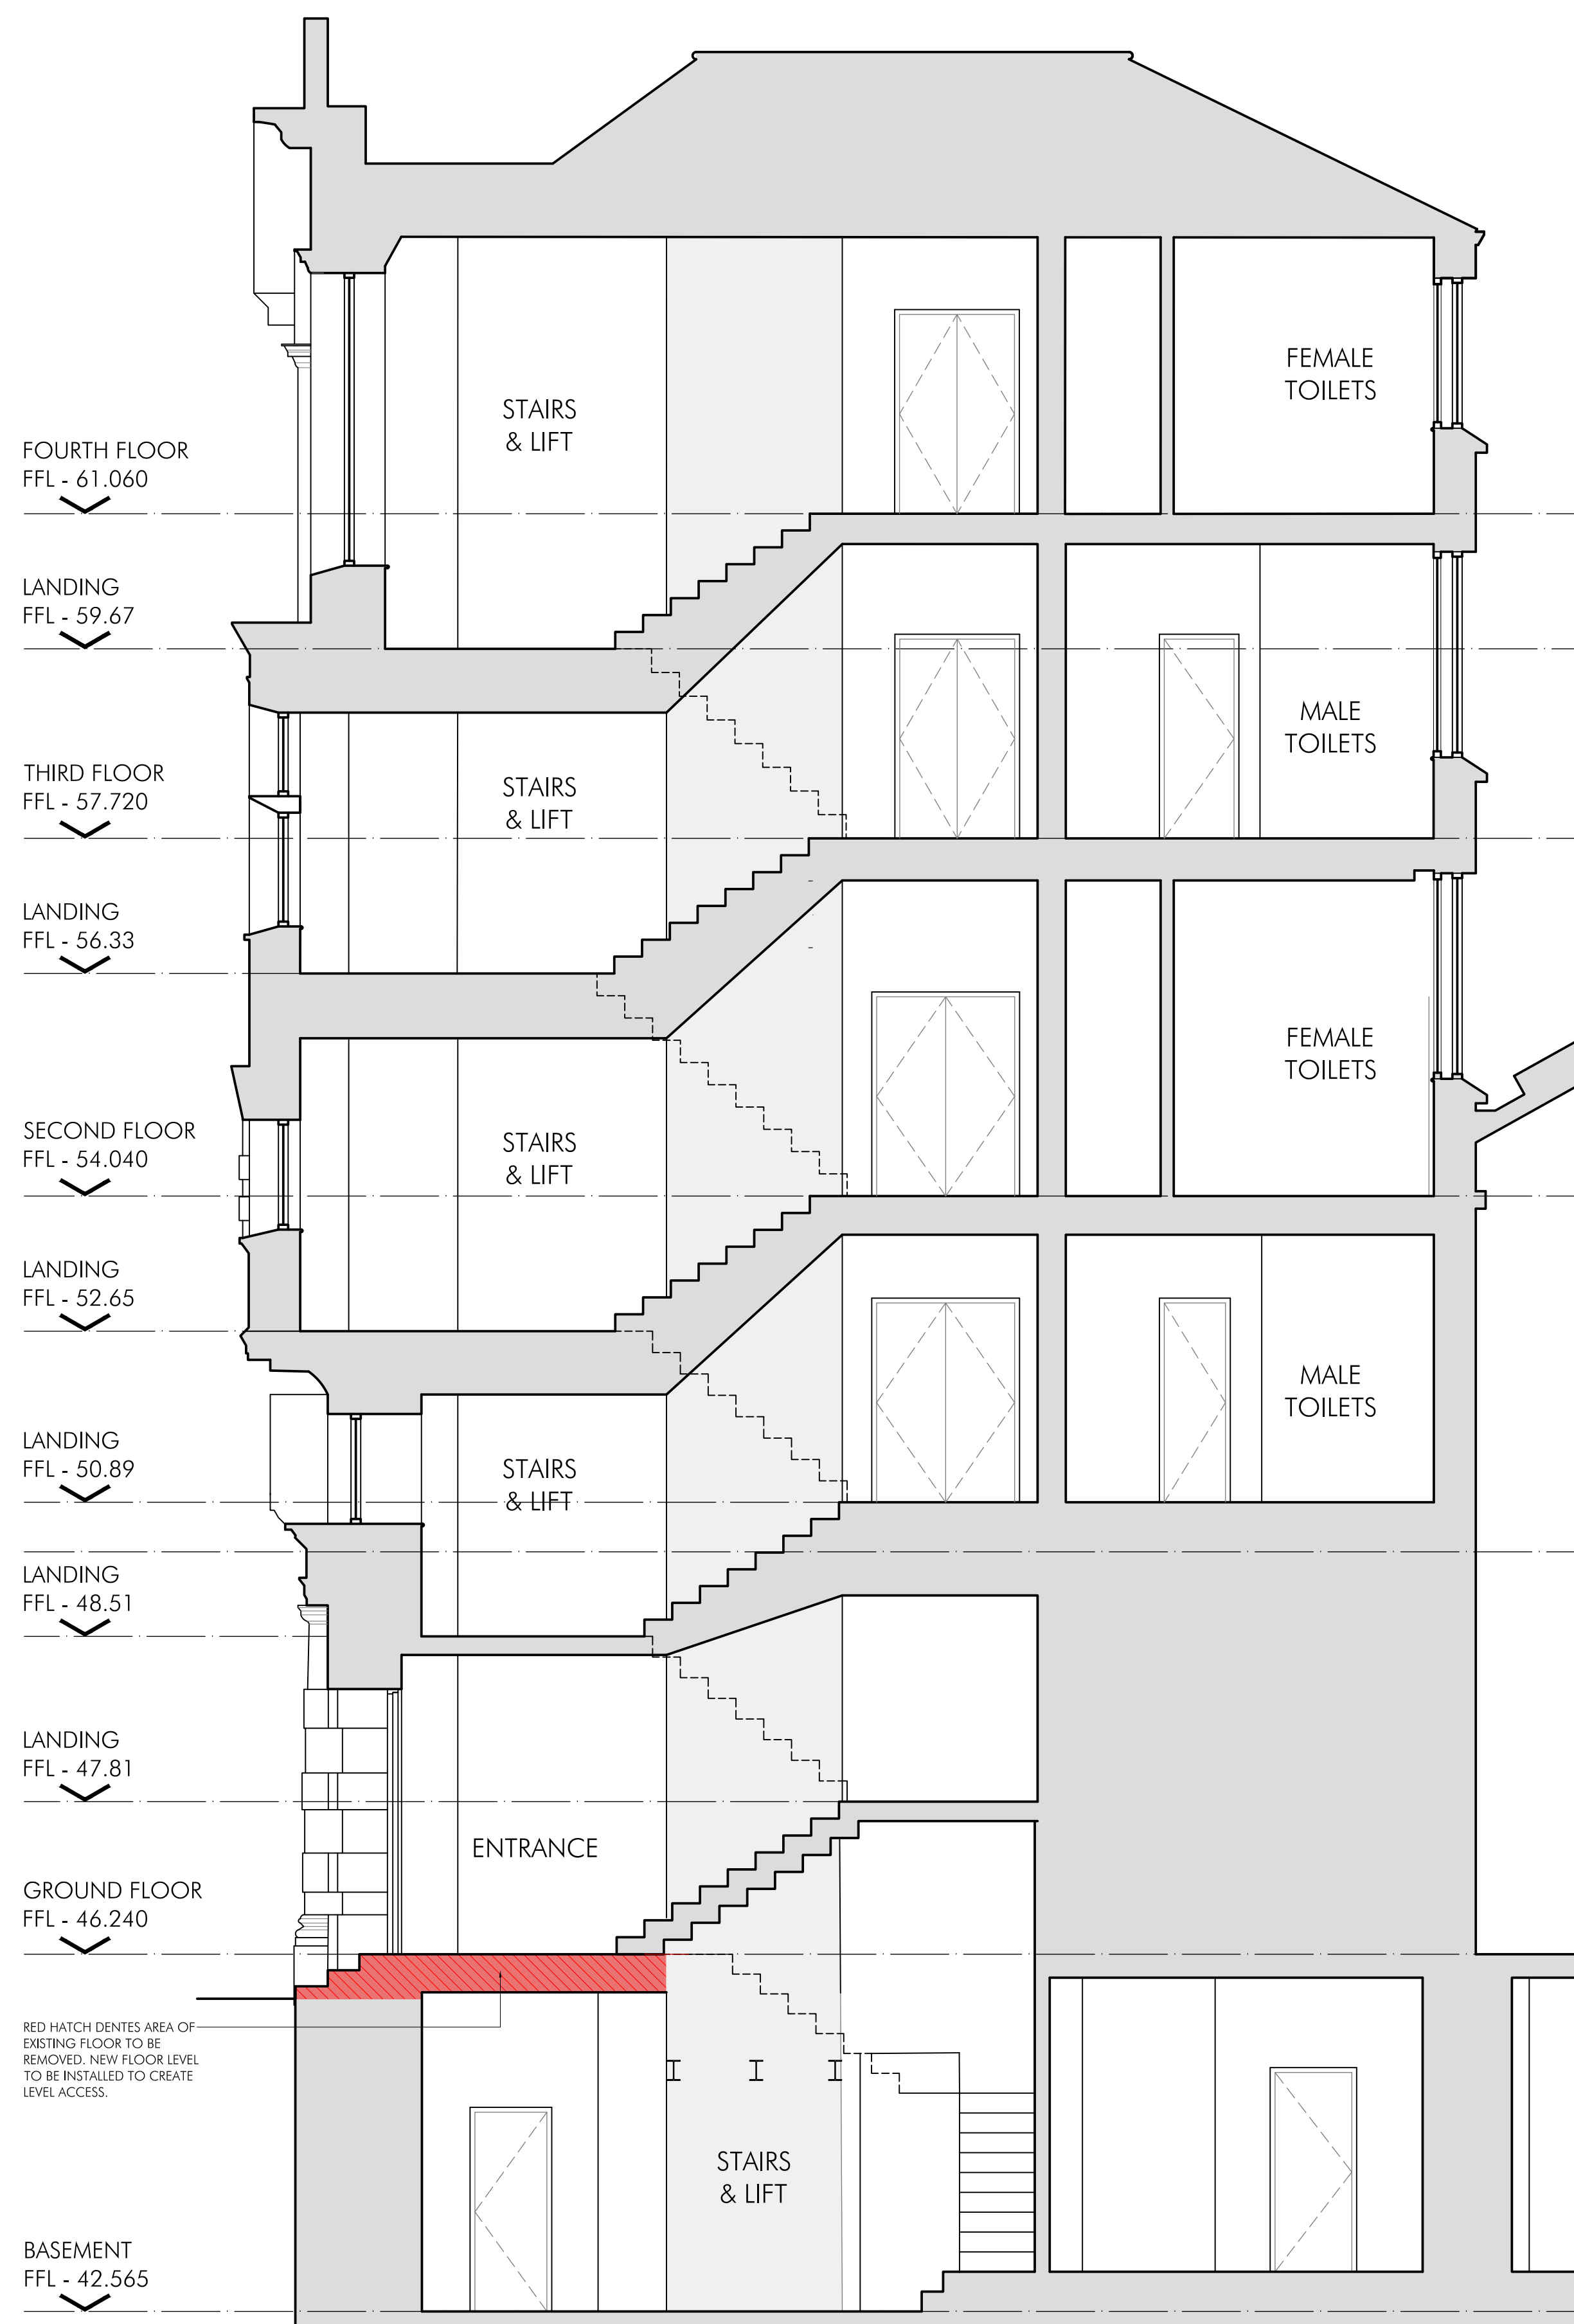

SH	REV B - AMOUNT OF SUSPENDED CEILING REDUCED ON SECOND FLOOR PLAN	NOV 23	SP
BN	REV A : UPDATED TO SHOW ACCURATE STAIRS AND PROPOSED FLOOR RAMS	28.07.23	SP
AM	DRAWN	13.07.22	SP
DRAWN	REVISION	DATE	VER

AP
ALLISON PIKE

ARCHITECTS & DESIGNERS

7 Buxton Road West, Disley,
Stockport, Cheshire, SK12 2AE.
Website: www.allisonpike.com

Telephone: 01663 763000
Facsimile: 01663 766772
Email: studio@allisonpike.com

© Allison Pike Partnership Limited

PLANNING ISSUE

PROJECT

INNKEEPERS COLLECTION
1-3 YORK STREET (BROWNS
MANCHESTER

TITLE

EXISTING & PROPOSED
BUILDING SECTION E-E

SCALE
1:50 @ A1

JOB No
MAB46

DRAWING No	AP33
------------	------

REV	B
-----	---