


LONGACRE STREET

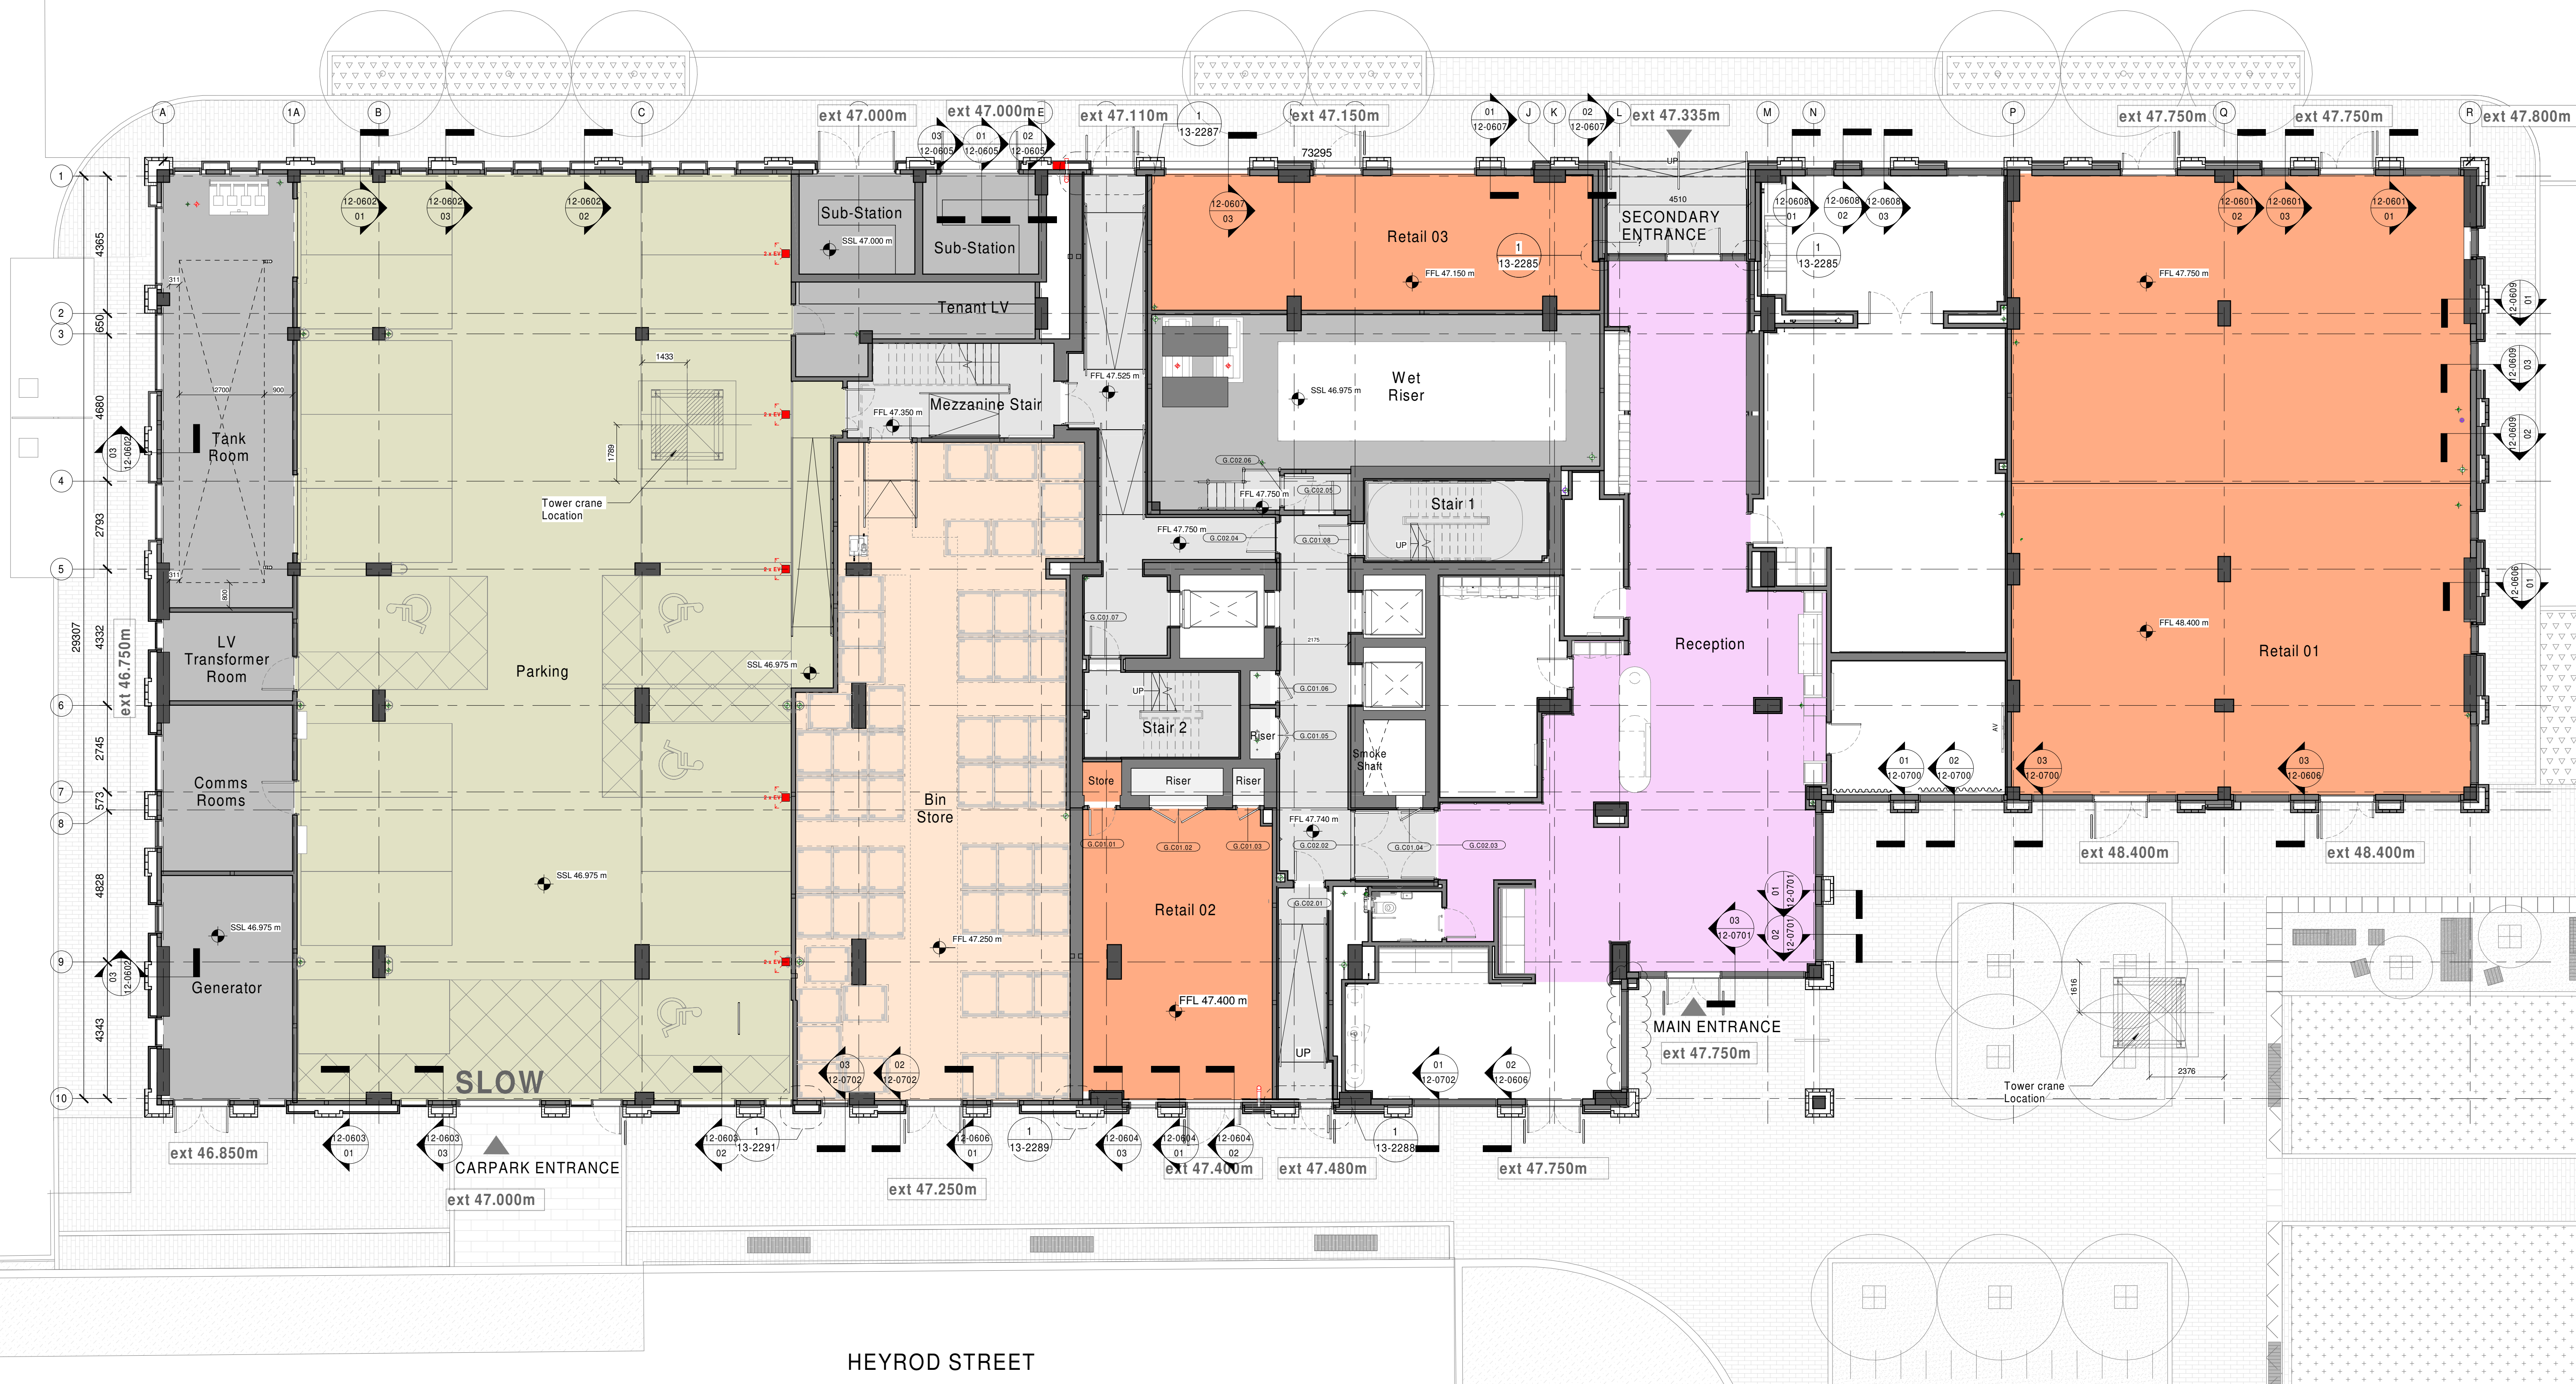

HEYROD STREET

© COPYRIGHT

The copyright in this drawing is vested in AXIS and no license or assignment of any kind has been, or is, granted to any third party whether by provision of copies or originals or otherwise unless agreed in writing.

DO NOT SCALE FROM THIS DRAWING

The contractor shall check and verify all dimensions on site and report any discrepancies in writing to AXIS before proceeding work.

FOR ELECTRONIC DATA ISSUE

Electronic Data / drawings are issued as "read only" and should not be interrogated for measurement. All dimensions and levels should read, only from those values stated in text on the drawing.

REV.	DATE	AMENDMENT	KEYPLAN
P00	220311	GA Update - External door and window references added	
P01	220331	GA Update	
P02	220428	GA Update	
P03	220520	Section references revised	
P04	220523	General Updates. See REV Clouds	
C01	09/06/22	Issued for Construction	
C02	11/07/22	Additional sections added	
C03	19/08/22	Section references added	
C04	20/09/22	Wet Riser Tank Room updated to suit pump set layout	
C05	27/10/22	Section reference revised	
C06	22/11/22	Door changed to leaf and a half	
C07	27/01/23	Fire stopping detail refs added	
C08	13/06/23	Updated to reflect fitout	
C09	02/10/23	Feature fins removed, issued for NMA approval	

CLIENT

Midgard Ltd

PROJECT STAGE

STATUS PURPOSE FOR ISSUE
A4 For Construction

AXIS ARCHITECTS

77 Parkway Camden Town London NW1 7PU
T: +44 (0)20 7504 1700 E: enquiries@axisarchitects.co.uk

SCALE@A1 DATE ORIGINATOR CHECKED AUTHORISED
1:100 02/10/23 TS MM NAB
PROJECT
The Castings
General Arrangement
Ground Floor Plan

SR NO. DRAWING NO. REV.
9196 CAS-AXIS-BU1- GF-DR-A-03-0200 C09