




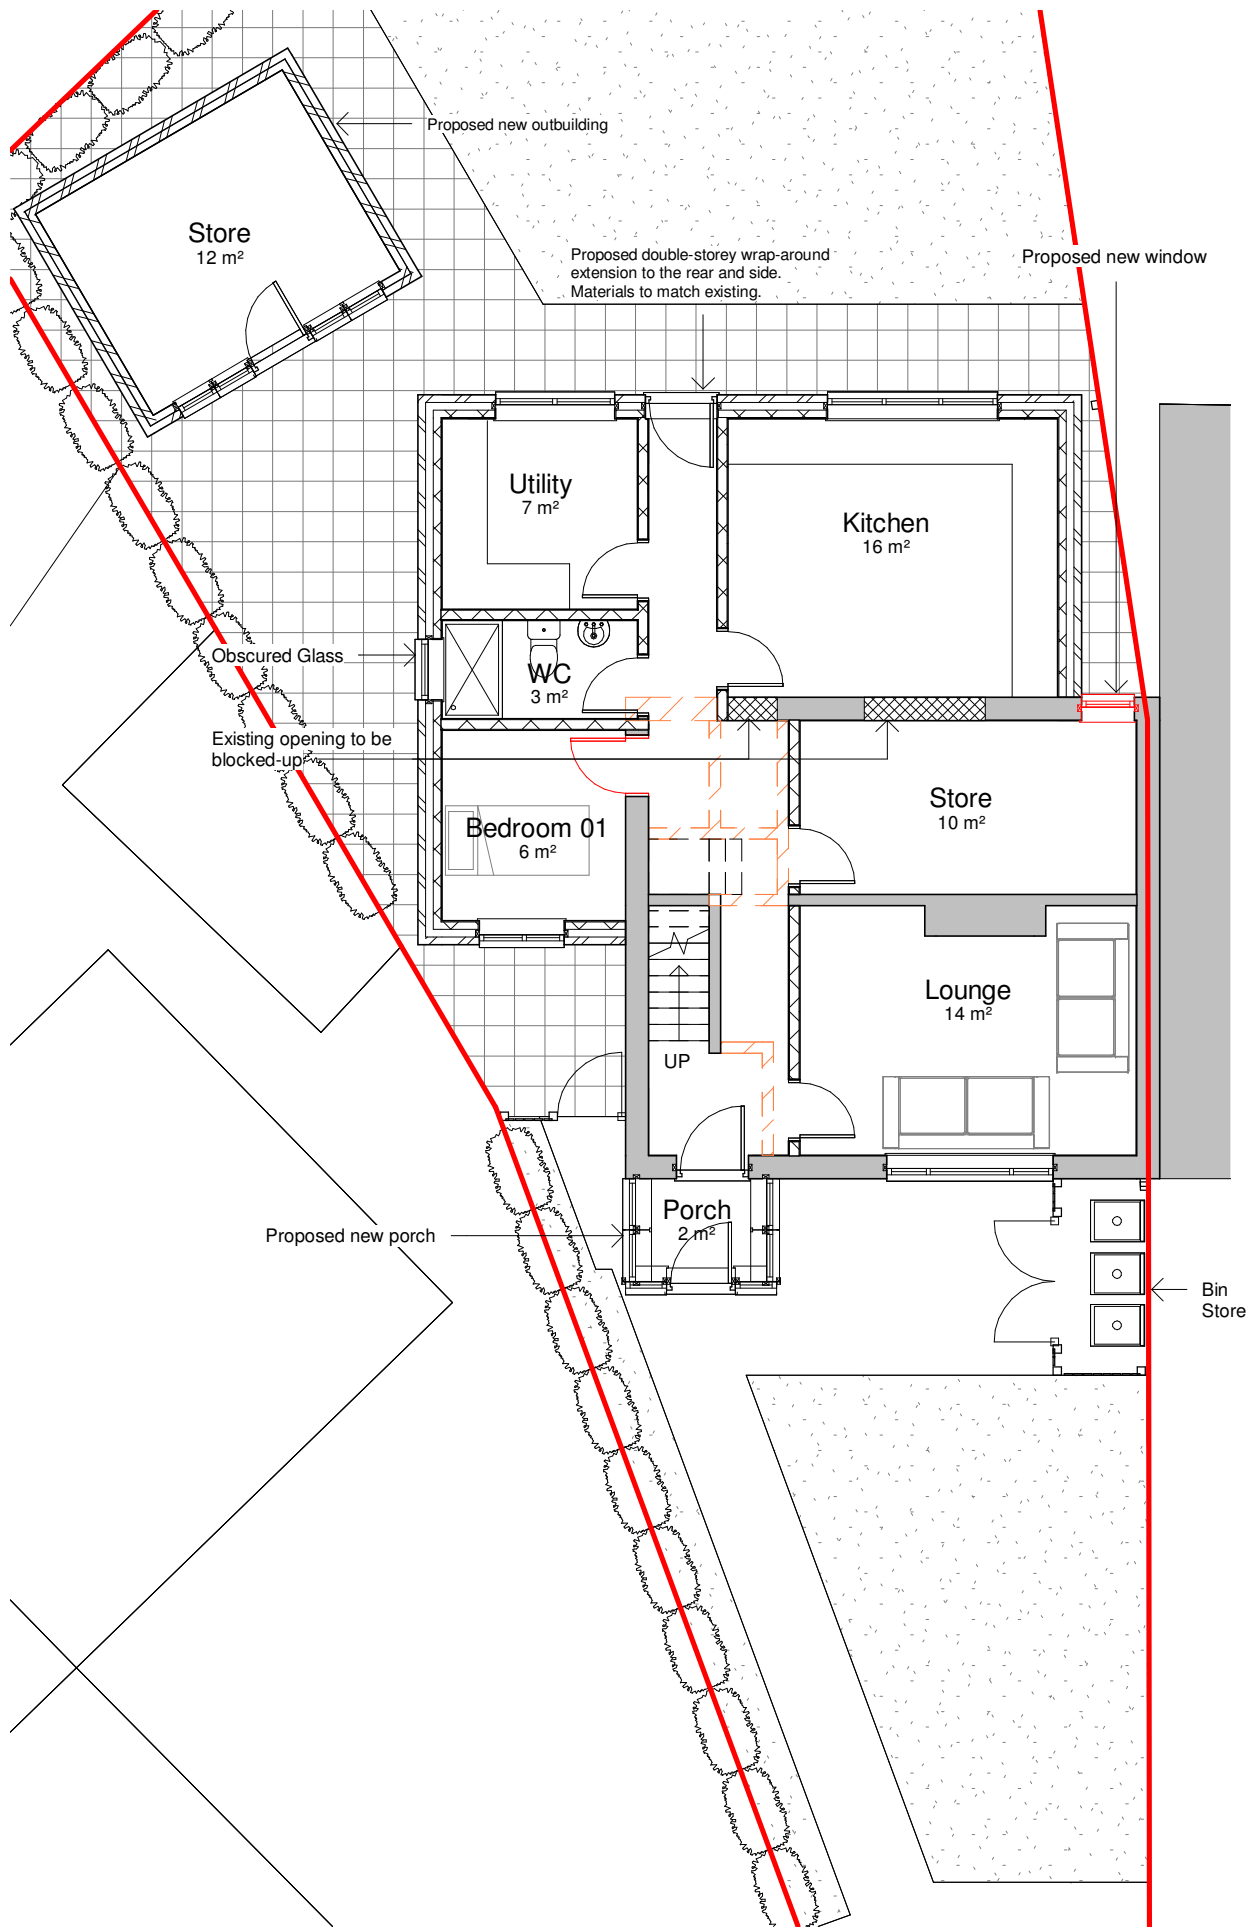

1 Proposed Ground Floor Plan
1 : 100

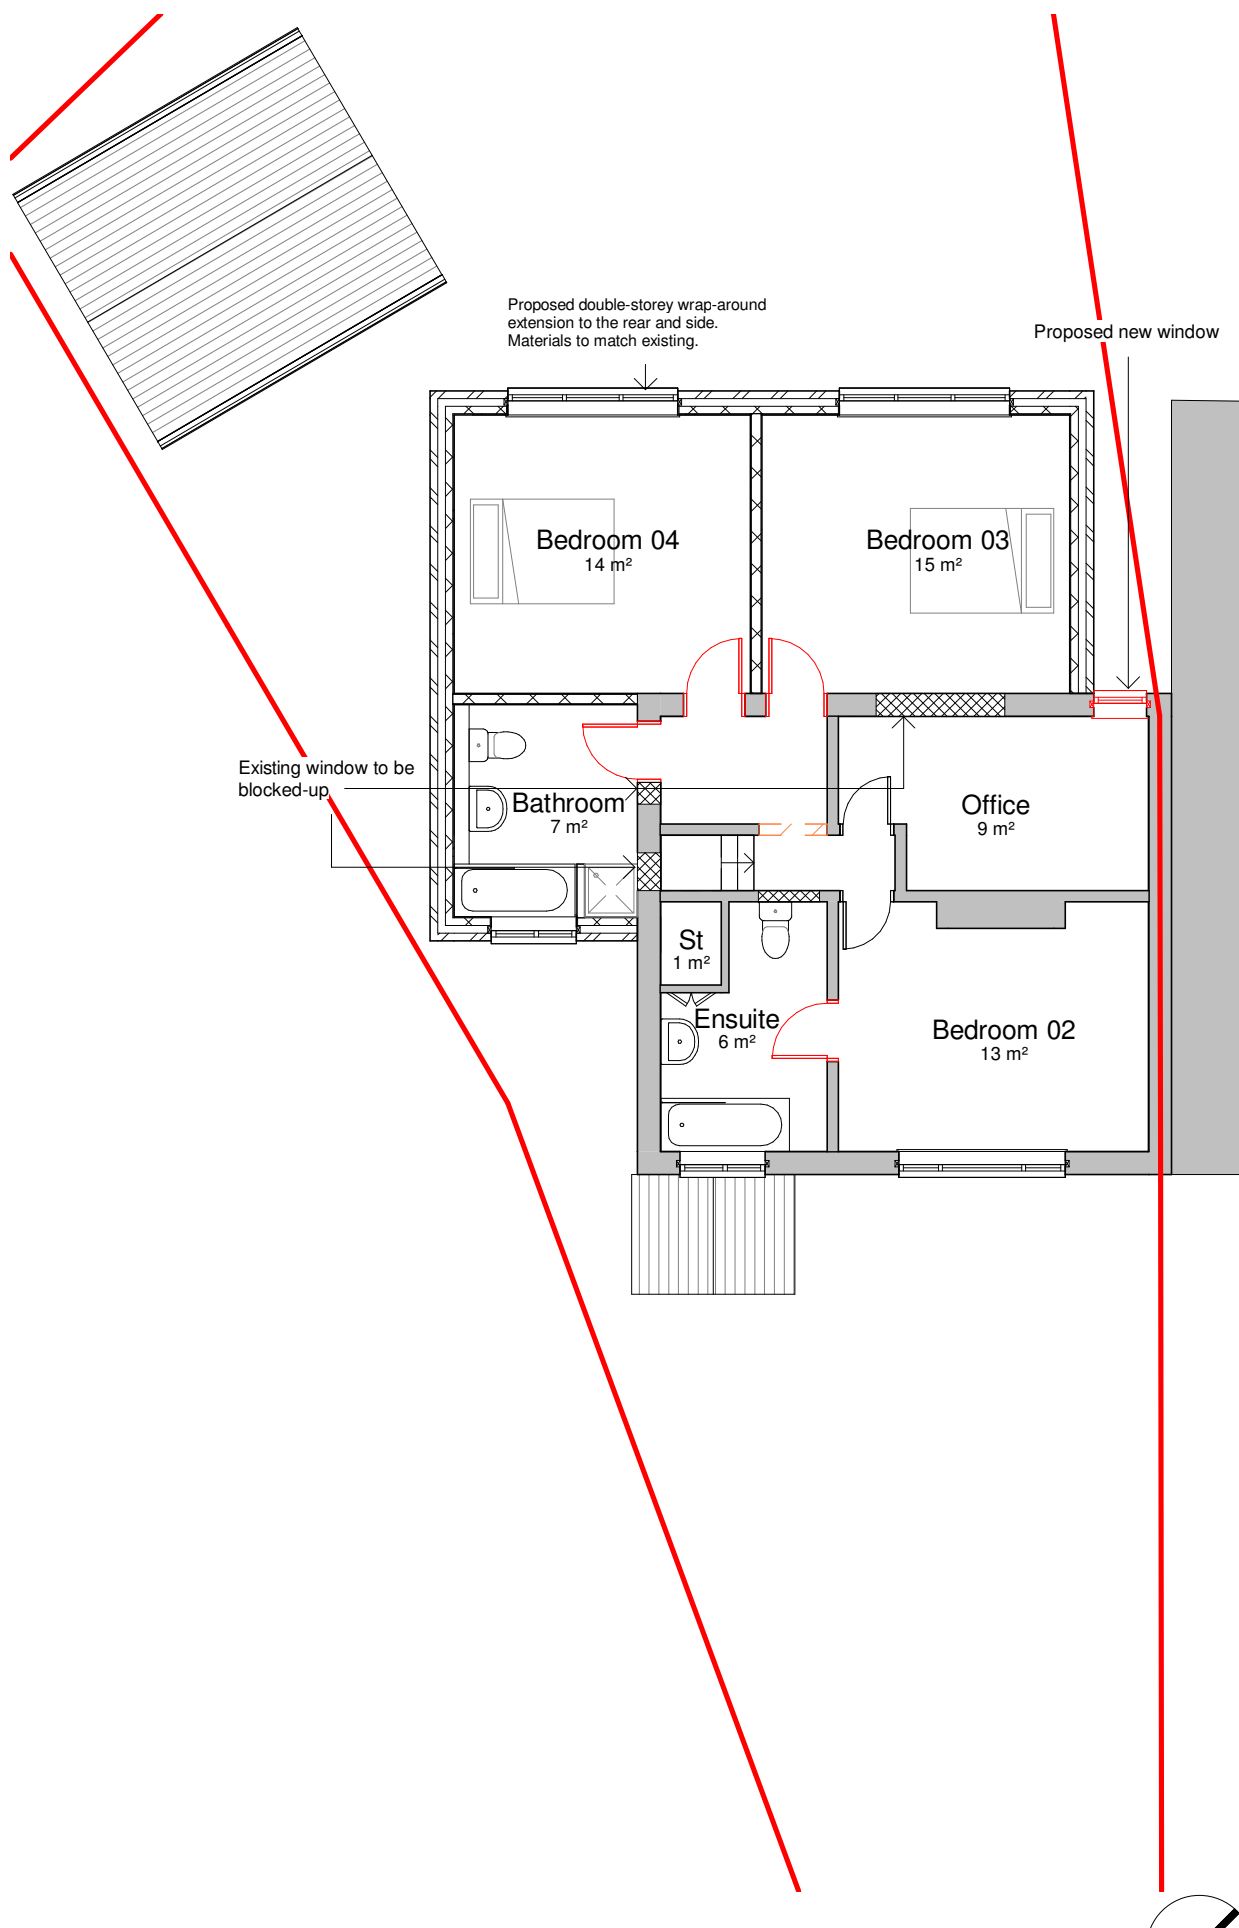

2 Proposed First Floor Plan
1 : 100

 

General Notes
The Architect shall have no responsibility for any use made of this document other than for that which it was prepared and issued.
All dimensions should be checked on site. Do not scale from this drawing.
To be read in conjunction with all other Consultant's drawings.
The Architect to be immediately notified of any discrepancies.
Copyright on this drawing retained by the Architect.

LEGEND
 Site Boundary

P3	16/11/23	SA	SH	Added Window to GF WC	
P2	20/10/23	AK	SH	Amended Drawings	
P1	11/10/23	AK	SH	Initial Issue	
No.	Date	Dwn	Chk	App	Revision or reason for issue

Client
Shoaib Ali Iqbal

createit studios
... leave an impression
Create It Studios (NW) Ltd
Universal Square
Devonshire Street North
Manchester
M12 6JH
info@createitstudios.co.uk

Project Title
8 Chorley Wood Ave, Manchester M19 1HE

Scale / North Point
1 : 100

Drawing Title
Proposed Floor Plans

Drawing Number	Revision
A1523(02)AP002	P3
Drawing Status	
Preliminary	