




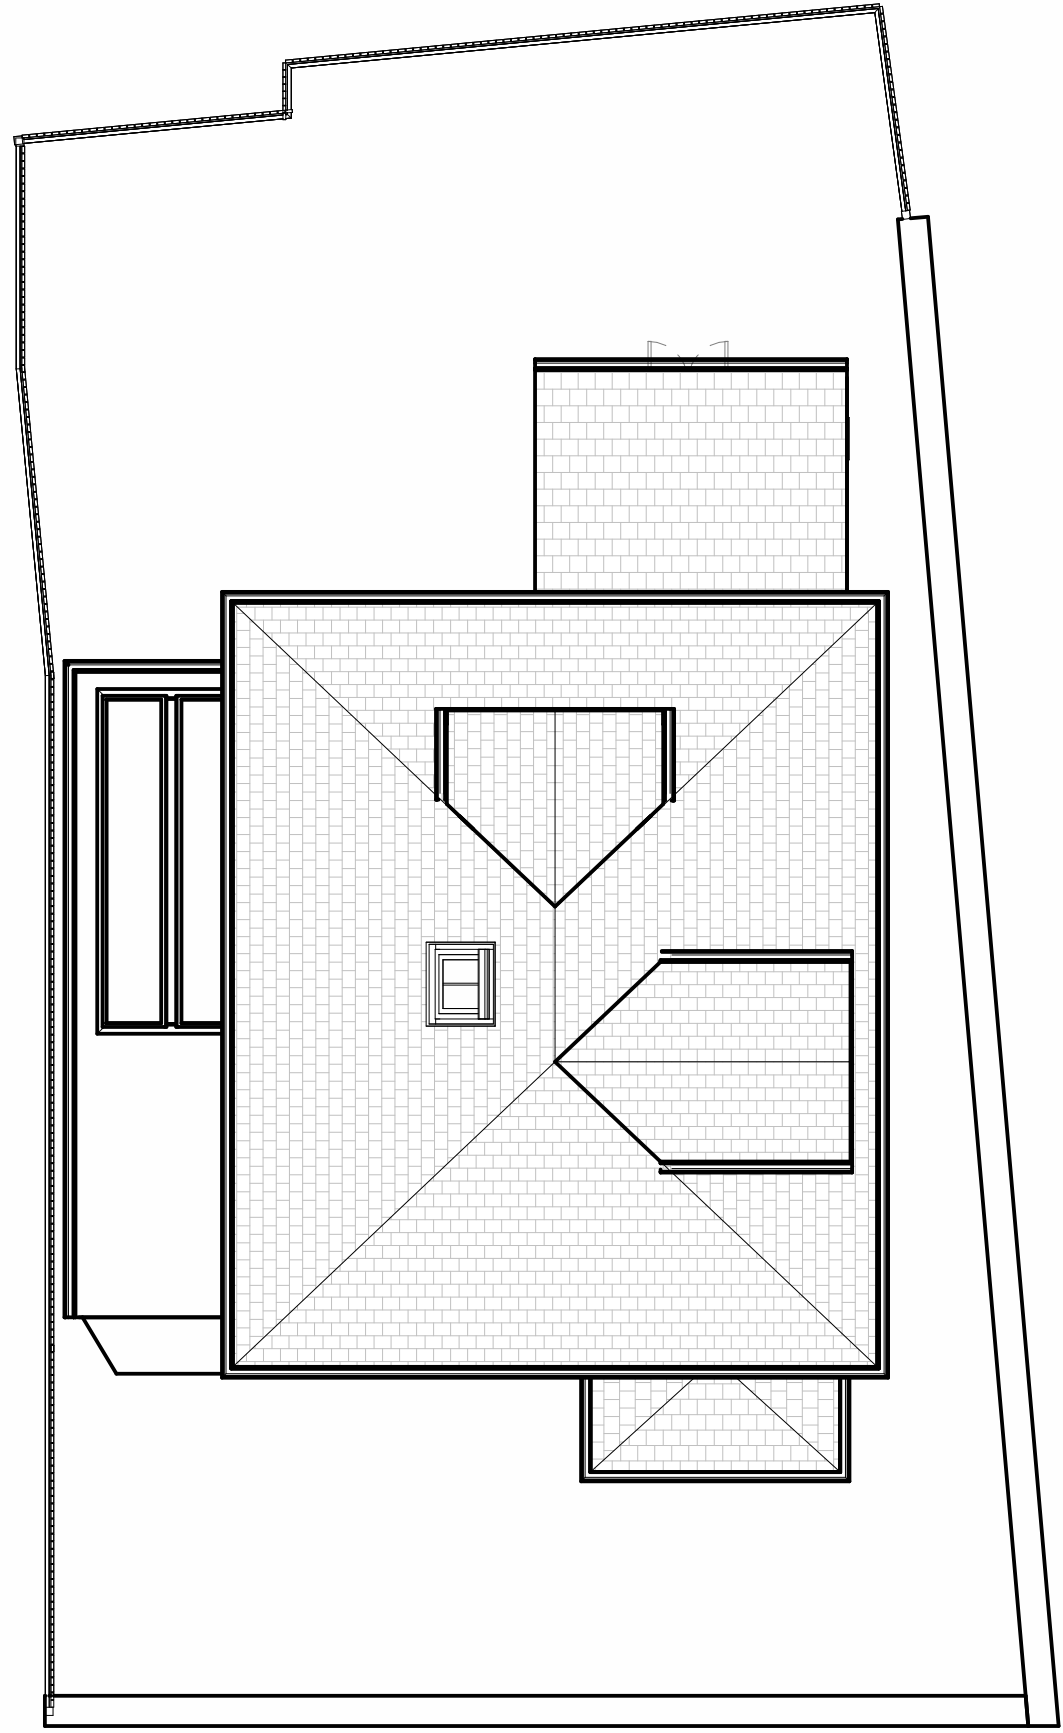


1 Site Plan
1:100

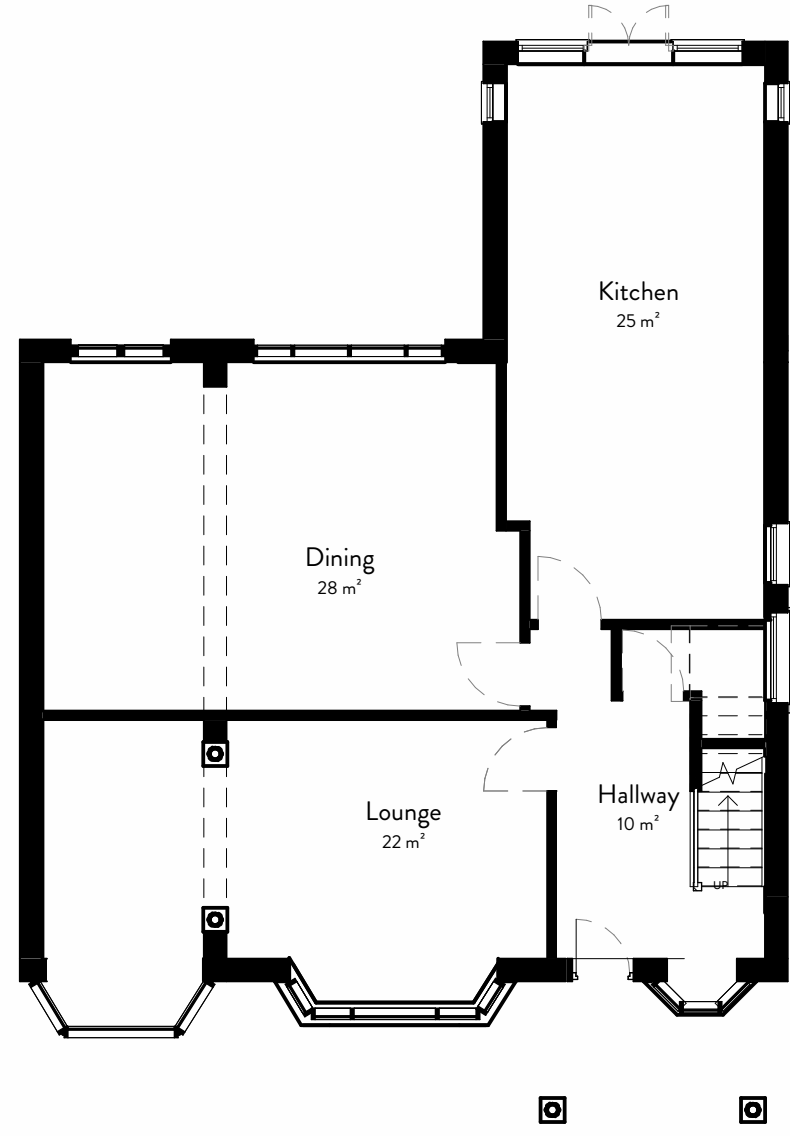


2 Ground Floor Plan
1:100

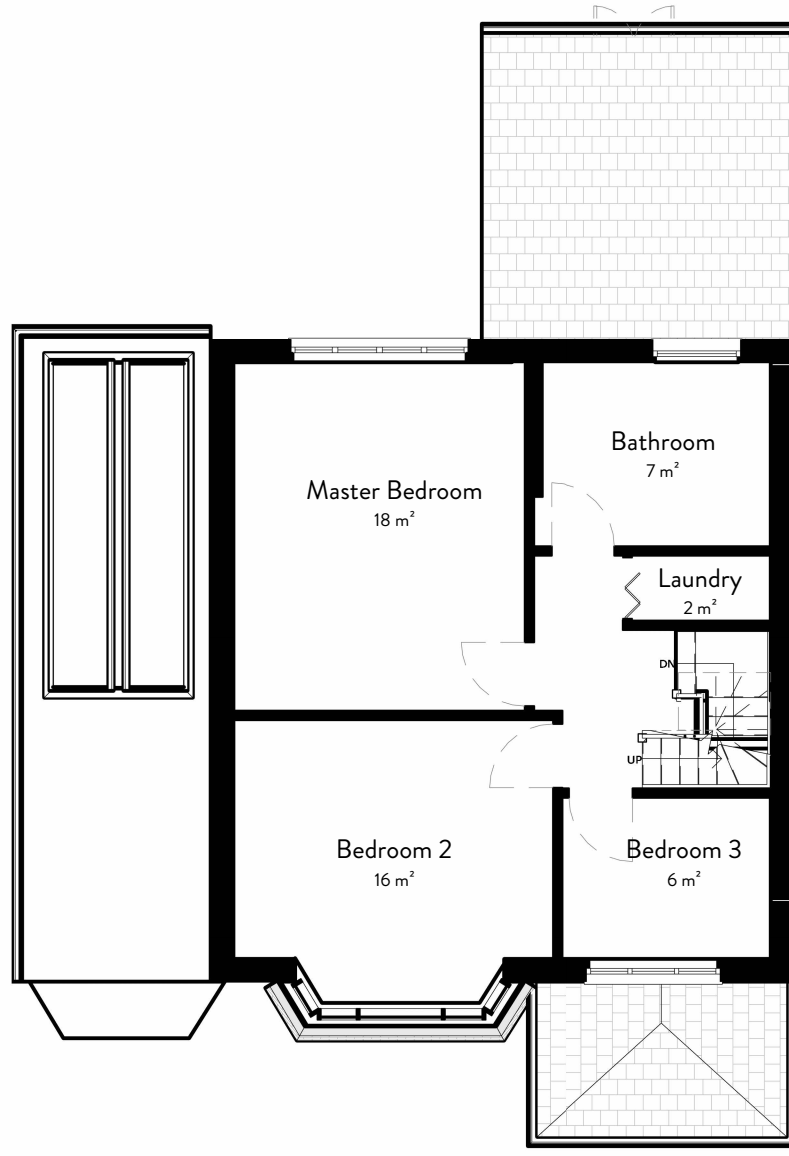

3 First Floor Plan
1:100

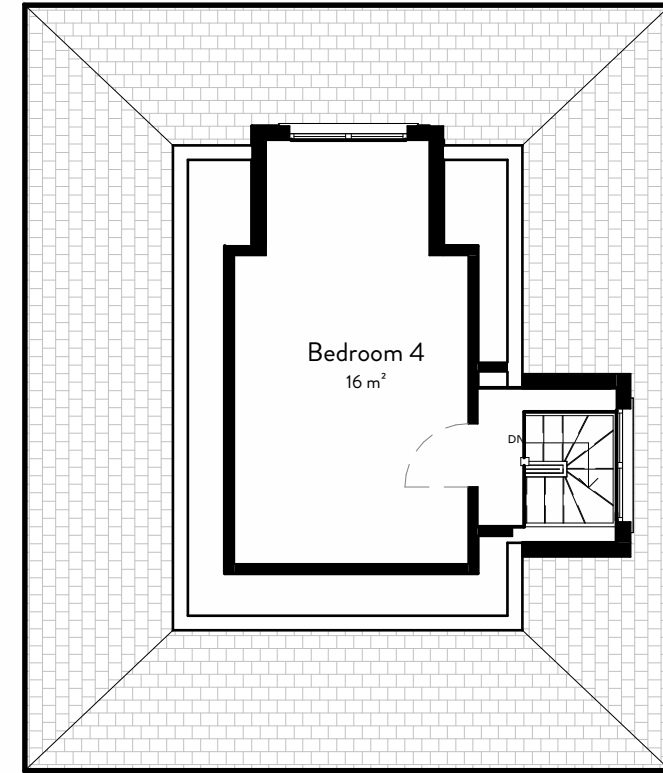


4 Loft Floor Plan
1:100

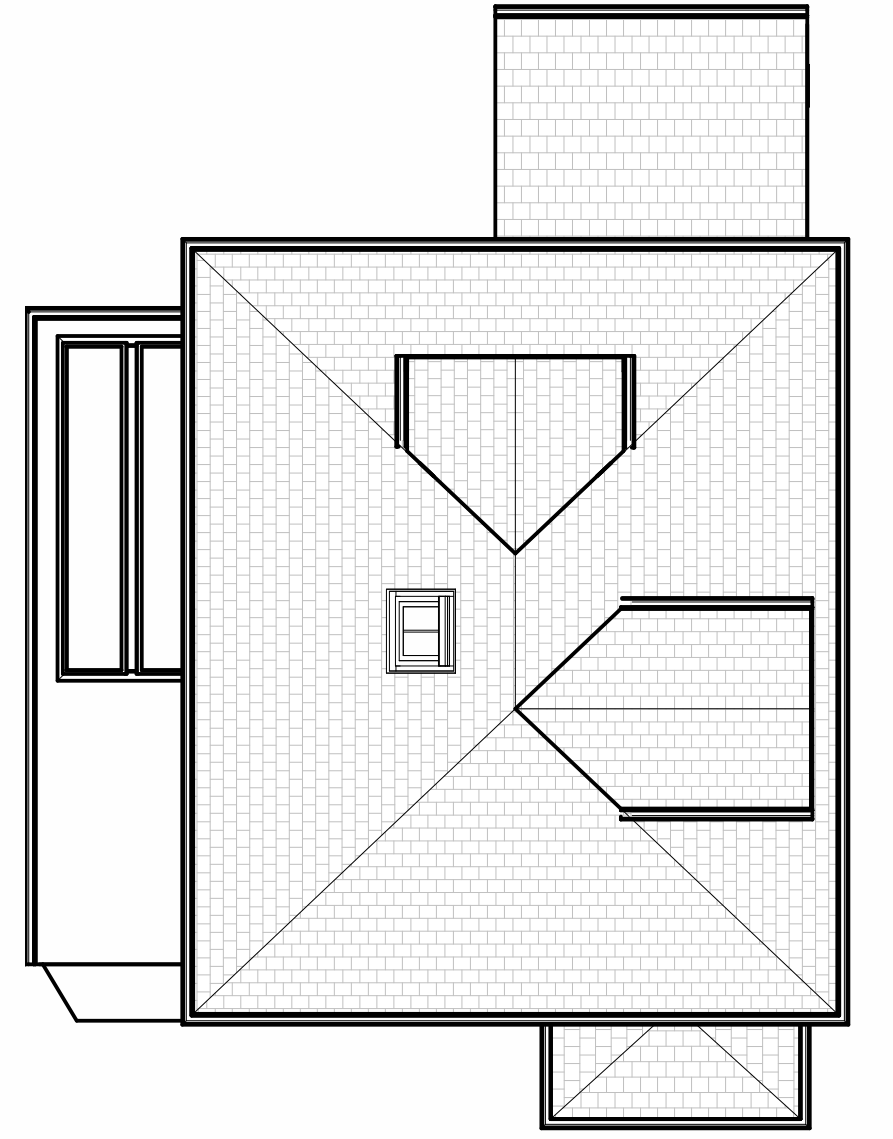

5 Roof Plan
1:100



6 North
1:100

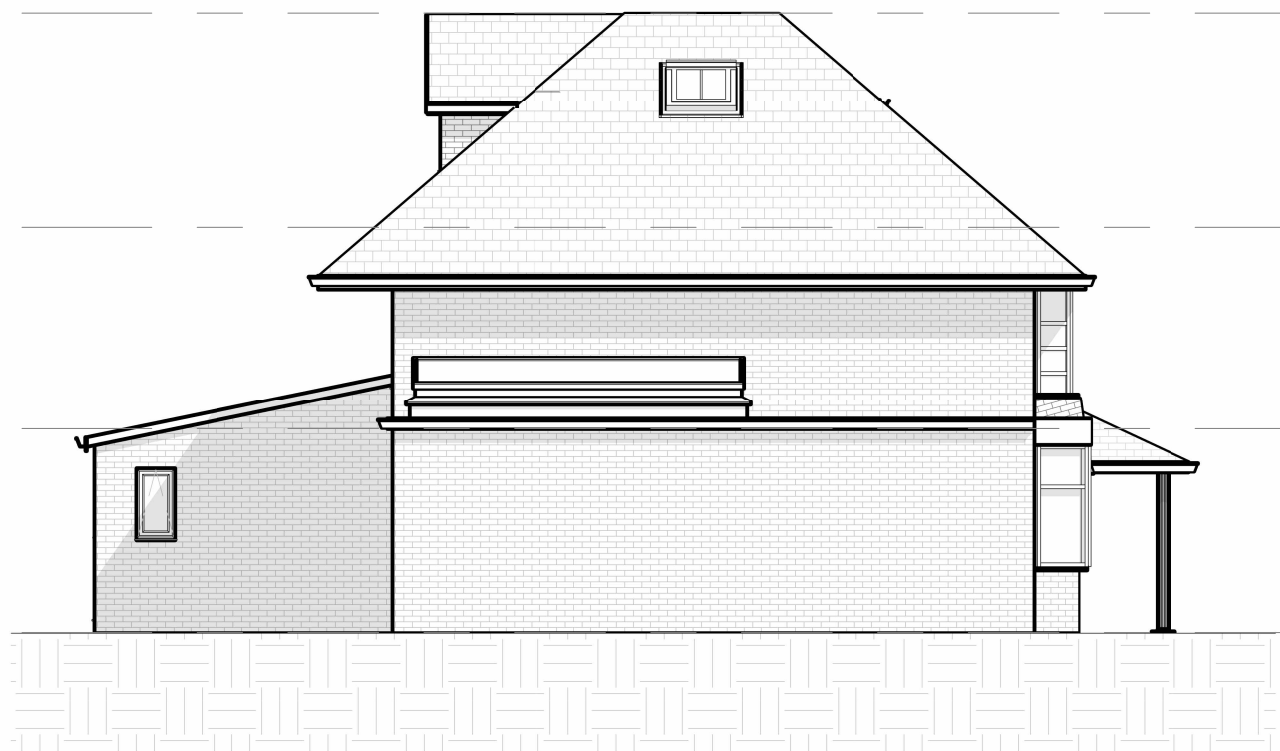

7 East
1:100



8 South
1:100



9 West
1:100

PL1 Issued for planning 11 09 23
PL2 Issued for planning 20 09 23

REV Details By Date

Stamp:
ISSUED FOR PLANNING

ARCHITECTURE
+ PLANNING
studio@jcdesigngroup.co.uk 0161 698 2954

Project No:
JC_157

Project:
26 Arden Road

Drawing No: **A1.1** Revision: **PL2**

Title:
EXISTING GA PLANS AND ELEVATIONS

Project Address:
26 Arden Road, Crumpsall, M8 4FE

Scale on A1: 1:100 Drawn by: AH Checked by: JC

General Notes
This drawing must be read in conjunction with JCD's specification and all other relevant documentation and drawings.

All dimensions are to be checked on site with any discrepancies reported to the designer prior to the work being carried out.
JCD accept no liability for any expense, loss or damage of whatsoever nature and however arising from any variation made to this drawing or in the execution of the work to which it relates which has not been referred to them and their approval obtained.

This drawing is copyright and is sent to you in confidence. It must not be copied, used or disclosed in whole or in part to third parties without our written permission. It remains the property of JCD and must be returned on request.
© JCD Design Group Ltd

1 0 1 2 3 4 5
SCALE 1:100 m