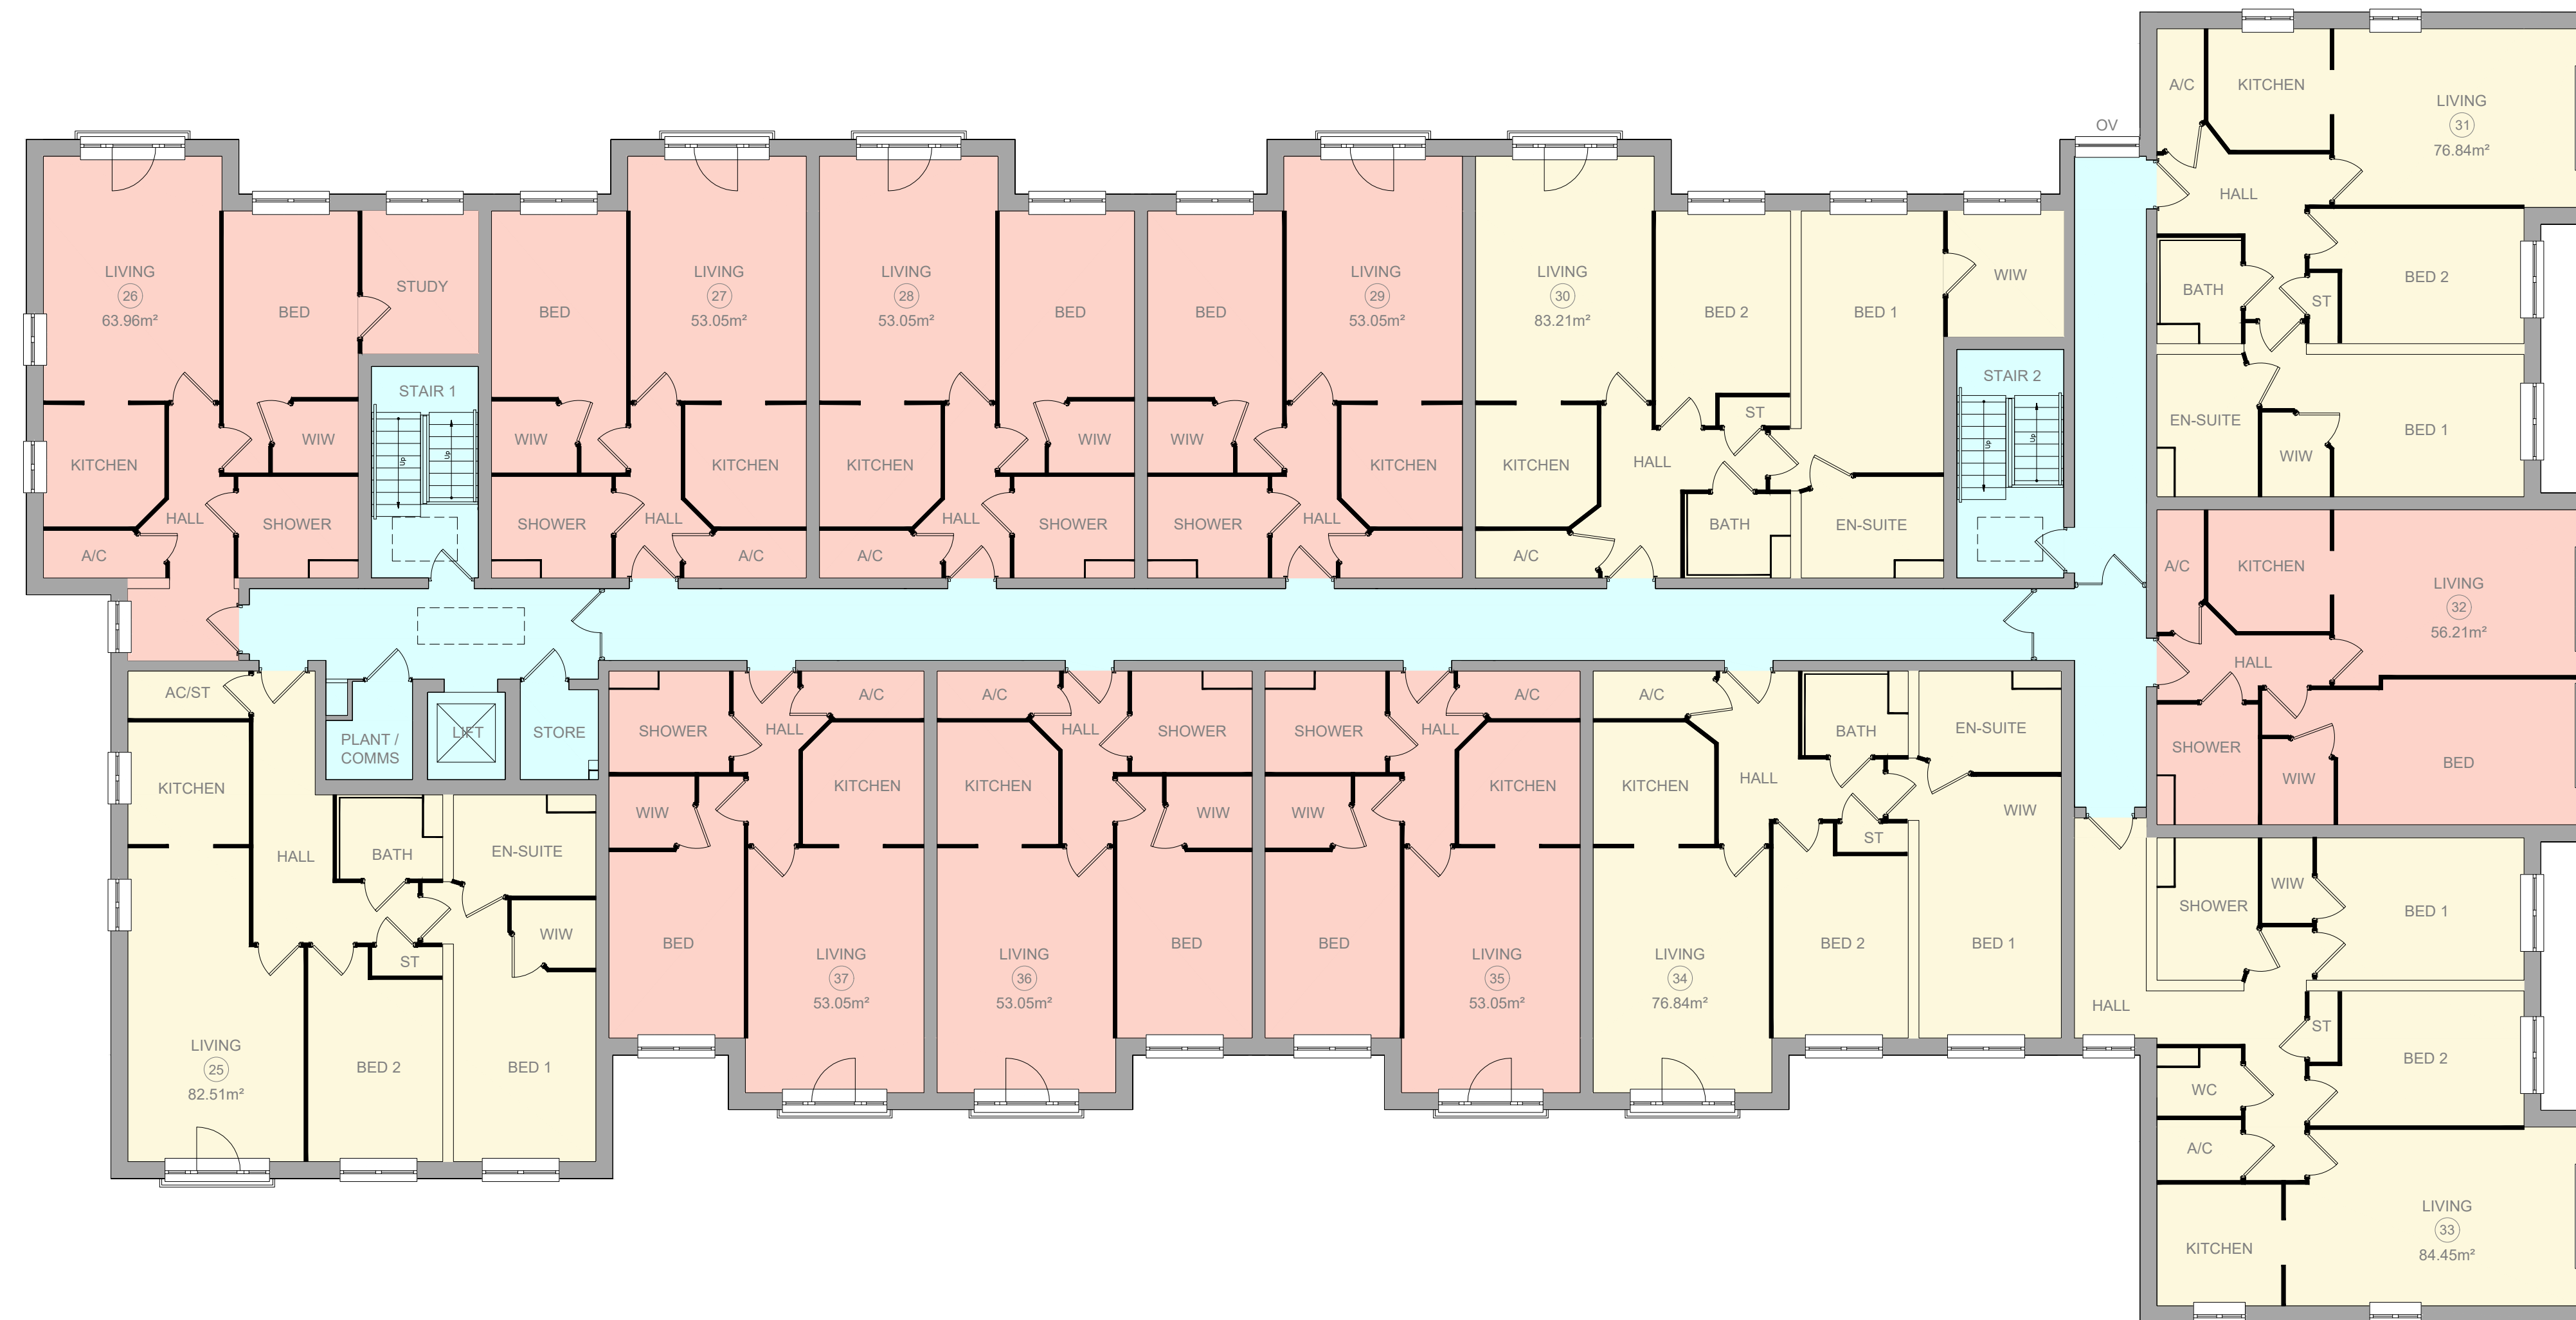


LAPWING LANE, DIDSBURY, MANCHESTER M20 3ZA

© 2023 PLANNING ISSUES

planningissues

TOWN PLANNING AND ARCHITECTURE

Nick Wood

Design Manager

Churchill House * Unit 5A Olympic Park

Woodston Grange Avenue

Birchwood * Warrington * WA2 0PL

Tel: 01457 462100

Email: design@planningissues.co.uk

Client

Churchill

Retirement Living

Project Title

Proposed Retirement Living Apartments

Lapwing Lane

DIDSBURY

M20 3ZA

Drawing Title

Second Floor Plan

PLANNING

Scale	1:100 @ A1	Date	DEC 2023
Drawn	NW	Checked	-
Drawing No.	50013DB/PL05	Rev.	-