


3D Floorplan

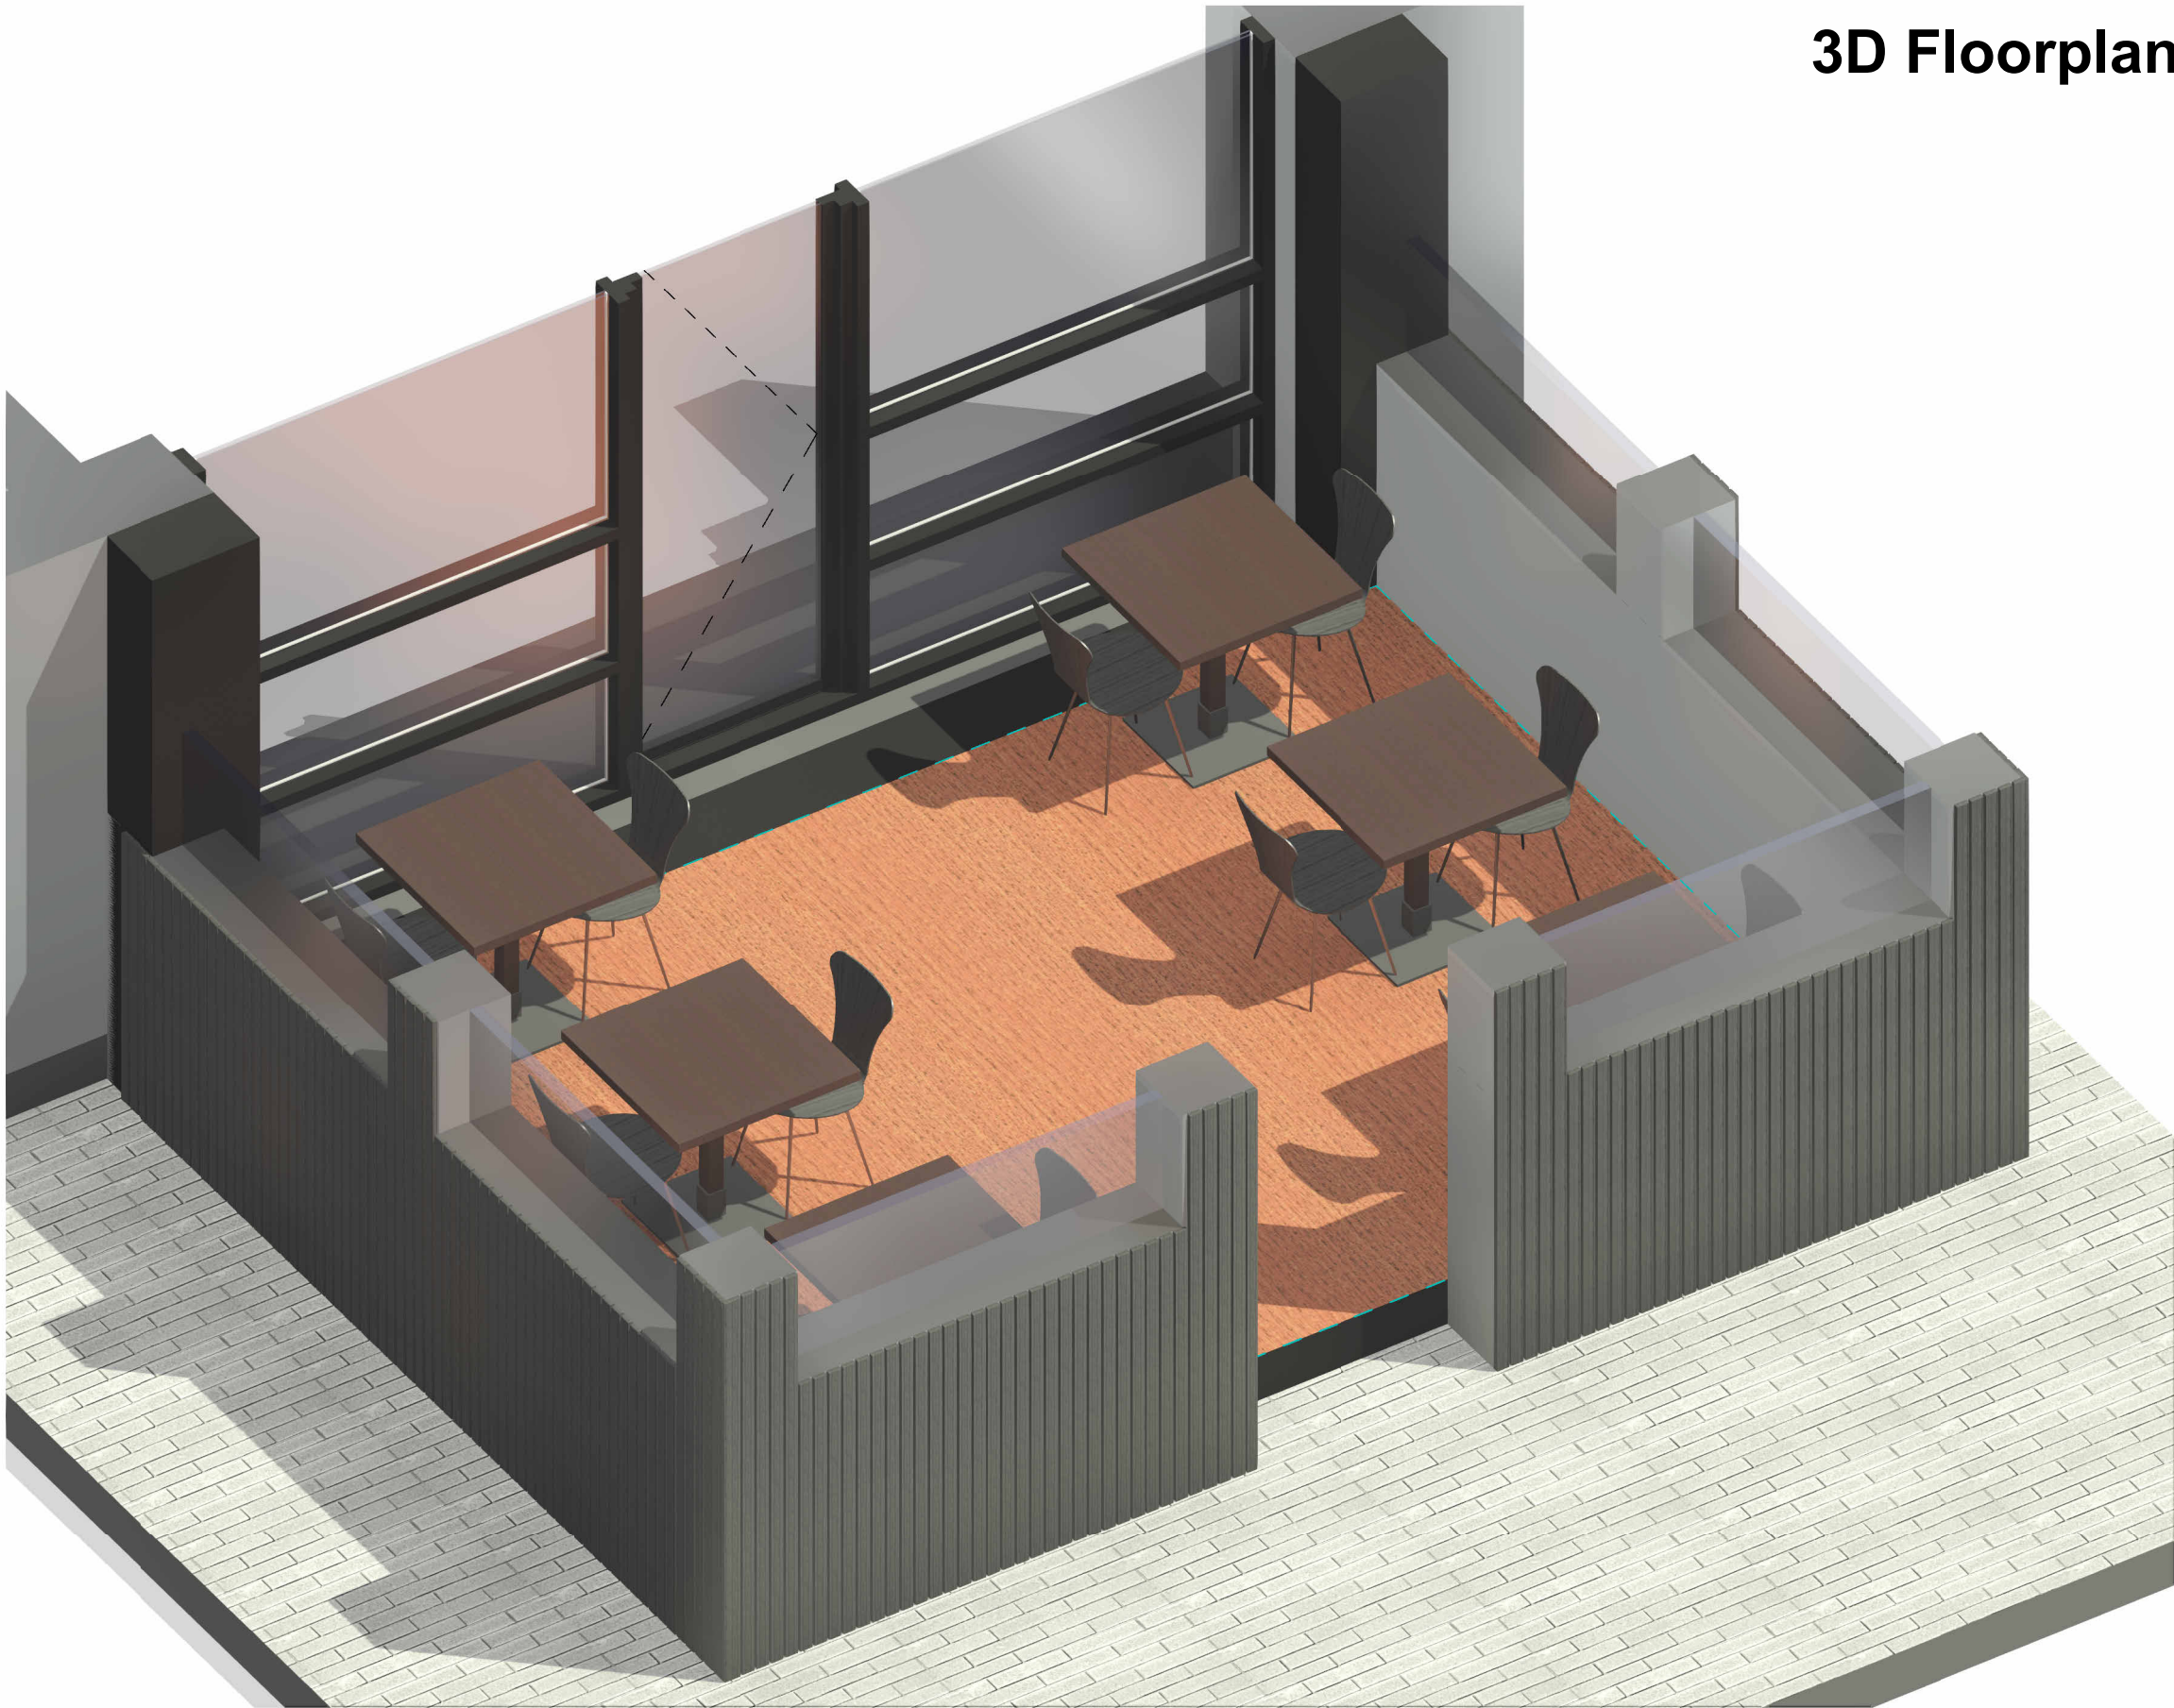

COPYRIGHT © ALL RIGHTS RESERVED BY VIKAS ALYAS LTD. DO NOT SCALE FROM DRAWING. DRAWING INDICATES DESIGN INTENT ONLY. REPORT ANY DISCREPANCIES TO CLIENT / VA LTD. NOT TO BE USED FOR CONSTRUCTION UNLESS STATED SO. TO BE READ IN CONJUNCTION WITH OTHER DRAWINGS OR SPECIFICATION WHERE PROVIDED.

ARCHITEK

BUILDING DESIGN CONSULTANCY

0161 511 8479

vikas@architek.uk

916 Stockport Road, Levenshulme, Manchester, M19 3AB

No.	Description	Date
P1	Issue to Planning	01.01.2023

PROJECT Al-Madina - Forecourt Outdoor Seating		ADDRESS AL MADINA-76 Wilmslow Rd, Rusholme, Manchester M14 5AL		CLIENT Omar Zeb			
				Date 01.10.2022	Project number -	Scale (@ A3)	
MANCHESTER CITY COUNCIL	PURPOSE OF ISSUE Planning	SHEET	3D Floor Plan	Drawn by VA	DRAWING NUMBER		REV
				Checked by VA	A105	P1	