





The floor plan shows a large, irregularly shaped building with a central rectangular hall. A red line labeled 'A' spans the width of the main hall, and another red line labeled 'B' spans the width of the upper section. The plan includes various rooms, corridors, and service areas, with a grid of columns in the main hall.

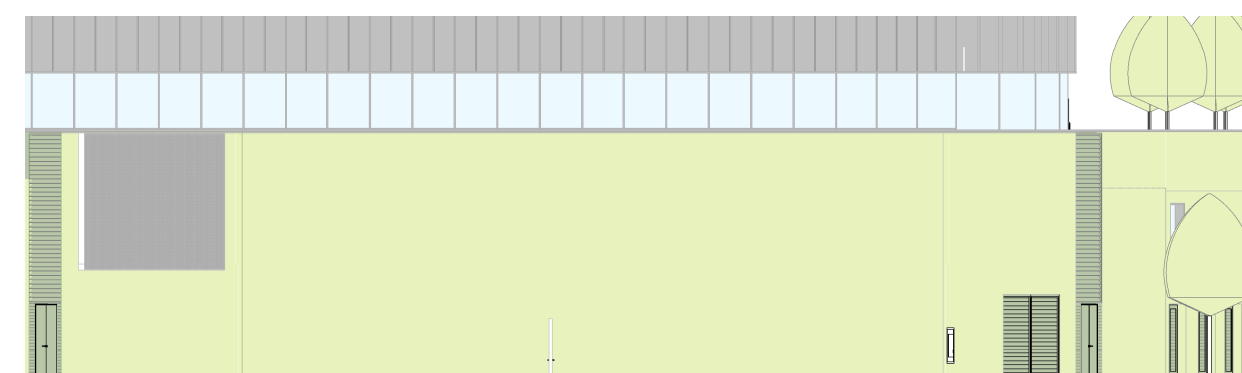

North Elevation B

 

VISUAL SCALE 1:250 @ A1

BUILDING DESIGN PARTNERSHIP SHALL HAVE NO RESPONSIBILITY FOR ANY USE MADE OF THIS DOCUMENT OTHER THAN FOR THAT WHICH IT WAS PREPARED AND ISSUED. ALL DIMENSIONS SHOULD BE CHECKED ON SITE. DO NOT SCALE FROM THIS DRAWING ANY DRAWING ERRORS OR DIVERGENCES SHOULD BE BROUGHT TO THE ATTENTION OF BUILDING DESIGN PARTNERSHIP AT THE ADDRESS SHOWN BELOW. DRAWINGS SHALL BE READ IN CONJUNCTION WITH THE FOLLOWING BEFORE WORK COMMENCES: • THE CDM DESIGN ISSUES REGISTER • THE BDP RISK SERIES OF DRAWINGS • THE PROJECT CDM RISK REGISTER										NOTES Subject to design development, survey, consultant input & statutory approval.										<table><tr><td>P09</td><td>General design updates</td><td>KK</td><td>PE</td><td>24.02.23</td></tr><tr><td>P08</td><td>General design updates</td><td>KK</td><td>GW</td><td>30.01.23</td></tr><tr><td>P07</td><td>General design updates</td><td>KK</td><td>GW</td><td>09.12.22</td></tr><tr><td>P06</td><td>General design updates</td><td>KK</td><td>GW</td><td>25.11.22</td></tr><tr><td>P05</td><td>General design updates</td><td>KK</td><td>GW</td><td>17.10.22</td></tr><tr><td>P04</td><td>General design updates</td><td>KK</td><td>GW</td><td>31.08.22</td></tr><tr><td>P03</td><td>General design updates</td><td>KK</td><td>GW</td><td>26.08.22</td></tr><tr><td>P02</td><td>General design updates</td><td>AM</td><td>GW</td><td>29.07.22</td></tr><tr><td>P01</td><td>First Issue</td><td>KK</td><td>GW</td><td>18.07.22</td></tr></table>										P09	General design updates	KK	PE	24.02.23	P08	General design updates	KK	GW	30.01.23	P07	General design updates	KK	GW	09.12.22	P06	General design updates	KK	GW	25.11.22	P05	General design updates	KK	GW	17.10.22	P04	General design updates	KK	GW	31.08.22	P03	General design updates	KK	GW	26.08.22	P02	General design updates	AM	GW	29.07.22	P01	First Issue	KK	GW	18.07.22	PROJECT TITLE MSP Greenheys (Private & Confidential) REF. / ID. NUMBER P3001624 DRAWING TITLE General arrangement - North Elevation SCALE As indicated DATE FIRST ISSUED Feb 22 DRAWING No. GRE-BDP-ZX-XX-DR-A-20-100 REVISION P14										CLIENT 11 Ducie Street PO Box 85 Piccadilly Basin Manchester M60 3JA United Kingdom T +44 [0]161 828 2200 www.bdp.com 									
P09	General design updates	KK	PE	24.02.23	
P08	General design updates	KK	GW	30.01.23	
P07	General design updates	KK	GW	09.12.22	
P06	General design updates	KK	GW	25.11.22	
P05	General design updates	KK	GW	17.10.22	
P04	General design updates	KK	GW	31.08.22	
P03	General design updates	KK	GW	26.08.22	
P02	General design updates	AM	GW	29.07.22	
P01	First Issue	KK	GW	18.07.22	