




Rear / North Elevation 1:100

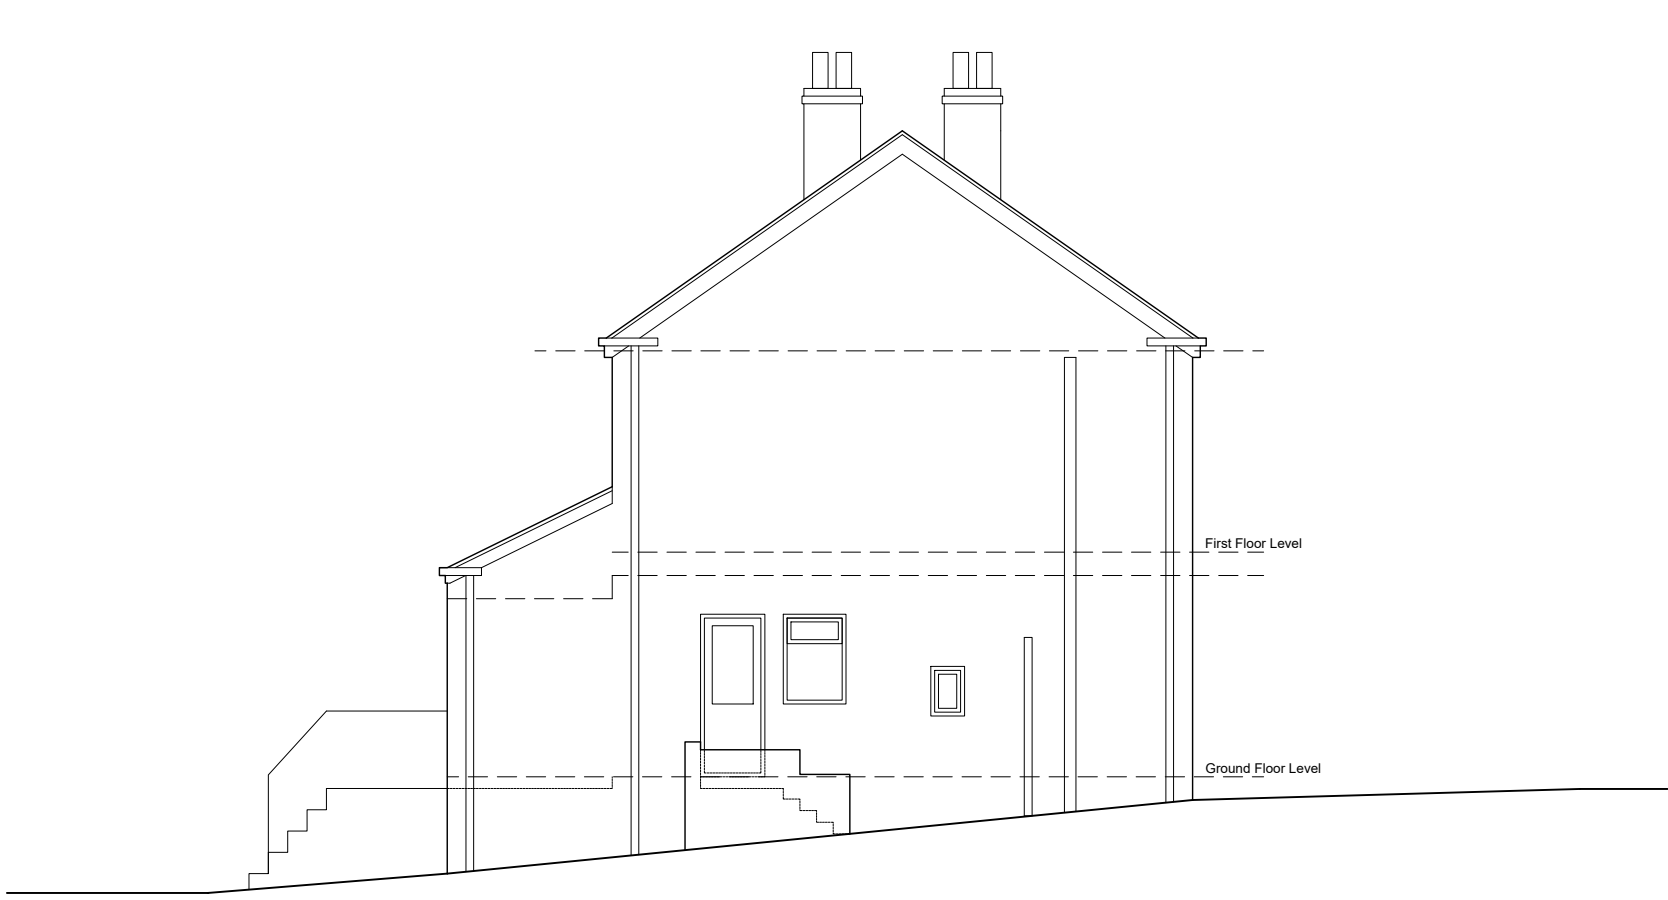


Gable / West Elevation 1:100




Front / South Elevation 1:100

Do not scale. All dimensions to be checked on site prior to fabrication of components or execution of works. This drawing, the design and information contained within are Copyright of Gibson Architects Limited and must not be used or reproduced without express permission. Gibson Architects Limited shall not be liable if used or reproduced without authorisation.


Notes:

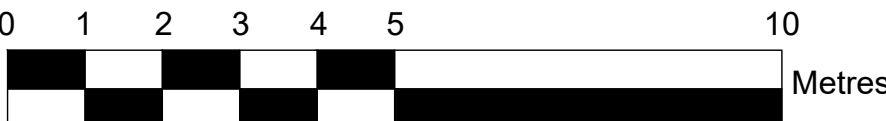


Scale Bar 1:100

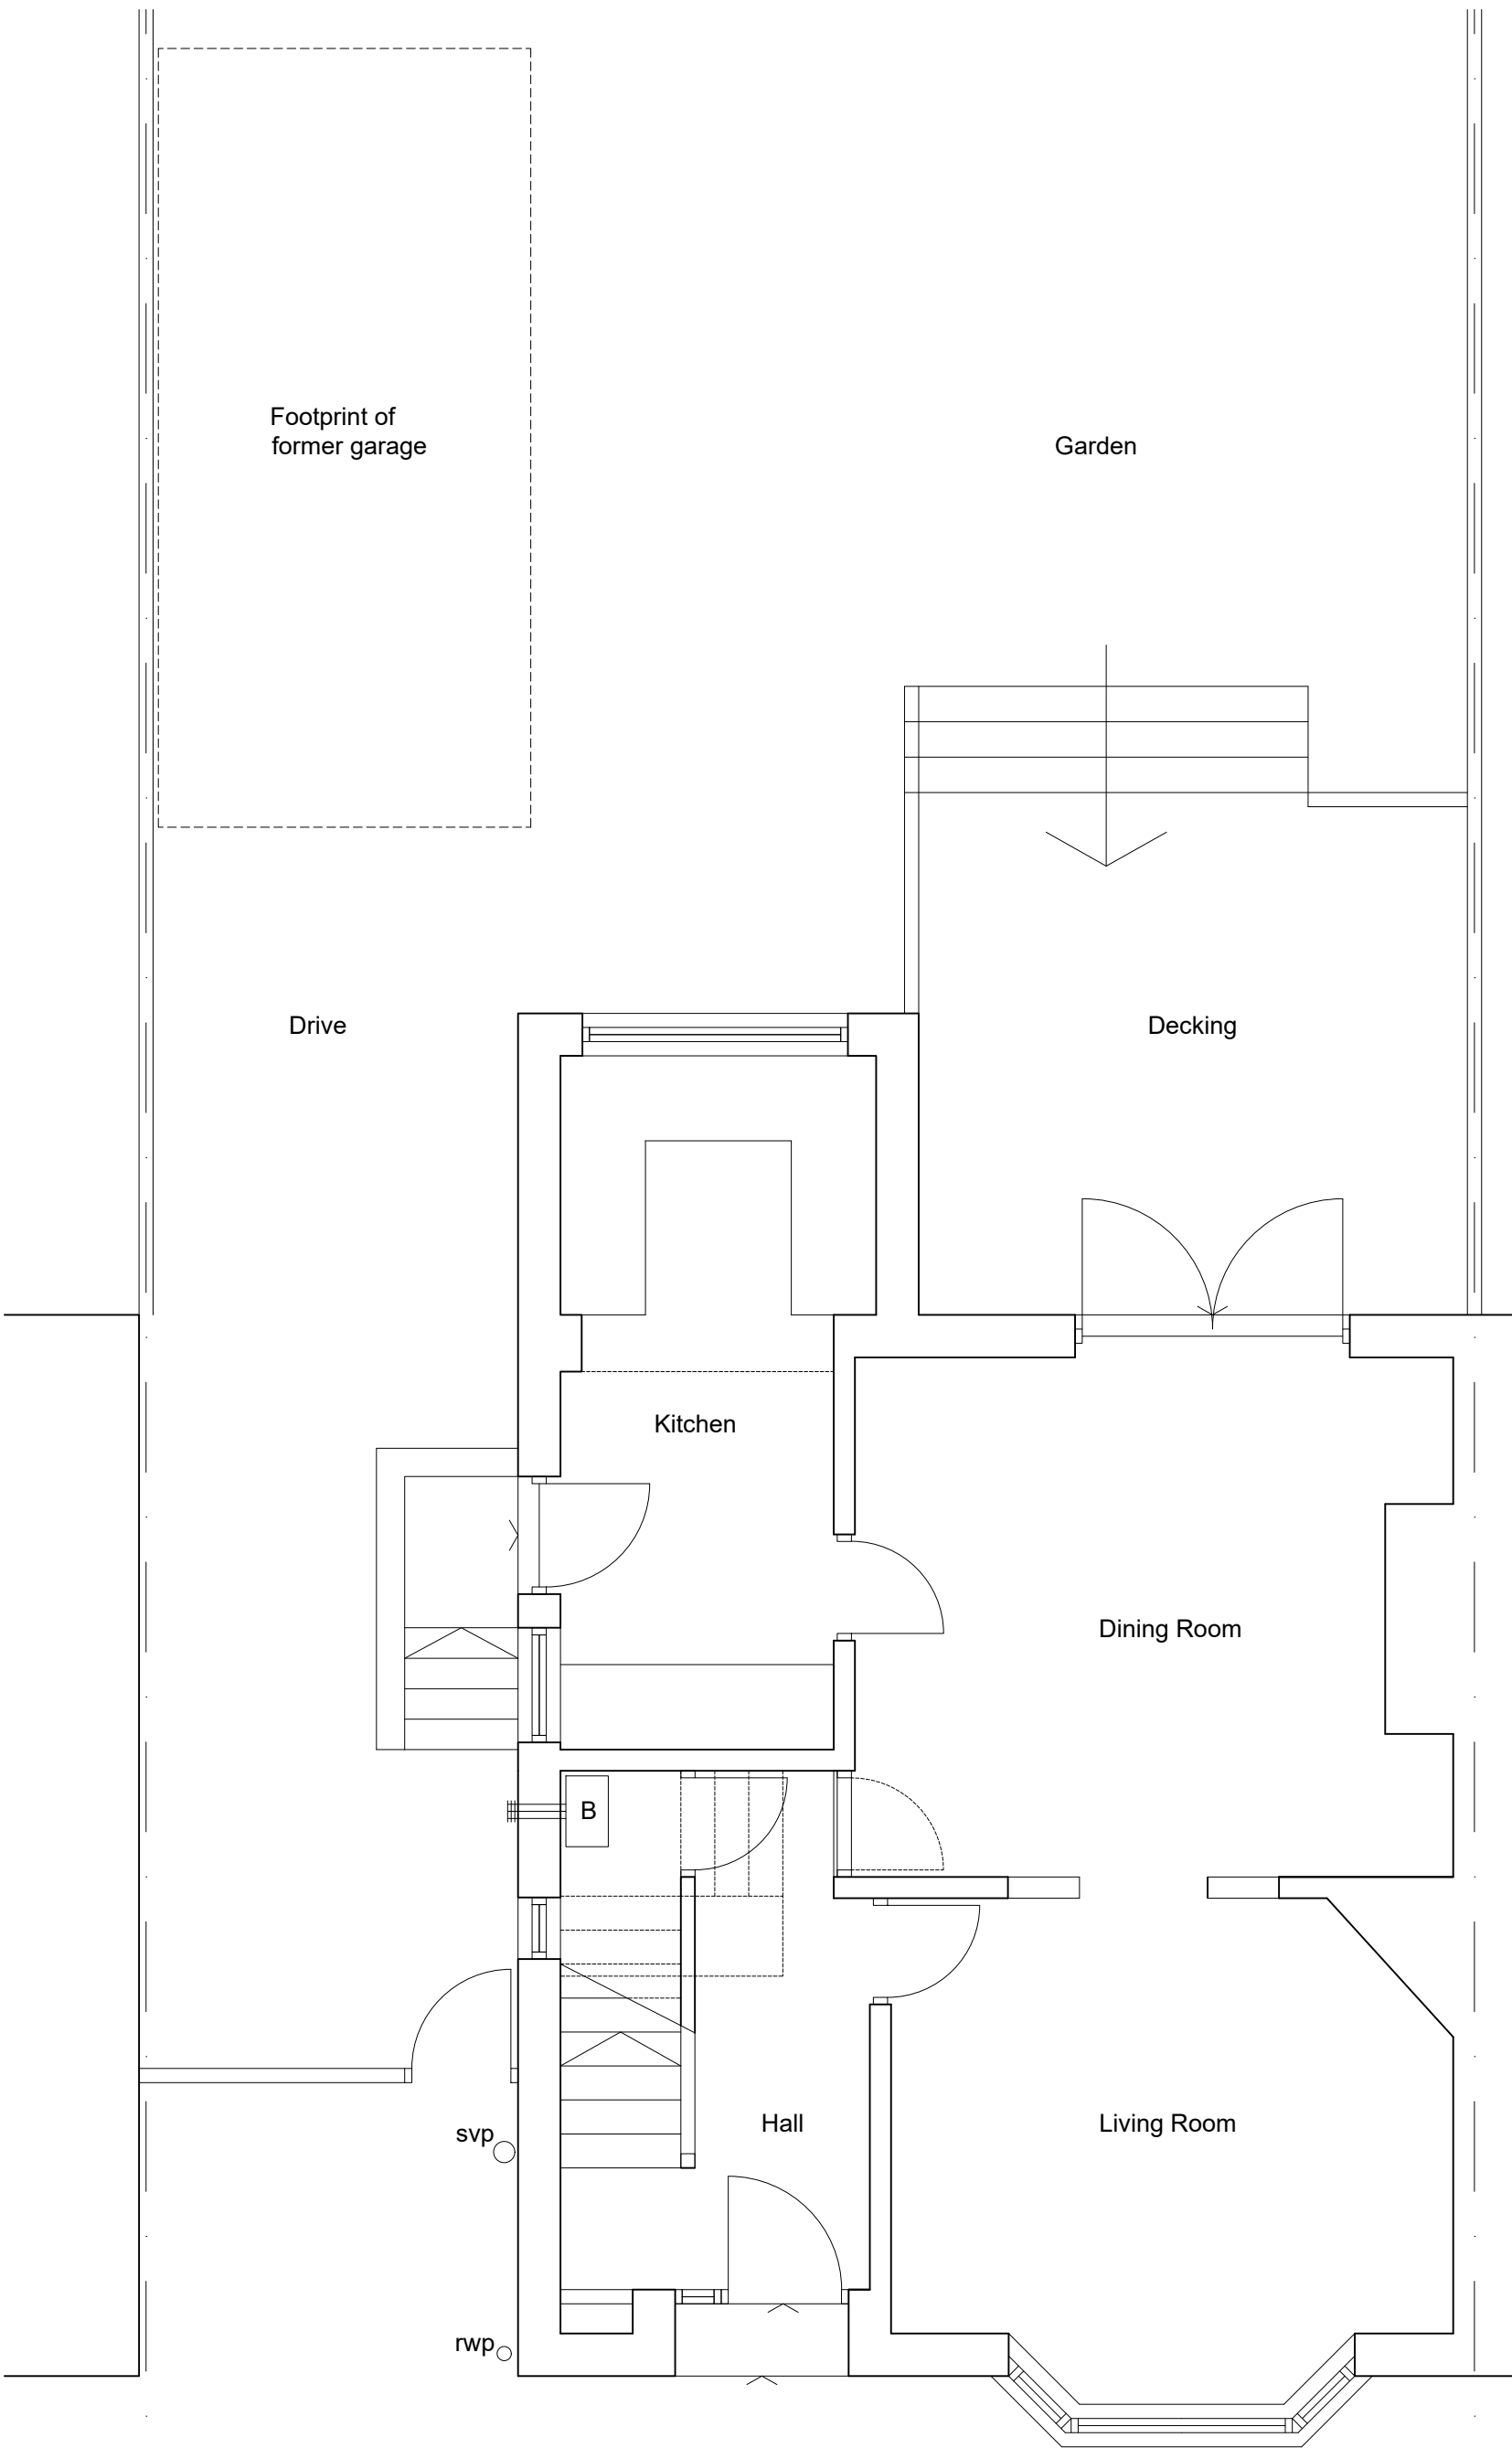



Ground Floor Plan 1:50

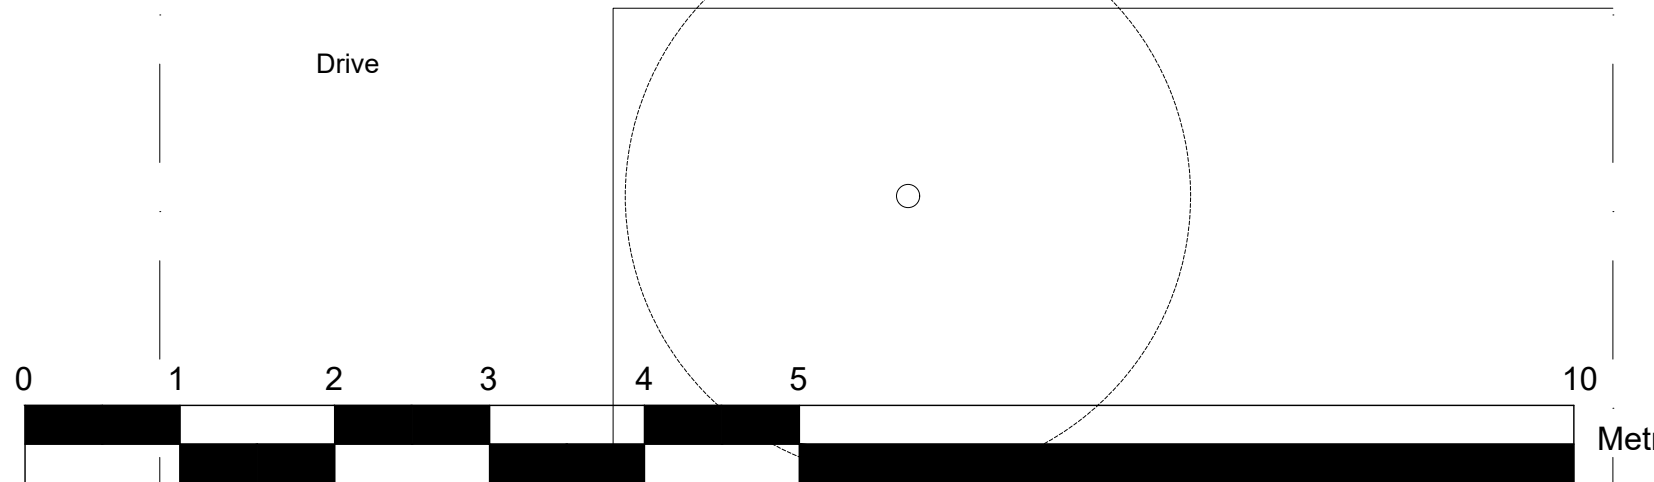


Scale Bar 1:50

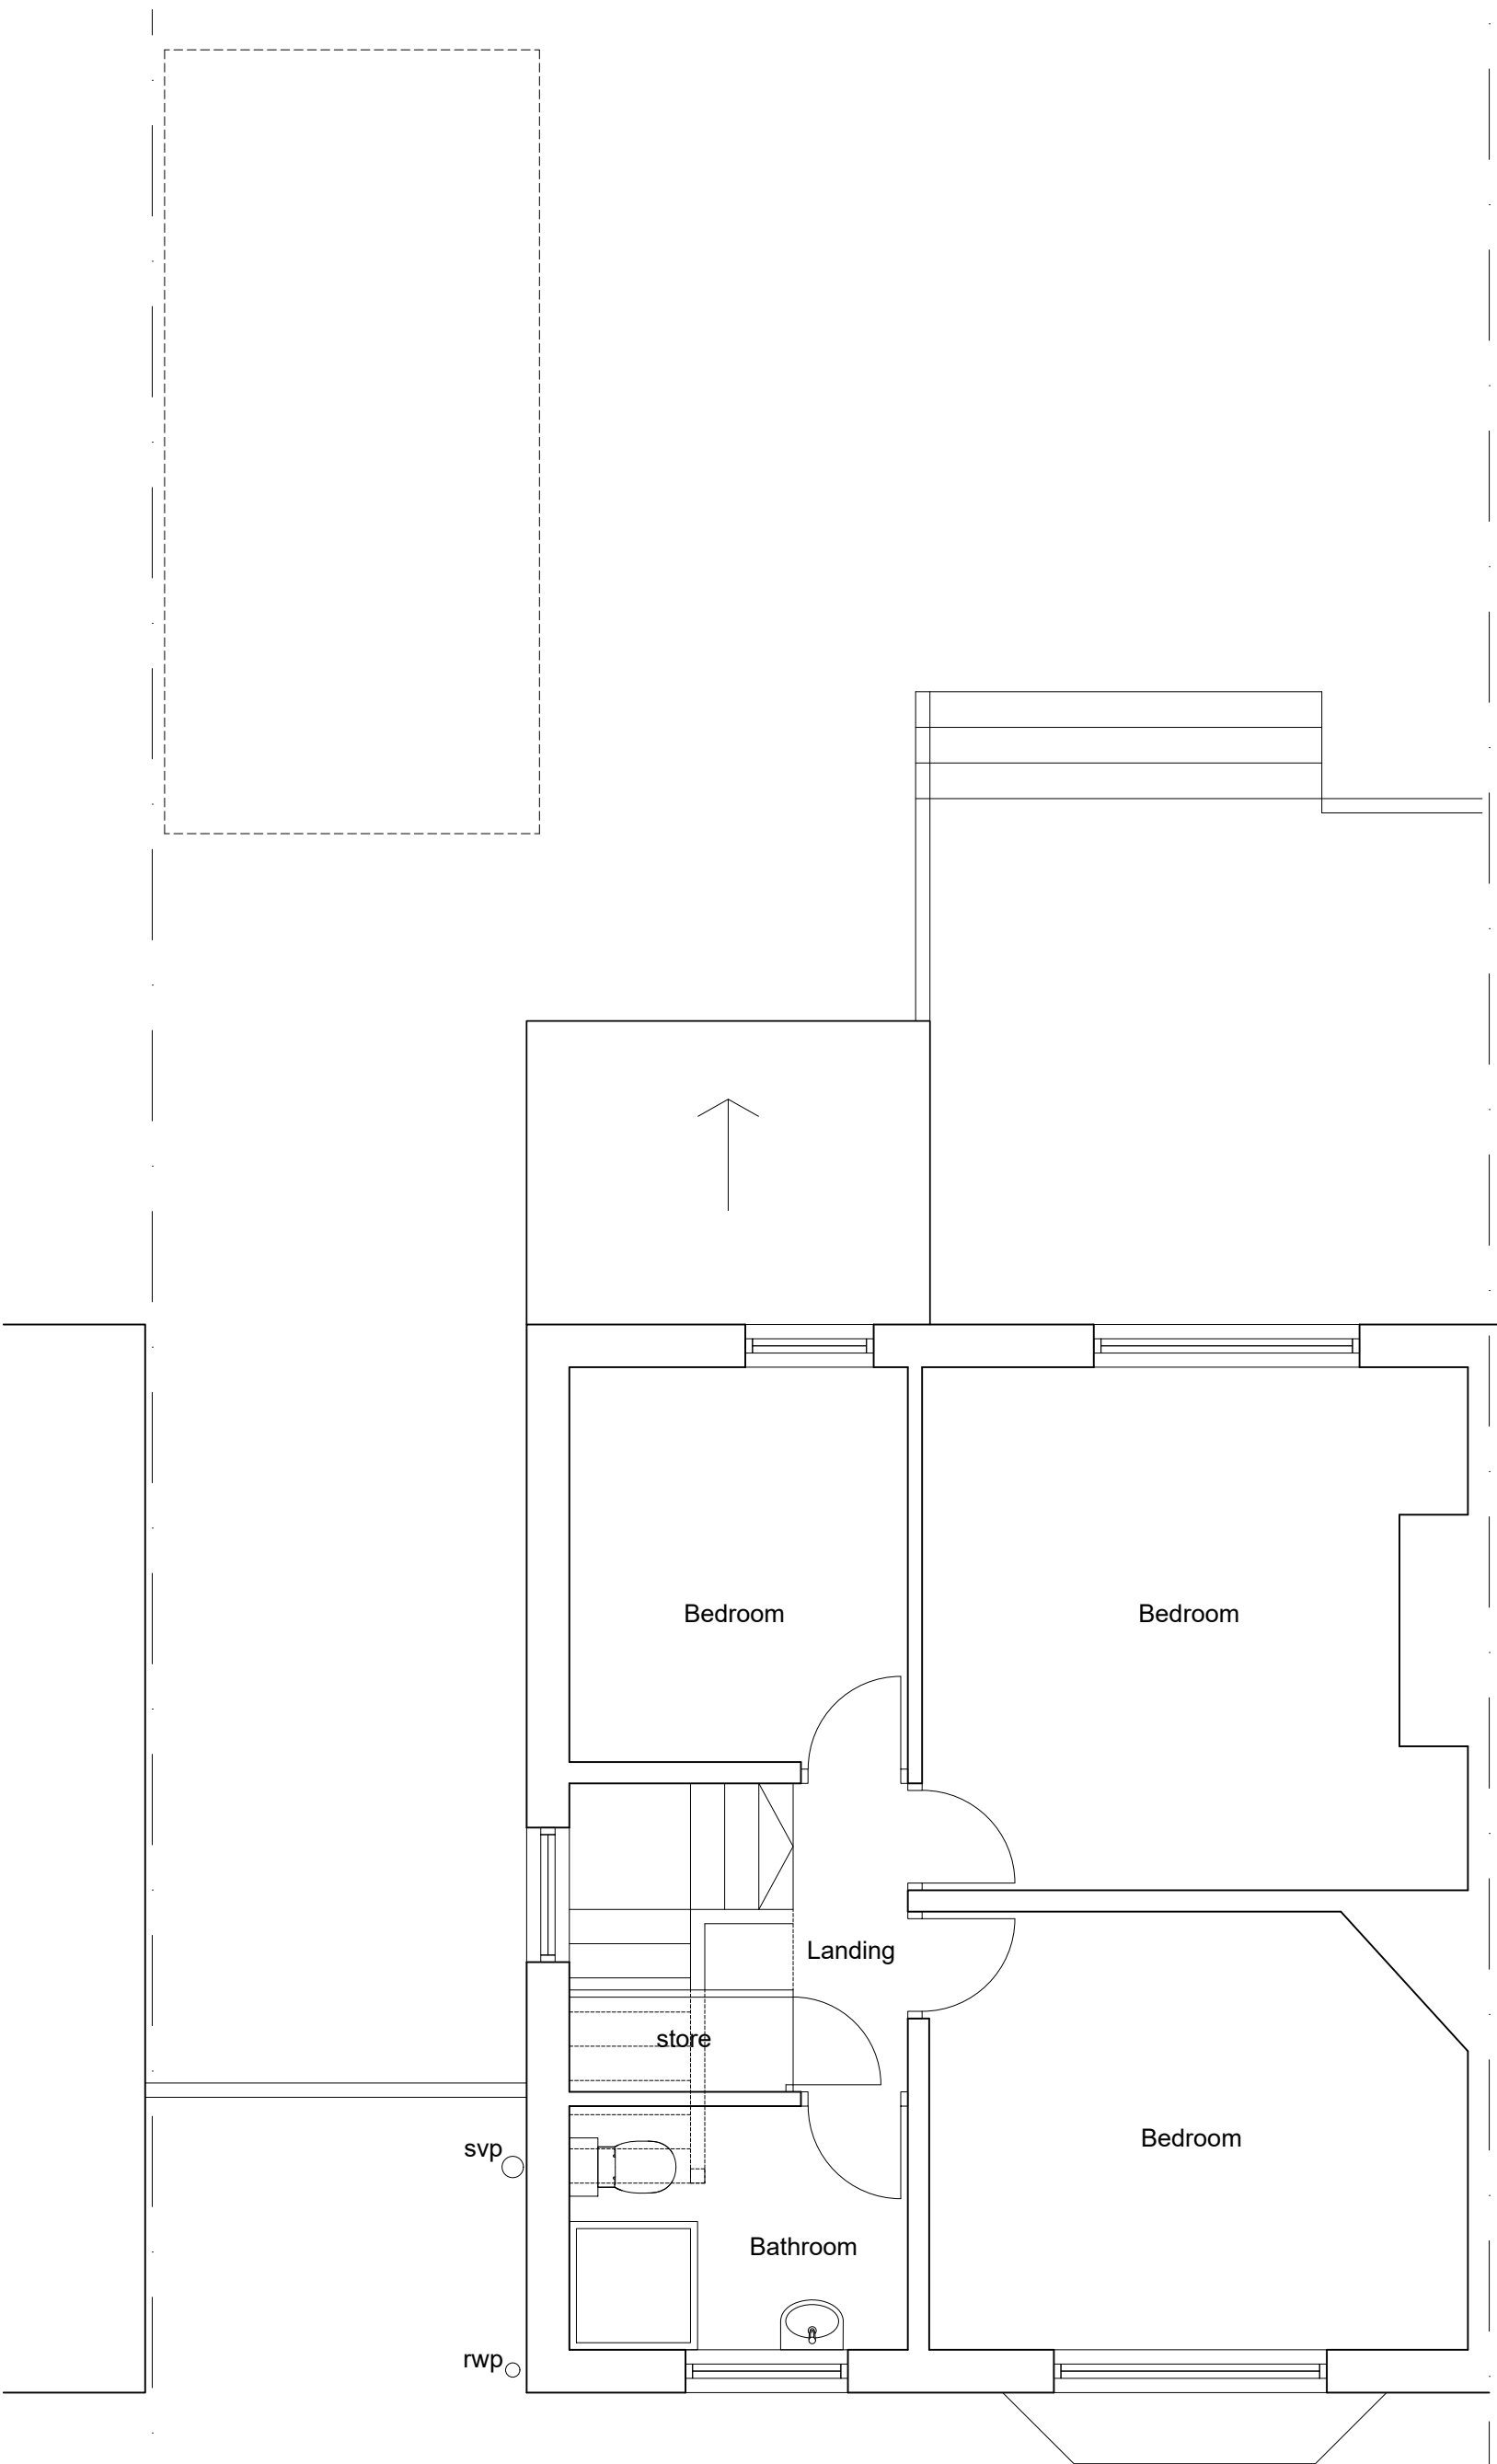

First Floor Plan 1:50

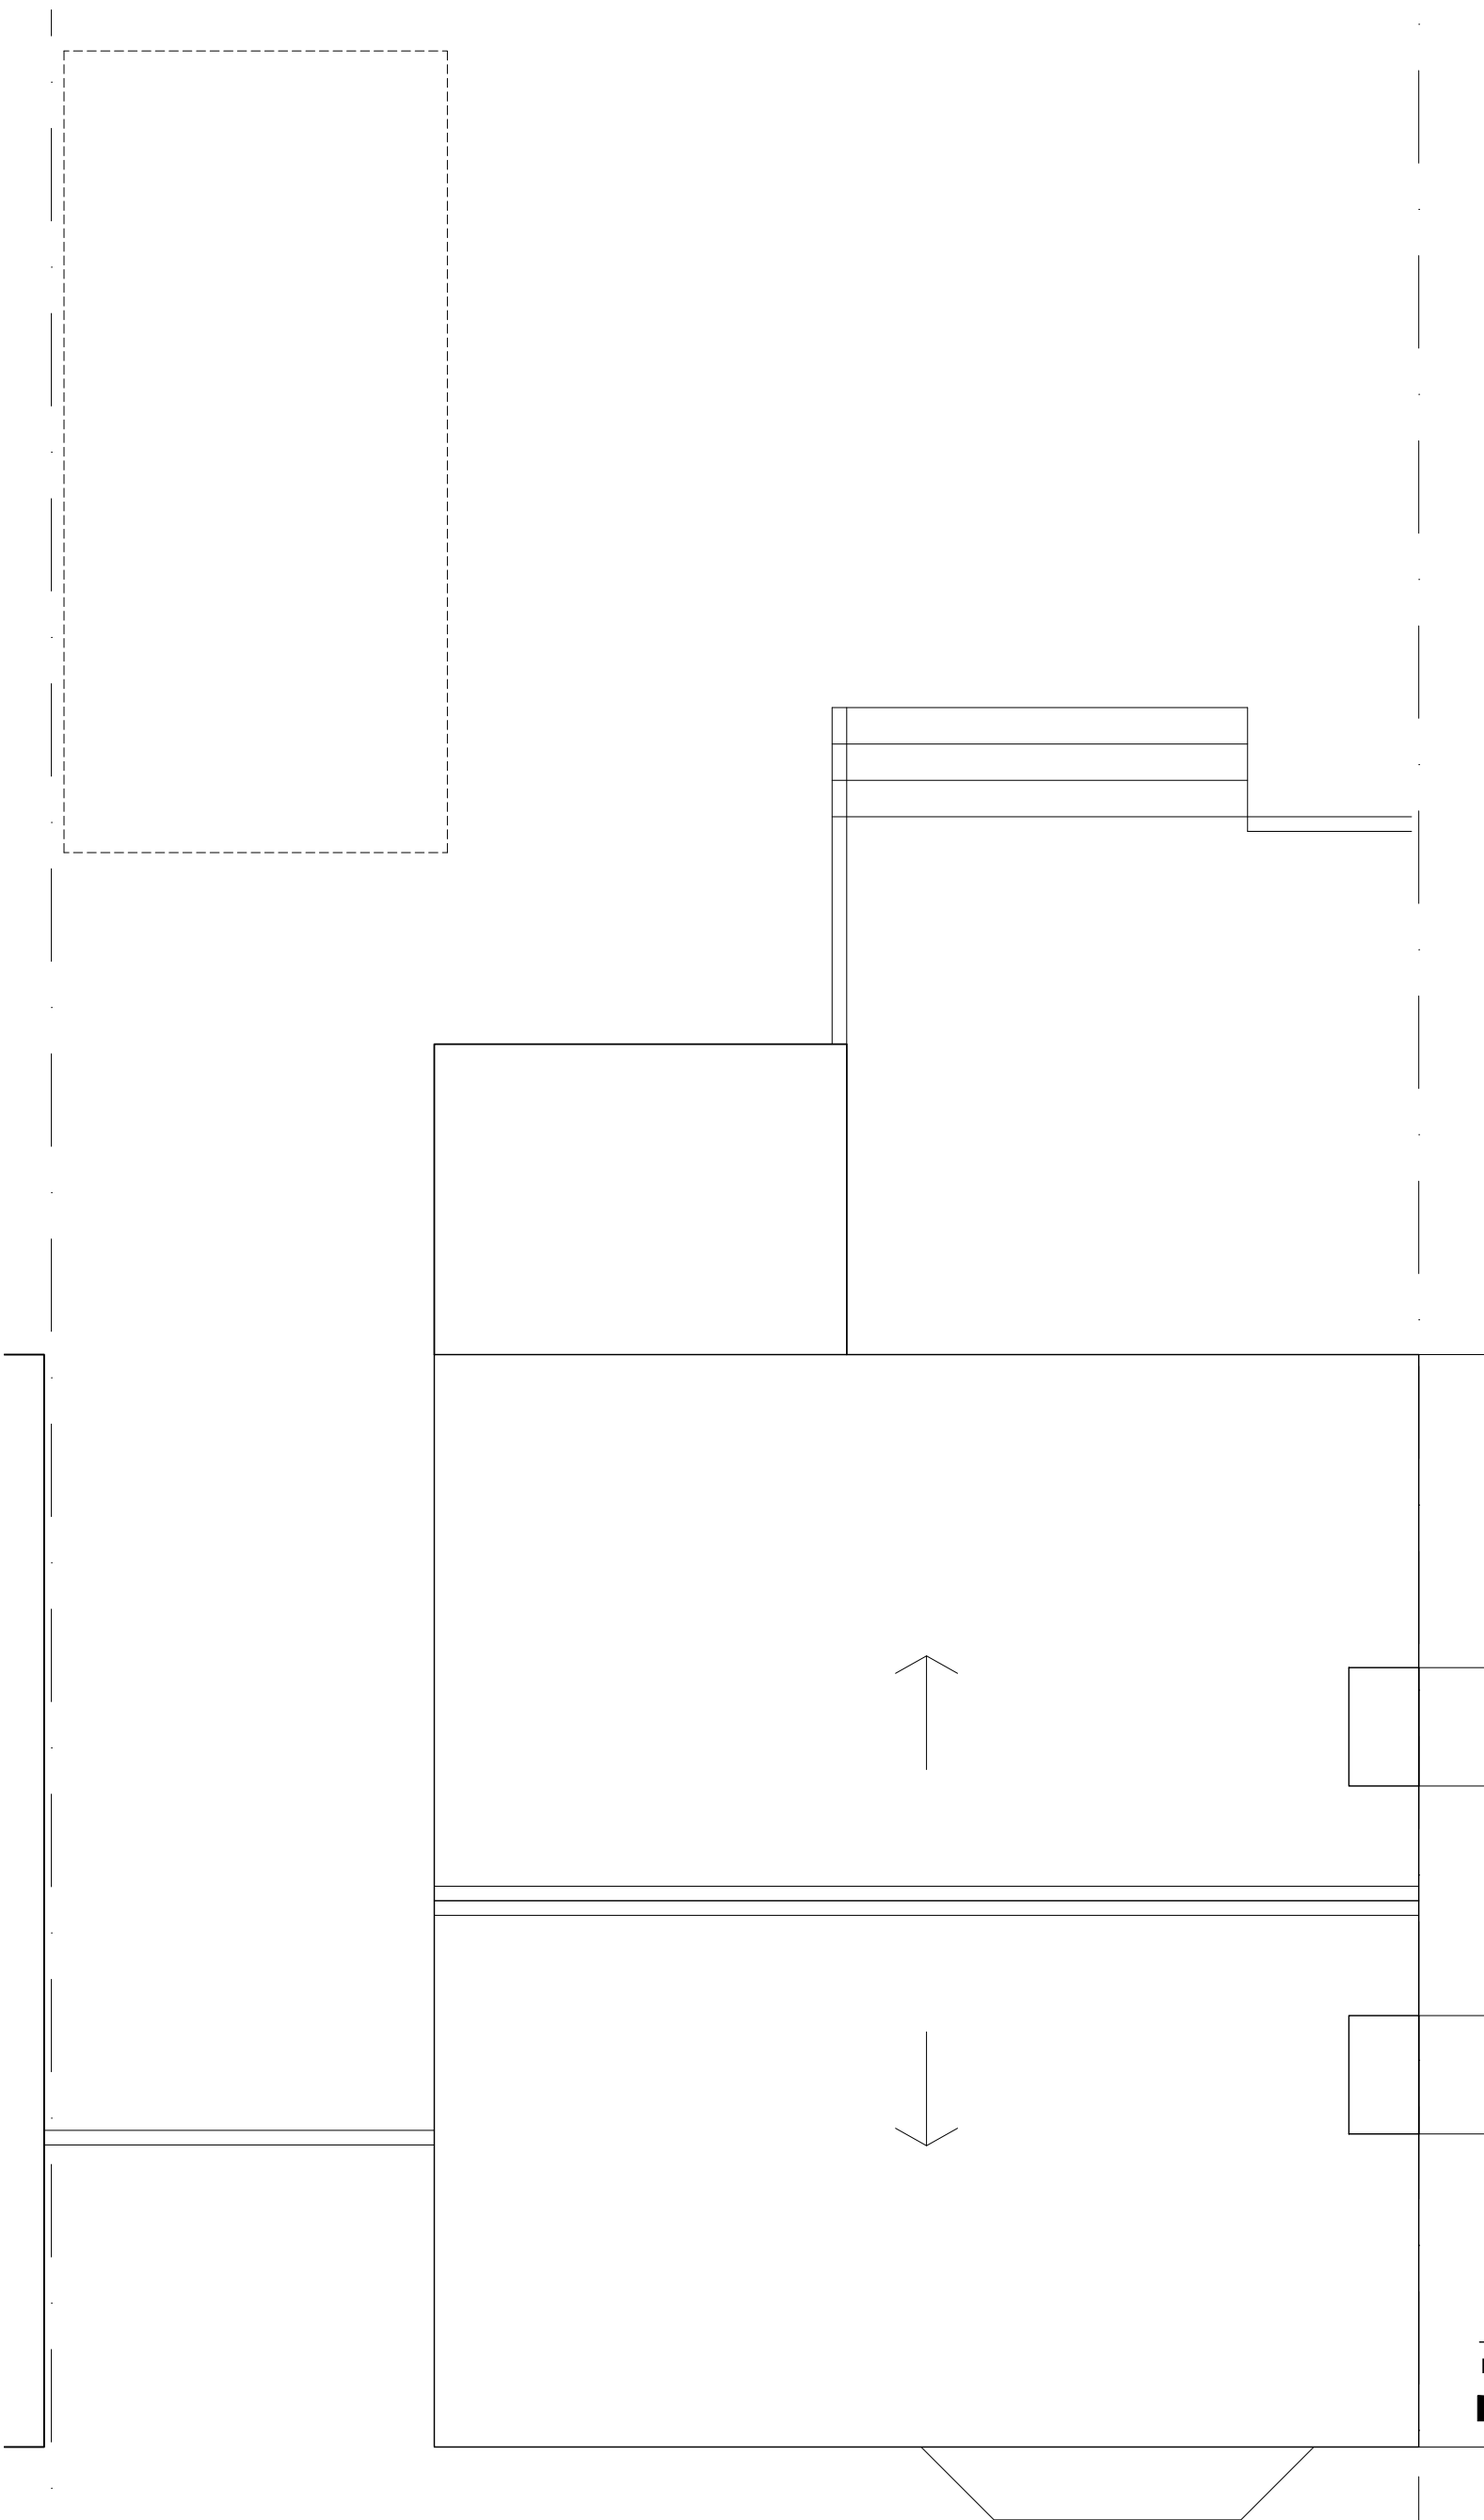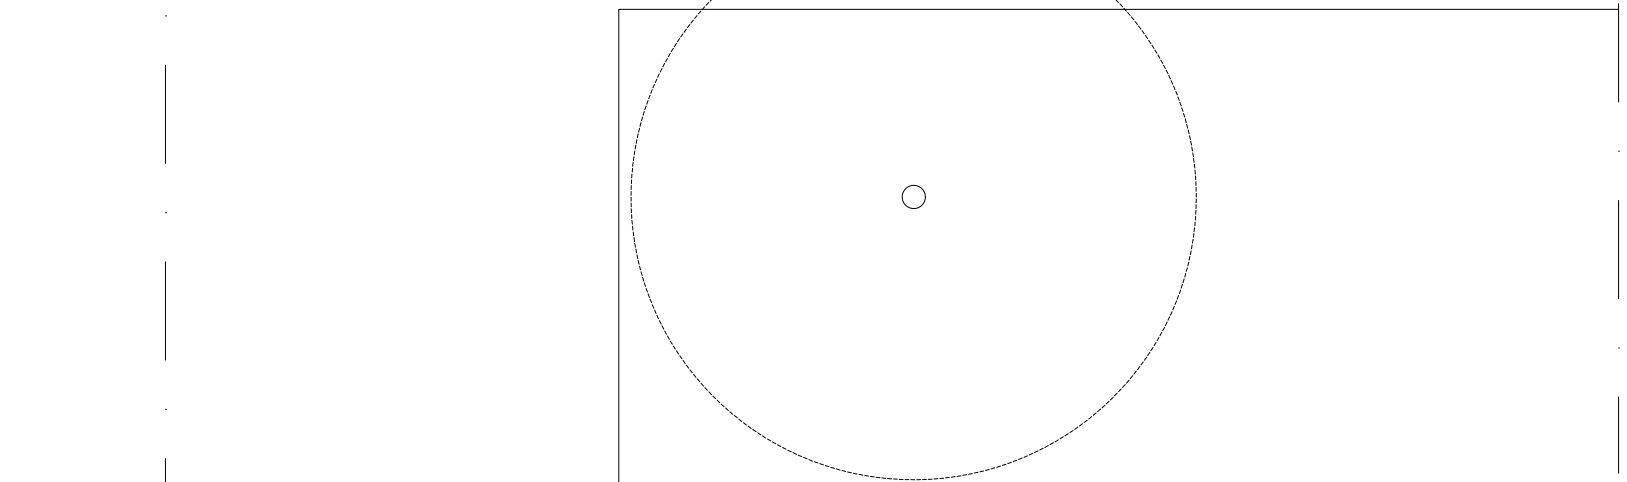

Roof Plan 1:50

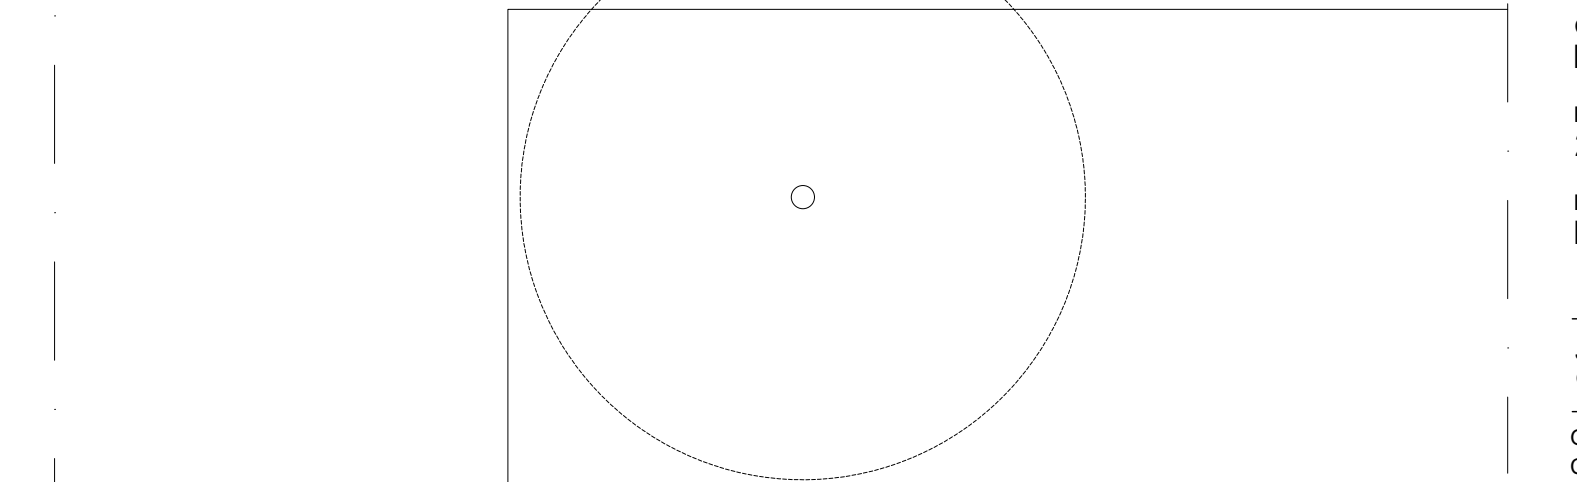

Revision	Date	Description	Drawn
----------	------	-------------	-------

gibson
ARCHITECTS

Client:
Holmes
Project:
20 Ranford Road, Burnage, Manchester
Drawing Title:
Existing Floor Plans and Elevations

Job no:	Drawing no:	Drawn:	Checked:	Date:	Scale:
G.0467	PL003	DG		Dec'23	shown@A1

Gibson Architects Limited
Croupyett Ancrum Jedburgh TD8 6UJ
info@gibsonarchitects.co.uk
gibsonarchitects.co.uk