


Location Plan

1 : 1250



Site Plan

1 : 200

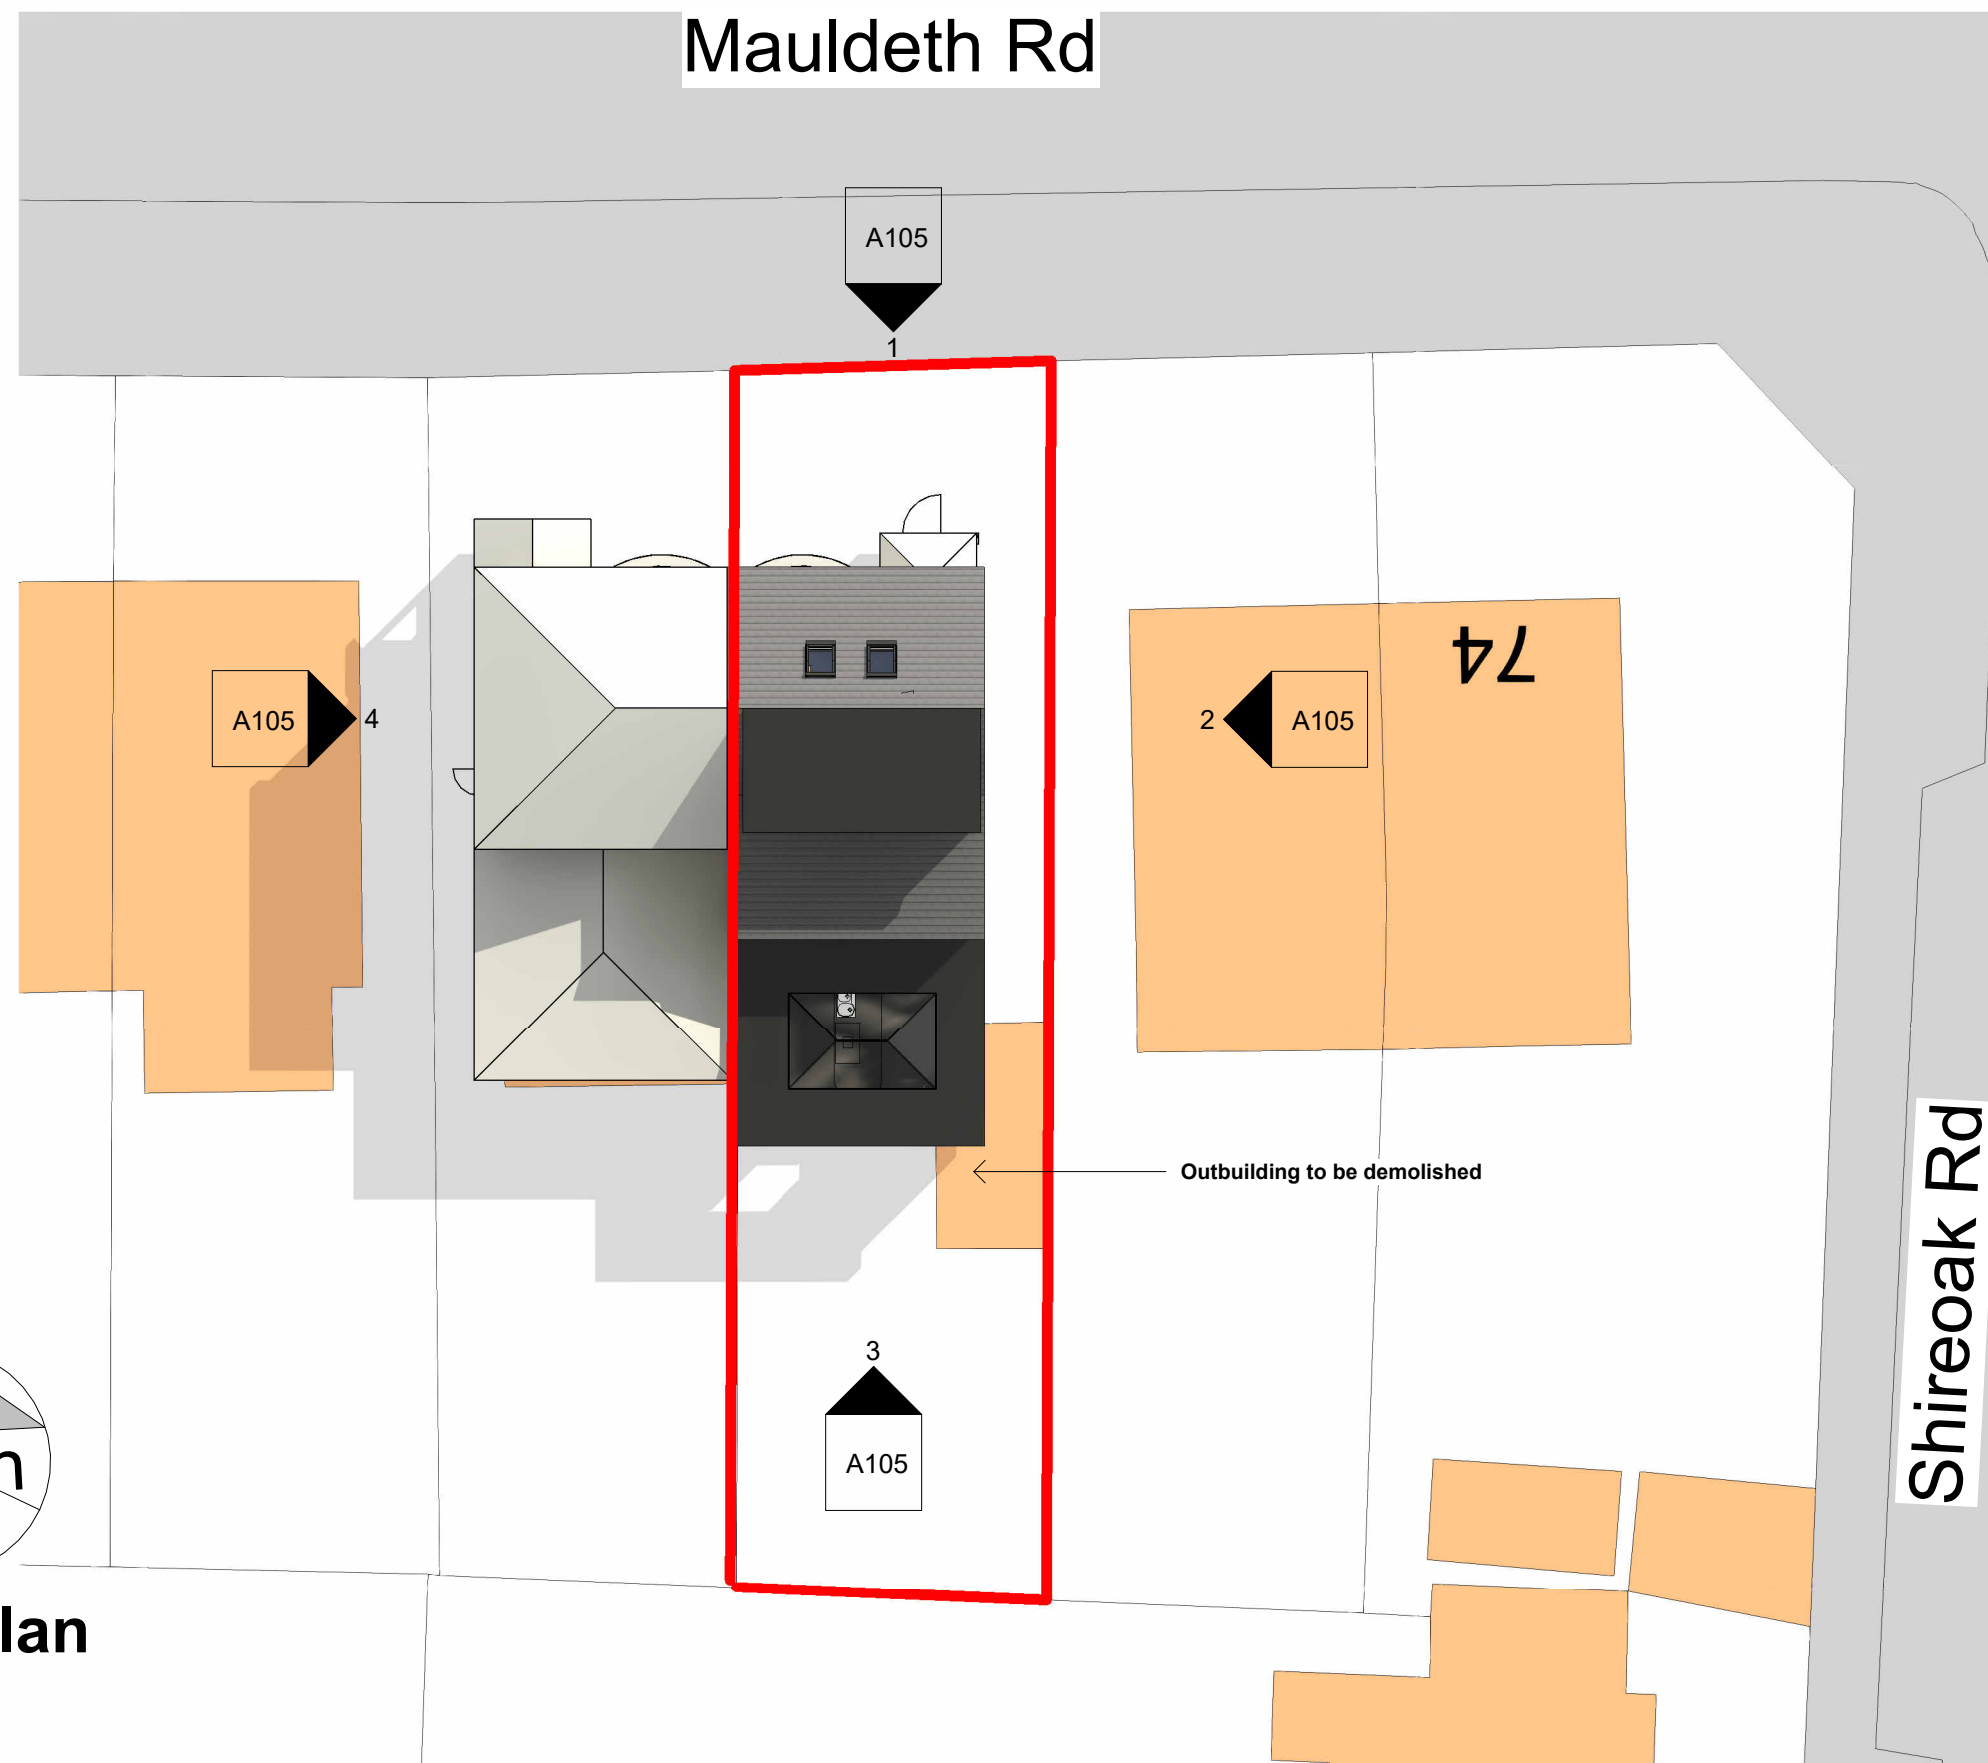

COPYRIGHT © ALL RIGHTS RESERVED BY VIKAS ALYAS LTD. DO NOT SCALE FROM DRAWING. DRAWING INDICATES DESIGN INTENT ONLY. REPORT ANY DISCREPANCIES TO CLIENT / VA LTD. NOT TO BE USED FOR CONSTRUCTION UNLESS STATED SO. TO BE READ IN CONJUNCTION WITH OTHER DRAWINGS OR SPECIFICATION WHERE PROVIDED.



0161 511 8479

vikas@architek.uk
916 Stockport Road, Levenshulme, Manchester, M19 3AB

No.	Description	Date
P1	Issue to Planning	05.01.2024

PROJECT Part single/part two storey rear extension and hip to gable, loft conversion and roof dormer extension to form additional living accommodation	
Manchester City Council	PURPOSE OF ISSUE Planning

ADDRESS 70 Mauldeth Rd Manchester M20 4WF	
SHEET	Location and Site Plan

CLIENT Waheed Akbar		
Date 05.01.2024	Project number 1254	Scale (@ A3) As indicated
Drawn by VA	DRAWING NUMBER A101	
Checked by VA	REV P1	