


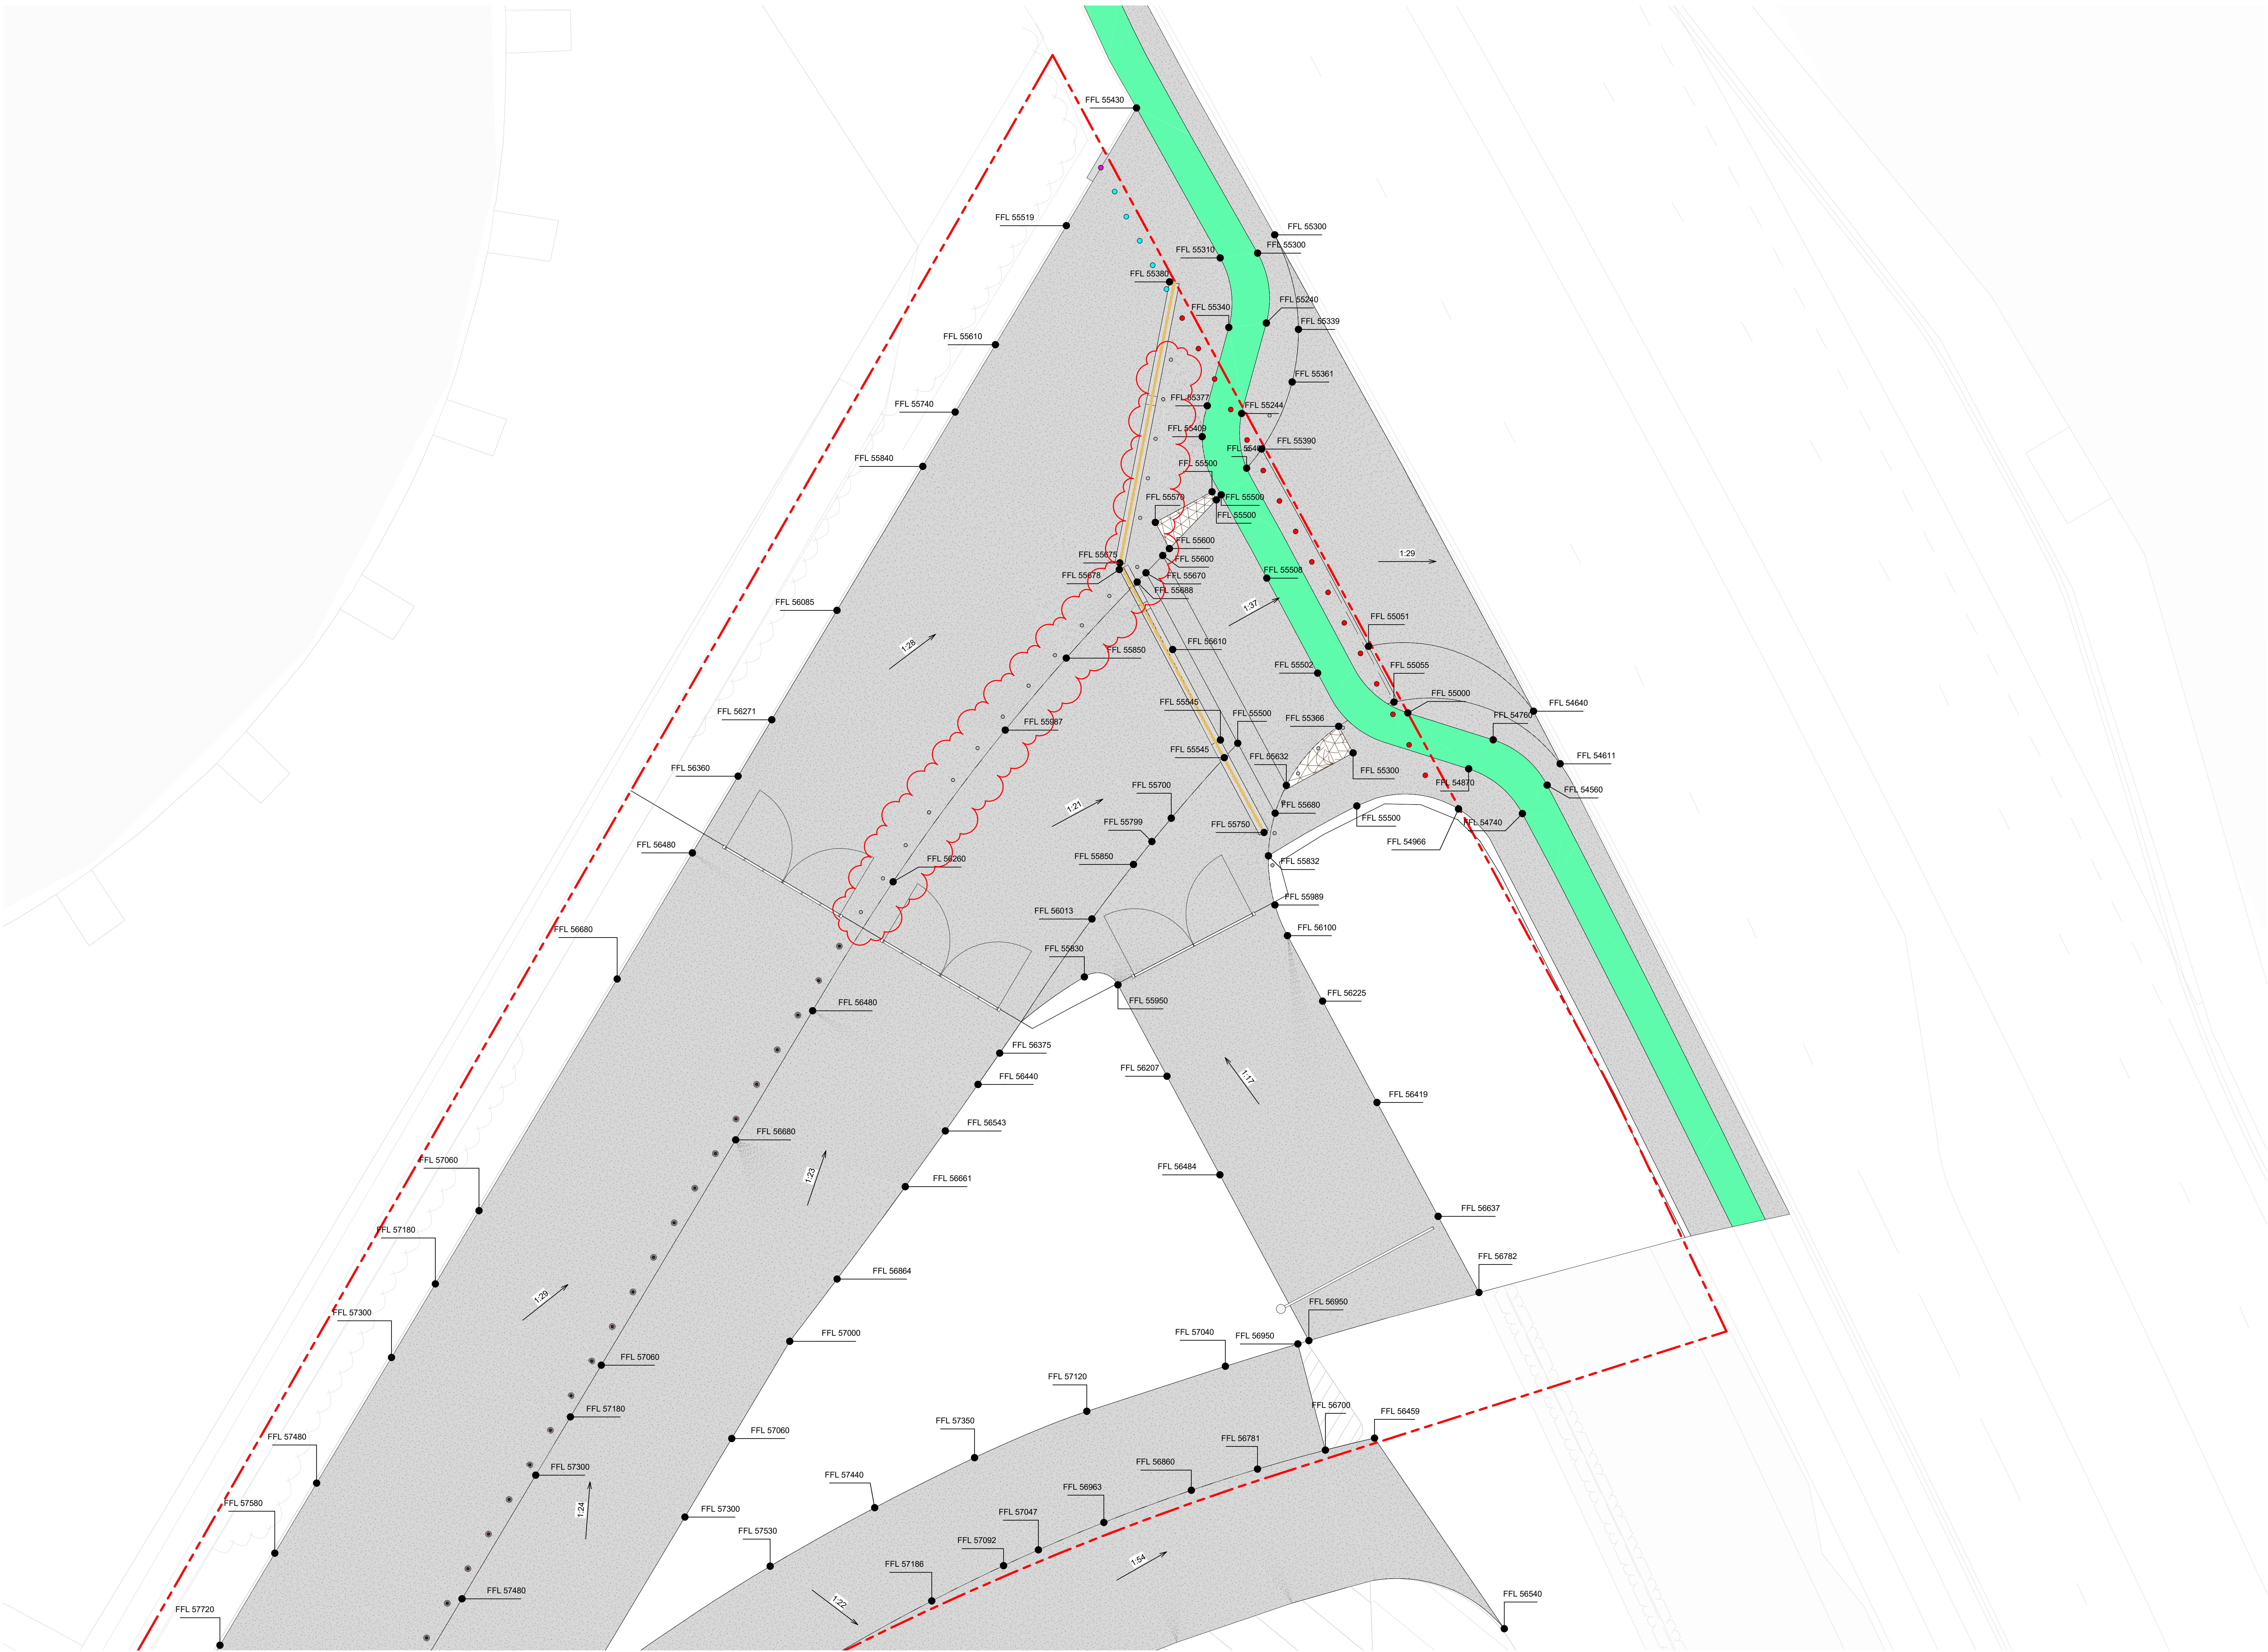

1 ENLARGED GRADING PLAN_GROUND FLOOR - NORTH JUNCTION

Suitability Code (as defined in ISO 19650-2:2018)

Work in Progress (WIP)

S0 - Under Review

Shared (Non-Contractual)

S1 - Suitable for co-ordination

S2 - Suitable for information

S3 - Suitable for review & comment

S4 - Suitable for stage approval

S5 - Withdrawn

S6 - Suitable for BIM authorisation

S7 - Suitable for BIM authorisation

Published (Contractual)


A1, A2, A3, Etc - Authorised and accepted

B1, B2, B3, Etc - Partial sign-off (with comments)

Published (AIM Acceptance)

CR - As constructed record document

KEY PLAN

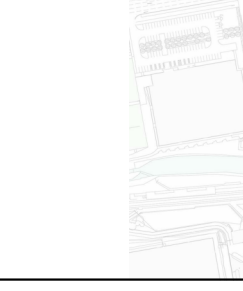

KEY

--- PLANNING APPLICATION BOUNDARY

--- EXT-801 SLOT DRAINAGE TYPE 1

--- EXT-803 SLOT DRAINAGE TYPE 3

--- EXT-804 SLOT DRAINAGE TYPE 4

--- EXT-805 SLOT DRAINAGE TYPE 5

--- EXT-806 SLOT DRAINAGE TYPE 6

FFL XX.XX FINISH FLOOR LEVEL

TOB XX.XX TOP OF BALUSTRADE

TOP XX.XX TOP OF PLANTER

TOW XX.XX TOP OF WALL

TOP XX.XX TOP OF FENCE

1:XX FALL

THIS DRAWING IS ONLY TO SCALE IF IT IS

REPRODUCED AT THE CORRECT PAPER SIZE

1:100@A0

0 1 2 3 4 5

ALL INTERNAL LAYOUTS AND USES ARE SHOWN

FOR ILLUSTRATIVE PURPOSES ONLY AND ARE

NOT FOR DETERMINATION

client



© COPYRIGHT ALL RIGHTS RESERVED

THIS WORK IS COPYRIGHT AND CANNOT BE REPRODUCED OR COPIED IN ANY FORM OR BY

ANY OTHER MEANS (GRAPHIC, ELECTRONIC OR MECHANICAL, INCLUDING PHOTOCOPYING)

WITHOUT THE WRITTEN PERMISSION OF POPULOUS ANY LICENSE, EXPRESS OR IMPLIED,

TO USE THIS DOCUMENT OR ANY PART OF IT IS HEREBY REFUSED TO THE USER

OF THE AGREEMENT OR IMPLIED AGREEMENT BETWEEN POPULOUS AND THE INSTRUCTING

PARTY

USE REQUIRED DIMENSIONS IN PREFERENCE TO SCALES. CHECK ALL DIMENSIONS ON SITE

BEFORE FABRICATION OR SETTING OUT

author

POPULOUS®

14 BLADES COURT | DEodar ROAD | LONDON | SW15 2NU | UNITED KINGDOM

TELEPHONE +44 (0)20 8874 7665 FACSIMILE +44 (0)20 8874 7470

ALL PRODUCTIONS & INTELLECTUAL PROPERTY RIGHTS RESERVED © POPULOUS 2009

REVISIONS

REV DATE DESCRIPTION

P00 30.10.2020 STAGE 4A - INCREASE IN SCOPE TO PLANNING

P01 30.04.2021 STAGE 4B HARD LANDSCAPE WORKS OUTSIDE RED

BOUNDARY

scale 1:100@A0

drawn FP

date 30.10.2020

checked TJ

4933

Project no.

Suitability

project name

Co-op Live

the GRADING ENLARGED PLAN

NORTH JUNCTION

GROUND FLOOR

purpose of issue

STAGE 4B

revision

BRA-POP-ZZ-GR-DR-L-8188

P01