





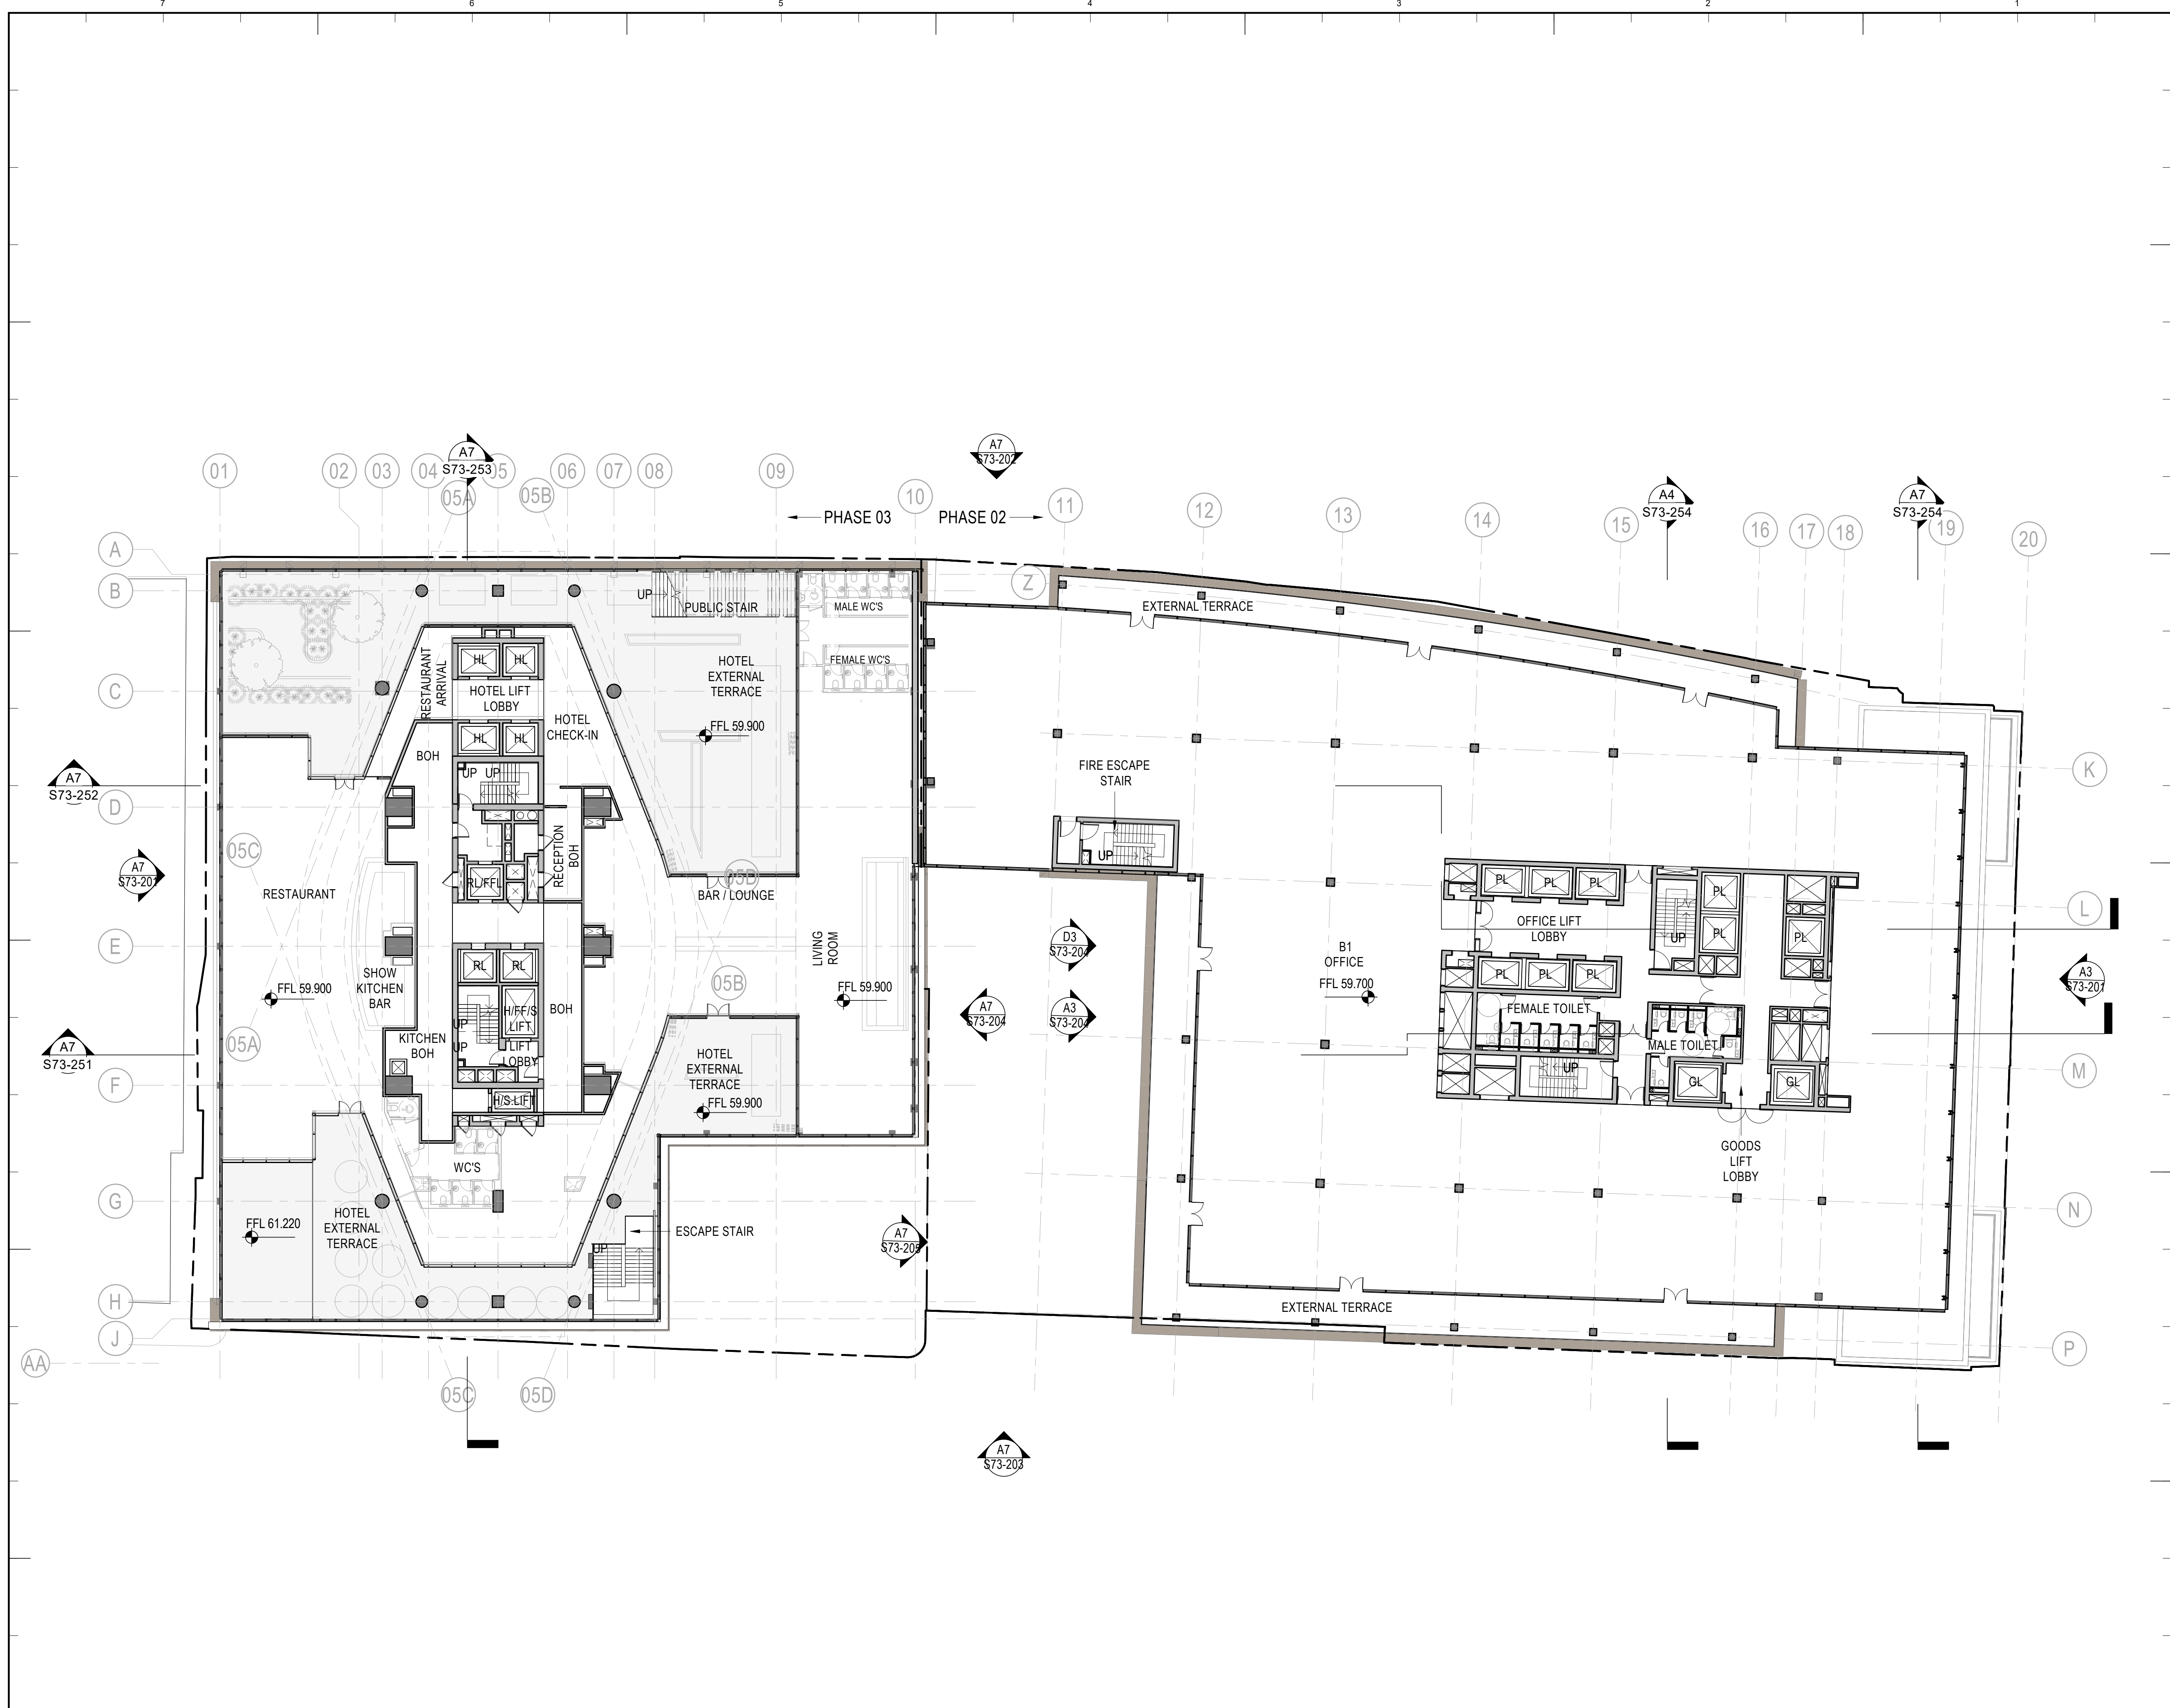

 


9/6/2021 5:43:51 PM A

A7

LEVEL 08 PLAN

1 : 200

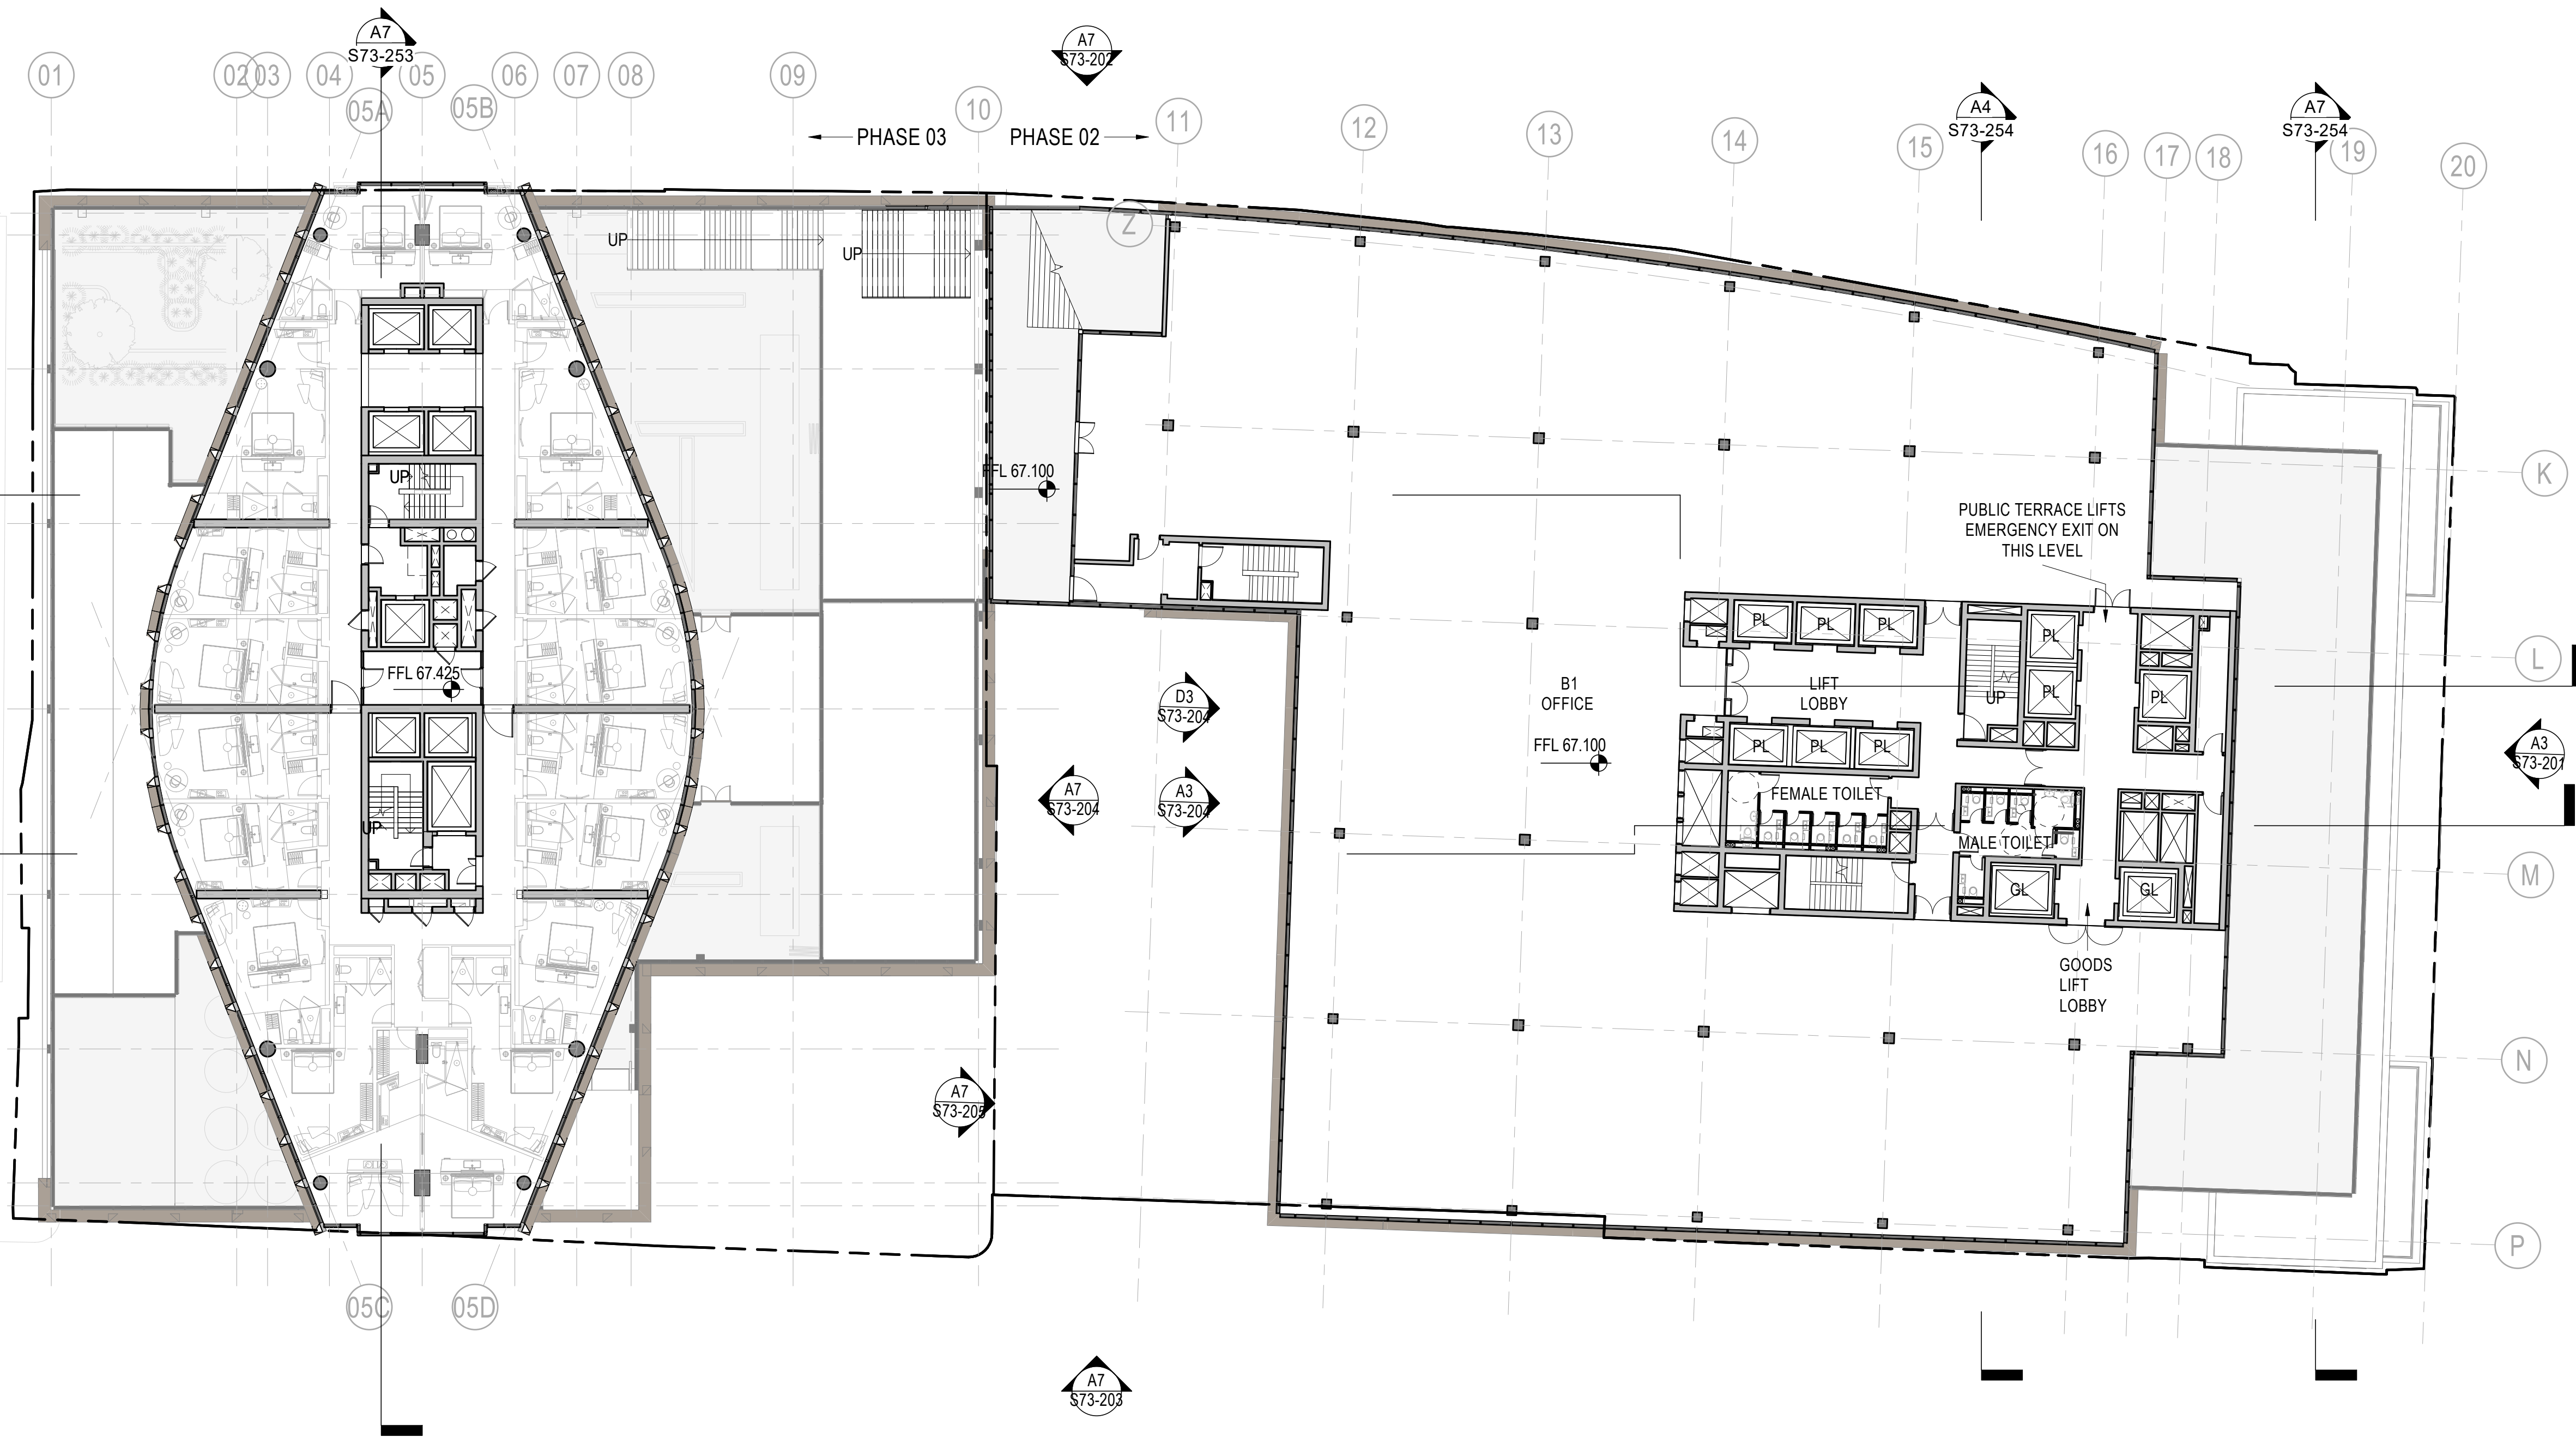

Key Plan


General Notes

P03	06/09/21	S73 Submission
P02	20/08/21	S73 Submission DRAFT
P01	15/11/19	S73 Submission
NO:	DATE:	ISSUE:

Status

FOR INFORMATION

Interior Designer	Synagogue Consultant	Design Consultant
ROWLER JAMES BRINDLEY	FDG	hodder+partners
Civil Engineer	curtins	
Services Engineer	HOARE LEA (H)	
Fire Engineer	DESIGN FIRE	
Client	ST M	Landscape Designer
		p-1e
Architect	SOM	Project Manager
	Skidmore, Owings & Merrill, Inc. The Broadgate Tower, 20 Primrose Street London EC2A 2EW, UK Tel: +44 (0)20 7798 1000 Fax: +44 (0)20 7798 1100	zerum
Project Name	ST. MICHAELS DEVELOPMENT, MANCHESTER	
Drawing Title	LEVEL 08 GA PLAN	
Project No	Drawing No	Revision
218739	S73-111	P03
Scale @ A0	As indicated	
© COPYRIGHT SKIDMORE, OWINGS & MERRILL (EUROPE) LLP. 2021		

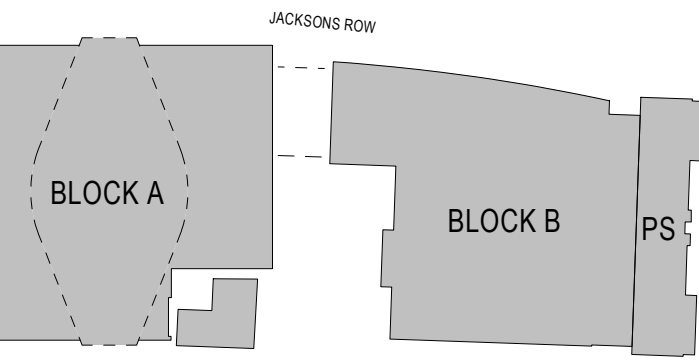

General Note:

P03	06/09/21	S73 Submission
P02	20/08/21	S73 Submission DRAFT
P01	15/11/19	S73 Submission
NO.	DATE	ISSUE

tatus

FOR INFORMATION

Senior Designer	Synagogue Consultant	Design Consultant	hoddle+partners
POWELL JAMES BRINDLEY	FDG hatchbacks design group		
Principal Engineer			
Services Engineer			
HOARE LEA	(H)		
Principal Engineer	DESIGN FIRE CONSULTANTS		
Client		Landscape Designer	
S: T: M:		(p-te)	
		Project Manager	
		7000	

architect

SOM

Project Name


ST. MICHAELS DEVELOPMENT,
MANCHESTER

Drawing Title

LEVEL 09 GA PLAN

Project No	Drawing No	Revision
218739	S73-112	P03
Scale @ A0		

© COPYRIGHT SKIDMORE, OWINGS & MERRILL (EUROPE) LLP. 2021

 


Status FOR INFORMATION		
Interior Designer ROWLER JAMES BRINDLEY	Synagogue Consultant 	Design Consultant 
Civil Engineer 		
Services Engineer HOARE LEA 		
Fire Engineer 		
Client 		Landscape Designer 
		Project Manager 


Project Name


ST. MICHAELS DEVELOPMENT,
MANCHESTER

Project No	Drawing No	Revision
218739	S73-113	P03
Scale @ A0 As indicated		
© COPYRIGHT SKIDMORE, OWINGS & MERRILL (EUROPE) LLP. 2021		


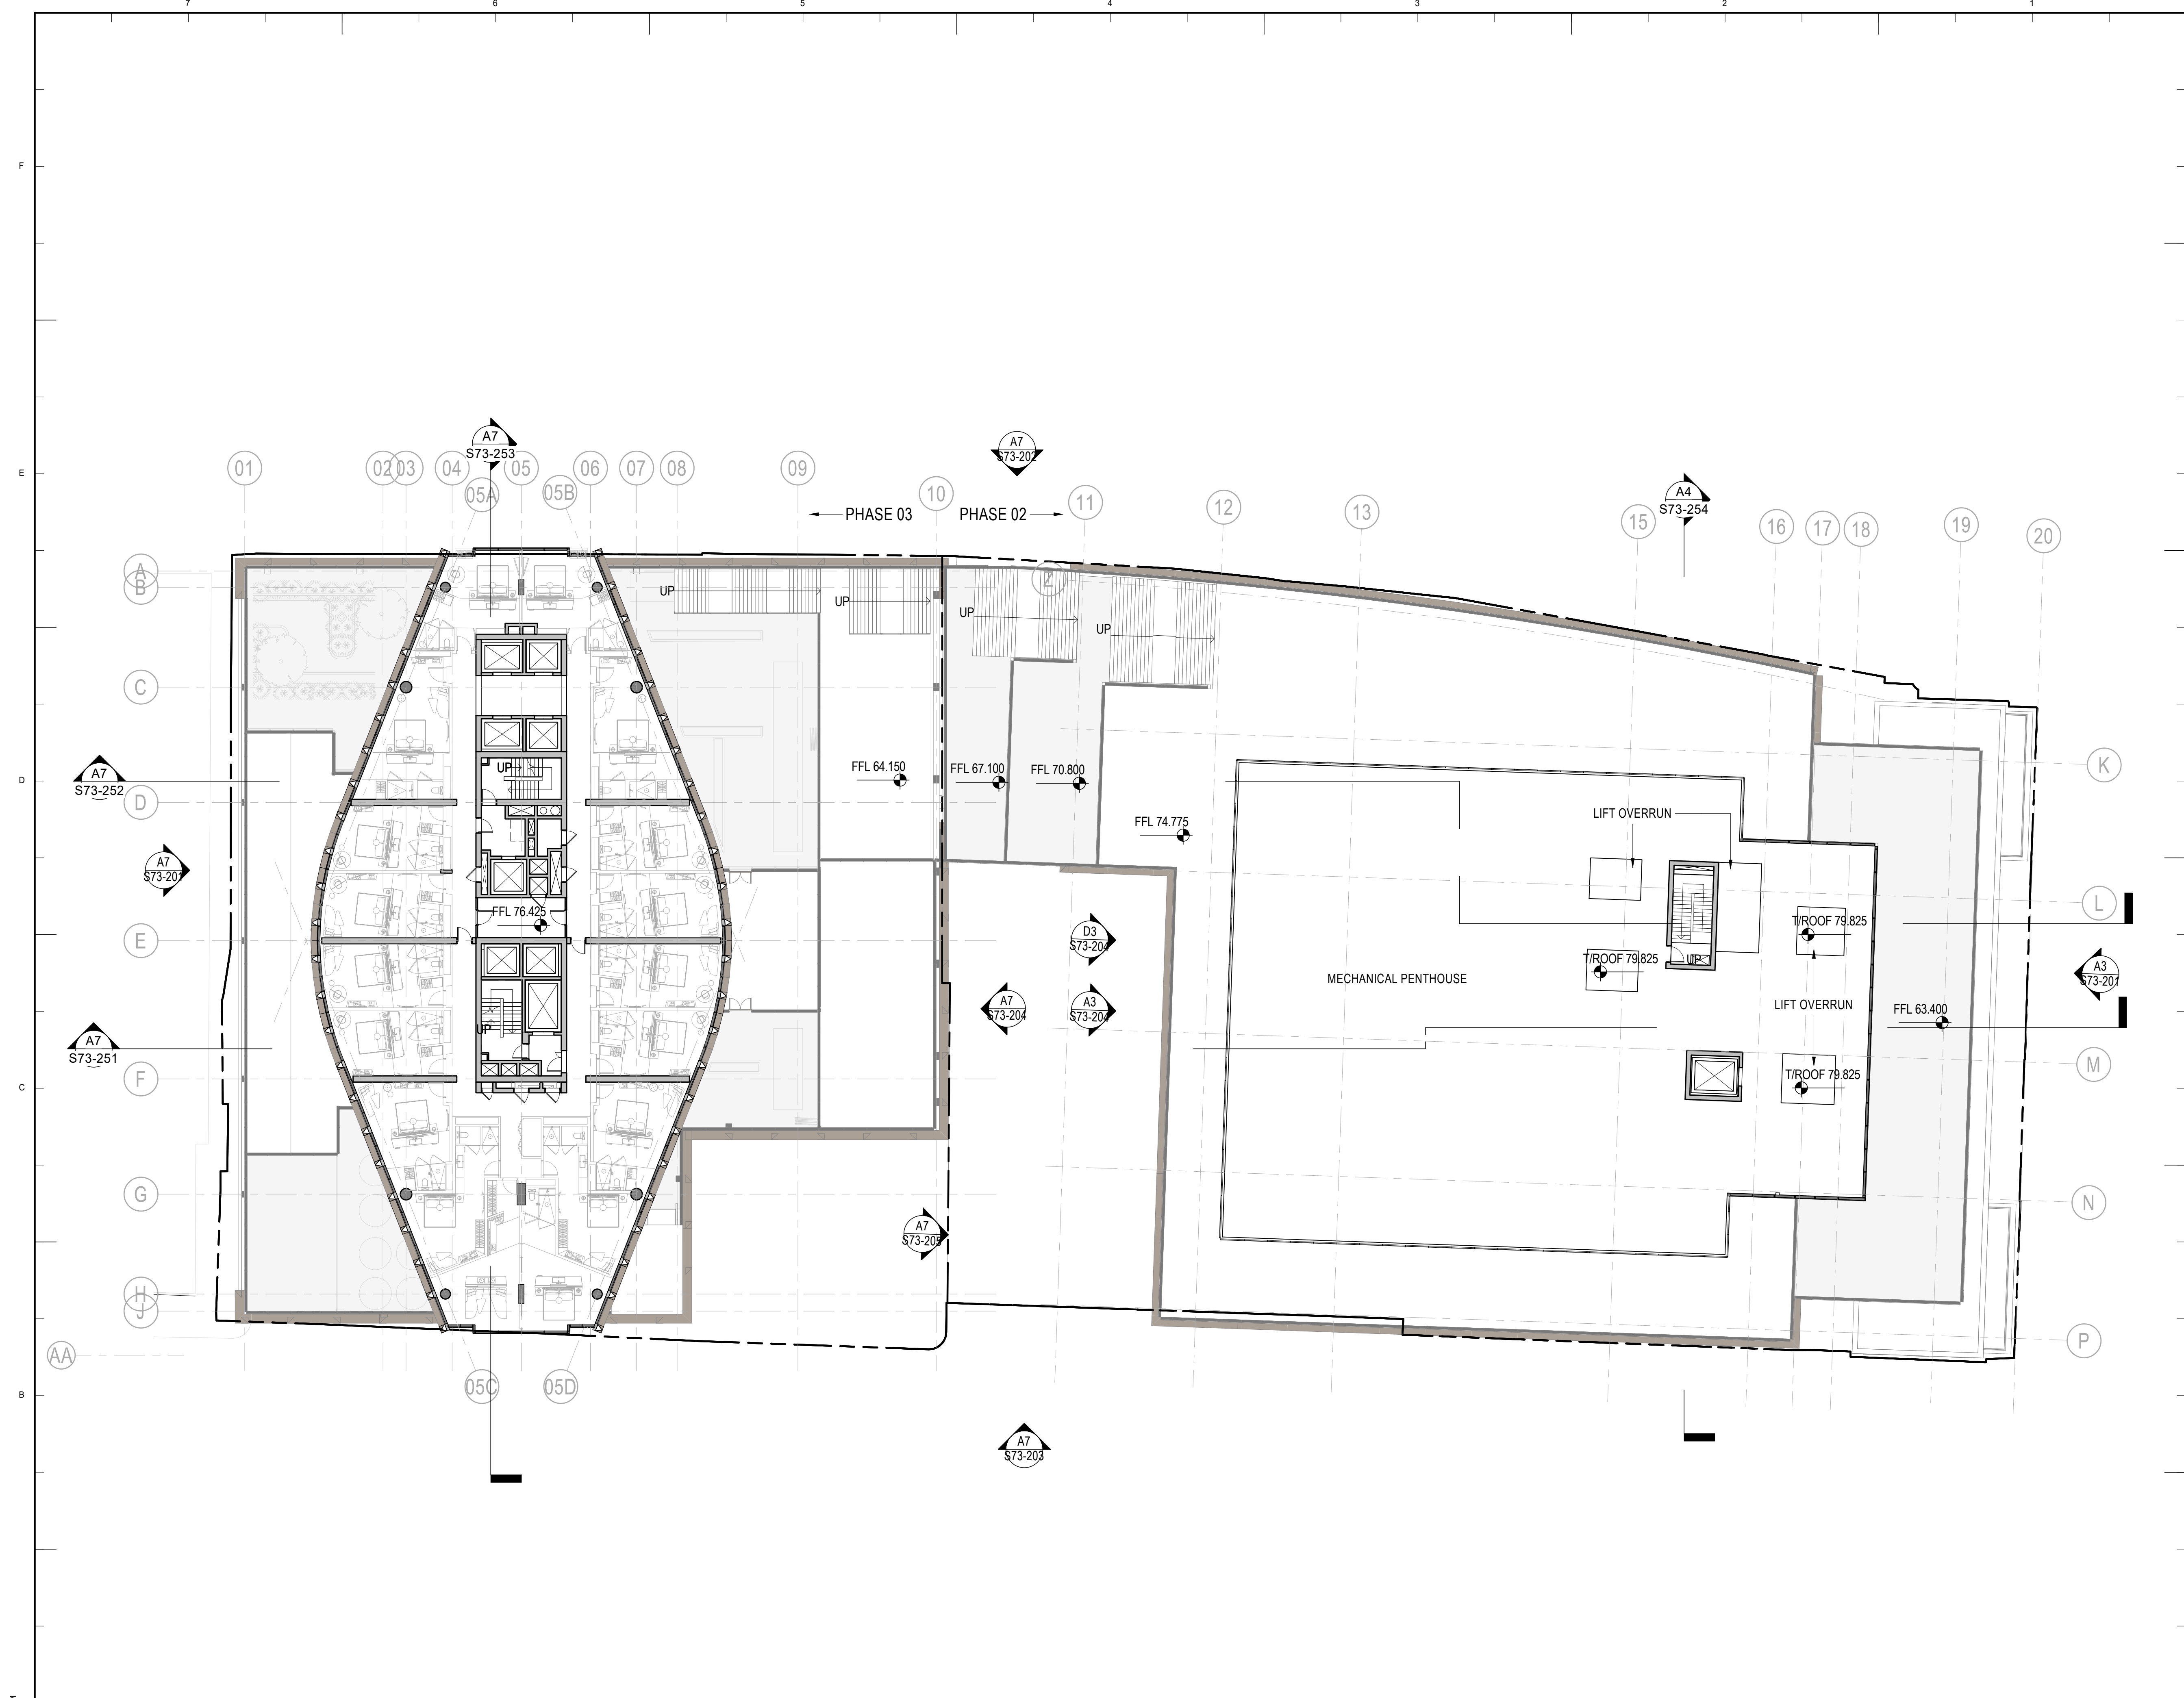



1 : 200

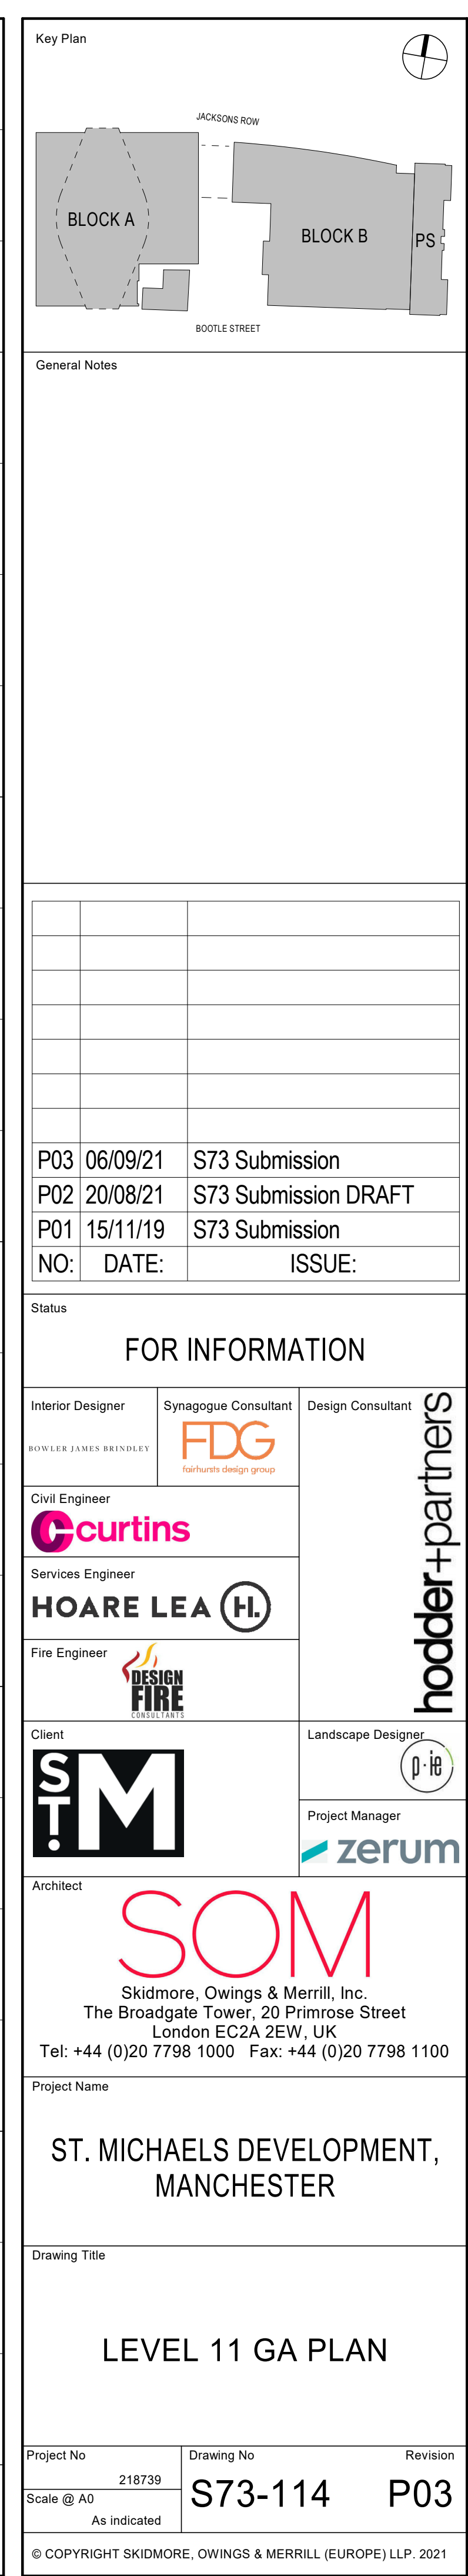

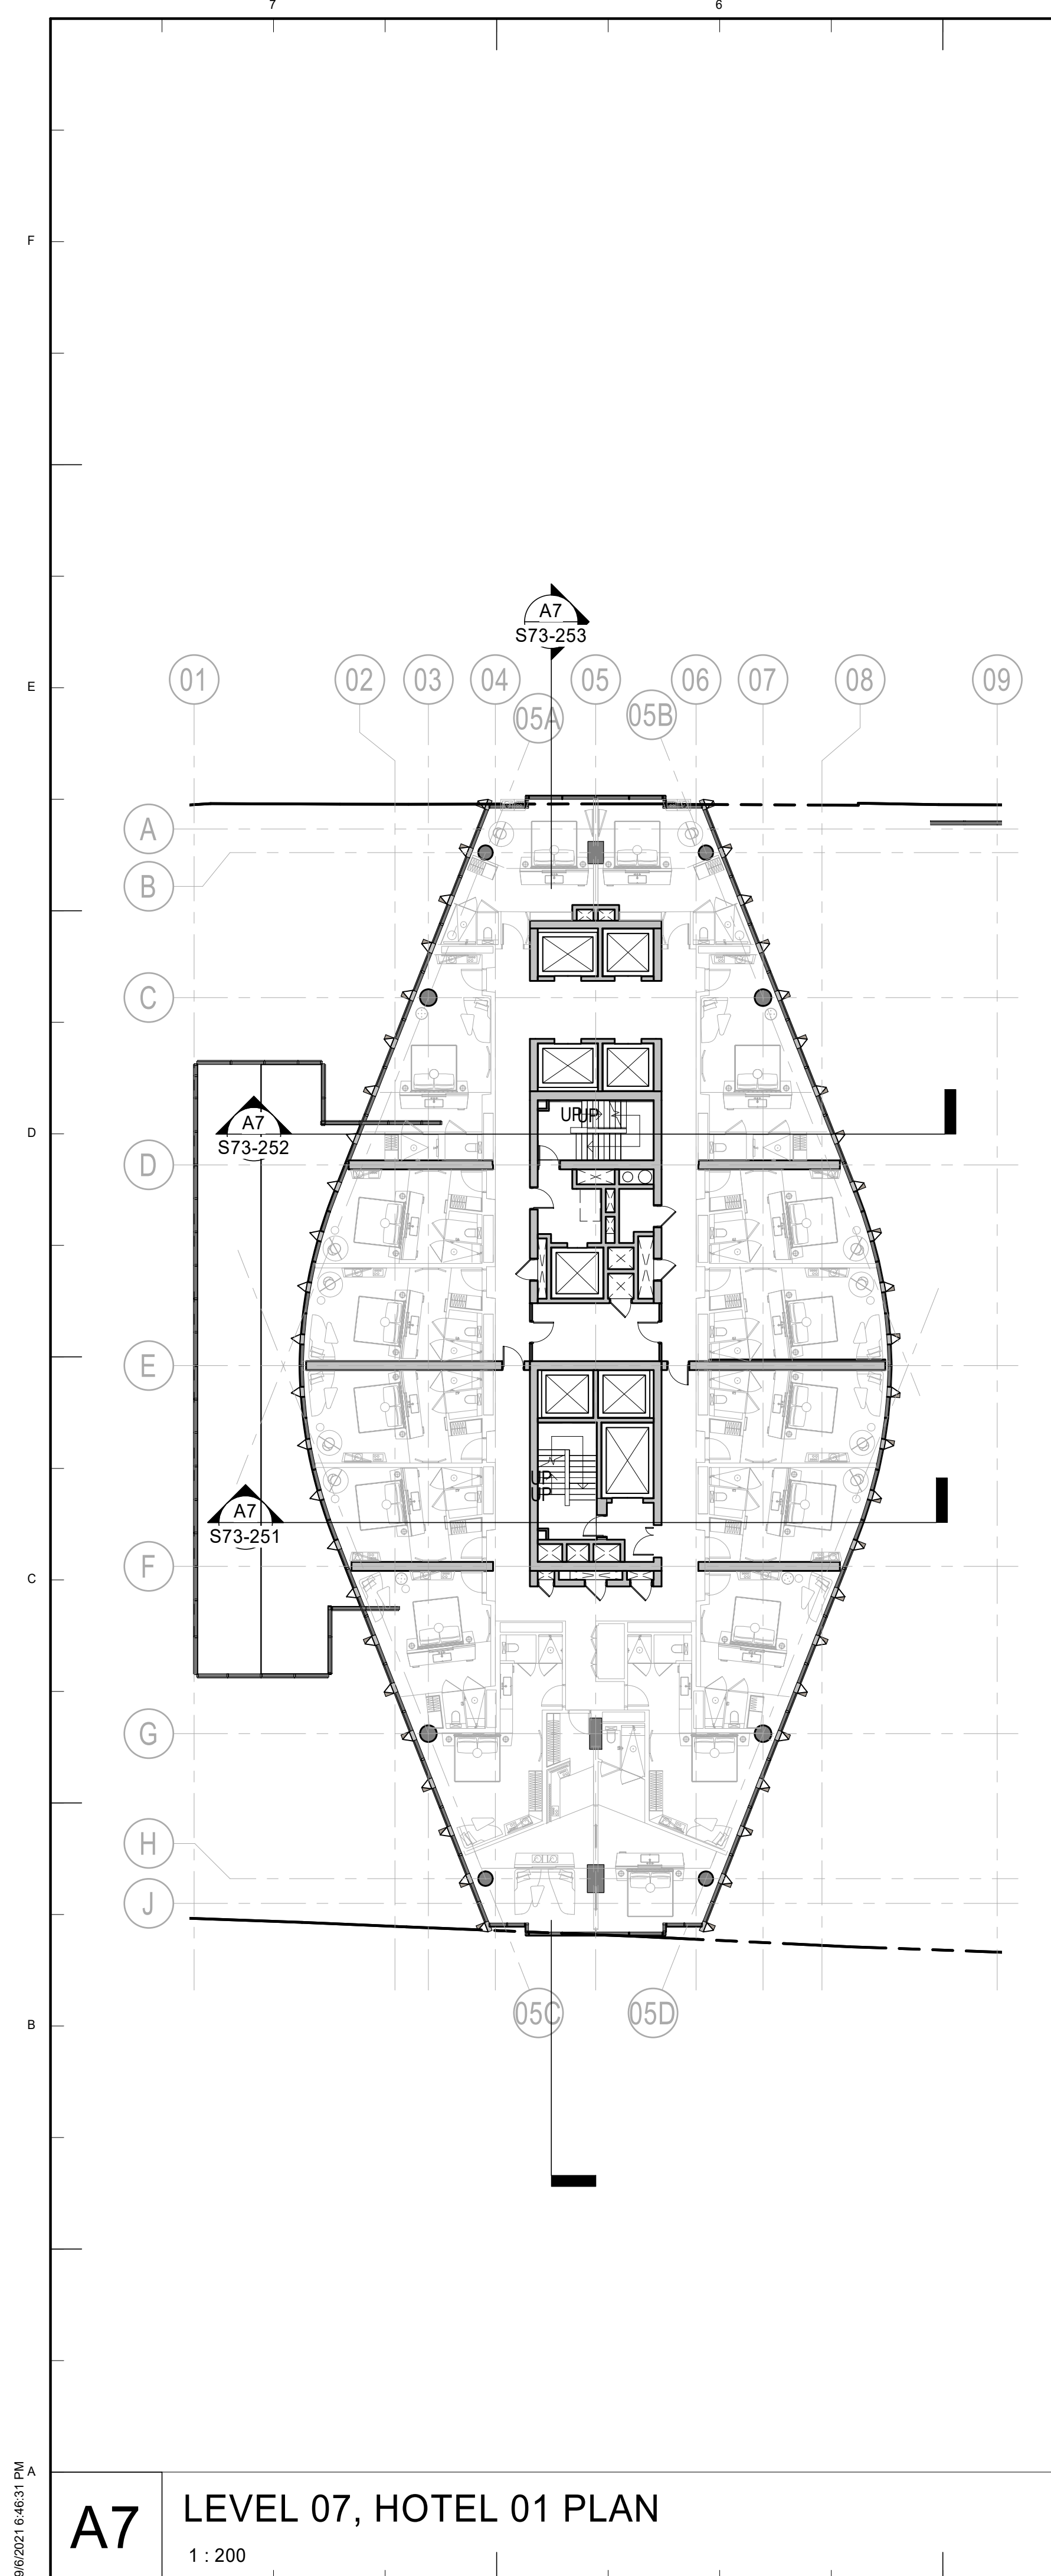


A5 LEVEL 17, HOTEL 11 PLAN
1 : 200

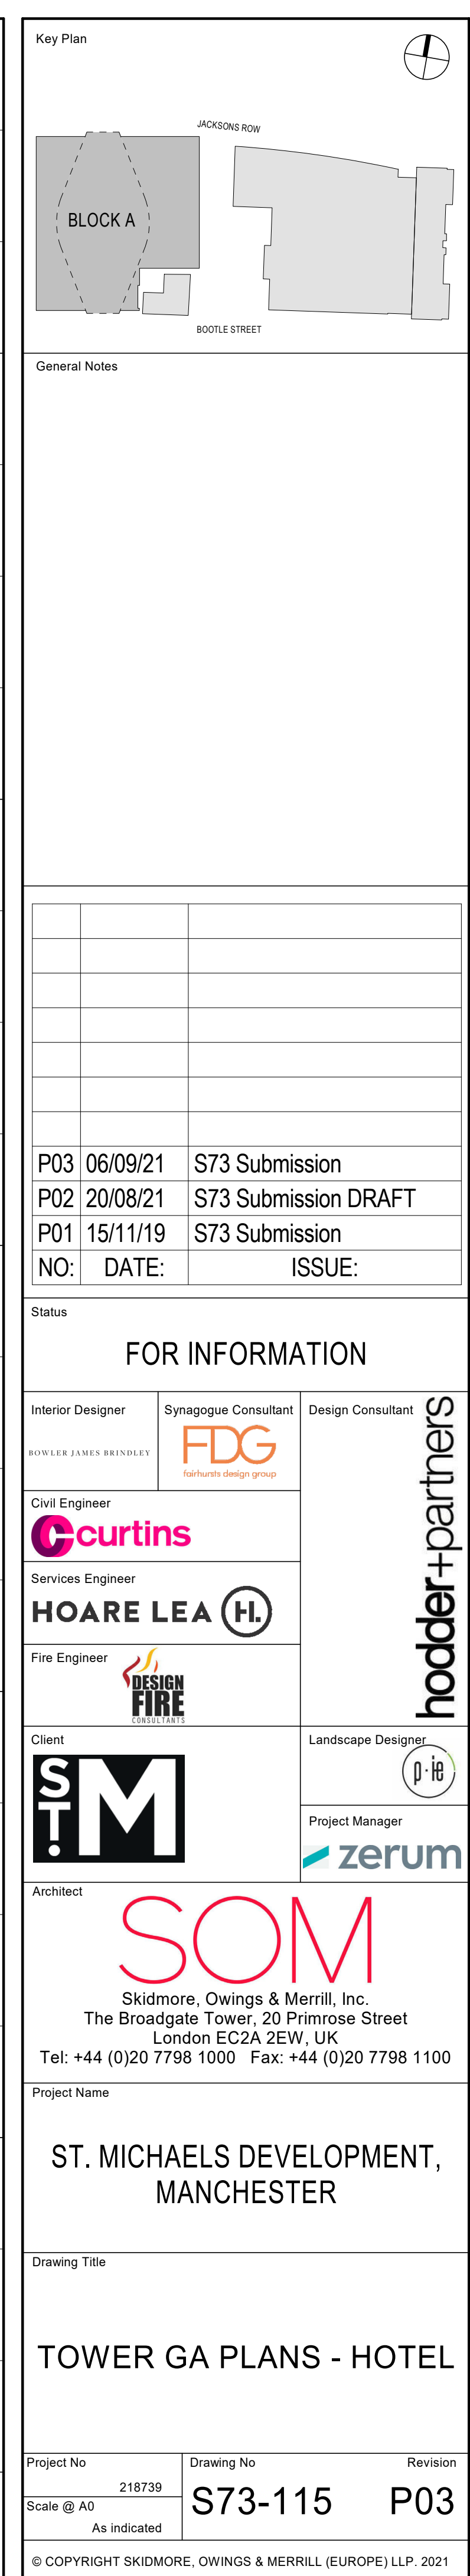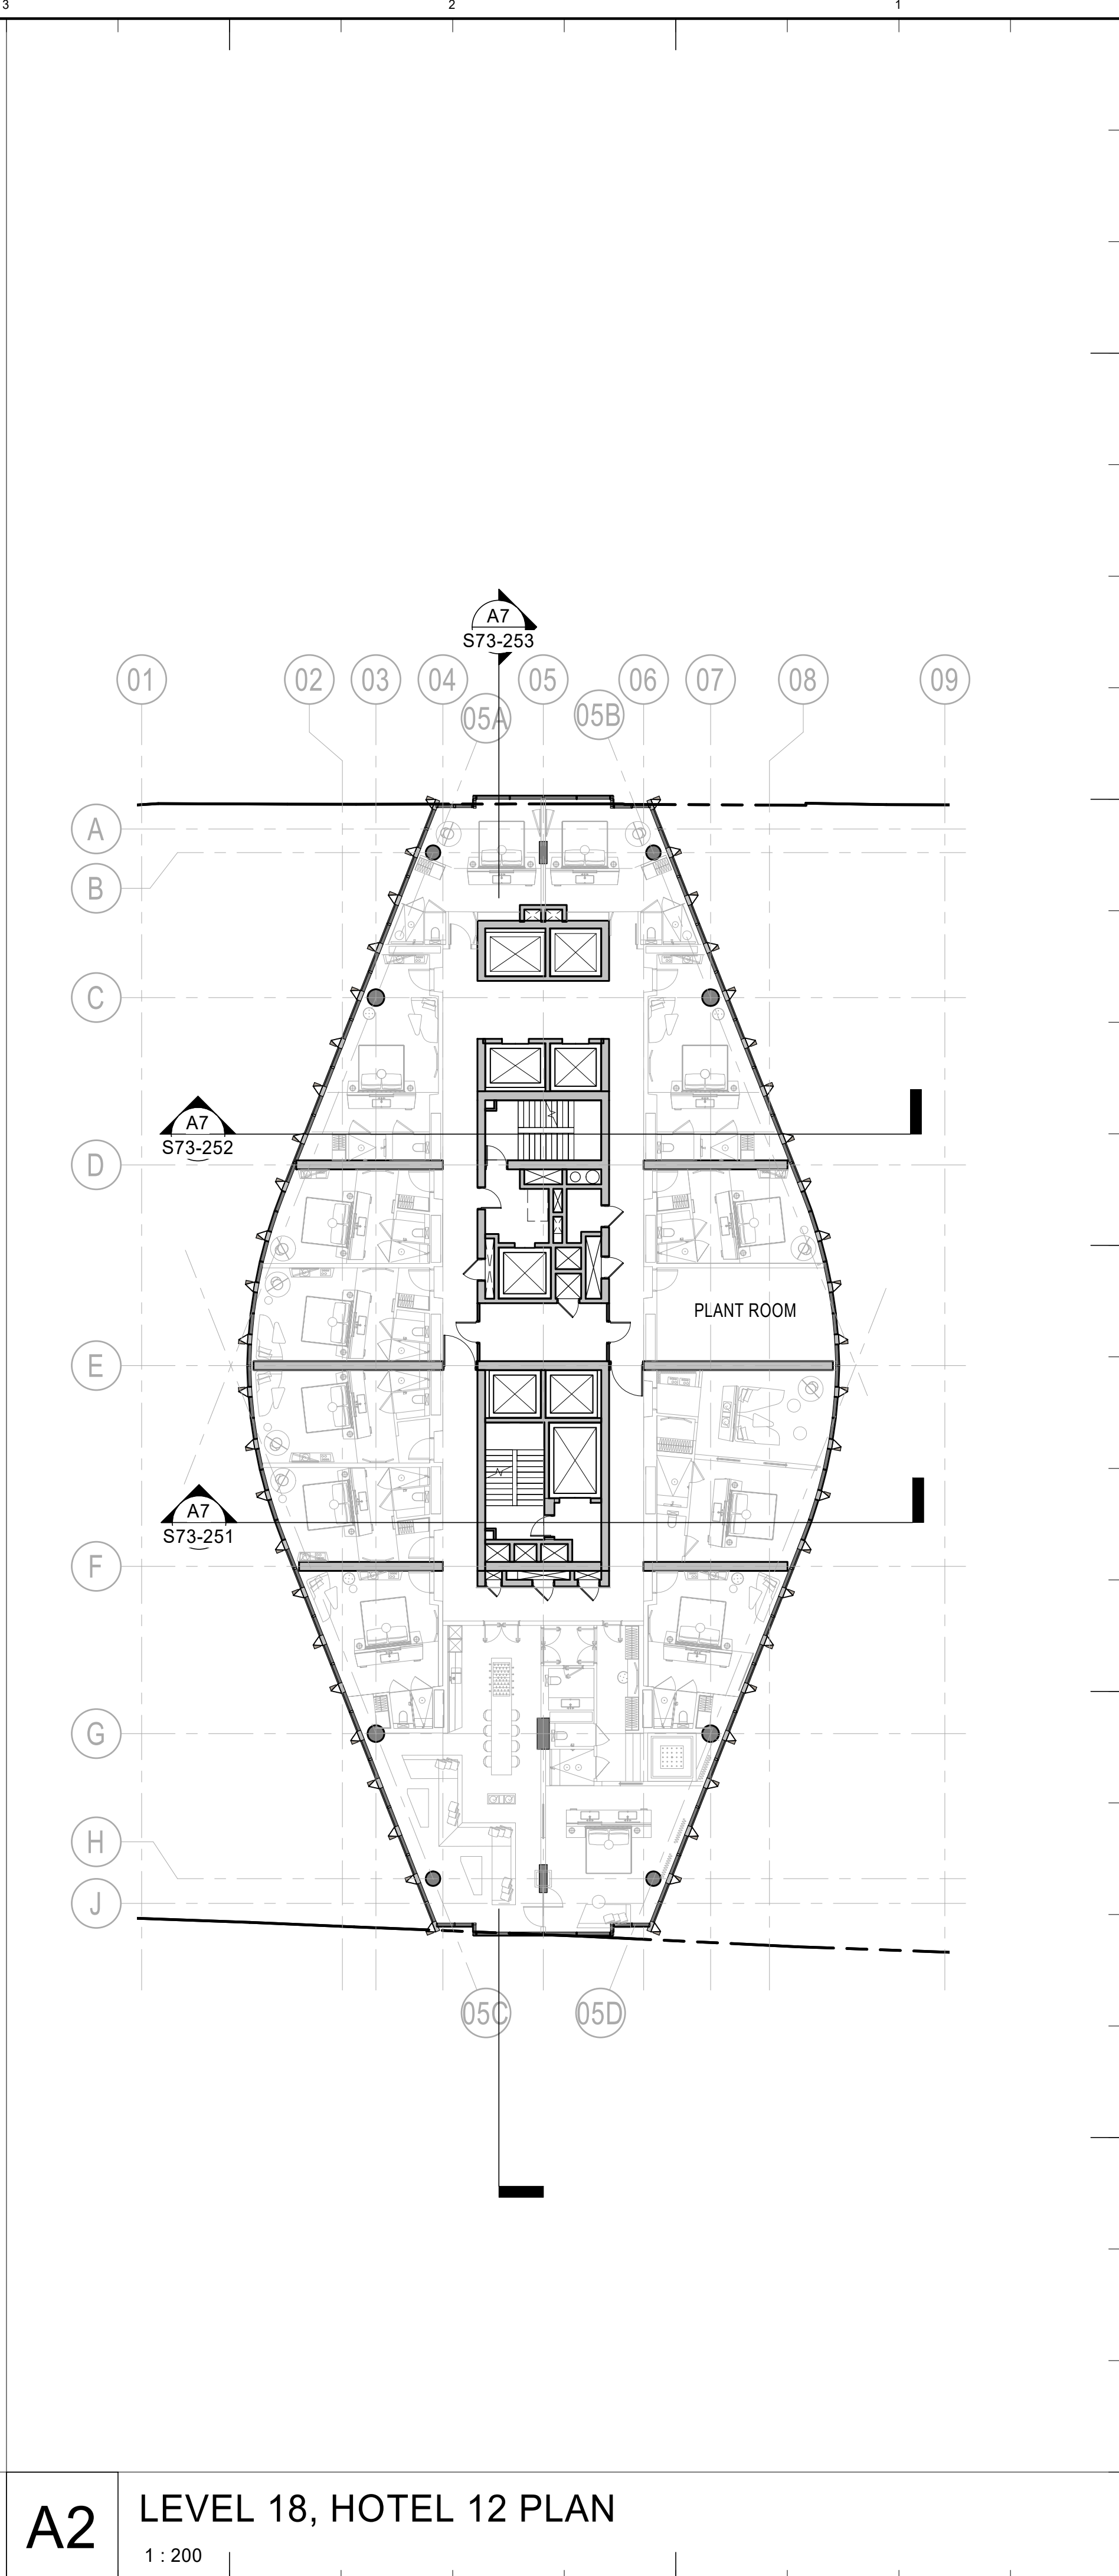


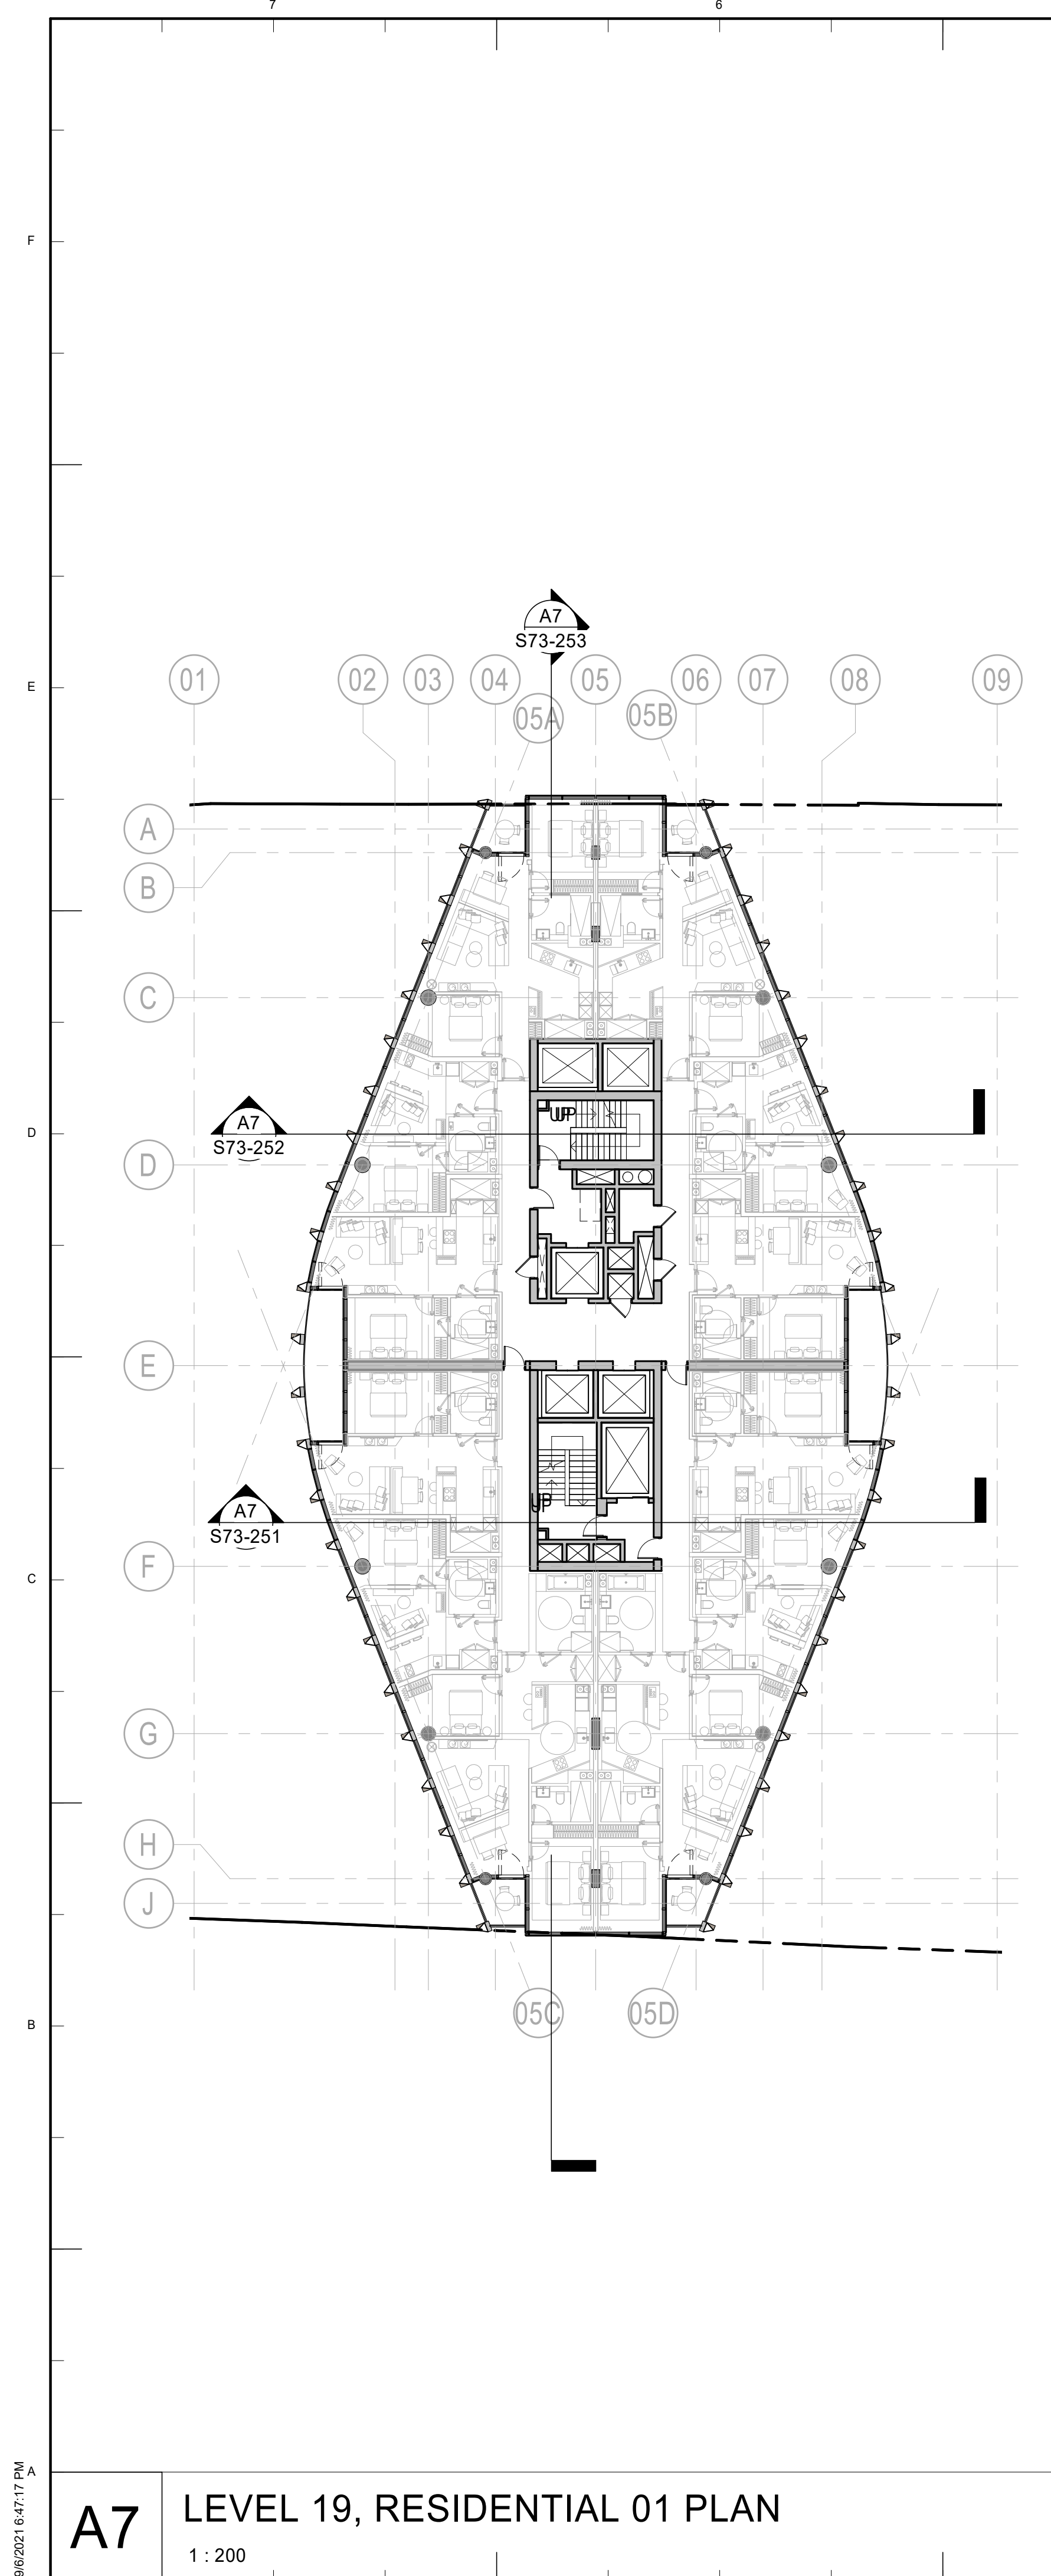



A5 LEVEL 20, RESIDENTIAL 02 PLAN
1 : 200

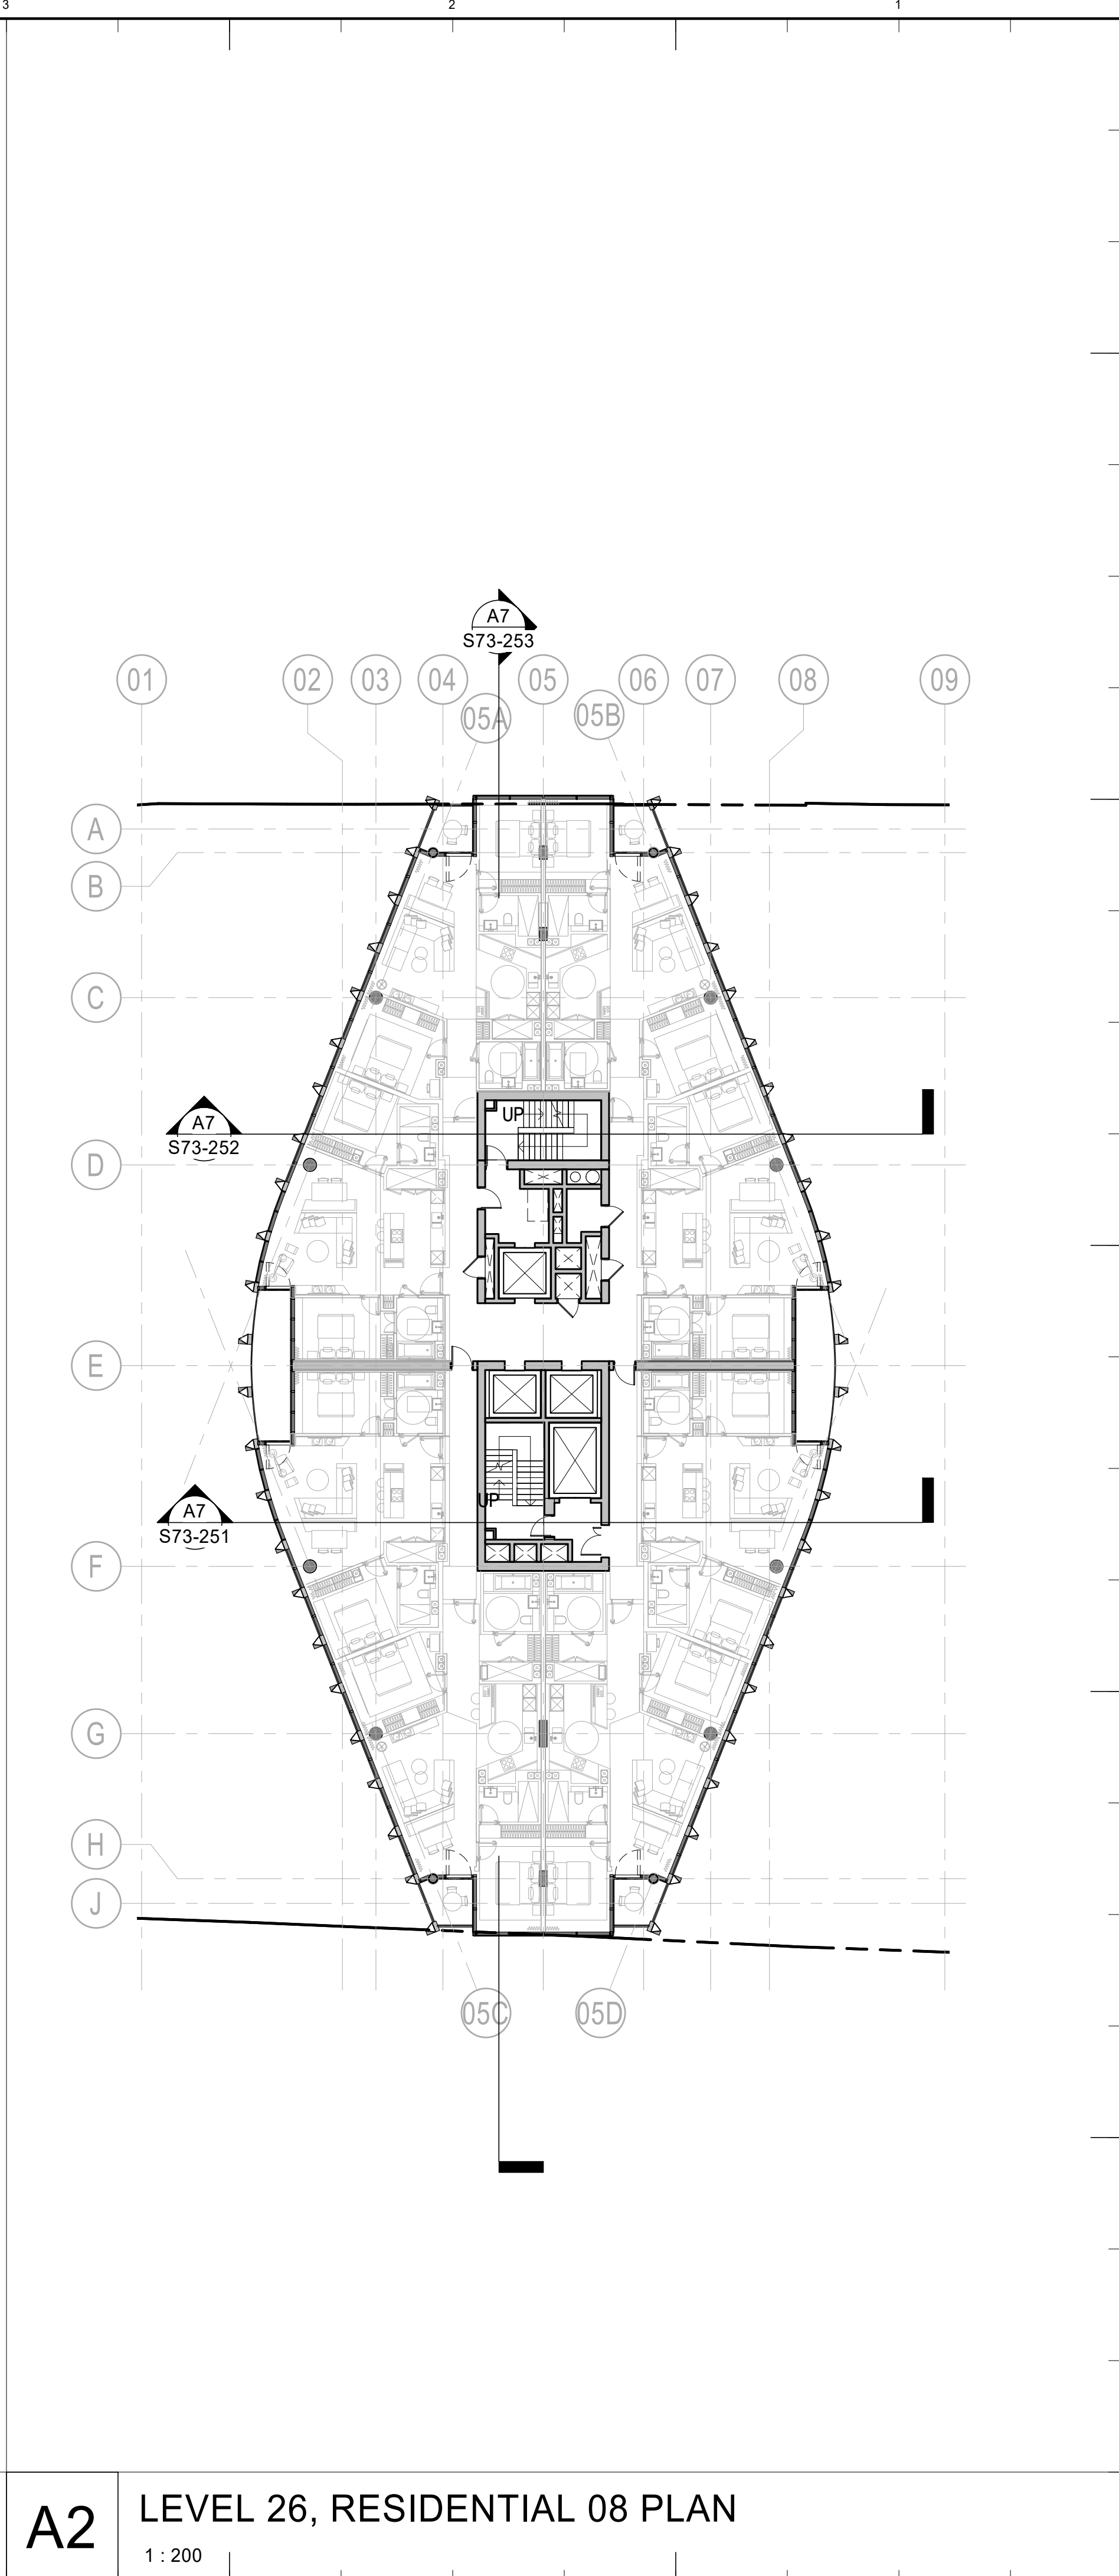


Key Plan				
JACKSONS ROW BOOTSLE STREET				
General Notes				
P03	06/09/21	S73 Submission		
P02	20/08/21	S73 Submission DRAFT		
P01	15/11/19	S73 Submission		
NO:	DATE:	ISSUE:		
Status				
FOR INFORMATION				
Interior Designer BOWLER JAMES BRINDLEY Curtins		Synagogue Consultant fairhurst design group		
		hodder+partners		
Civil Engineer 				
Services Engineer HOARE LEA				
Fire Engineer 				
Client 		Landscape Designer 		
		Project Manager 		
Architect SOM Skidmore, Owings & Merrill, Inc. The Broadgate Tower, 20 Primrose Street London EC2A 2EW, UK Tel: +44 (0)20 7798 1000 Fax: +44 (0)20 7798 1100				
Project Name ST. MICHAELS DEVELOPMENT, MANCHESTER				
Drawing Title TOWER GA PLANS - RESIDENTIAL				
Project No 218739		Drawing No S73-116		
Scale @ A0 As indicated		Revision P03		
© COPYRIGHT SKIDMORE, OWINGS & MERRILL (EUROPE) LLP. 2021				

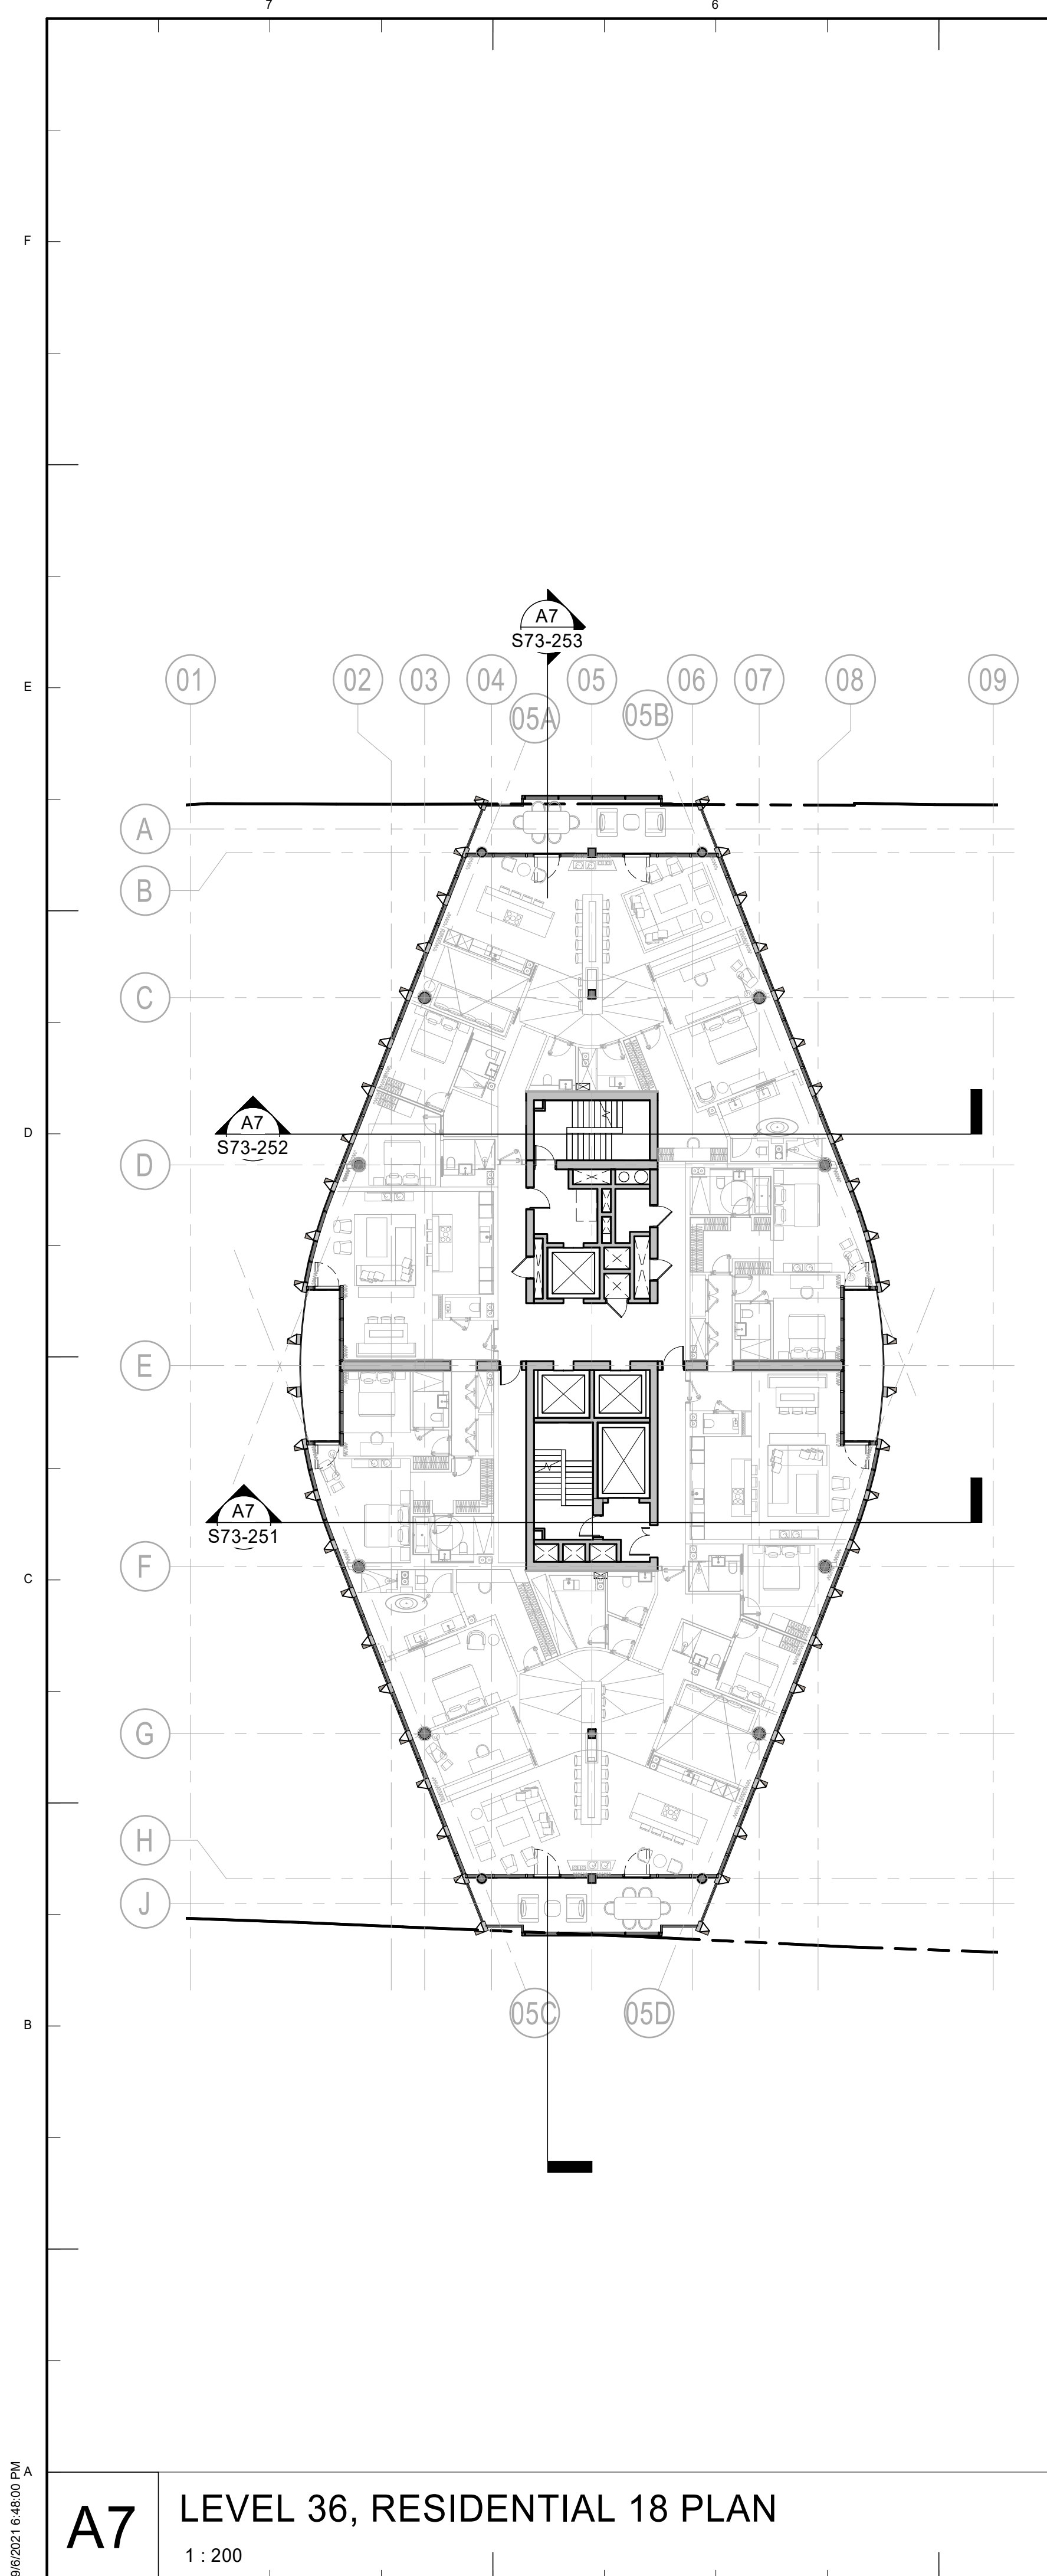

A5 LEVEL 40, RESIDENTIAL 22 PLAN
1 : 200

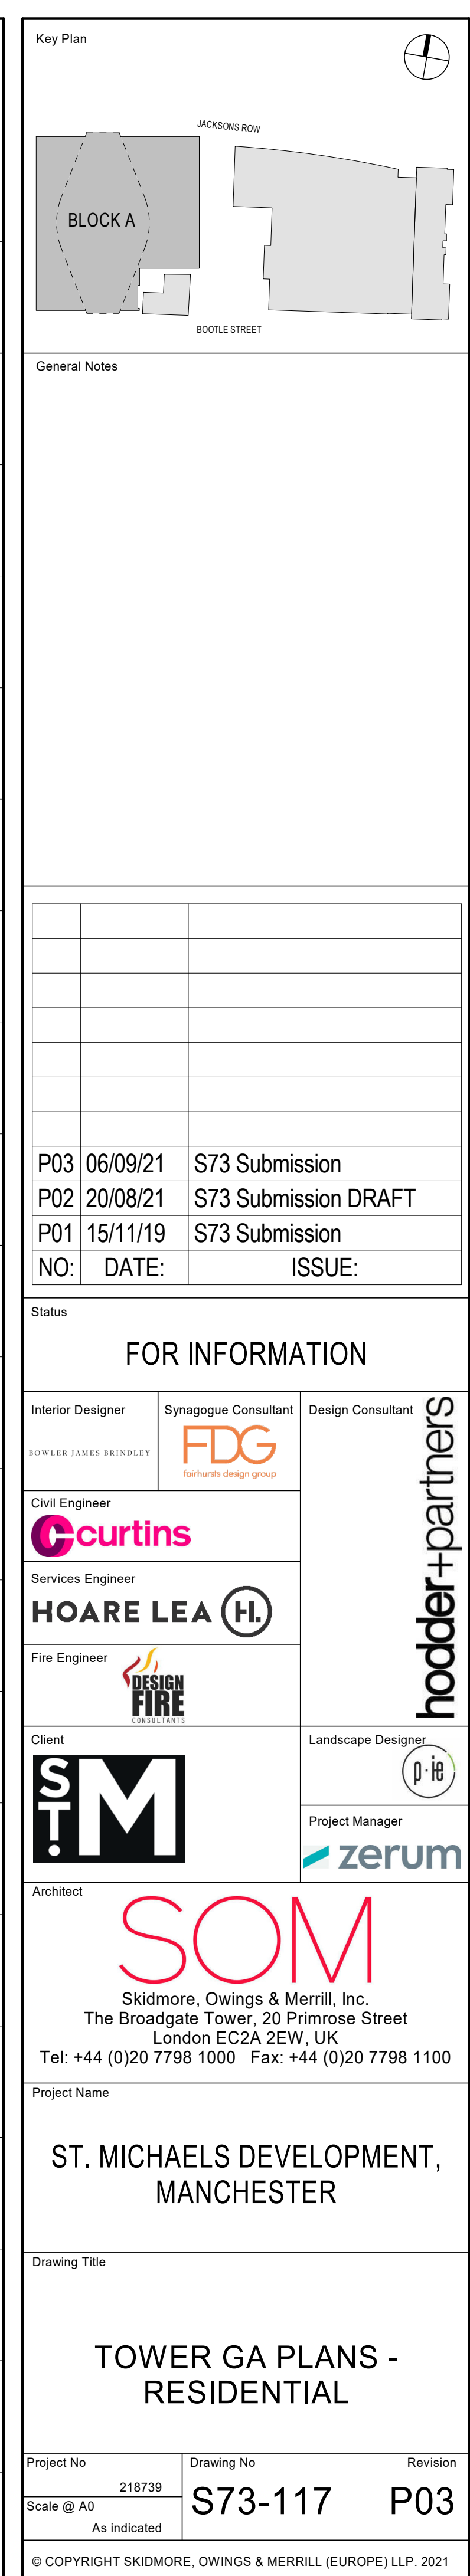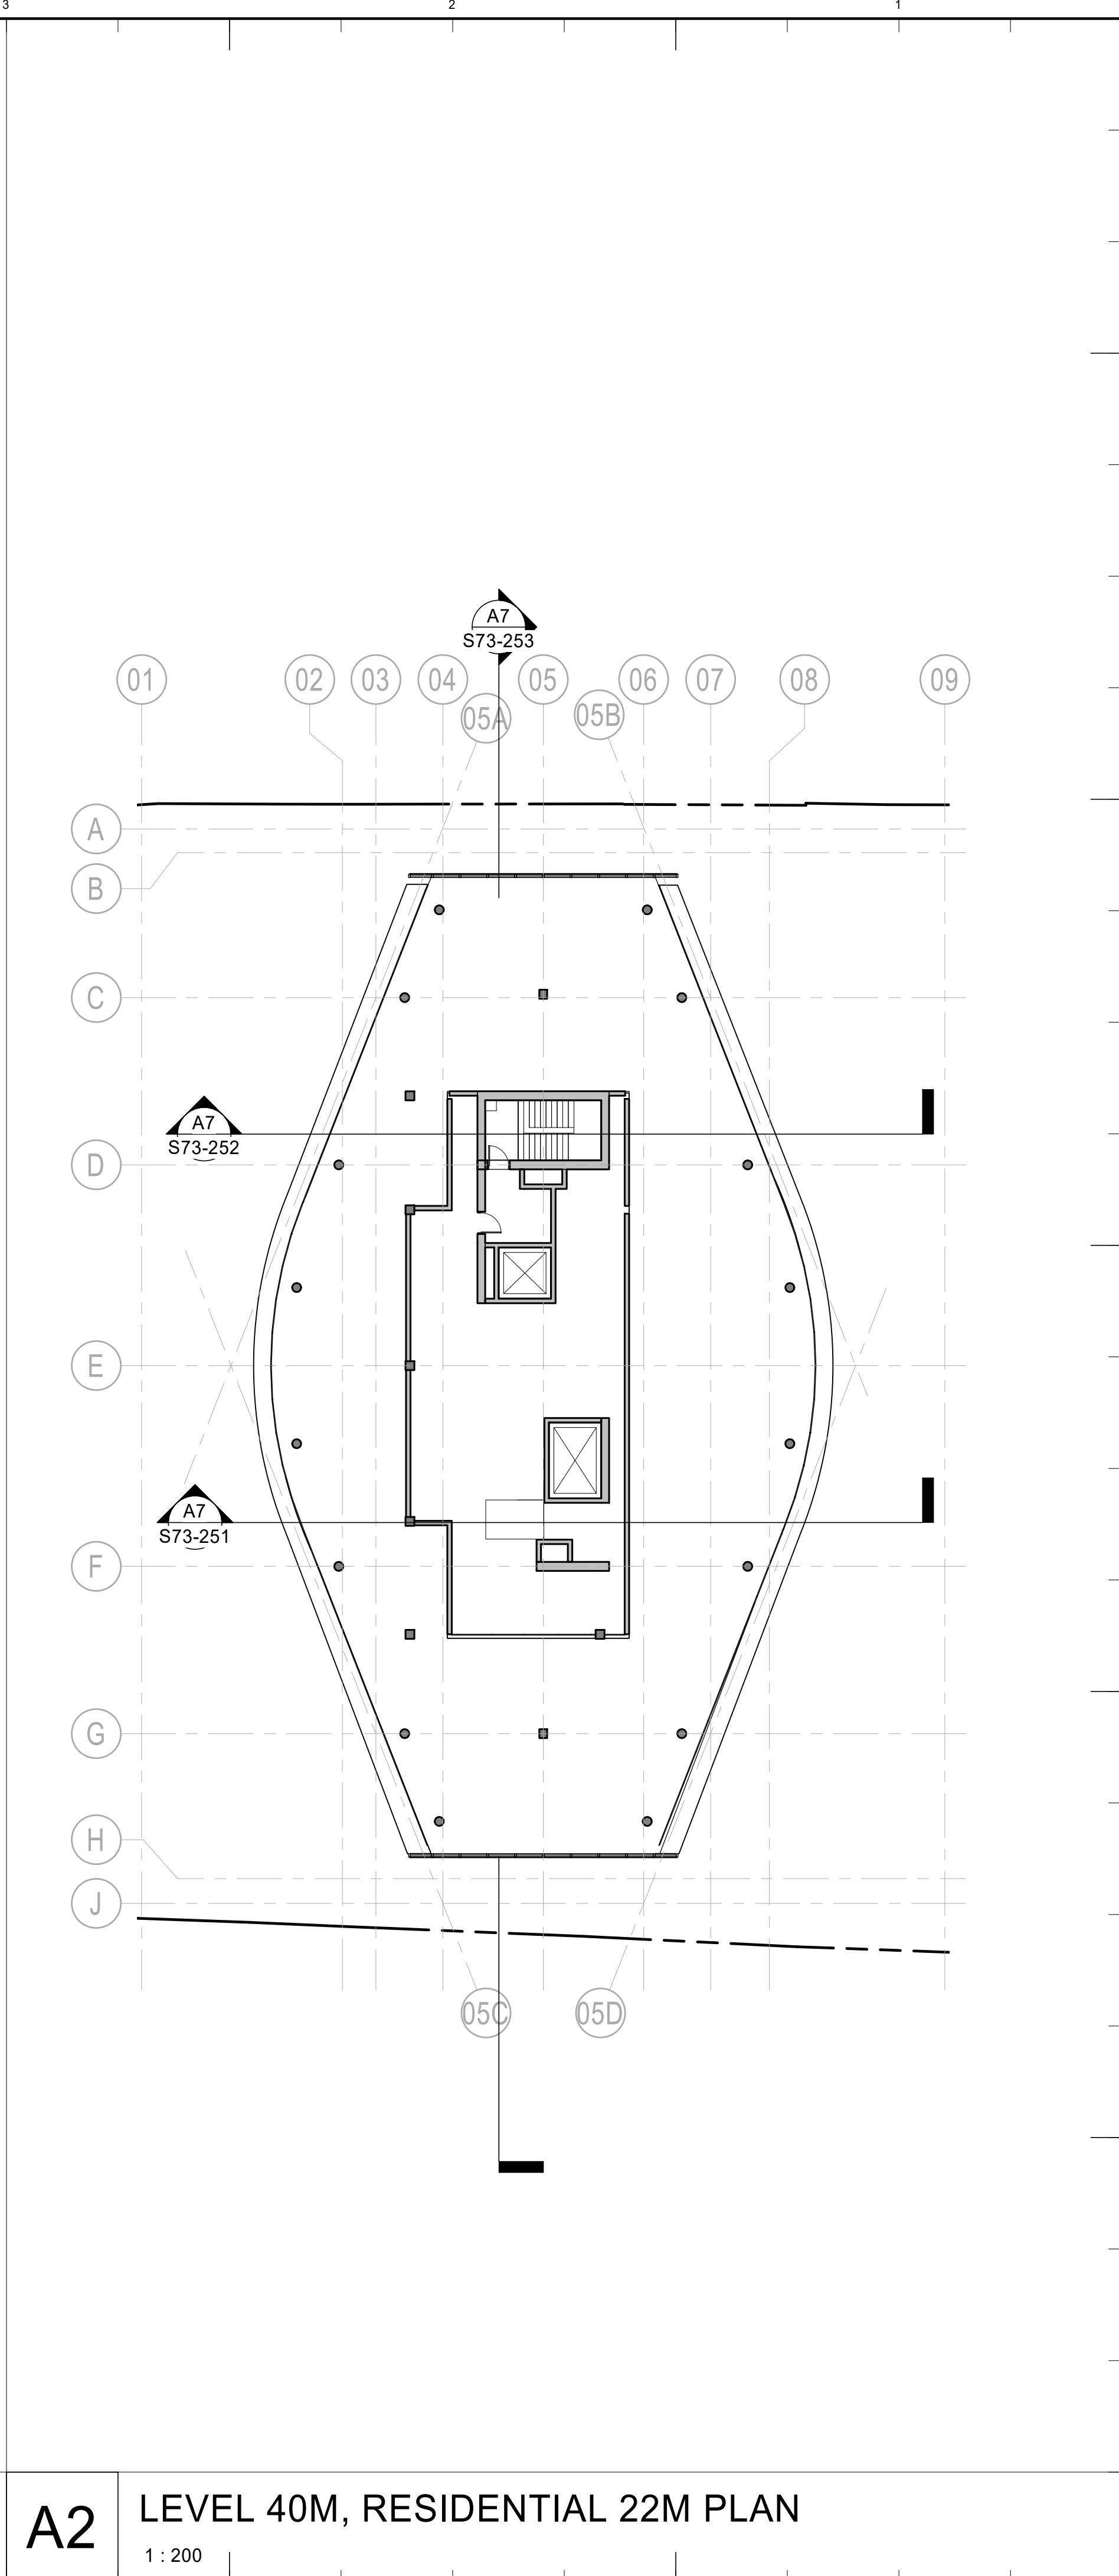

 

1 : 200



A map showing the layout of Block A and Block B. Block A is on the left, outlined with a dashed line, and Block B is on the right. Jackson's Row is at the top, and Bootle Street is at the bottom. A small area labeled 'PS' is adjacent to Block B.

General Notes

P03	06/09/21	S73 Submission
P02	20/08/21	S73 Submission DRAFT
P01	15/11/19	S73 Submission
NO:	DATE:	ISSUE:

tatus

FOR INFORMATION

Interior Designer	Synagogue Consultant	Design Consultant
OWLER JAMES BRINDLEY	 fairhunts design group	 hunters

ivil Engineer
Curtins
 services Engineer
HOARE LEA 

ire Engineer

Client 	Landscape Designer 
Project Manager 	Project Manager 

architect

SOM

Skidmore, Owings & Merrill, Inc.
The Broadgate Tower, 20 Primrose Street
London EC2A 2EW, UK
Tel: +44 (0)20 7798 1000 Fax: +44 (0)20 7798 1100

Project Name




ST. MICHAELS DEVELOPMENT,
MANCHESTER

Drawing Title

SITE ROOF PLAN

Project No	Drawing No	Revision
218739	S73-118	P03
Scale @ A0 As indicated		

© COPYRIGHT SKIDMORE, OWINGS & MERRILL (EUROPE) LLP. 2021

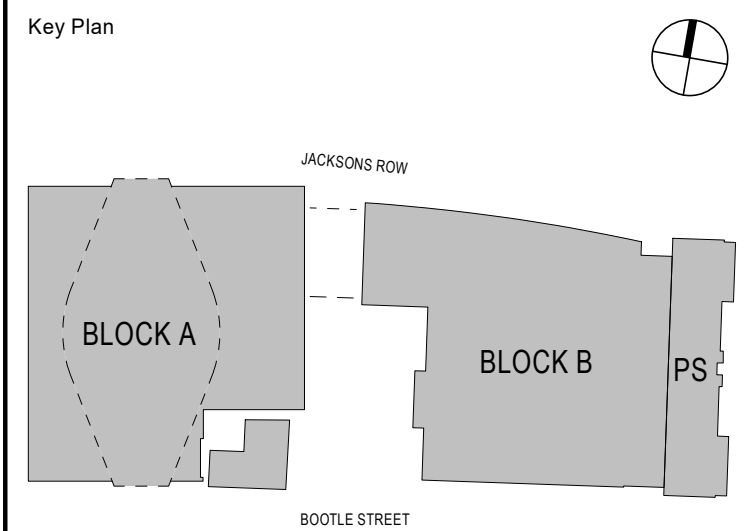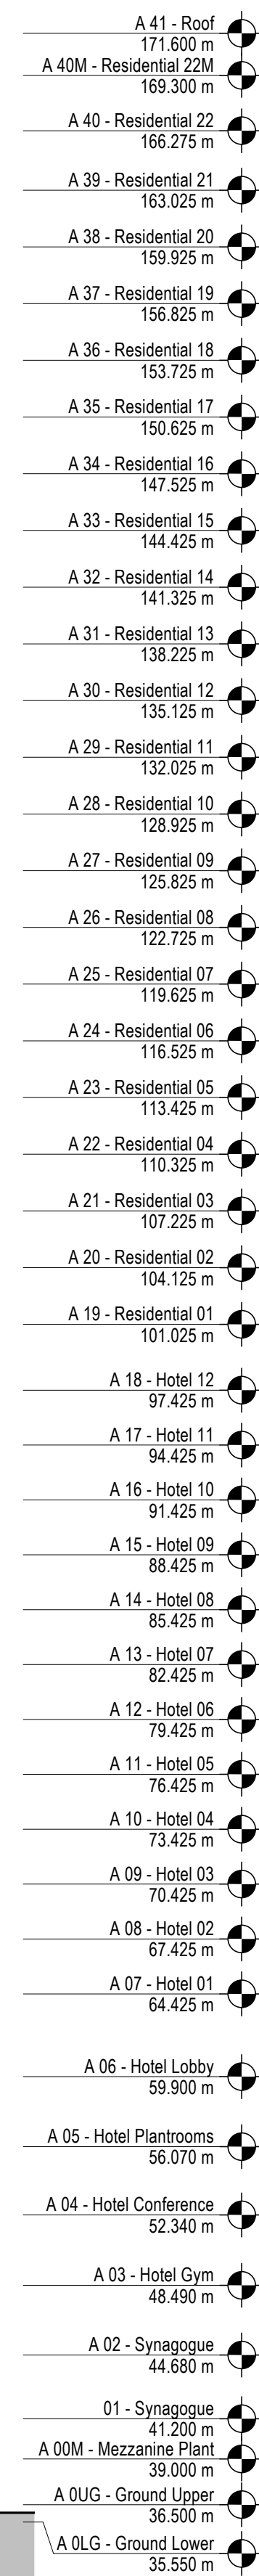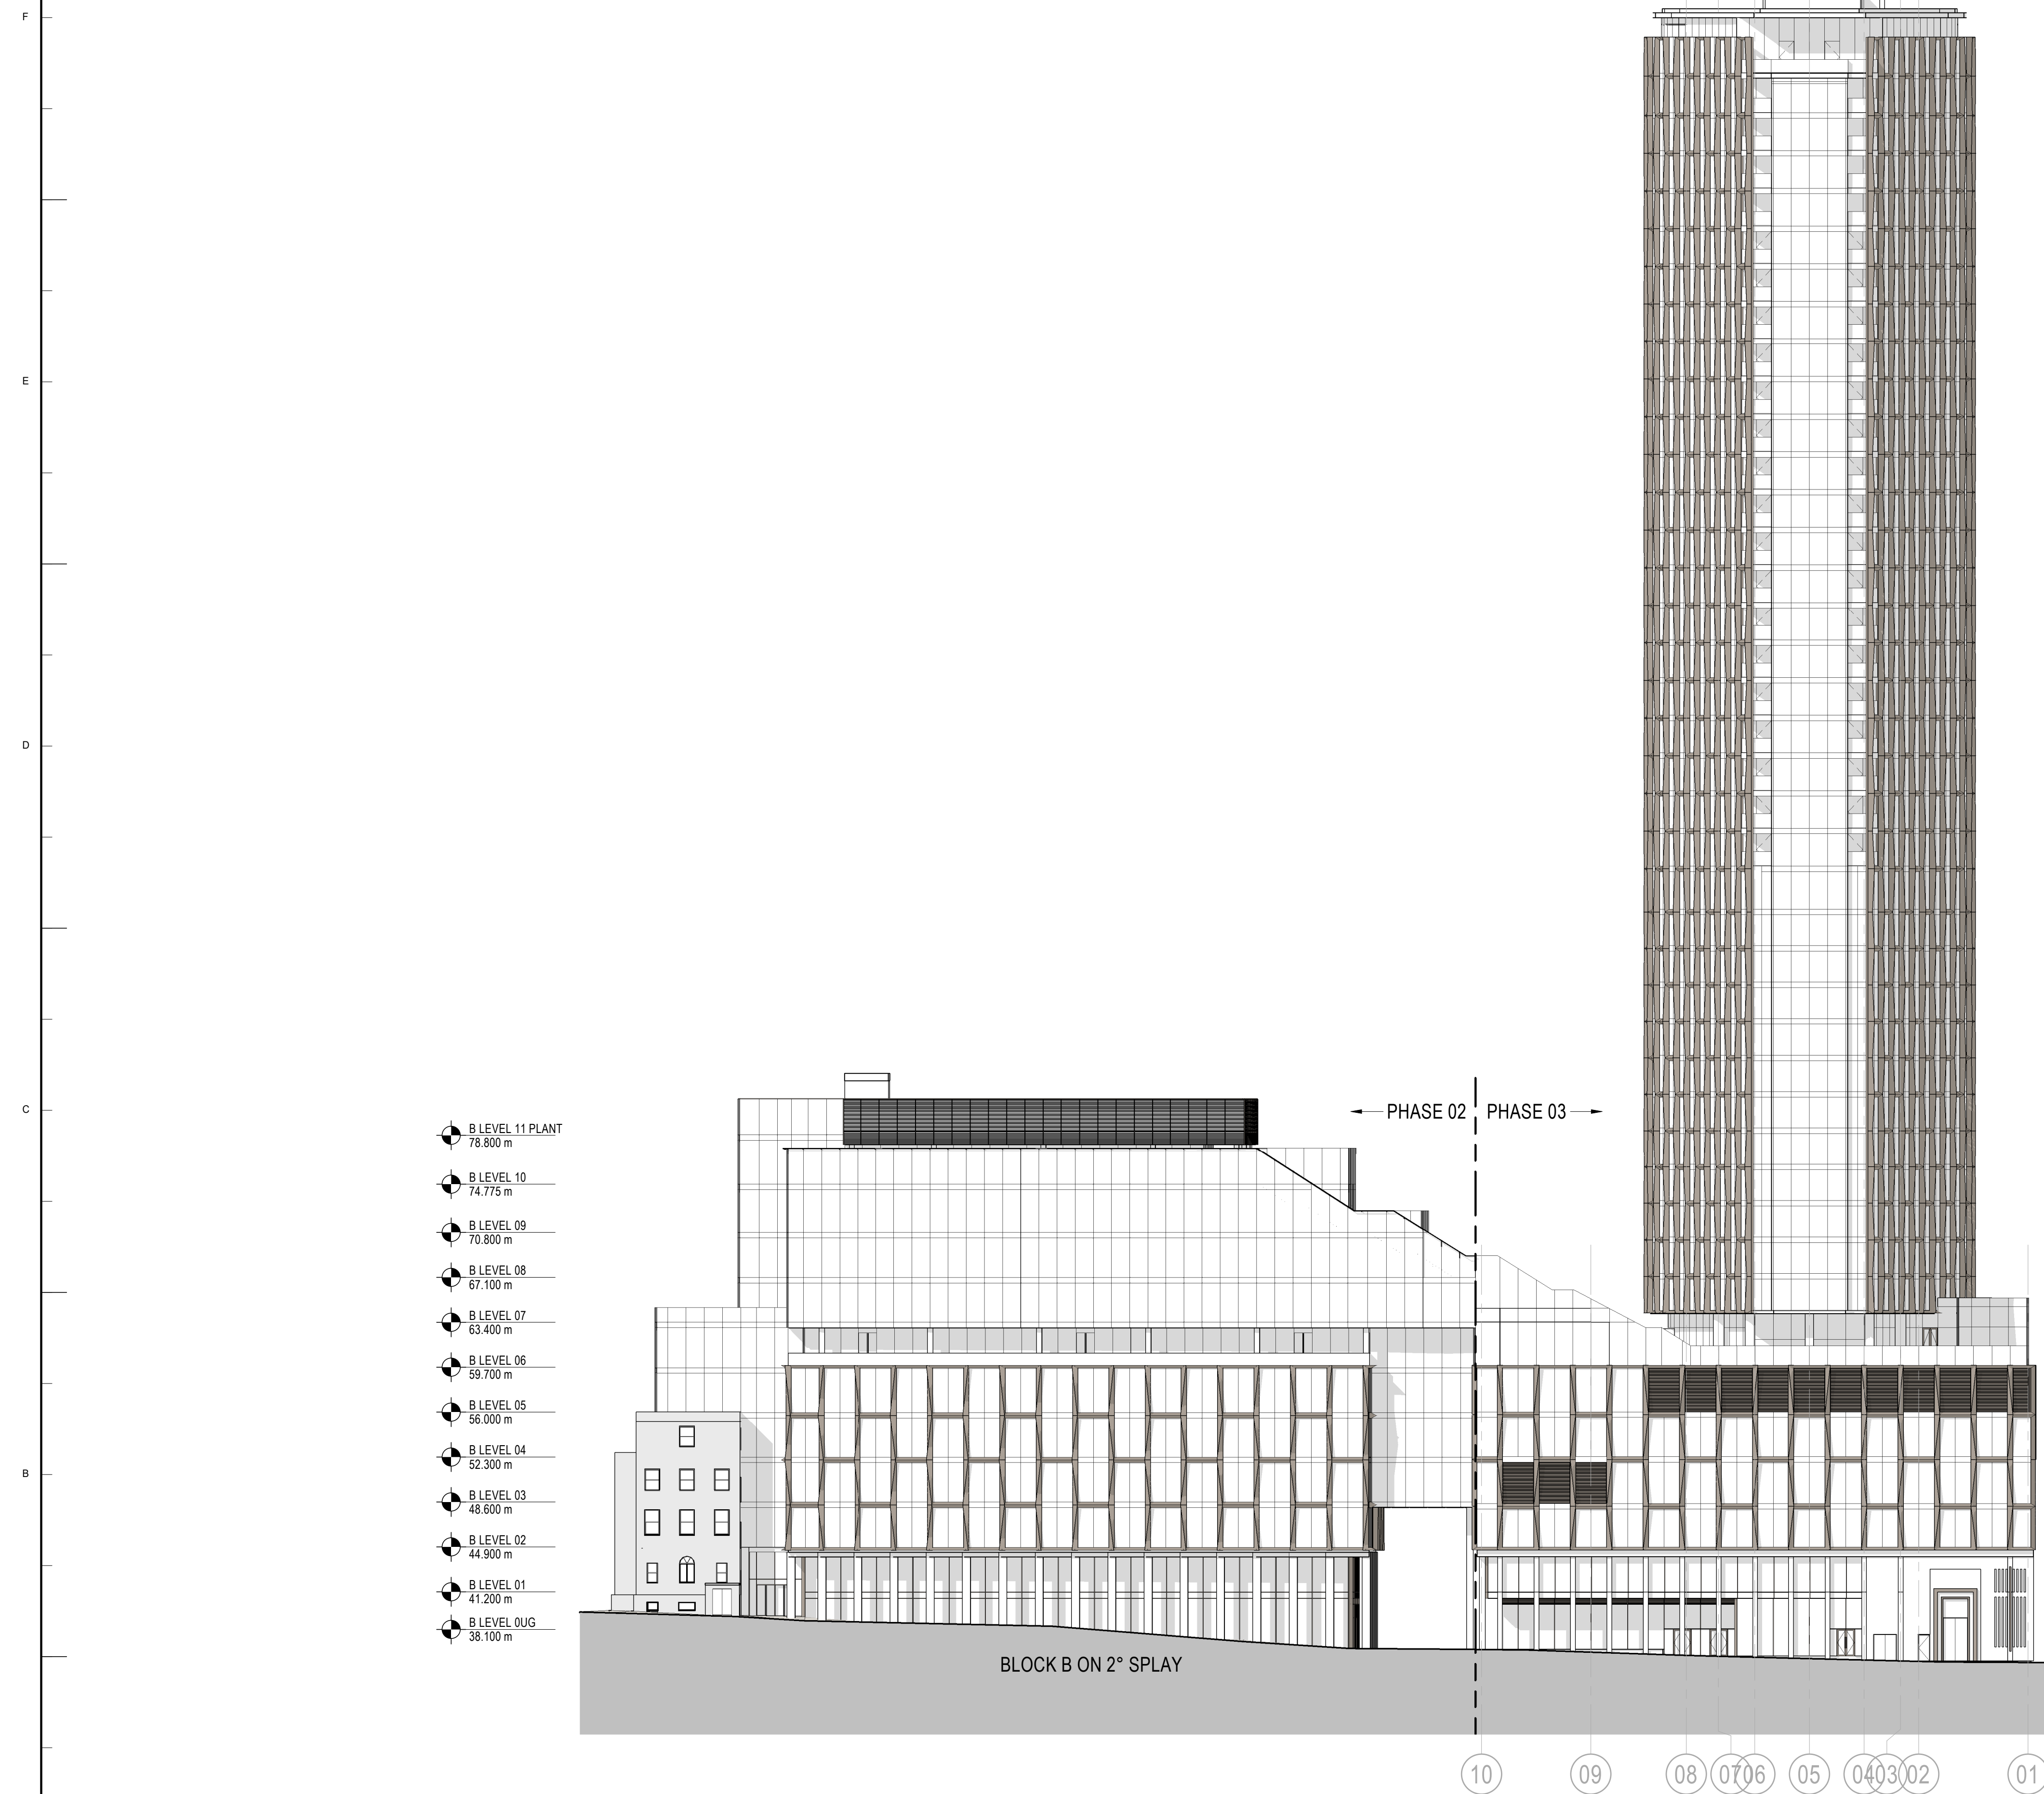

General Notes

P03	06/09/21	S73 Submission
P02	20/08/21	S73 Submission DRAFT
P01	15/11/19	S73 Submission
NO:	DATE:	ISSUE:

Status

FOR INFORMATION

Interior Designer BOWLER JAMES BRINDLEY	Synagogue Consultant FDG fairhurst design group	Design Consultant
Civil Engineer Curtins		hoddler+partners
Services Engineer HOARE LEA (HL)		
Fire Engineer DESIGN FIRE LTD		
Client ST!M	Landscape Designer D+H	
	Project Manager zerum	

Architec

SOM

Skidmore, Owings & Merrill, Inc.
The Broadgate Tower, 20 Primrose Street
London EC2A 2EW, UK
Tel: +44 (0)20 7798 1000 Fax: +44 (0)20 7798 1100

Project Name

ST. MICHAELS DEVELOPMENT,
MANCHESTER

Drawing Title

ELEVATIONS - NORTH

Project No	Drawing No	Revision
218739	S73-202	P03
Scale @ A0 As indicated		


© COPYRIGHT SKIDMORE, OWINGS & MERRILL (EUROPE) LLP. 2021

9/6/2021 6:45:40 PM A

A7

ELEVATION - WEST


1 : 300

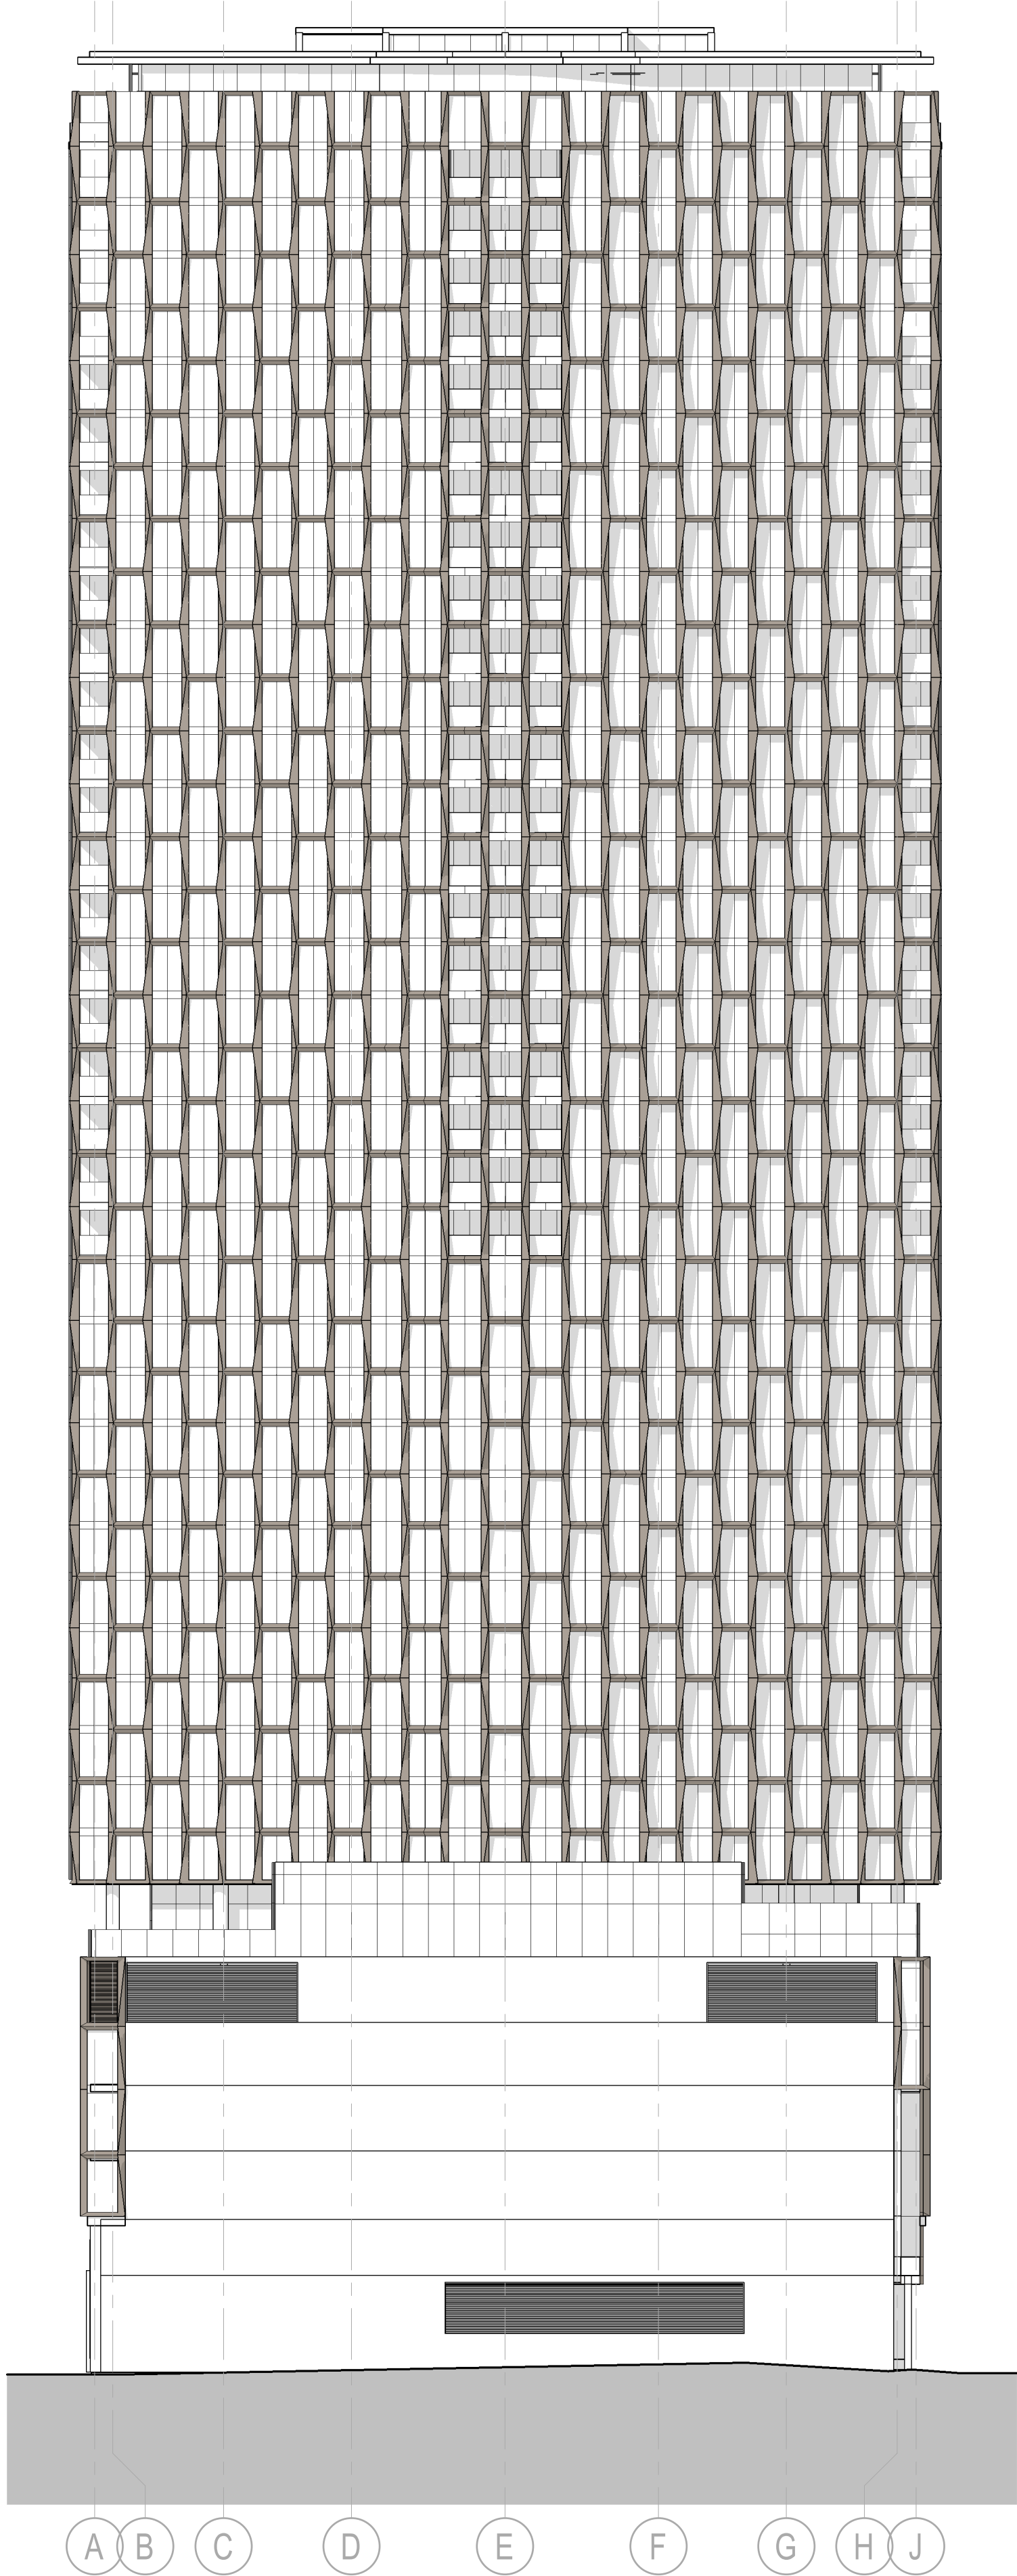


A3

ELEVATION - EAST

1 : 300

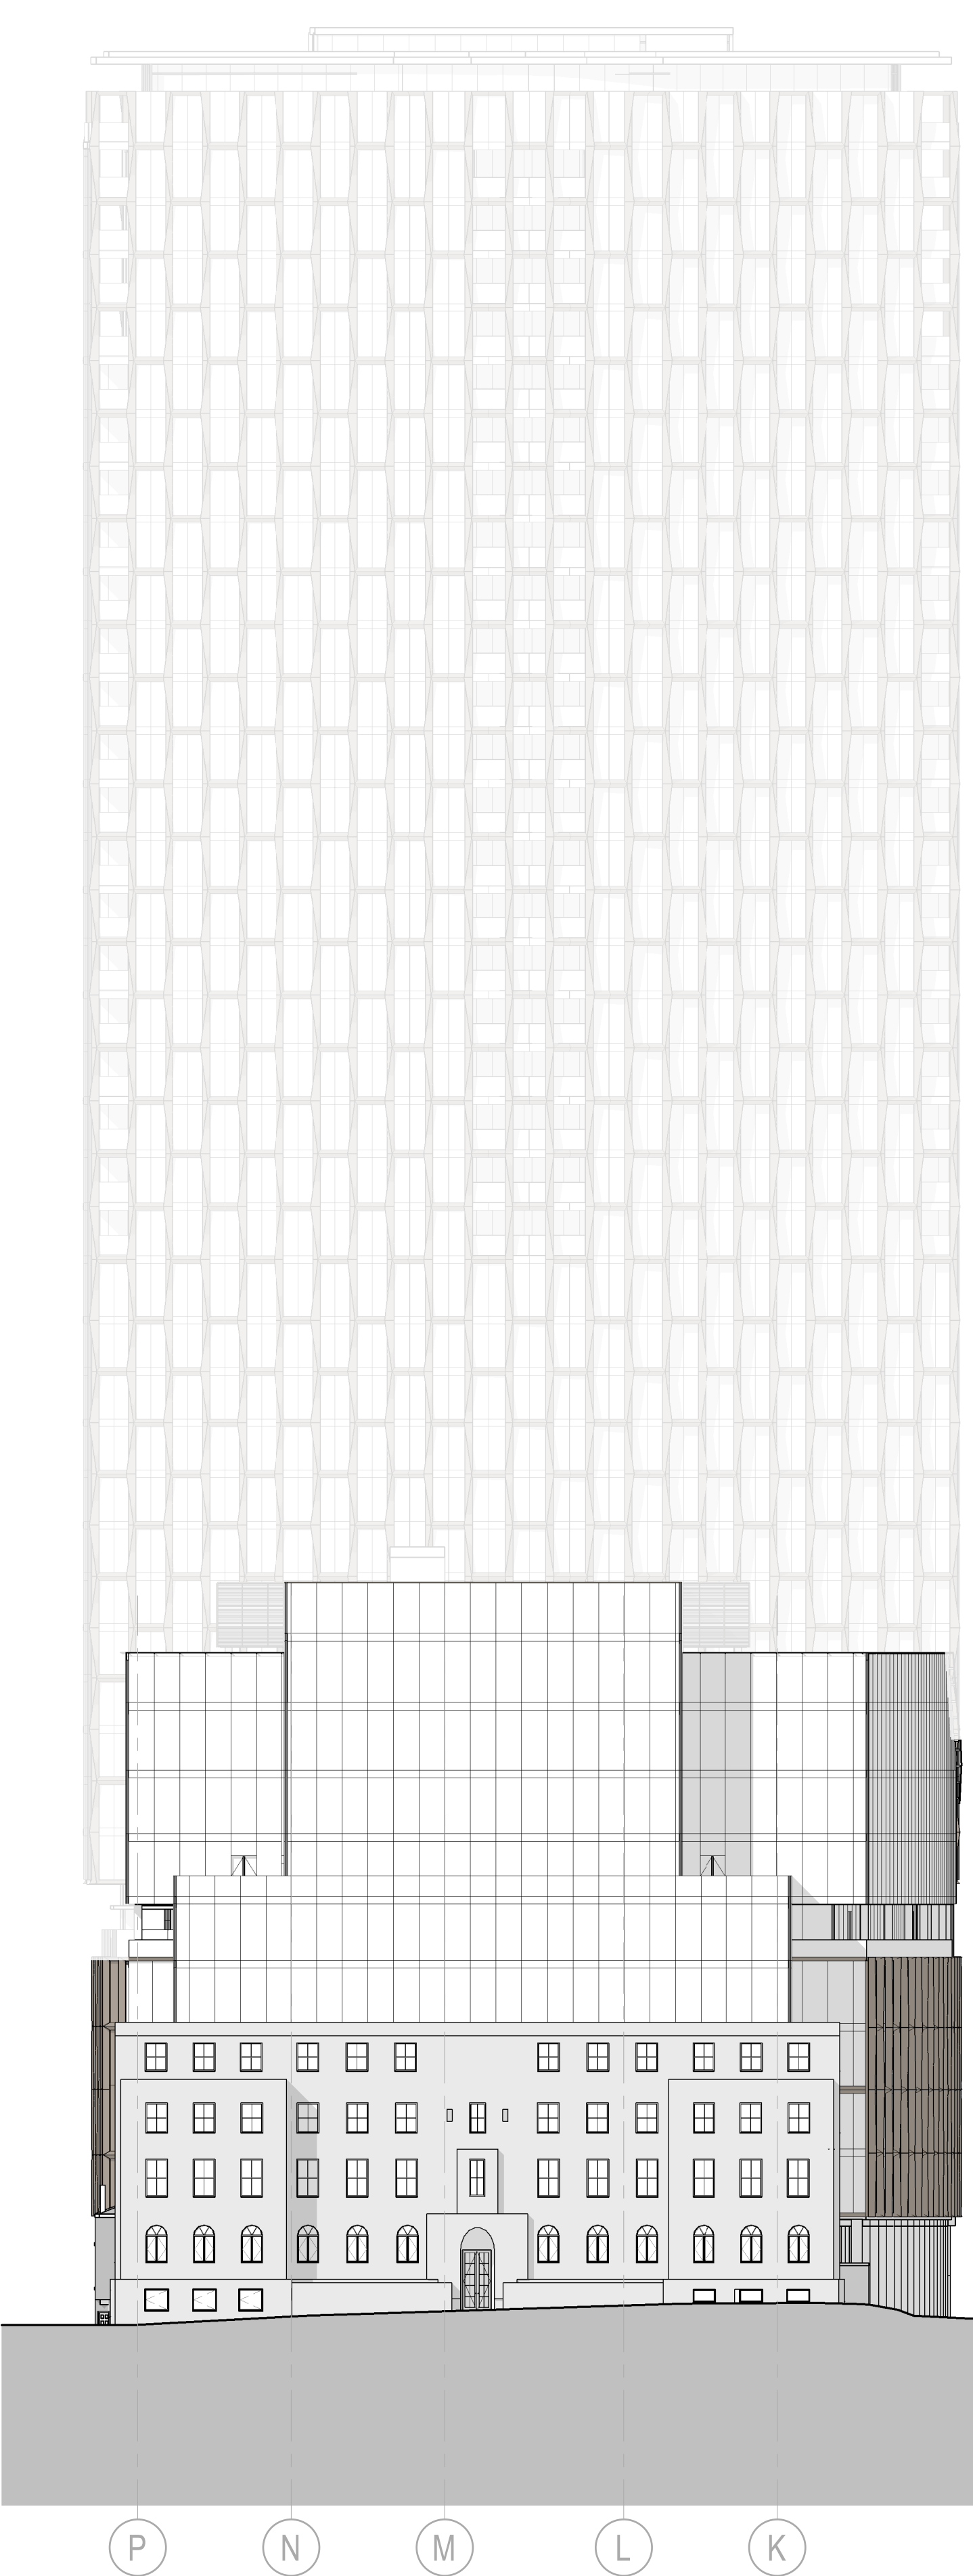

Key Plan

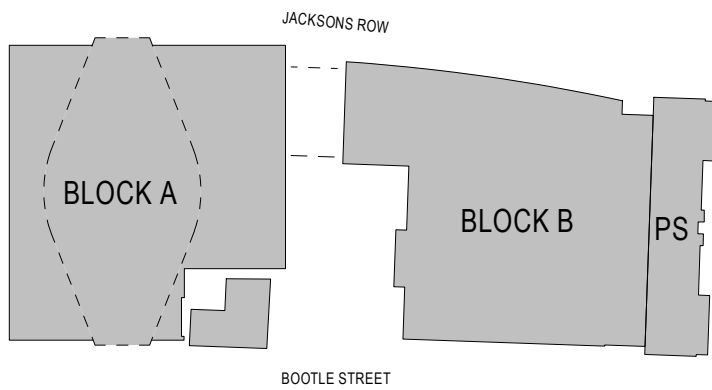

General Notes

P03	06/09/21	S73 Submission
P02	20/08/21	S73 Submission DRAFT
P01	15/11/19	S73 Submission
NO:	DATE:	ISSUE:

Status

FOR INFORMATION

Interior Designer BOWLER JAMES BRINDLEY	Synagogue Consultant FDG fortunate design group	Design Consultant hodder+partners
Civil Engineer Curtins	Services Engineer HOARE LEA (HL)	
Fire Engineer DESIGN FIRE		
Client S!M	Landscape Designer D. H.	Project Manager zerum

Architect SOM Skidmore, Owings & Merrill, Inc. The Broadgate Tower, 20 Primrose Street London EC2A 2EW, UK Tel: +44 (0)20 7798 1000 Fax: +44 (0)20 7798 1100

Project Name ST. MICHAELS DEVELOPMENT, MANCHESTER

Drawing Title

ELEVATIONS - EAST & WEST

Project No 218739	Drawing No S73-201	Revision P03
----------------------	-----------------------	-----------------

© COPYRIGHT SKIDMORE, OWINGS & MERRILL (EUROPE) LLP. 2021


9/6/2021 6:52:21 PM A

A7

ELEVATION - SOUTH

1 : 300

- A 41 - Roof 171.600 m
- A 40M - Residential 22M 169.300 m
- A 40 - Residential 22 166.275 m
- A 39 - Residential 21 163.025 m
- A 38 - Residential 20 159.925 m
- A 37 - Residential 19 156.625 m
- A 36 - Residential 18 153.725 m
- A 35 - Residential 17 150.625 m
- A 34 - Residential 16 147.525 m
- A 33 - Residential 15 144.425 m
- A 32 - Residential 14 141.325 m
- A 31 - Residential 13 138.225 m
- A 30 - Residential 12 135.125 m
- A 29 - Residential 11 132.025 m
- A 28 - Residential 10 128.925 m
- A 27 - Residential 09 125.825 m
- A 26 - Residential 08 122.725 m
- A 25 - Residential 07 119.625 m
- A 24 - Residential 06 116.525 m
- A 23 - Residential 05 113.425 m
- A 22 - Residential 04 110.325 m
- A 21 - Residential 03 107.225 m
- A 20 - Residential 02 104.125 m
- A 19 - Residential 01 101.025 m
- A 18 - Hotel 12 97.425 m
- A 17 - Hotel 11 94.425 m
- A 16 - Hotel 10 91.425 m
- A 15 - Hotel 09 88.425 m
- A 14 - Hotel 08 85.425 m
- A 13 - Hotel 07 82.425 m
- A 12 - Hotel 06 79.425 m
- A 11 - Hotel 05 76.425 m
- A 10 - Hotel 04 73.425 m
- A 09 - Hotel 03 70.425 m
- A 08 - Hotel 02 67.425 m
- A 07 - Hotel 01 64.425 m
- A 06 - Hotel Lobby 59.900 m
- A 05 - Hotel Plantrooms 56.070 m
- A 04 - Hotel Conference 52.340 m
- A 03 - Hotel Gym 48.490 m
- A 02 - Synagogue 44.680 m
- 01 - Synagogue 41.200 m
- A 00M - Mezzanine Plant 39.000 m
- A 0UG - Ground Upper 36.500 m
- A 0LG - Ground Lower 35.500 m

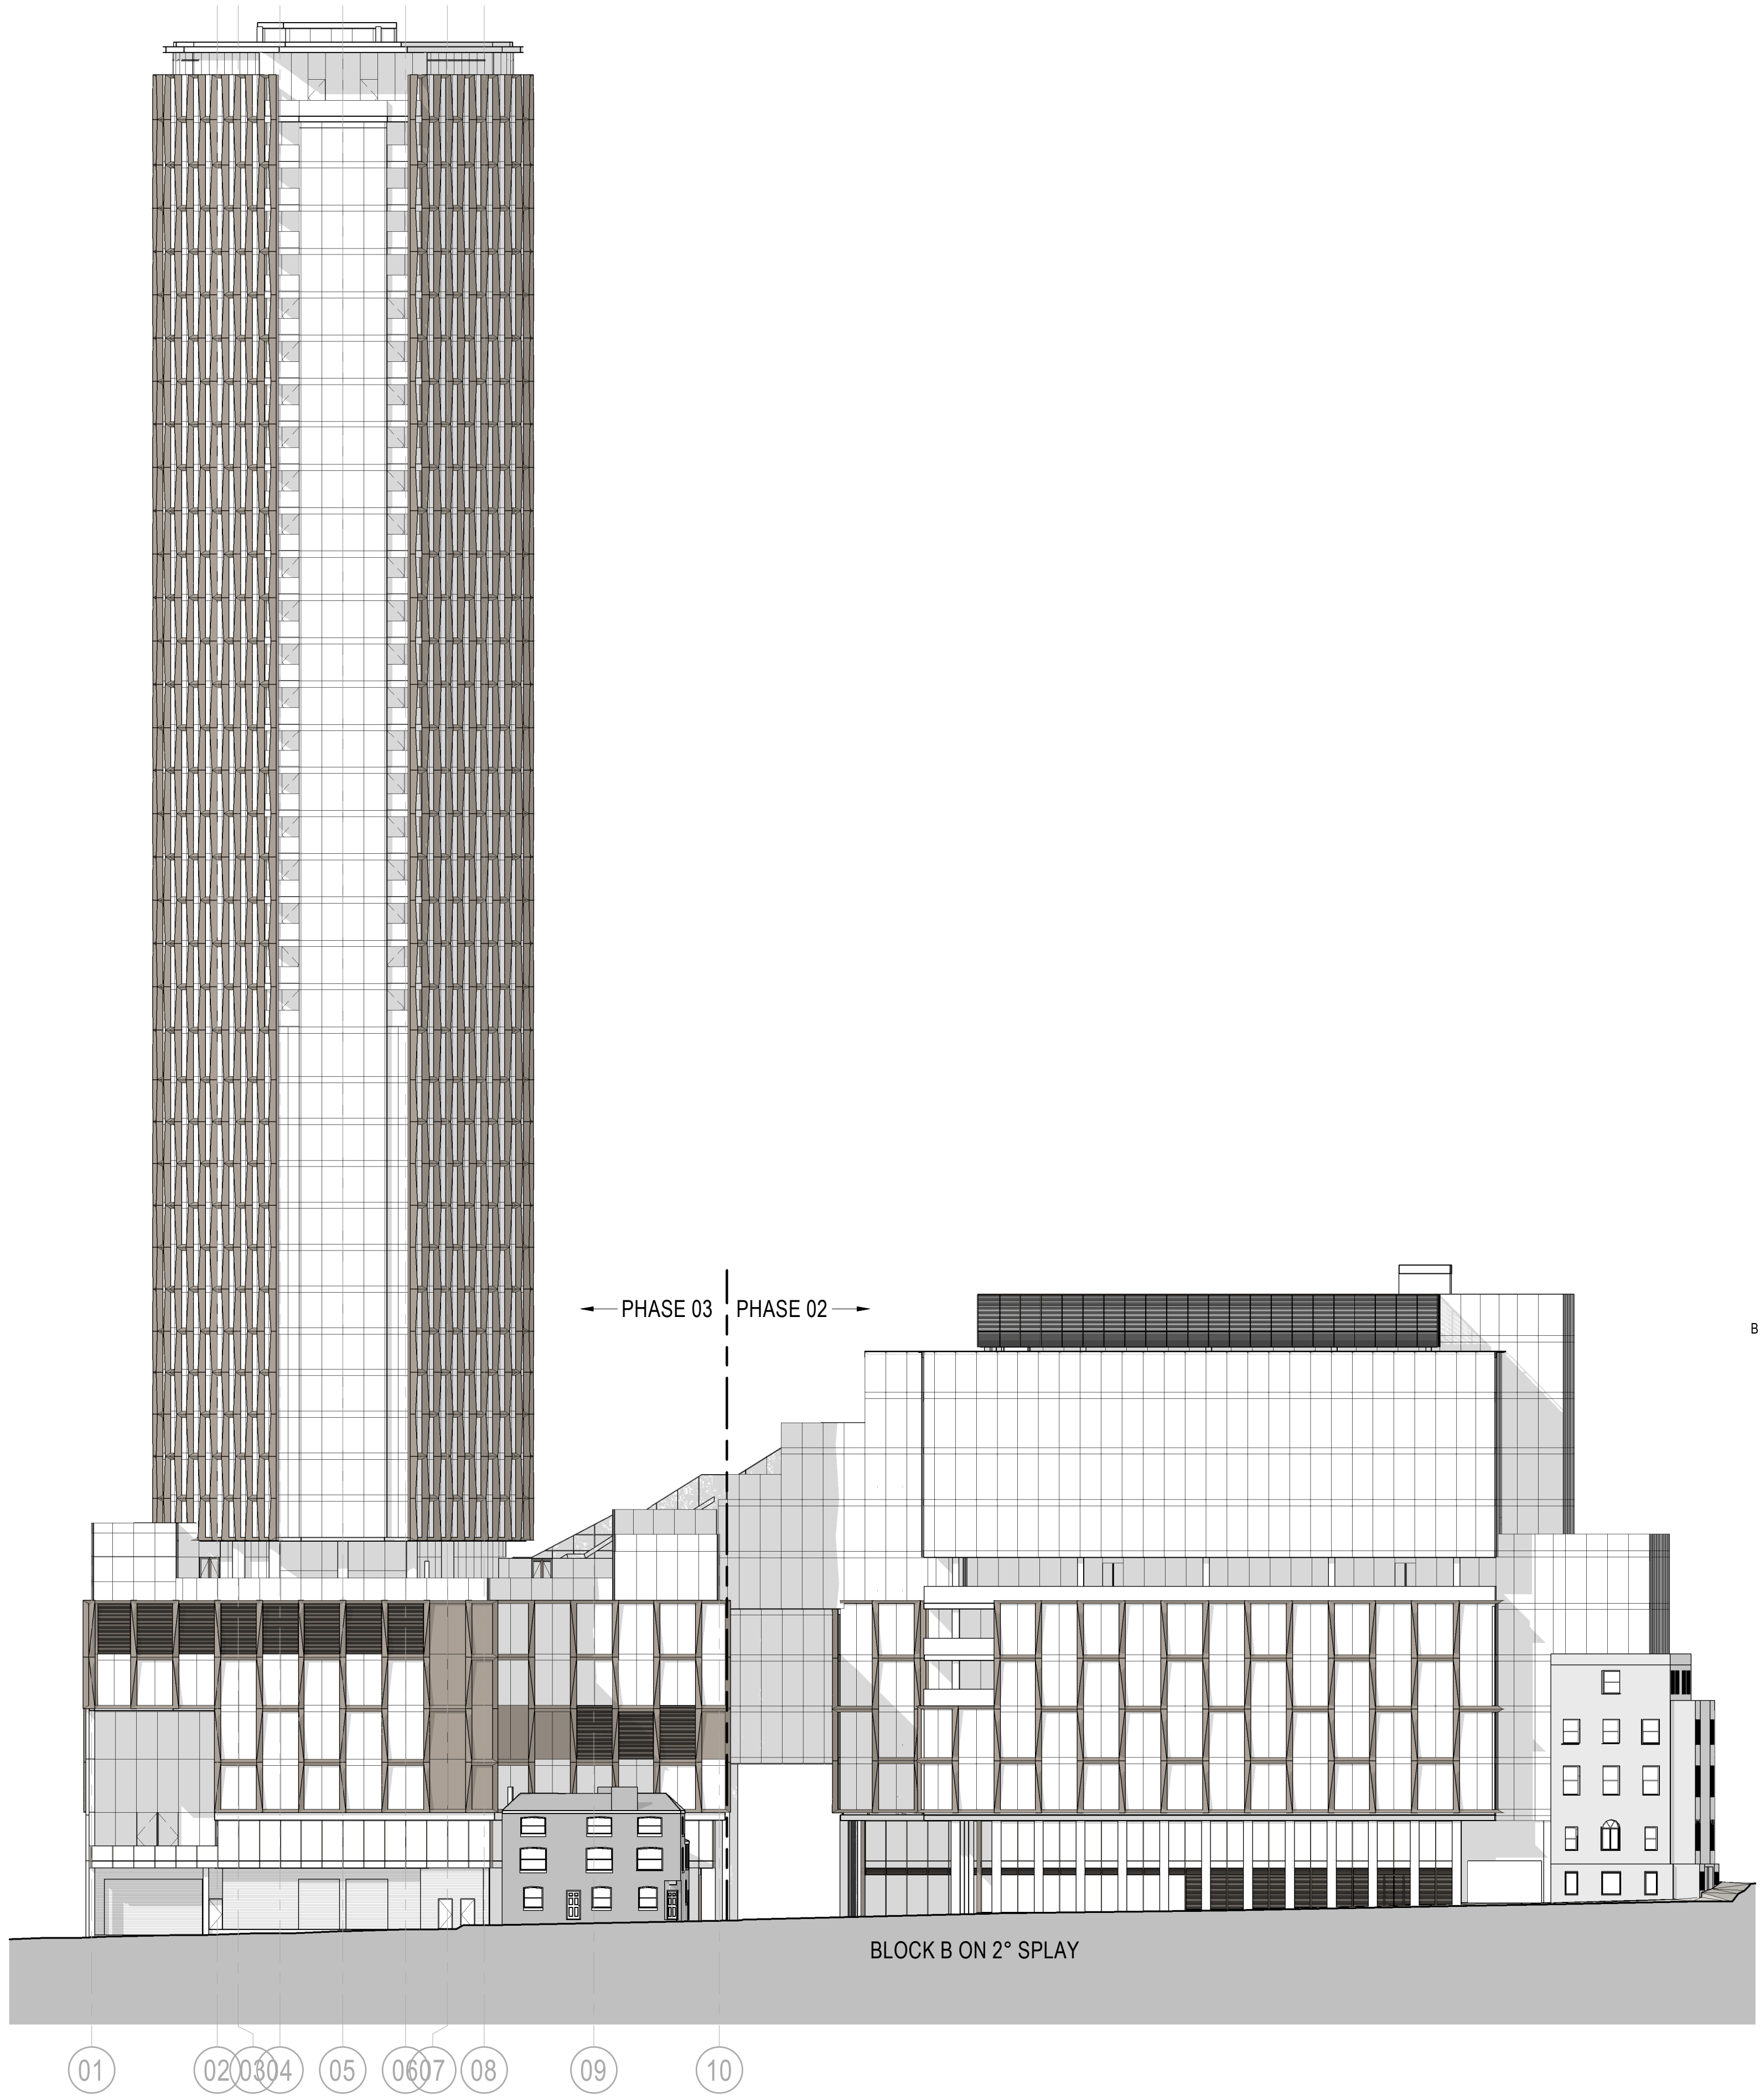

- B LEVEL 11 PLANT 76.800 m
- B LEVEL 10 74.775 m
- B LEVEL 09 70.800 m
- B LEVEL 08 67.100 m
- B LEVEL 07 63.400 m
- B LEVEL 06 59.700 m
- B LEVEL 05 56.000 m
- B LEVEL 04 52.300 m
- B LEVEL 03 48.600 m
- B LEVEL 02 44.900 m
- B LEVEL 01 41.200 m
- B LEVEL 0UG 38.100 m
- B LEVEL 0LG 36.500 m



General Notes

P03	06/09/21	S73 Submission
P02	20/08/21	S73 Submission DRAFT
P01	15/11/19	S73 Submission
NO:	DATE:	ISSUE:

Status

FOR INFORMATION

Interior Designer ROWLER JAMES BRINDLEY	Synagogue Consultant FDG fourthstate design group	Design Consultant hodder+partners
Civil Engineer Gcurtins	Services Engineer HOARE LEA (H.)	
Fire Engineer DESIGN FIRE		
Client S!M	Landscape Designer p-h	
	Project Manager zerum	

Architect
SOM
Skidmore, Owings & Merrill, Inc.
The Broadgate Tower, 20 Primrose Street
London EC2A 2EW, UK
Tel: +44 (0)20 7798 1000 Fax: +44 (0)20 7798 1100

Project Name
**ST. MICHAELS DEVELOPMENT,
MANCHESTER**

Drawing Title

ELEVATIONS - SOUTH

Project No 218739	Drawing No S73-203	Revision P03
Scale @ A0 As indicated		


© COPYRIGHT SKIDMORE, OWINGS & MERRILL (EUROPE) LLP. 2021

9/6/2021 6:53:59 PM A

A7

ELEVATION - BLOCK A COURTYARD

1 : 300

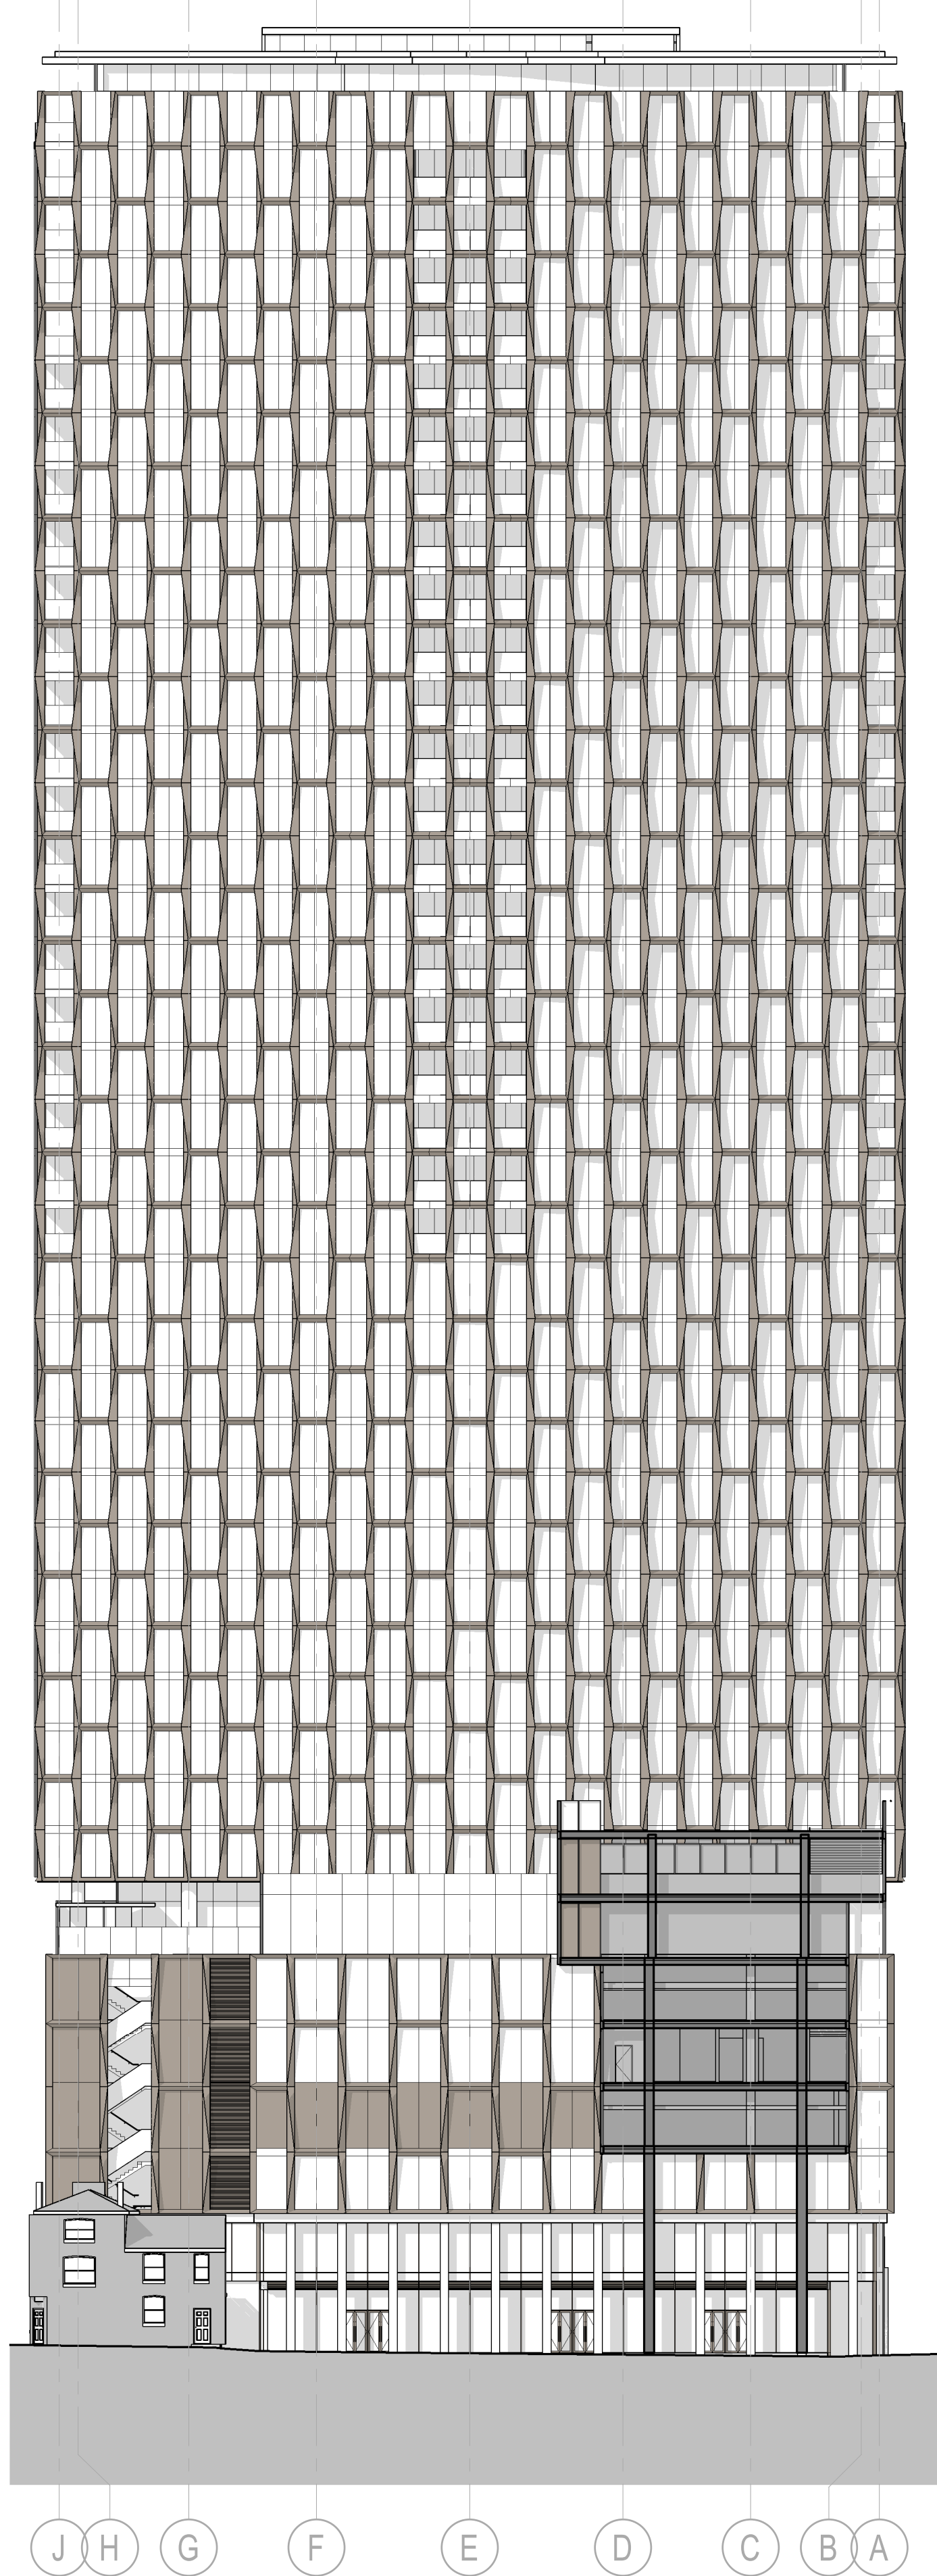


- A 41 - Roof 171.600 m
- A 40M - Residential 22M 169.300 m
- A 40 - Residential 22 166.275 m
- A 39 - Residential 21 163.025 m
- A 38 - Residential 20 159.925 m
- A 37 - Residential 19 156.825 m
- A 36 - Residential 18 153.725 m
- A 35 - Residential 17 150.625 m
- A 34 - Residential 16 147.525 m
- A 33 - Residential 15 144.425 m
- A 32 - Residential 14 141.325 m
- A 31 - Residential 13 138.225 m
- A 30 - Residential 12 135.125 m
- A 29 - Residential 11 132.025 m
- A 28 - Residential 10 128.925 m
- A 27 - Residential 09 125.825 m
- A 26 - Residential 08 122.725 m
- A 25 - Residential 07 119.625 m
- A 24 - Residential 06 116.525 m
- A 23 - Residential 05 113.425 m
- A 22 - Residential 04 110.325 m
- A 21 - Residential 03 107.225 m
- A 20 - Residential 02 104.125 m
- A 19 - Residential 01 101.025 m
- A 18 - Hotel 12 97.425 m
- A 17 - Hotel 11 94.425 m
- A 16 - Hotel 10 91.425 m
- A 15 - Hotel 09 88.425 m
- A 14 - Hotel 08 85.425 m
- A 13 - Hotel 07 82.425 m
- A 12 - Hotel 06 79.425 m
- A 11 - Hotel 05 76.425 m
- A 10 - Hotel 04 73.425 m
- A 09 - Hotel 03 70.425 m
- A 08 - Hotel 02 67.425 m
- A 07 - Hotel 01 64.425 m
- A 06 - Hotel Lobby 59.900 m
- A 05 - Hotel Plantrooms 56.070 m
- A 04 - Hotel Conference 52.340 m
- A 03 - Hotel Gym 48.490 m
- A 02 - Synagogue 44.680 m
- 01 - Synagogue 41.200 m
- A 00M - Mezzanine Plant 39.000 m
- A 0UG - Ground Upper 36.500 m
- A 0LG - Ground Lower 35.550 m


A3

ELEVATION - BLOCK B COURTYARD

1 : 300

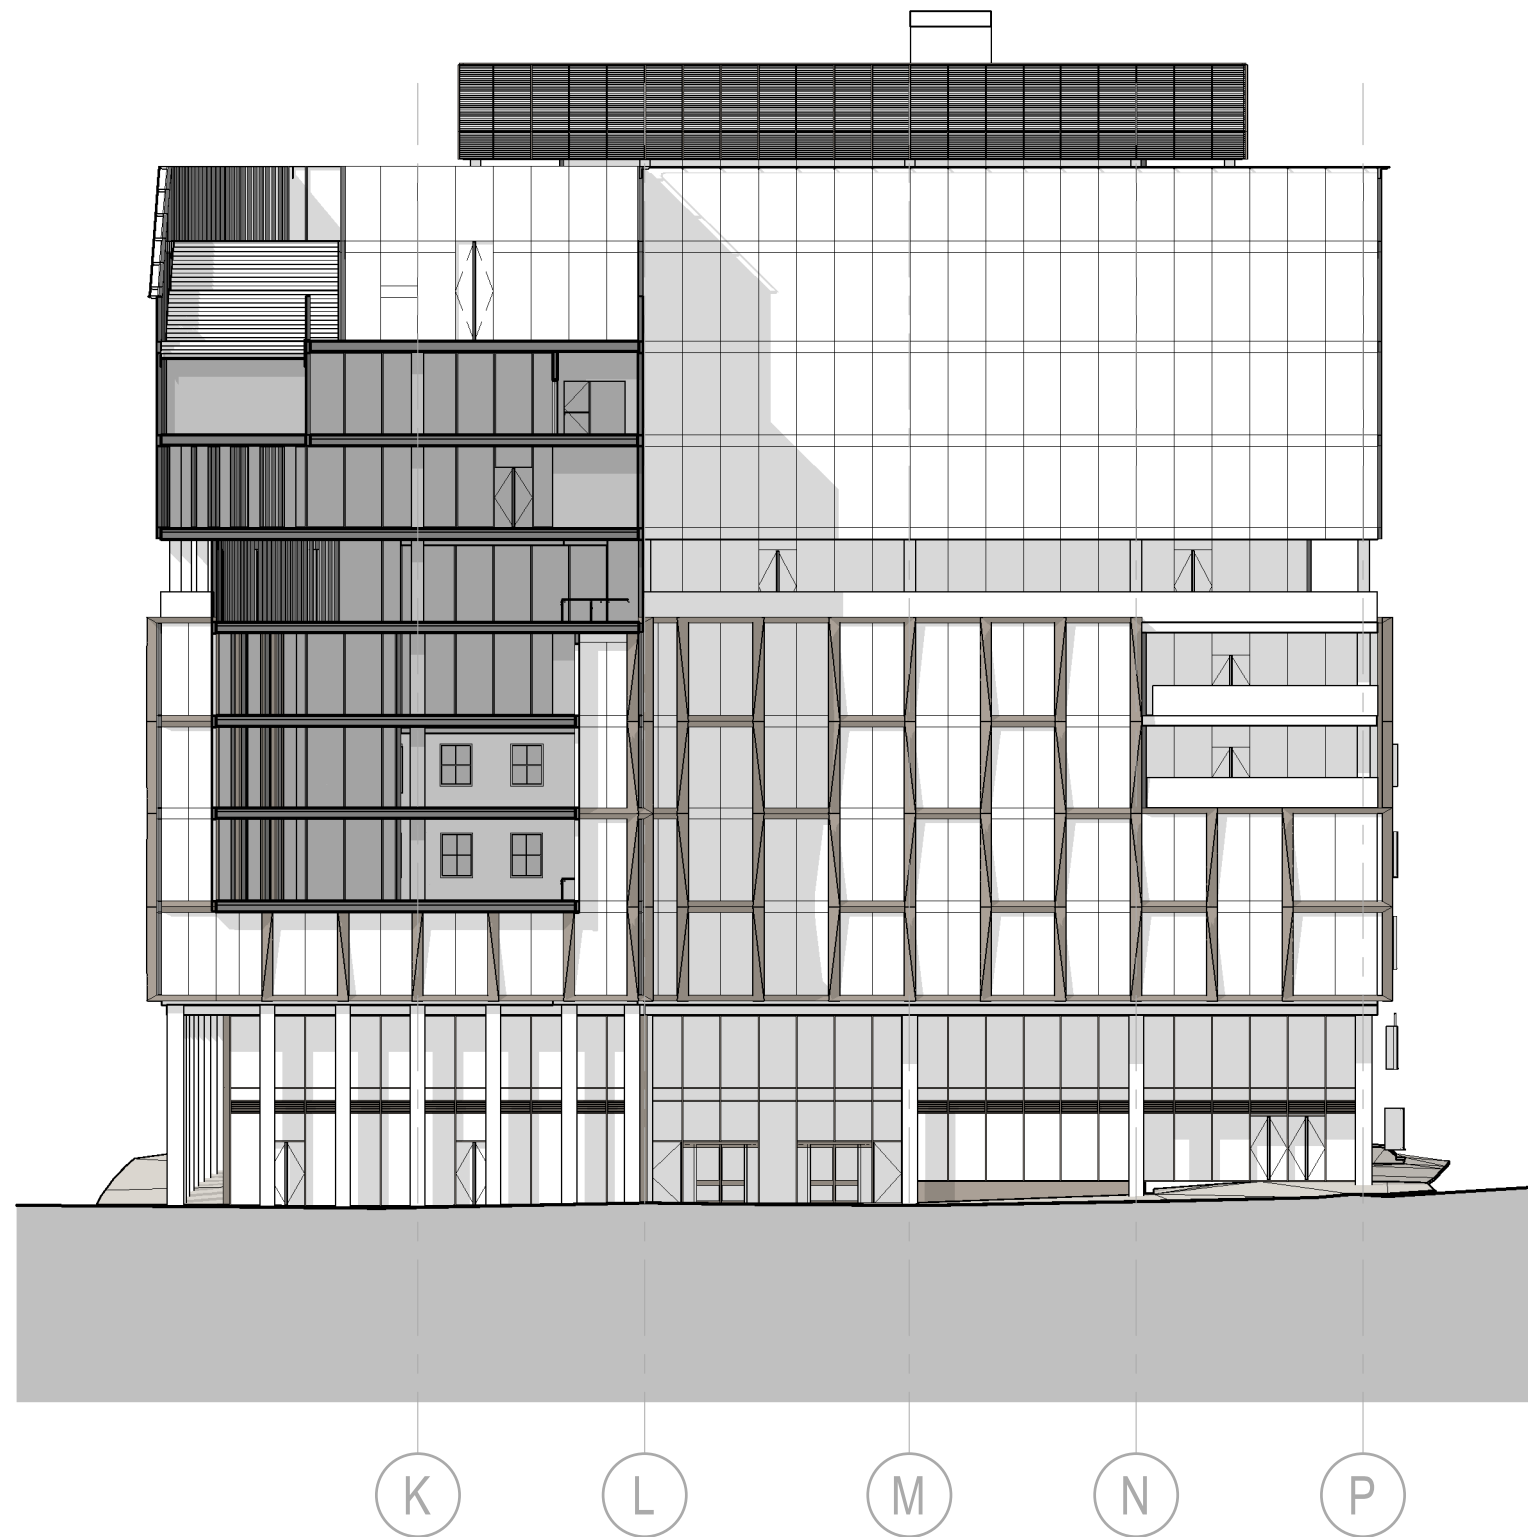

- B LEVEL 11 PLANT 78.800 m
- B LEVEL 10 74.775 m
- B LEVEL 09 70.800 m
- B LEVEL 08 67.100 m
- B LEVEL 07 63.400 m
- B LEVEL 06 59.700 m
- B LEVEL 05 56.000 m
- B LEVEL 04 52.300 m
- B LEVEL 03 48.600 m
- B LEVEL 02 44.900 m
- B LEVEL 01 41.200 m
- B LEVEL 0UG 38.100 m
- B LEVEL 0LG 36.500 m

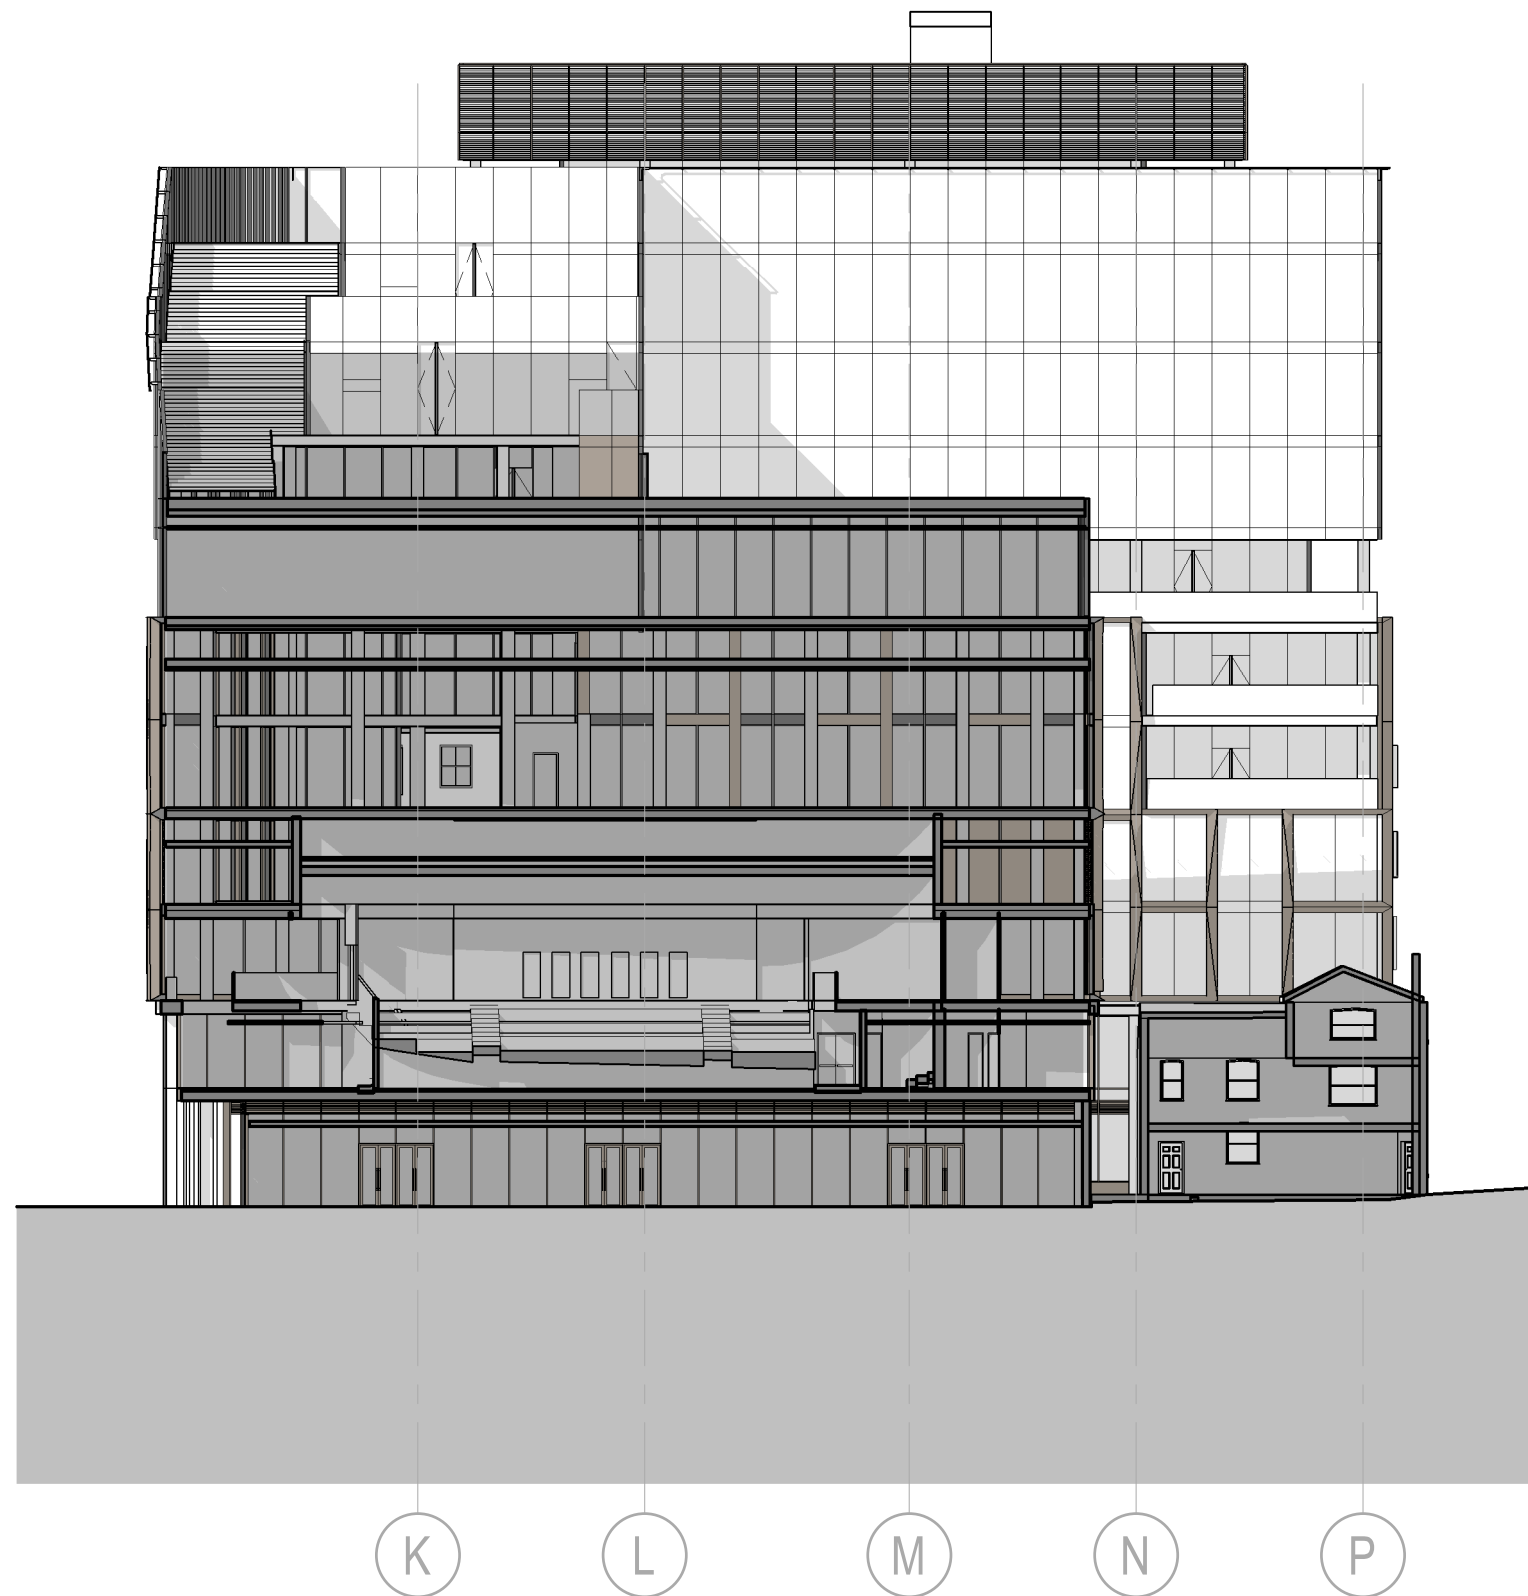


- B LEVEL 11 PLANT 78.800 m
- B LEVEL 10 74.775 m
- B LEVEL 09 70.800 m
- B LEVEL 08 67.100 m
- B LEVEL 07 63.400 m
- B LEVEL 06 59.700 m
- B LEVEL 05 56.000 m
- B LEVEL 04 52.300 m
- B LEVEL 03 48.600 m
- B LEVEL 02 44.900 m
- B LEVEL 01 41.200 m
- B LEVEL 0UG 38.100 m
- B LEVEL 0LG 36.500 m

D3

ELEVATION - BLOCK B TERRACES

1 : 300

Key Plan

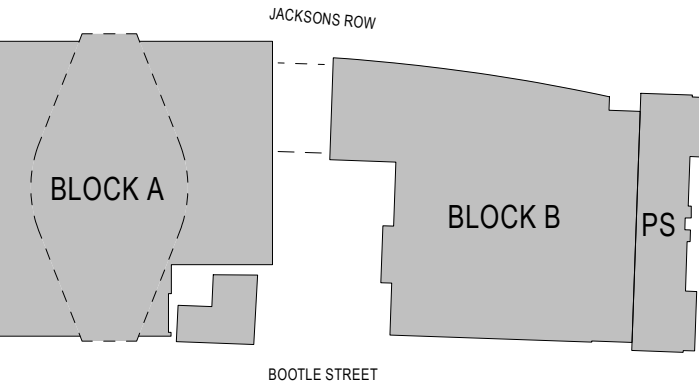

General Notes

P04	06/09/21	S73 Submission
P03	20/08/21	S73 Submission DRAFT
P02	04/12/19	S73 Submission
P01	15/11/19	S73 Submission
NO:	DATE:	ISSUE:

Status

FOR INFORMATION

Interior Designer ROWLER JAMES BRINDLEY	Synagogue Consultant FDG fairhurst design group	Design Consultant hodder+partners
Civil Engineer Gcurtins	Services Engineer HOARE LEA (H.)	Fire Engineer DESIGN FIRE CONSULTANTS
Client S!M	Landscape Designer p+ie	Project Manager zerum

Architect
SOM
Skidmore, Owings & Merrill, Inc.
The Broadgate Tower, 20 Primrose Street
London EC2A 2EW, UK
Tel: +44 (0)20 7798 1000 Fax: +44 (0)20 7798 1100

Project Name
**ST. MICHAELS DEVELOPMENT,
MANCHESTER**

Drawing Title

ELEVATIONS -
COURTYARD BLOCK A
AND BLOCK B

Project No 218739	Drawing No S73-204	Revision P04
Scale @ A0 As indicated		



© COPYRIGHT SKIDMORE, OWINGS & MERRILL (EUROPE) LLP. 2021

9/6/2021 6:54:18 PM A

A7

BLOCK B ELEVATION WEST - PHASE 02 TEMPORARY FACADE

1 : 300

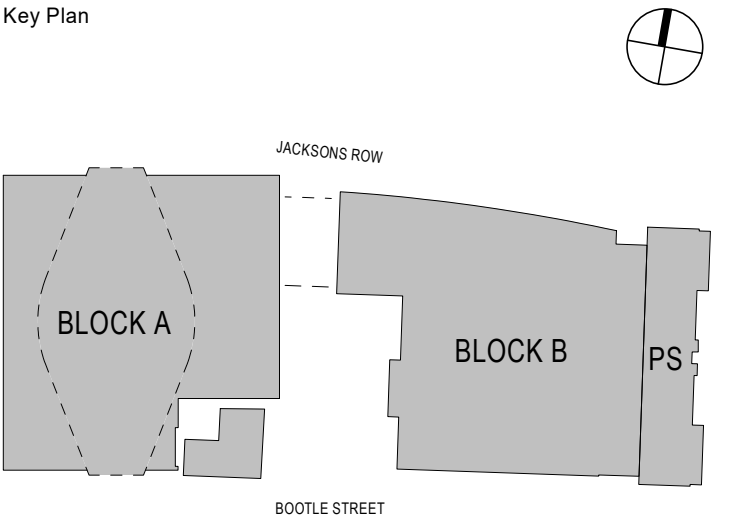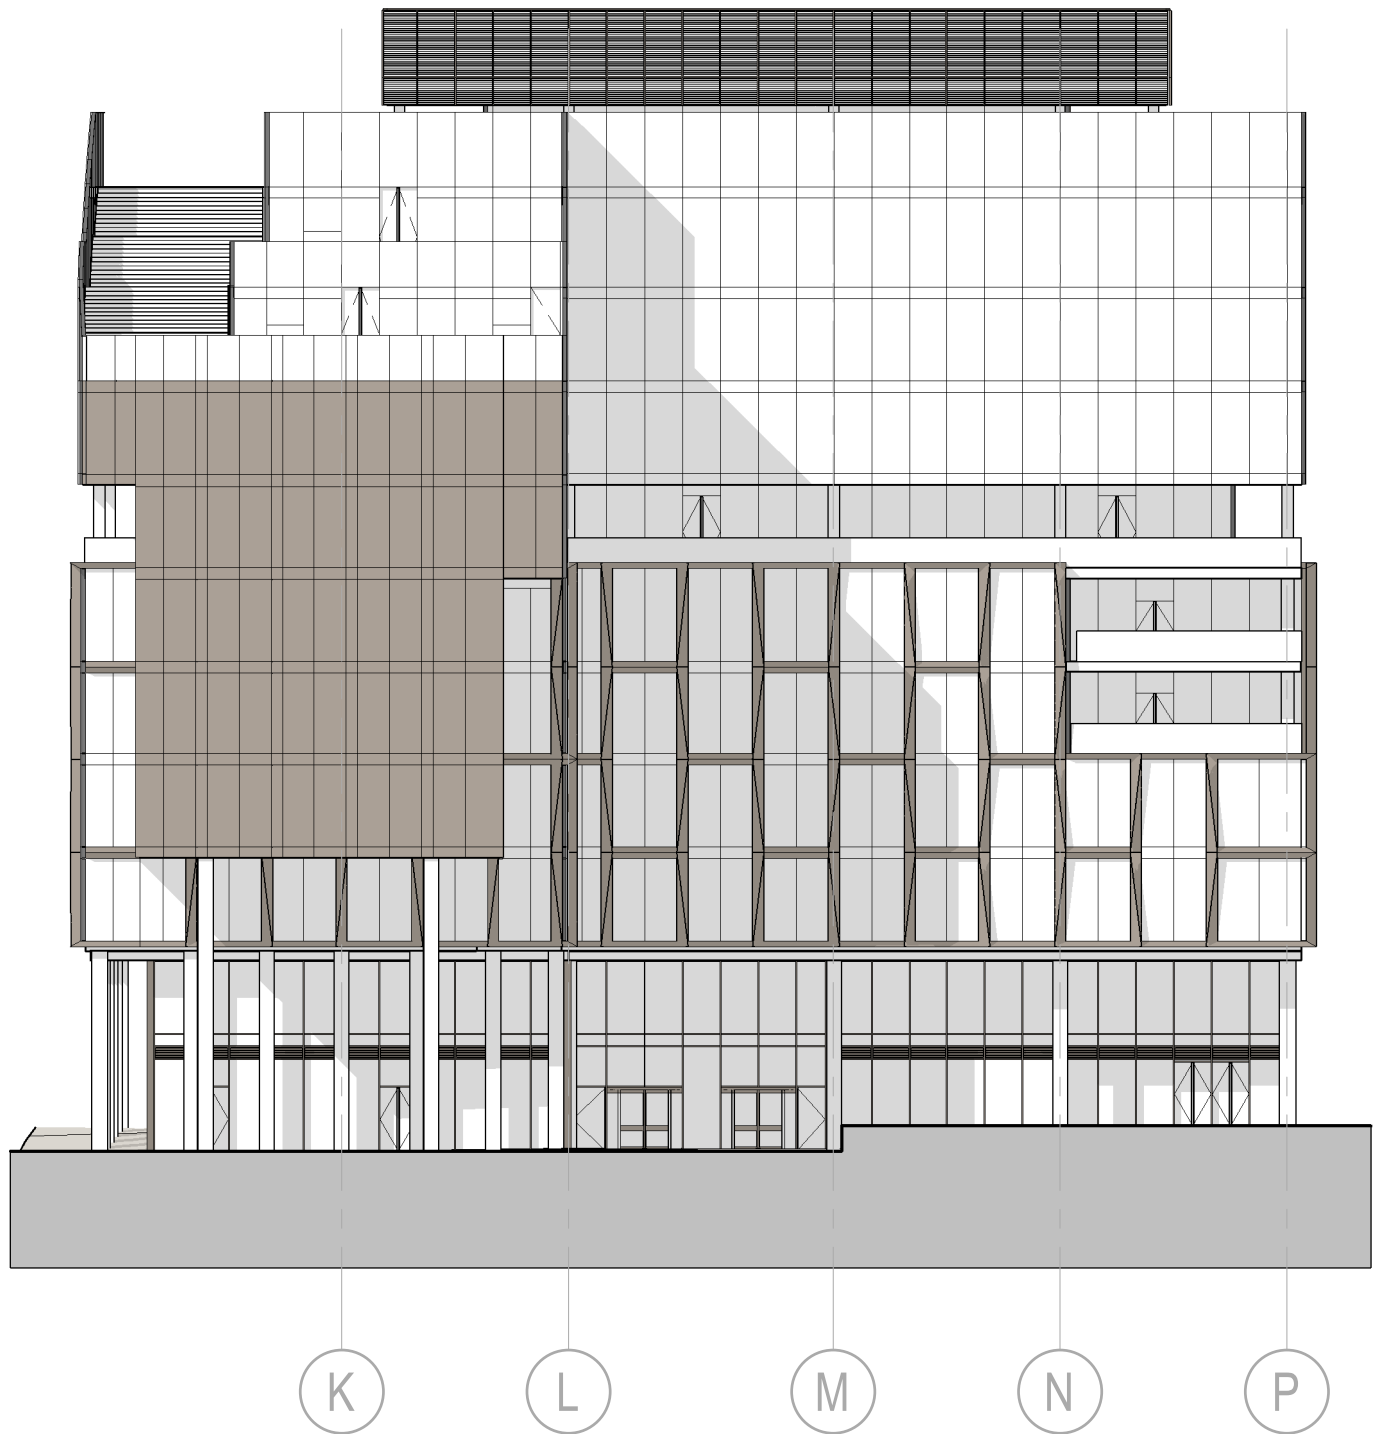

General Notes

P02	06/09/21	S73 Submission
P01	20/08/21	S73 Submission DRAFT
NO:	DATE:	ISSUE:

Status

FOR INFORMATION

Interior Designer BOWLER JAMES BRINDLEY	Synagogue Consultant FDG fairhurst design group	Design Consultant hodder+partners
Civil Engineer Curtins	Services Engineer HOARE LEA (H.)	
Fire Engineer DESIGN FIRE		
Client ST!M	Landscape Designer p+ie	Project Manager zerum

Architect

SOM

Skidmore, Owings & Merrill, Inc.
The Broadgate Tower, 20 Primrose Street
London EC2A 2EW, UK
Tel: +44 (0)20 7798 1000 Fax: +44 (0)20 7798 1100

Project Name


ST. MICHAELS DEVELOPMENT,
MANCHESTER

Drawing Title


ELEVATIONS - BLOCK B
WEST (TEMPORARY
FACADE)



Project No	Drawing No	Revision
	218739	
Scale @ A0	S73-205	P02
As indicated		

1 : 300

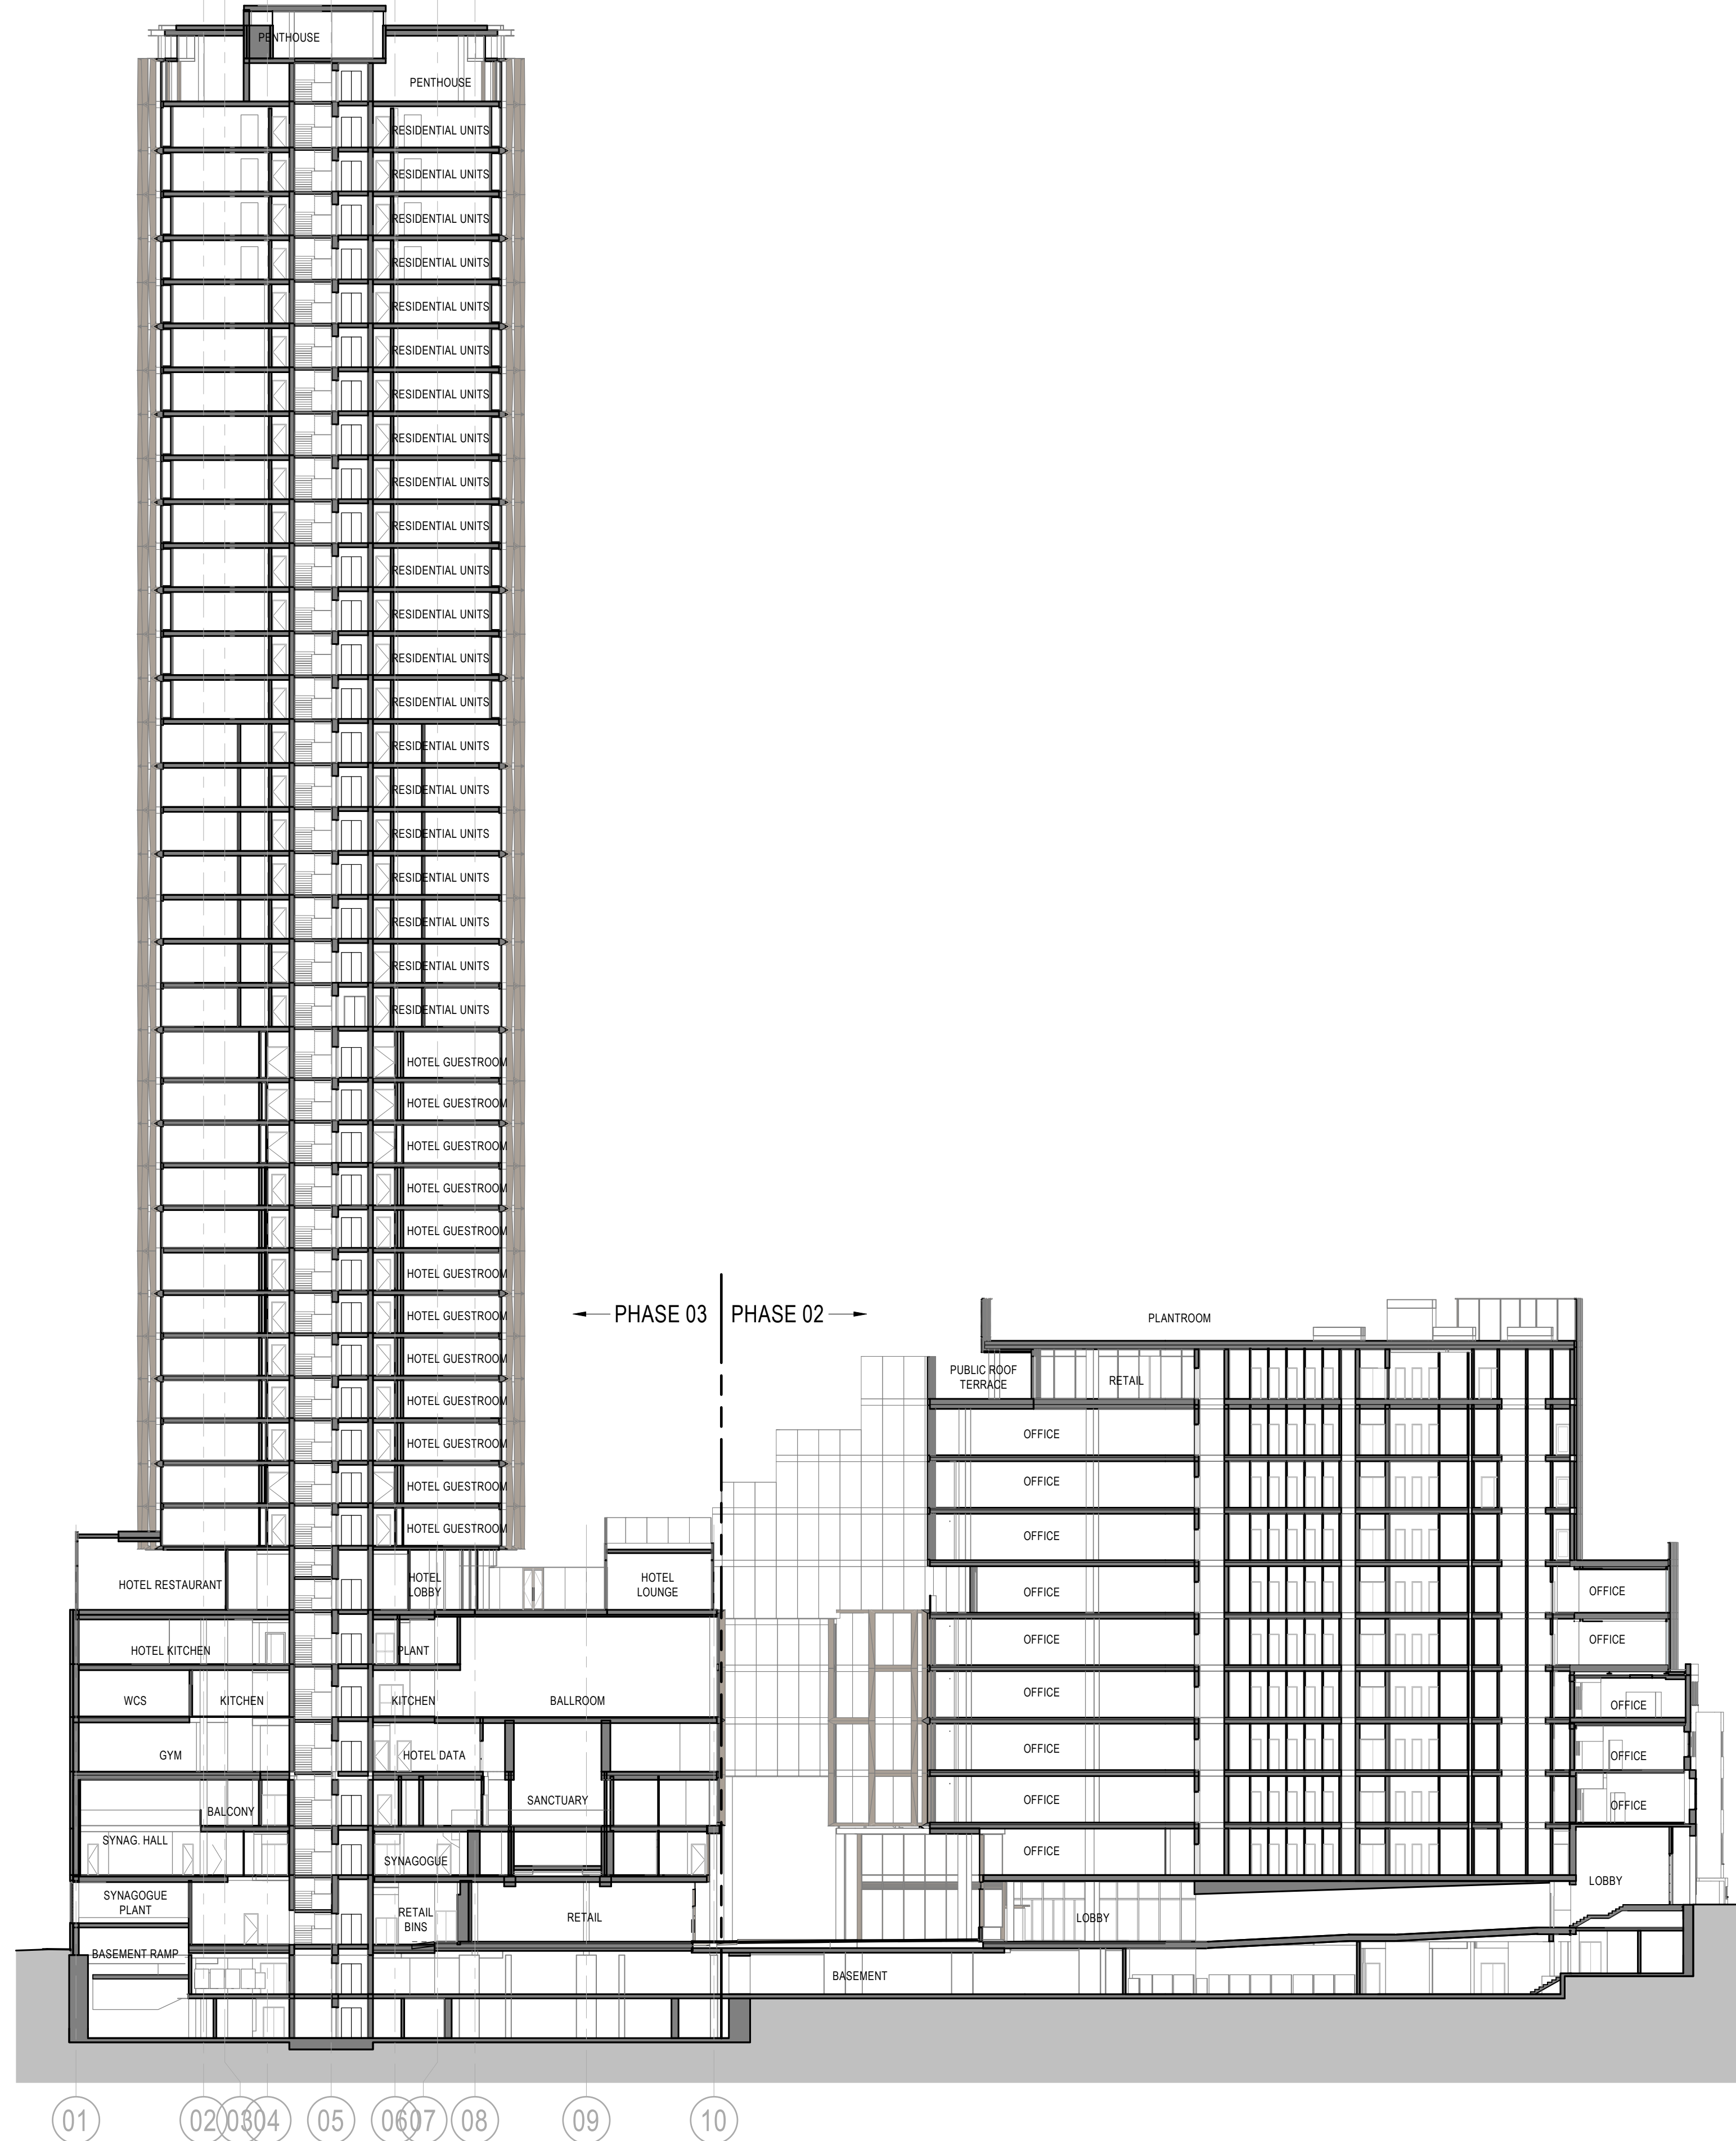

B LEVEL 11 PLANT	78.800 m	
B LEVEL 10	74.775 m	
B LEVEL 09	70.800 m	
B LEVEL 08	67.100 m	
B LEVEL 07	63.400 m	
B LEVEL 06	59.700 m	
B LEVEL 05	56.000 m	
B LEVEL 04	52.300 m	
B LEVEL 03	48.600 m	
B LEVEL 02	44.900 m	
B LEVEL 01	41.200 m	
B LEVEL OUG	38.100 m	
B LEVEL OLG	36.500 m	

 

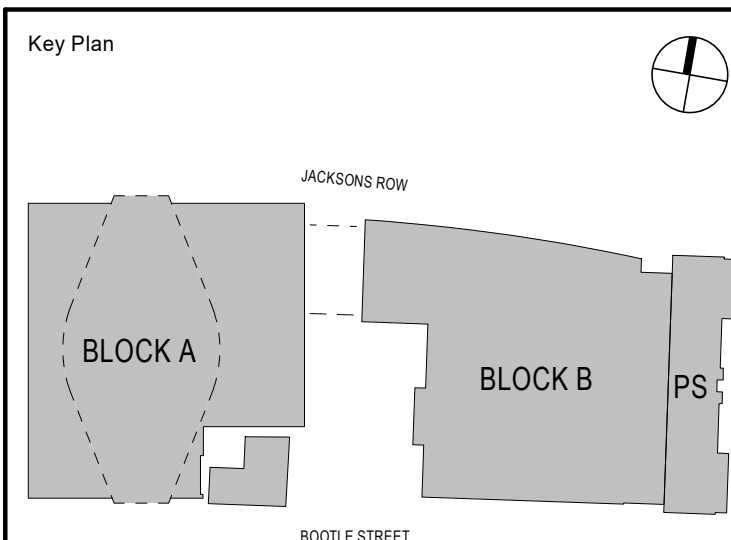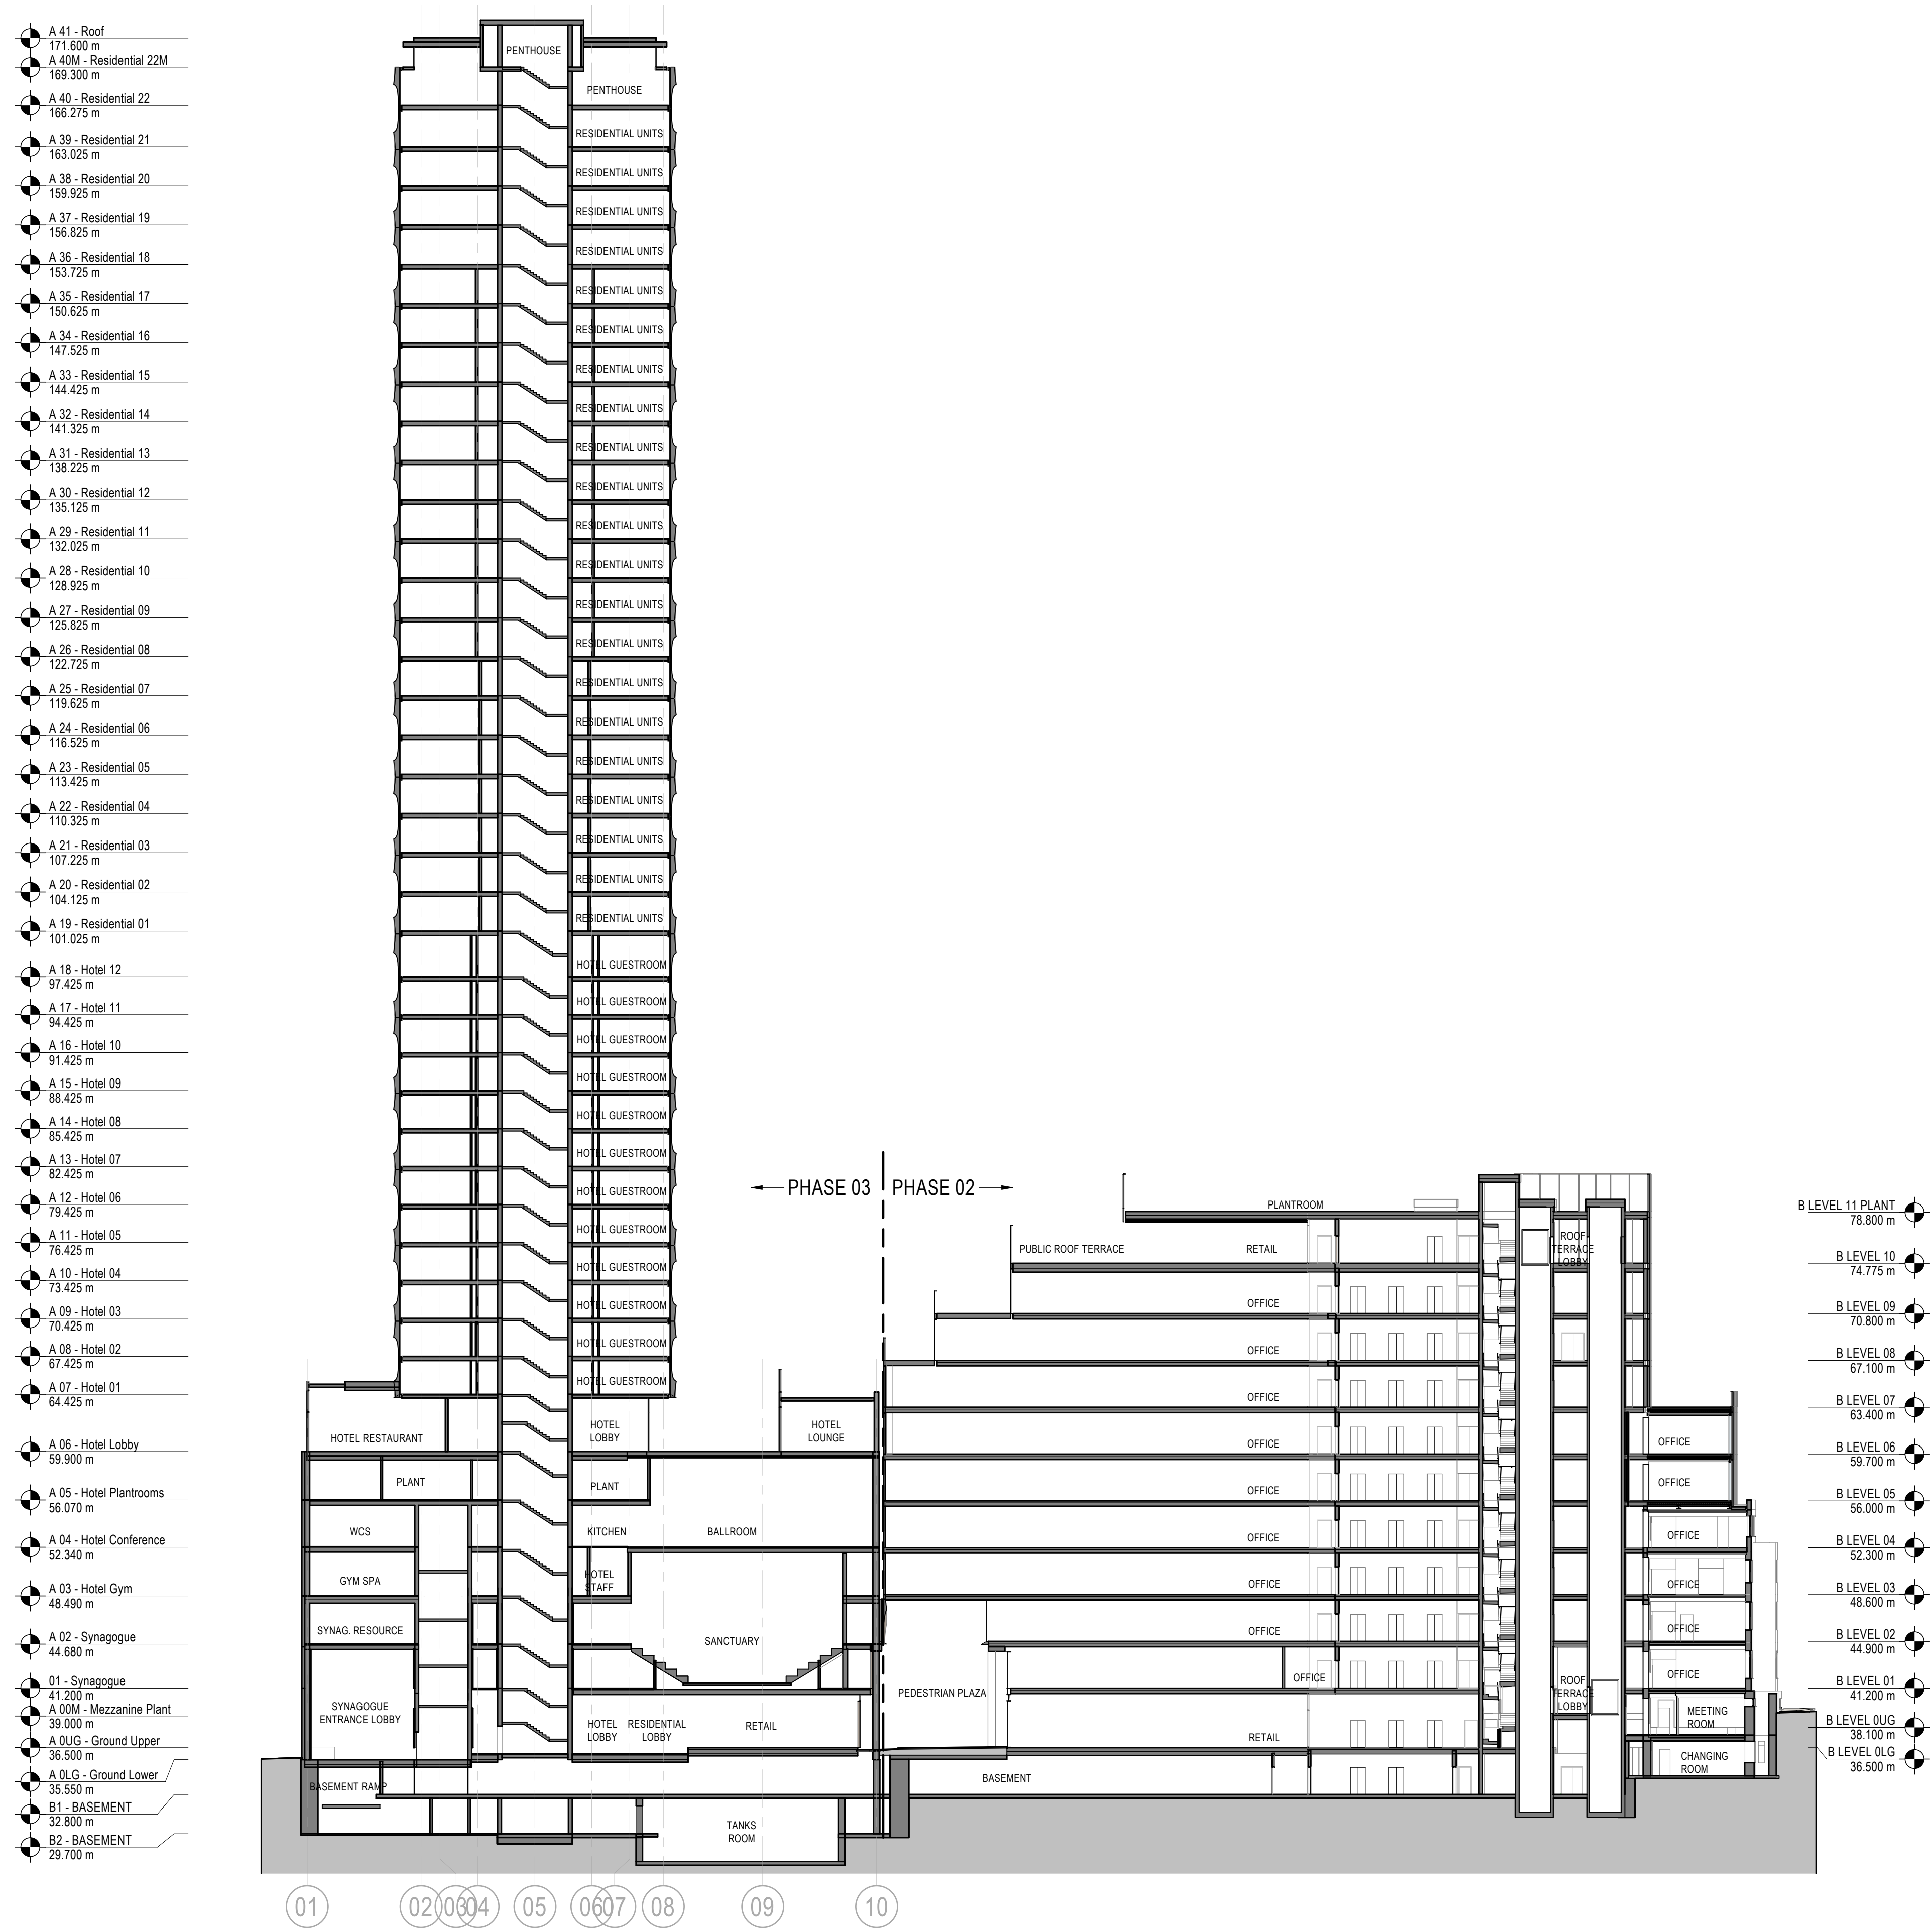

General Notes		
P03	06/09/21	S73 Submission
P02	20/08/21	S73 Submission DRAFT
P01	15/11/19	S73 Submission
NO:	DATE:	ISSUE:

Status FOR INFORMATION		
Interior Designer BOWLER JAMES BRINDLEY	Synagogue Consultant FDG fairhurst design group	Design Consultant hodder+partners
Civil Engineer Ccortins		
Services Engineer HOARE LEA HL		
Fire Engineer DESIGN FIRE DESIGN FIRE LTD		
Client S.T.M.	Landscape Designer p-ie	
		Project Manager zerum

Architect

SOM

Skidmore, Owings & Merrill, Inc.
The Broadgate Tower, 20 Primrose Street
London EC2A 2EW, UK
Tel: +44 (0)20 7798 1000 Fax: +44 (0)20 7798 1100

Project Name

**ST. MICHAELS DEVELOPMENT,
MANCHESTER**

Drawing Title

**BUILDINGS SECTIONS -
WEST-EAST BRIDGE**

Project No	Drawing No	Revision
218739	S73-252	P03
Scale @ A0 As indicated		
© COPYRIGHT SKIDMORE, OWINGS & MERRILL (EUROPE) LLP. 2021		


9/6/2021 6:55:23 PM A

A7

CROSS SECTION BLOCK A NORTH-SOUTH

1 : 300

- A 41 - Roof
171.600 m
- A 40M - Residential 22M
169.300 m
- A 40 - Residential 22
166.275 m
- A 39 - Residential 21
163.025 m
- A 38 - Residential 20
159.925 m
- A 37 - Residential 19
156.825 m
- A 36 - Residential 18
153.725 m
- A 35 - Residential 17
150.625 m
- A 34 - Residential 16
147.525 m
- A 33 - Residential 15
144.425 m
- A 32 - Residential 14
141.325 m
- A 31 - Residential 13
138.225 m
- A 30 - Residential 12
135.125 m
- A 29 - Residential 11
132.025 m
- A 28 - Residential 10
128.925 m
- A 27 - Residential 09
125.825 m
- A 26 - Residential 08
122.725 m
- A 25 - Residential 07
119.625 m
- A 24 - Residential 06
116.525 m
- A 23 - Residential 05
113.425 m
- A 22 - Residential 04
110.325 m
- A 21 - Residential 03
107.225 m
- A 20 - Residential 02
104.125 m
- A 19 - Residential 01
101.025 m
- A 18 - Hotel 12
97.425 m
- A 17 - Hotel 11
94.425 m
- A 16 - Hotel 10
91.425 m
- A 15 - Hotel 09
88.425 m
- A 14 - Hotel 08
85.425 m
- A 13 - Hotel 07
82.425 m
- A 12 - Hotel 06
79.425 m
- A 11 - Hotel 05
76.425 m
- A 10 - Hotel 04
73.425 m
- A 09 - Hotel 03
70.425 m
- A 08 - Hotel 02
67.425 m
- A 07 - Hotel 01
64.425 m
- A 06 - Hotel Lobby
59.900 m
- A 05 - Hotel Plantrooms
56.070 m
- A 04 - Hotel Conference
52.340 m
- A 03 - Hotel Gym
48.490 m
- A 02 - Synagogue
44.680 m
- 01 - Synagogue
41.200 m
- A 00M - Mezzanine Plant
39.000 m
- A 0LG - Ground Lower
35.550 m
- B1 - BASEMENT
32.800 m
- B2 - BASEMENT
29.700 m

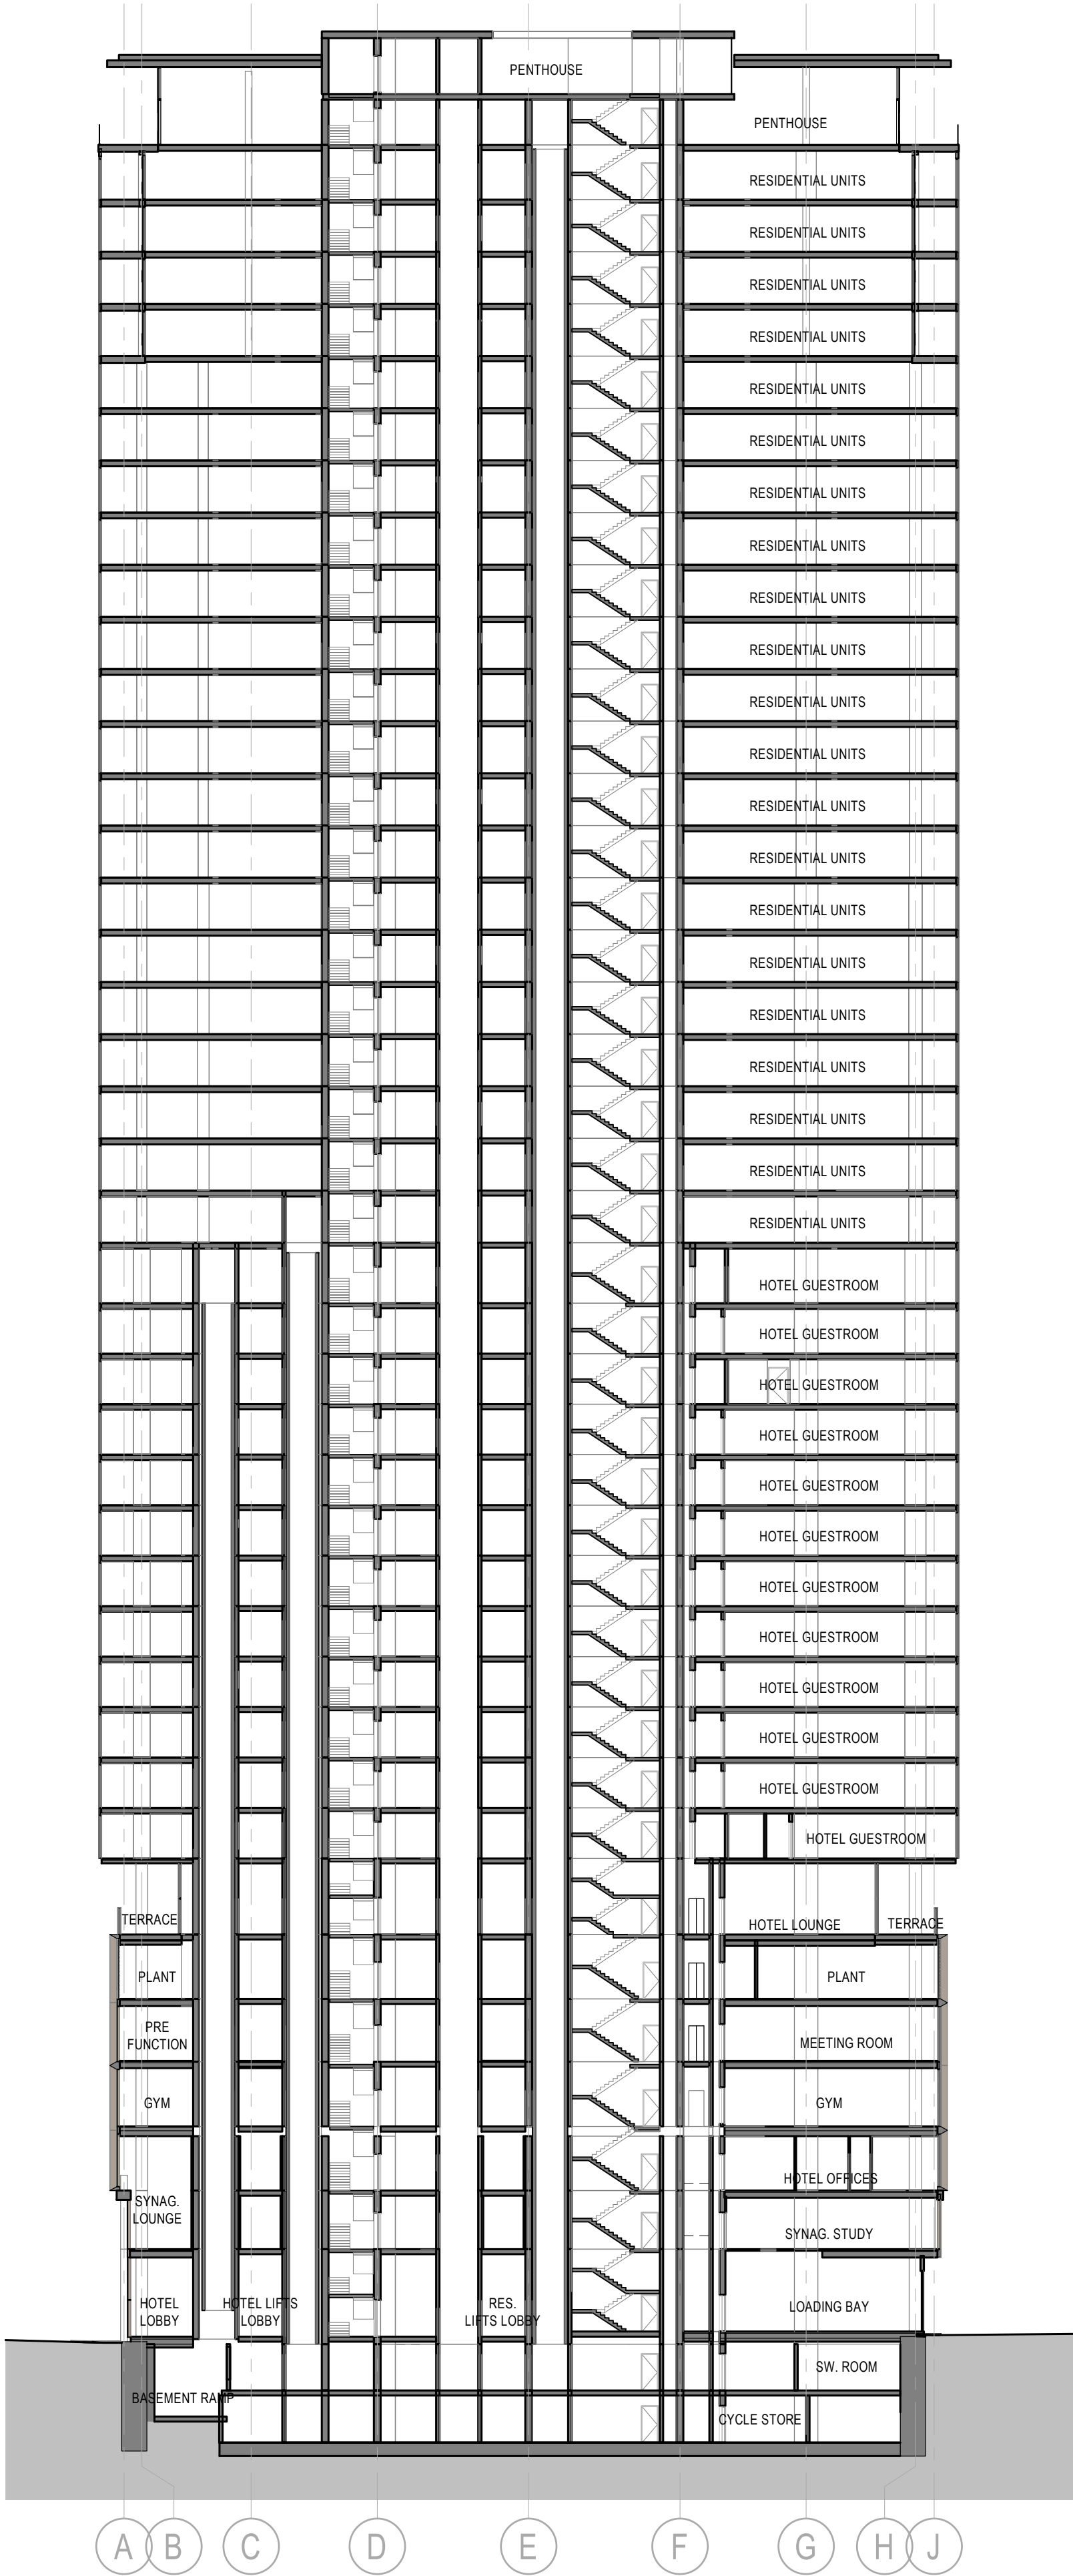

Key Plan

General Notes

P03	06/09/21	S73 Submission
P02	20/08/21	S73 Submission DRAFT
P01	15/11/19	S73 Submission
NO:	DATE:	ISSUE:

Status

FOR INFORMATION

Interior Designer ROWLER JAMES BRINDLEY	Synagogue Consultant FDG fairhurst design group	Design Consultant hodder+partners
Civil Engineer Gcurtins	Services Engineer HOARE LEA (H.)	Fire Engineer DESIGN FIRE CONSULTANTS
Client S!M	Architect SOM Skidmore, Owings & Merrill, Inc. The Broadgate Tower, 20 Primrose Street London EC2A 2EW, UK Tel: +44 (0)20 7798 1000 Fax: +44 (0)20 7798 1100	Landscape Designer p-10
Project Manager zerum		

Drawing Title

BUILDINGS SECTIONS -
NORTH-SOUTH BLOCK A


Project No 218739	Drawing No S73-253	Revision P03
Scale @ A0 As indicated		
© COPYRIGHT SKIDMORE, OWINGS & MERRILL (EUROPE) LLP. 2021		

9/6/2021 6:55:38 PM A

A7

CROSS SECTION NORTH-SOUTH


1 : 300

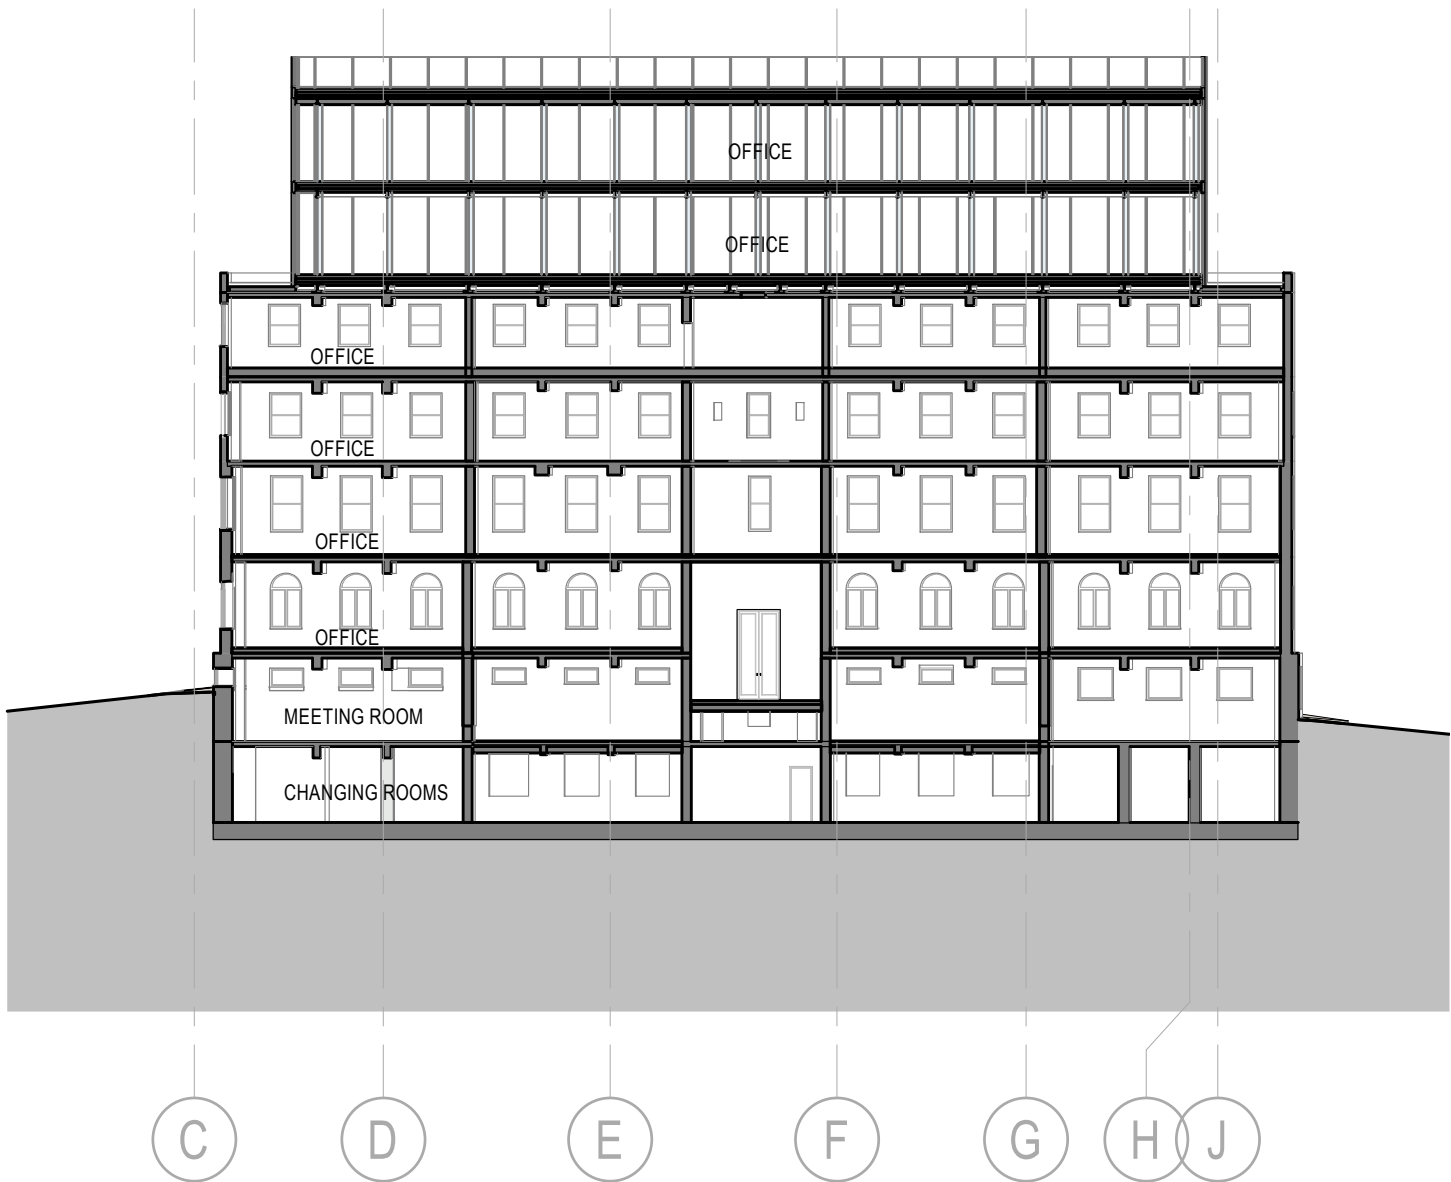


A4

CROSS SECTION BLOCK B NORTH-SOUTH

1 : 300

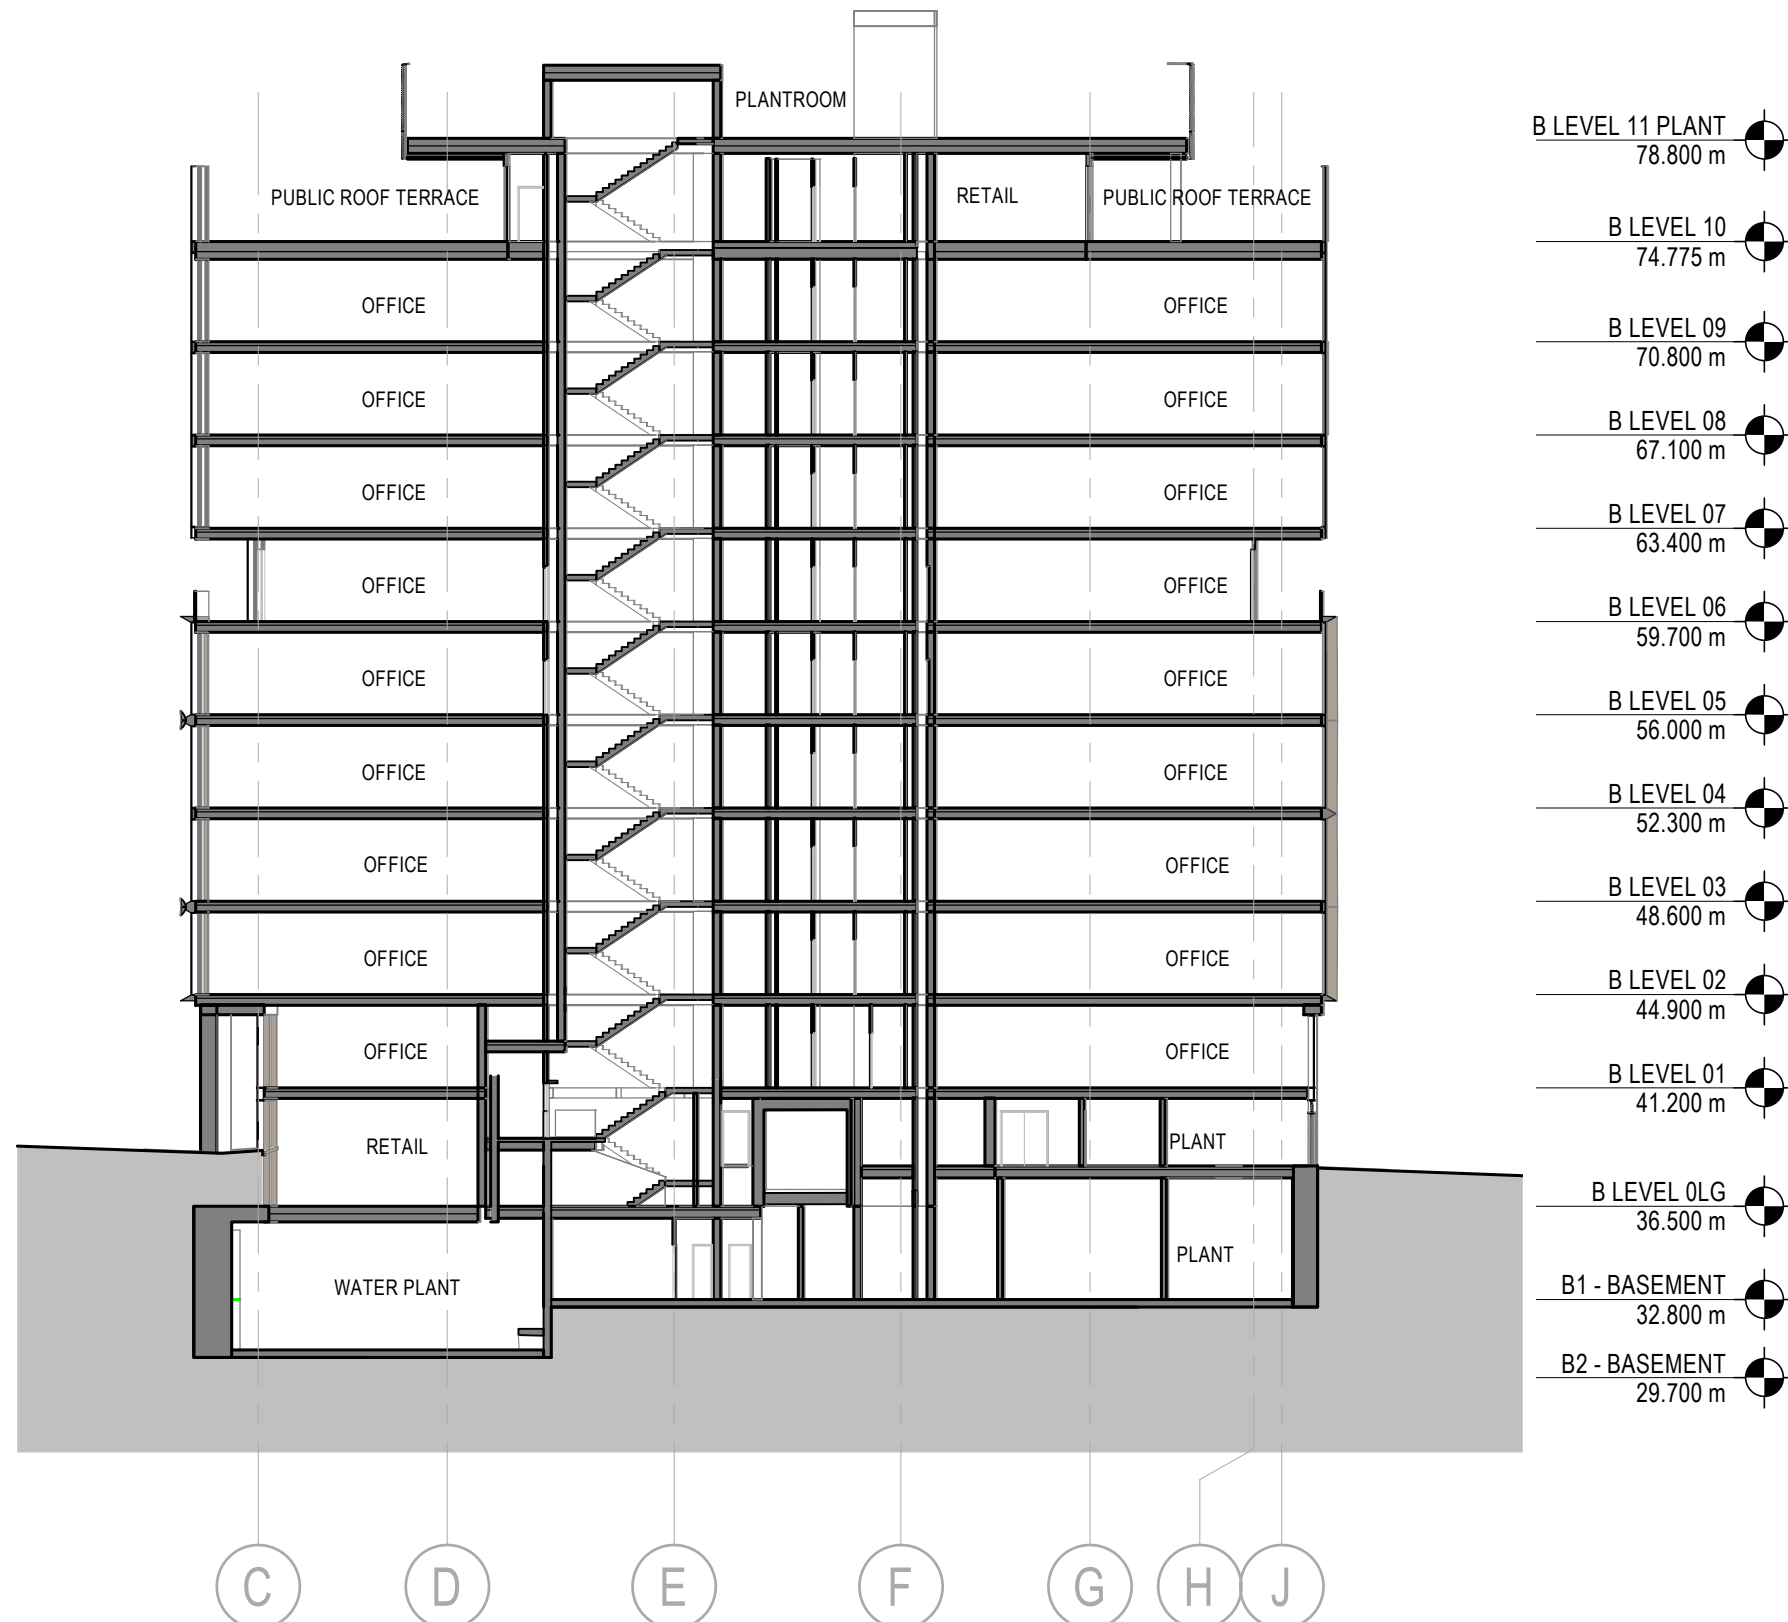

Key Plan

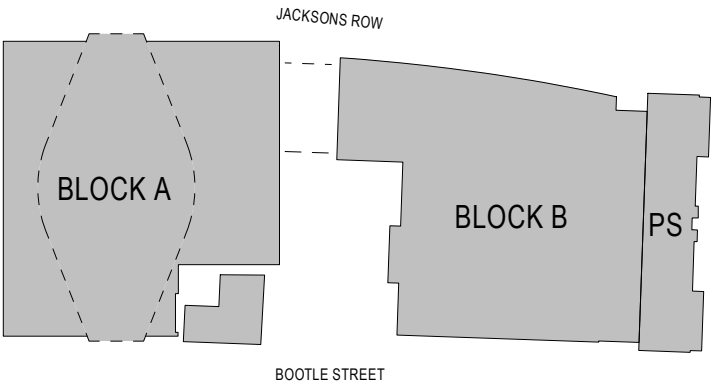

General Notes

P03	06/09/21	S73 Submission
P02	20/08/21	S73 Submission DRAFT
P01	15/11/19	S73 Submission
NO:	DATE:	ISSUE:

Status

FOR INFORMATION

Interior Designer BOWLER JAMES BRINDLEY	Synagogue Consultant FDG fairhurst design group	Design Consultant hodder+partners
Civil Engineer Gcurtins	Services Engineer HOARE LEA (H)	
Fire Engineer DESIGN FIRE CONSULTANTS		
Client S!M	Landscape Designer p-10	Project Manager zerum
Architect SOM Skidmore, Owings & Merrill, Inc. The Broadgate Tower, 20 Primrose Street London EC2A 2EW, UK Tel: +44 (0)20 7798 1000 Fax: +44 (0)20 7798 1100		

Project Name

ST. MICHAELS DEVELOPMENT,
MANCHESTER

Drawing Title

BUILDINGS SECTIONS -
NORTH-SOUTH BLOCK B

Project No 218739	Drawing No S73-254	Revision P03
Scale @ A0 As indicated		

© COPYRIGHT SKIDMORE, OWINGS & MERRILL (EUROPE) LLP. 2021