




CYCLE COMPOUND - NORTH ELEVATION AA'
SCALE 1:50

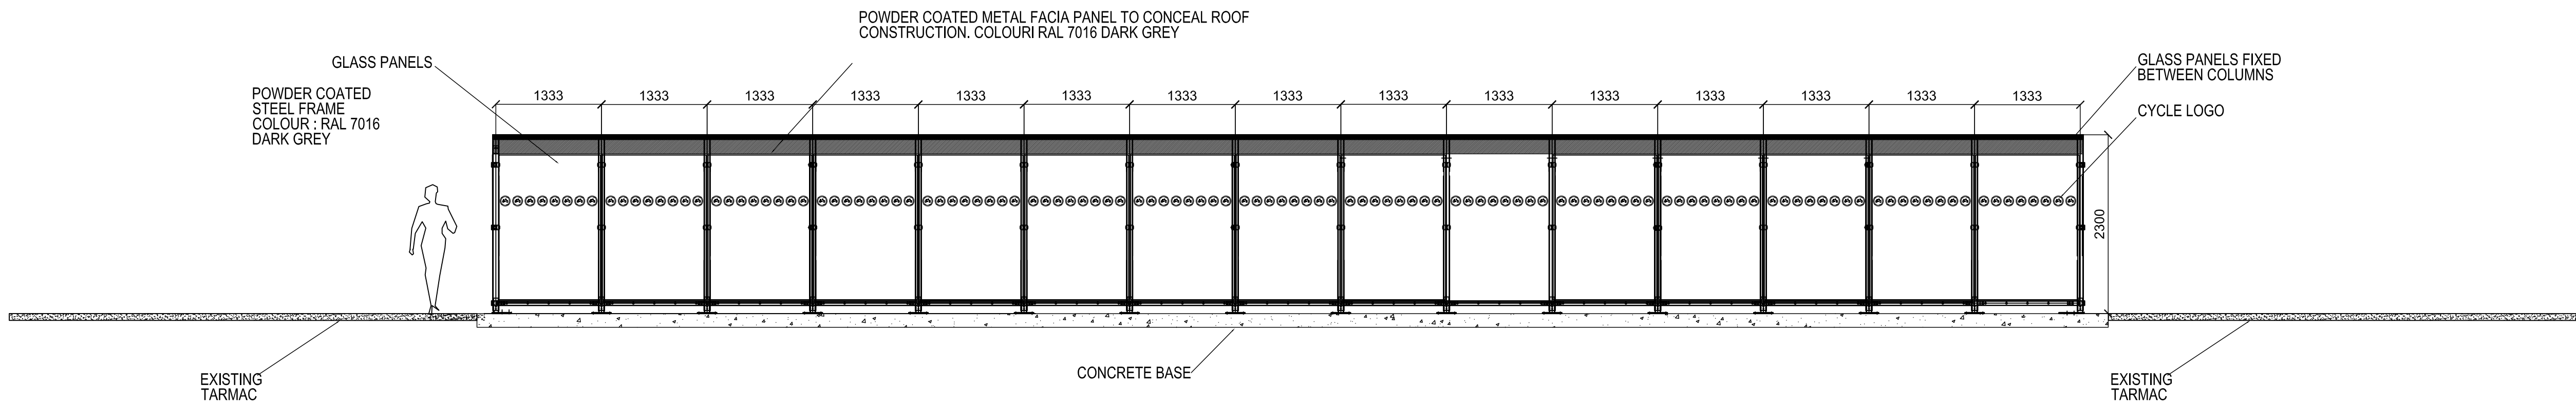

CYCLE COMPOUND - SOUTH ELEVATION BB'
SCALE 1:50

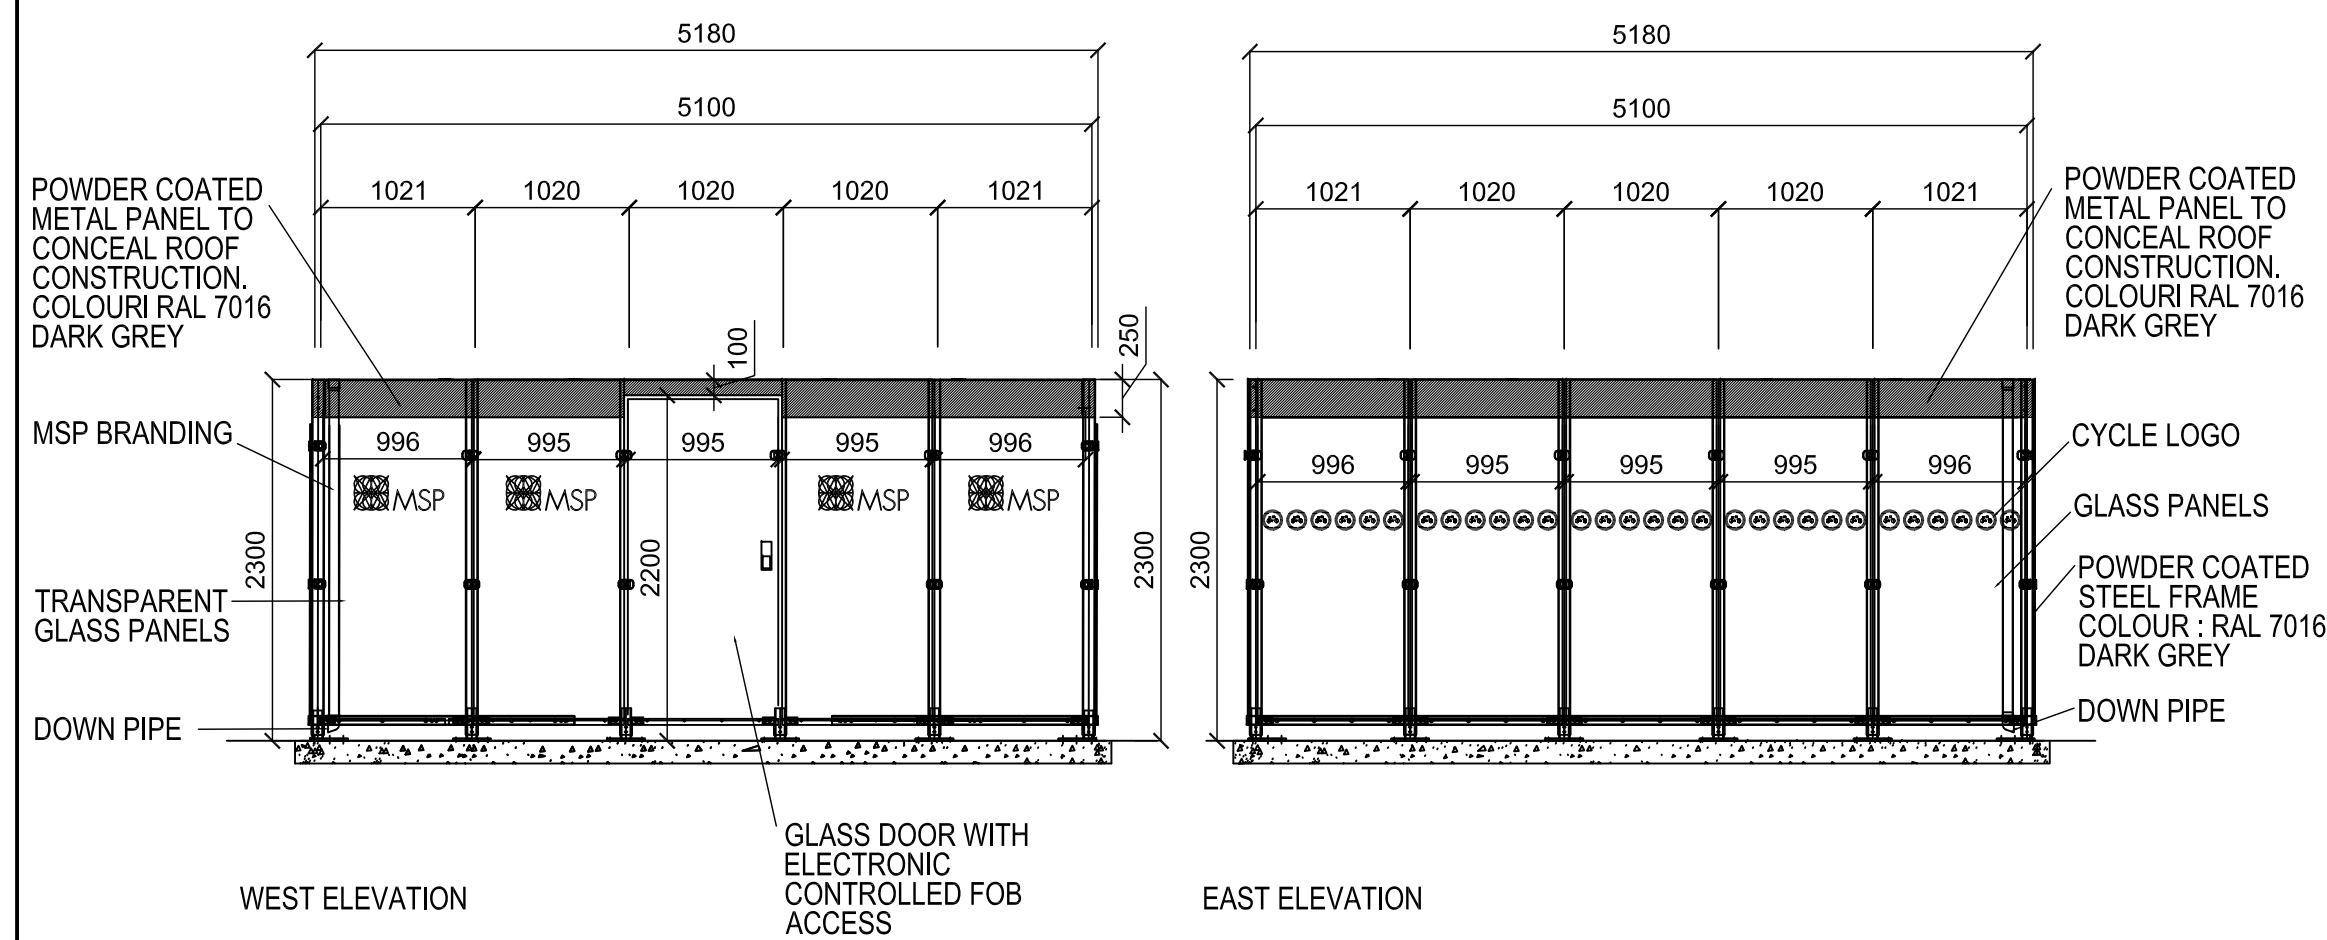

CYCLE COMPOUND LAYOUT - WEST & EAST ELEVATION
SCALE 1:50

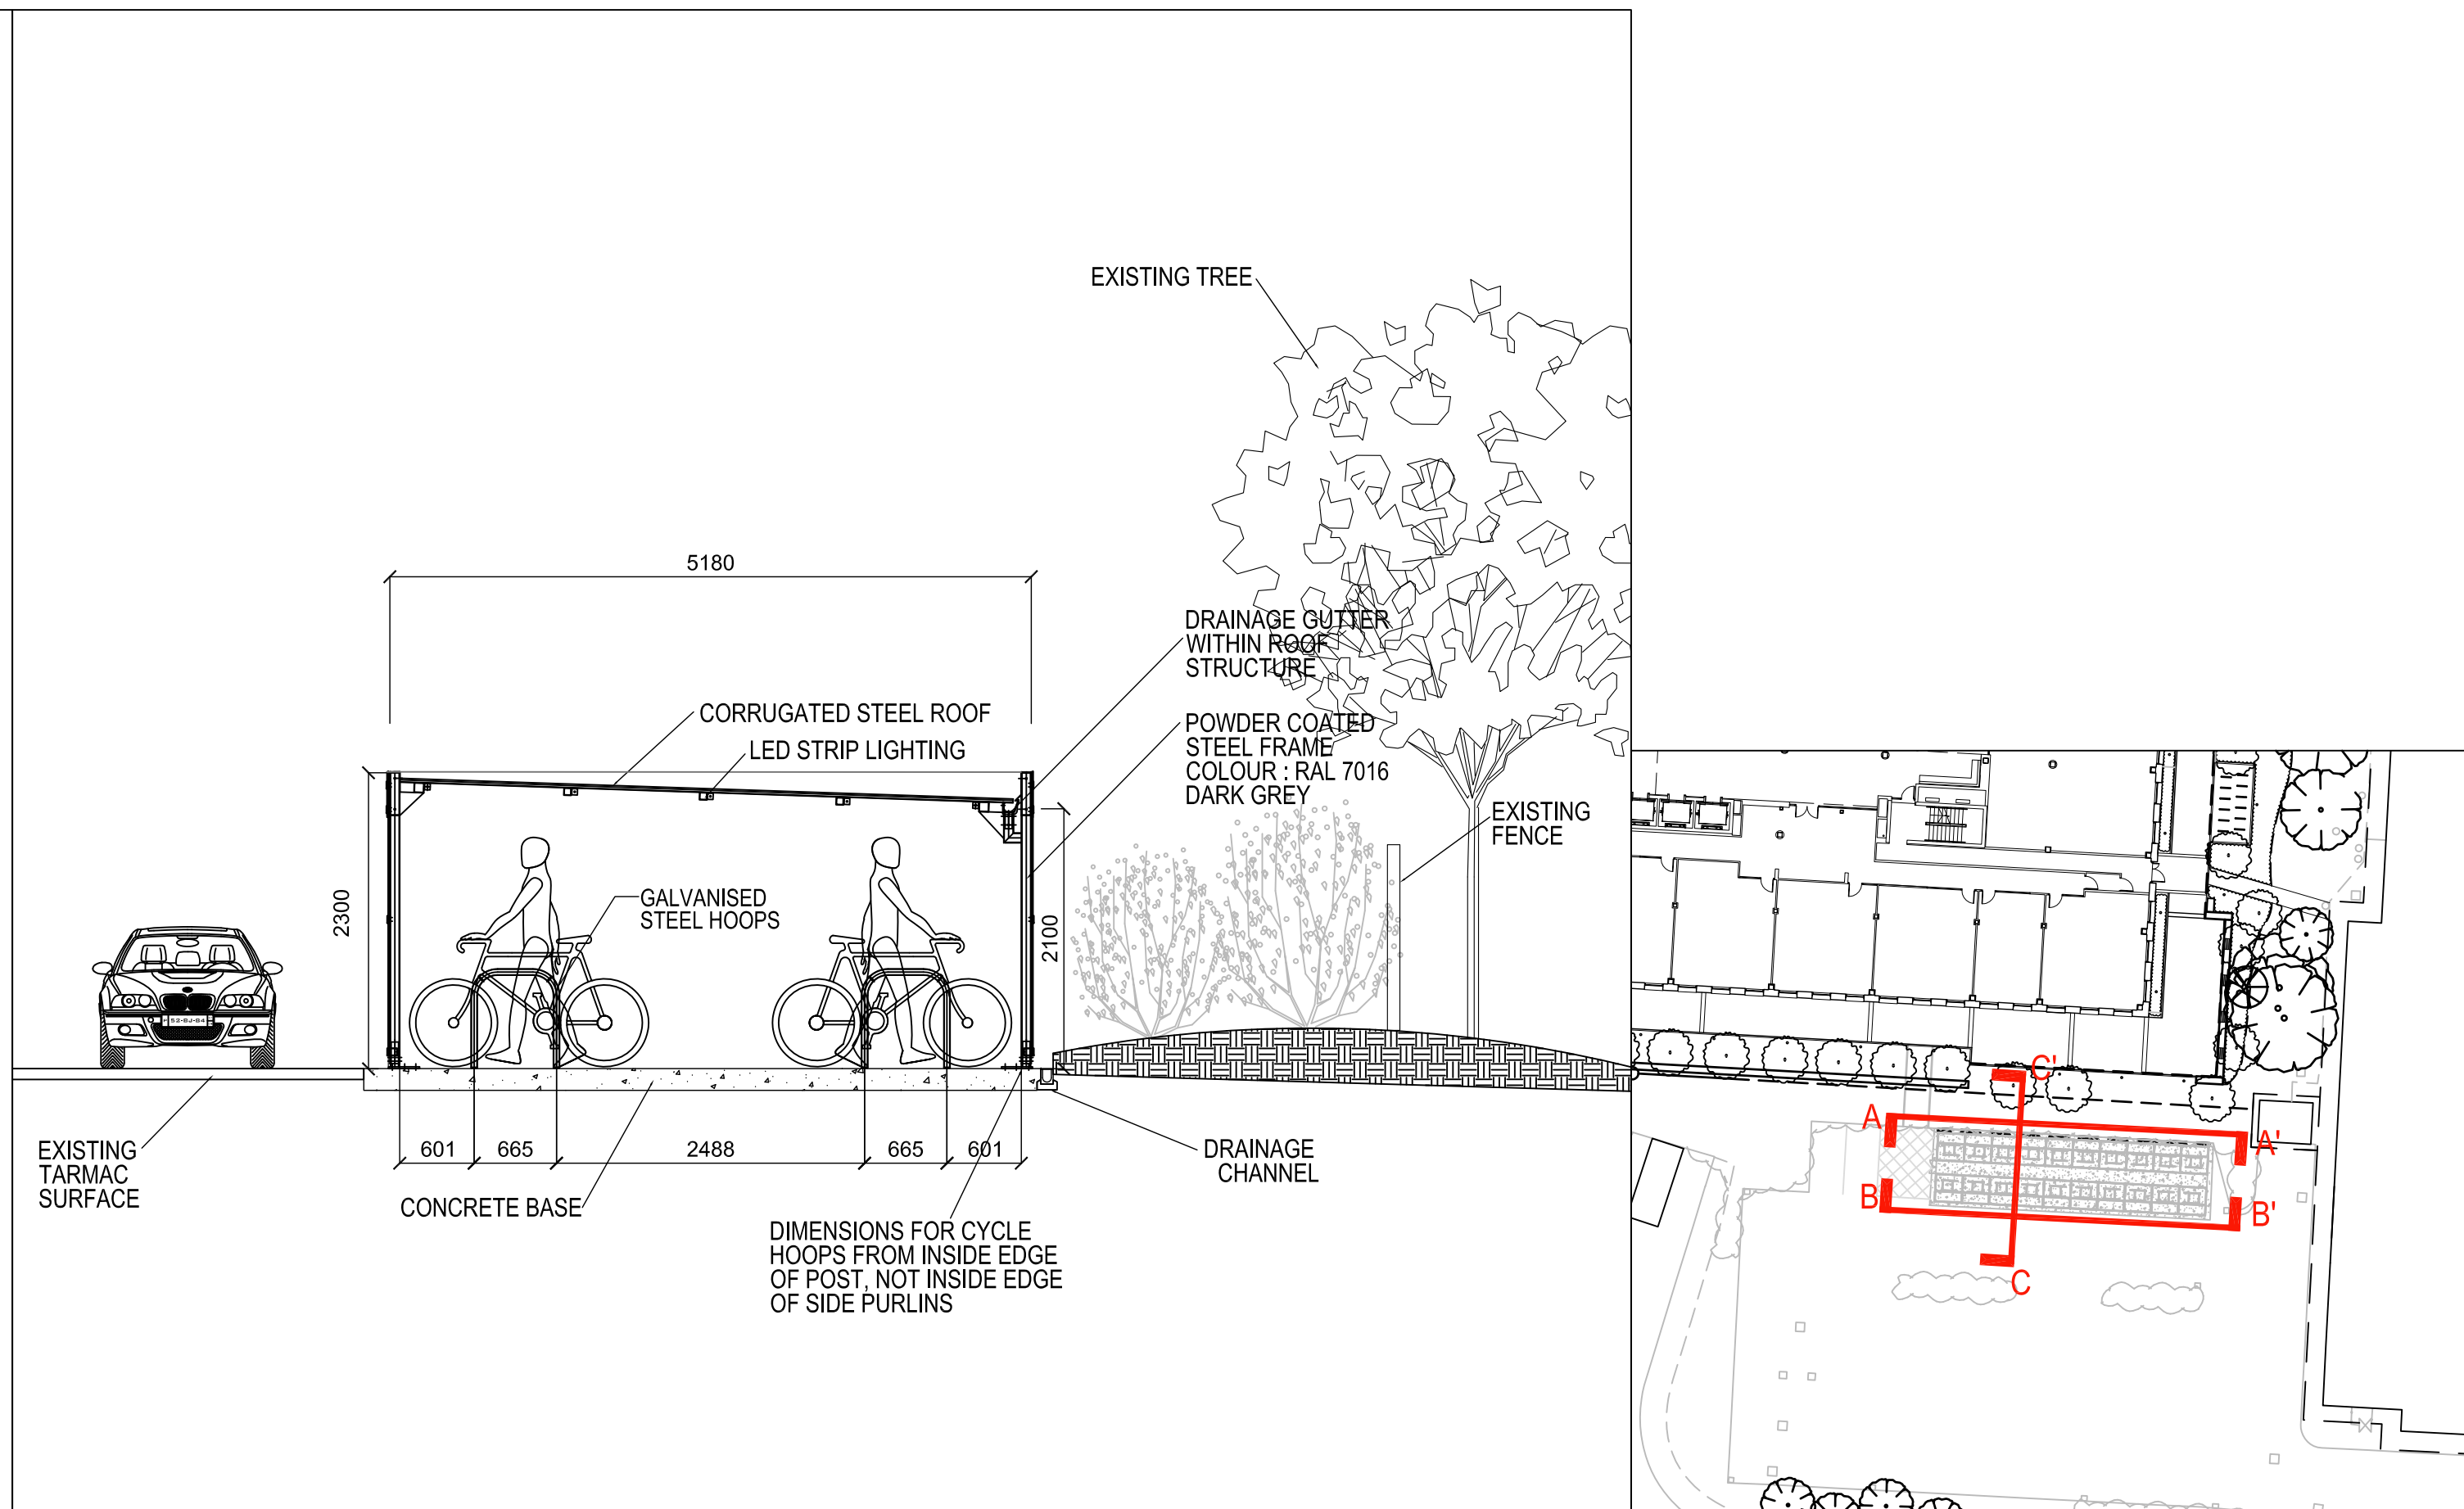

CYCLE COMPOUND LAYOUT - SECTION CC'
SCALE 1:50

KEY LOCATION PLAN
NTS

BUILDING DESIGN PARTNERSHIP SHALL HAVE NO RESPONSIBILITY FOR ANY USE MADE OF THIS DOCUMENT OTHER THAN FOR THAT WHICH IT WAS PREPARED AND ISSUED.

ALL DIMENSIONS SHOULD BE CHECKED ON SITE.

DO NOT SCALE FROM THIS DRAWING.

ANY DRAWING ERRORS OR DIVERGENCES SHOULD BE BROUGHT TO THE ATTENTION OF BUILDING DESIGN PARTNERSHIP AT THE ADDRESS SHOWN BELOW.

NOTES

TO BE READ IN CONJUNCTION WITH:
(9)-L110 - RED LINE BOUNDARY PLAN
(9)-L111 - GREENHEYS PROPOSED CARPARK LAYOUT
(9)-L112 - TREE CONSTRAINTS PLAN
(9)-L113 - CYCLE COMPOUND LAYOUT PLAN

DESIGN INTENT

FINAL CONSTRUCTION DRAWINGS TO BE PROVIDED BY FABRICATOR

E IF JF 26.10.23
CYCLE STORE RELOCATED TO RUTHERFORD HOUSE CAR PARK. SECTIONS AND KEY PLANS UPDATED ACCORDINGLY.

D EJB JF 13.02.17
HEIGHT AMENDED IN ACCORDANCE WITH MANUFACTURER'S GUIDANCE.


C EJB JF 08.02.17
ROOF PROFILE AND DRAINAGE AMENDED. FACIA PANEL ADDED TO ROOF ELEVATIONS.

B EJB JF 06.02.17
CYCLE COMPOUND SPECIFICATION REVISED. DIMENSIONS AMENDED FROM 20.6m x 5.3m TO 20m x 5.1m. COMPOUND PANEL MATERIAL AMENDED TO GLASS FROM POLYCARBONATE

A MES JF 21.12.16
MINOR AMENDMENTS TO DRAINAGE, RED LINE BOUNDARY, DRAWING NOTES AND ANNOTATION.

- MES JF 19.12.16

FIRST ISSUE

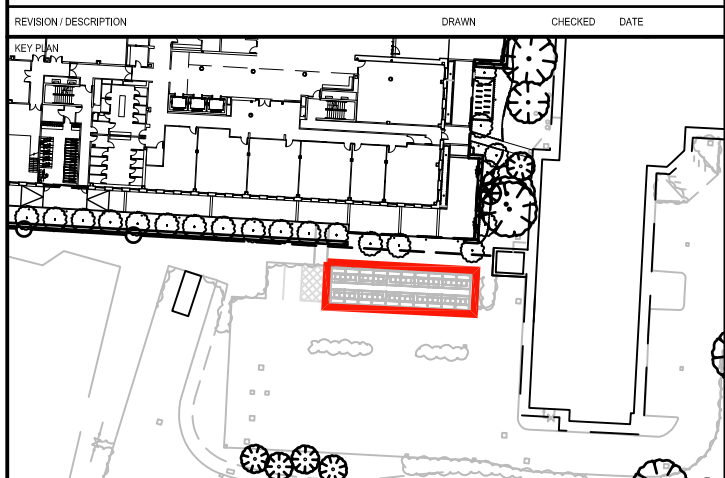

BDP.

11 Ducie Street
P.O. Box 85, Piccadilly Basin
Manchester M60 3JA
United Kingdom
T +44 (0)161 828 2200
F +44 (0)161 828 2235
www.bdp.com

THE HUB
MANCHESTER SCIENCE PARKS

PROJECT TITLE	SCALE
CYCLE COMPOUND	@ A1
TYPICAL SECTION/ELEVATION	AS SHOWN
DATE	DEC '16
PROJECT NUMBER	REVISION
P2006149	(9)-L114
	E